


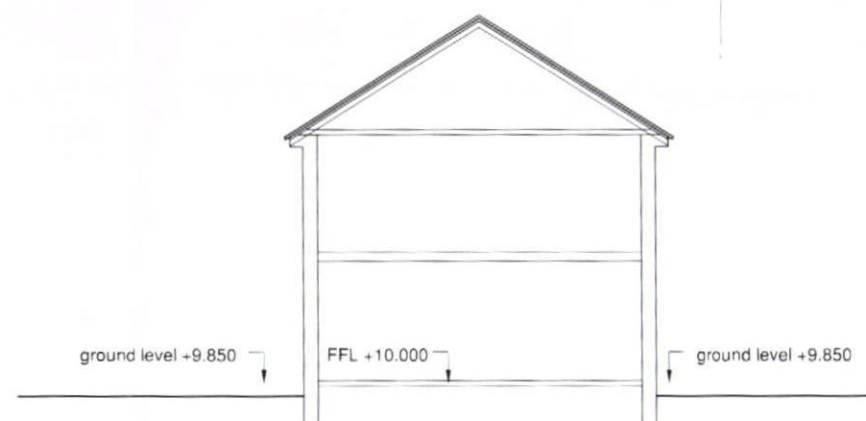


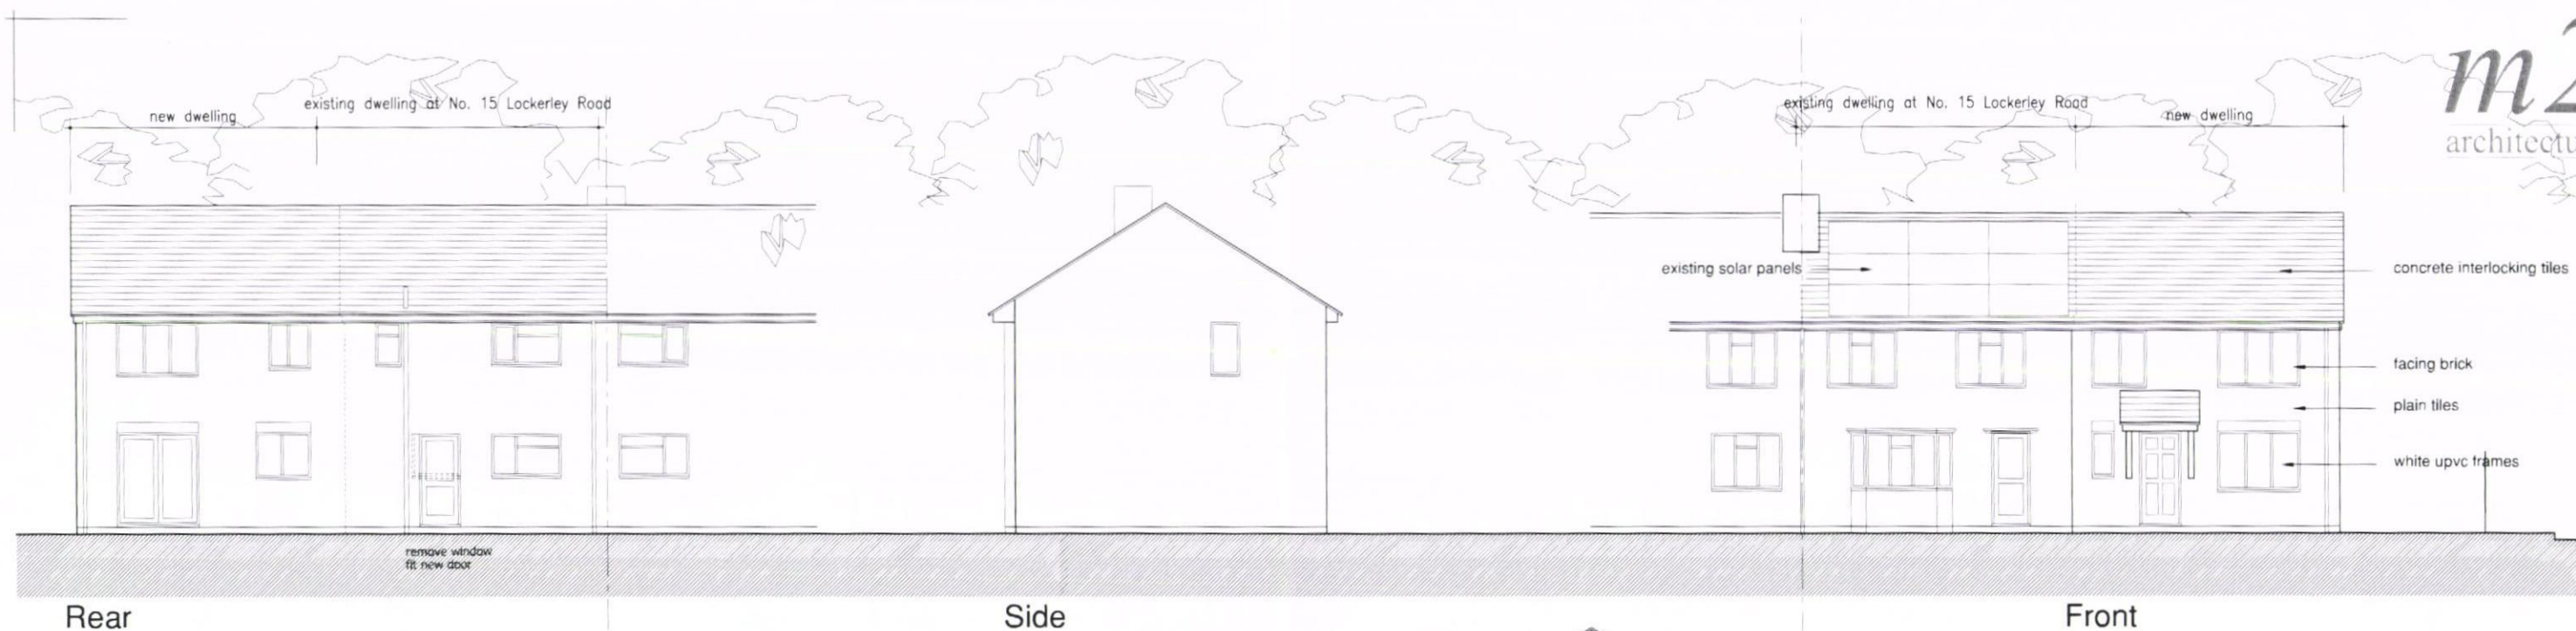


Proposed Section

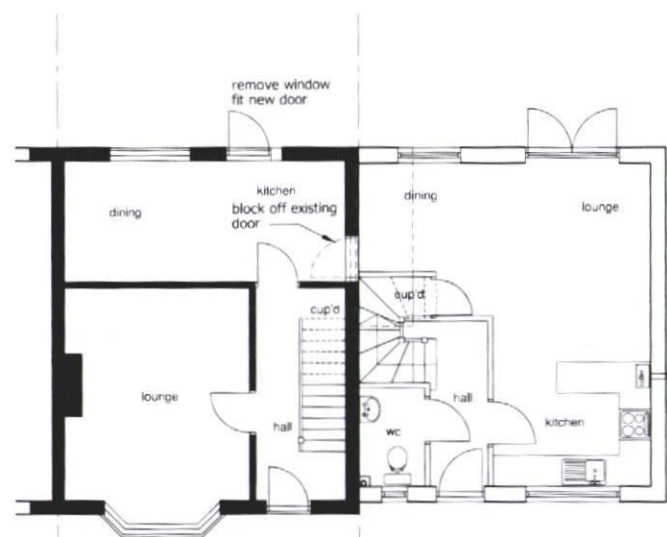

Ground Floor Plan
3-bed dwelling
internal floor area = 70.0 sqm (753 sqft)

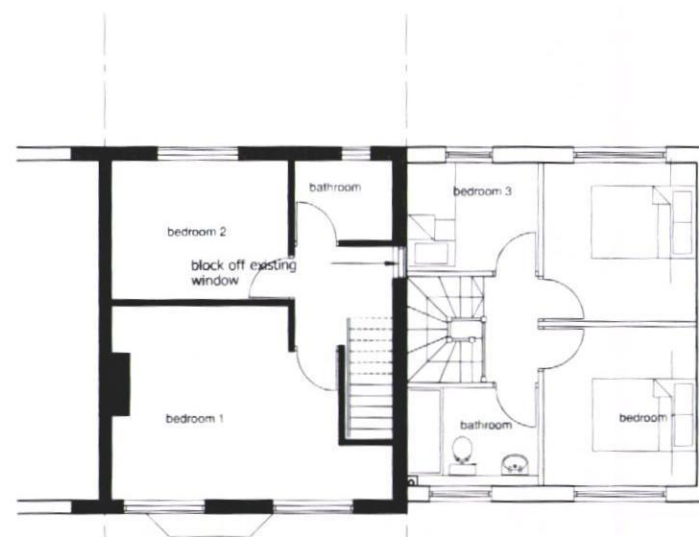

First Floor Plan

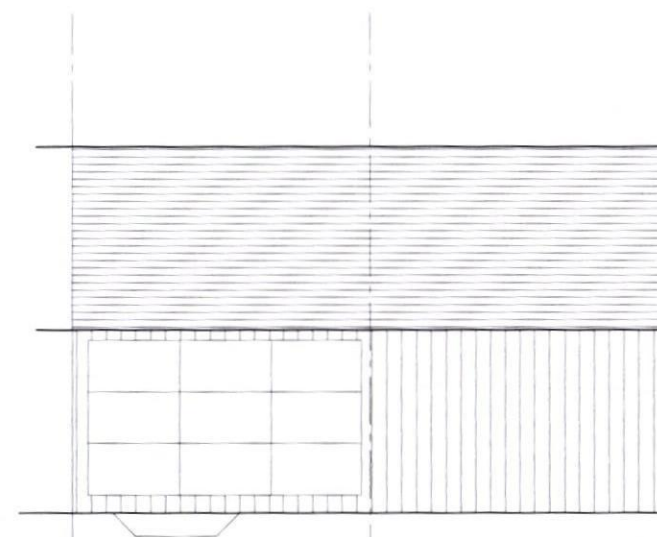

Roof Plan

B	Front windows revised	m2	06.06.14	
A	Rear elevation revised	m2	18.06.14	Chk / Date
-	Original Issue			
Rev		Draw / Date	Chk / Date	

This drawing is copyright and must not be disclosed to third parties without permission.
Scaled dimensions are not to be used for construction.

4 Queensgate
Queens Road
Fareham
Hampshire
PO16 0NW

Tel: 01329 288911
Fax: 01329 221913
E-mail: admin@m2architecture.com

PROJECT
**Proposed New Dwelling on Land Adjacent
15 Lockerley Road
Havant**



CLIENT
East Pallant Developers

DRAWING TITLE
Proposed Plans, Elevations

PROJECT NO.	DRAWING NO.	REV.	SCALE
14022	100	B	1:100



Location Plan
1:1250

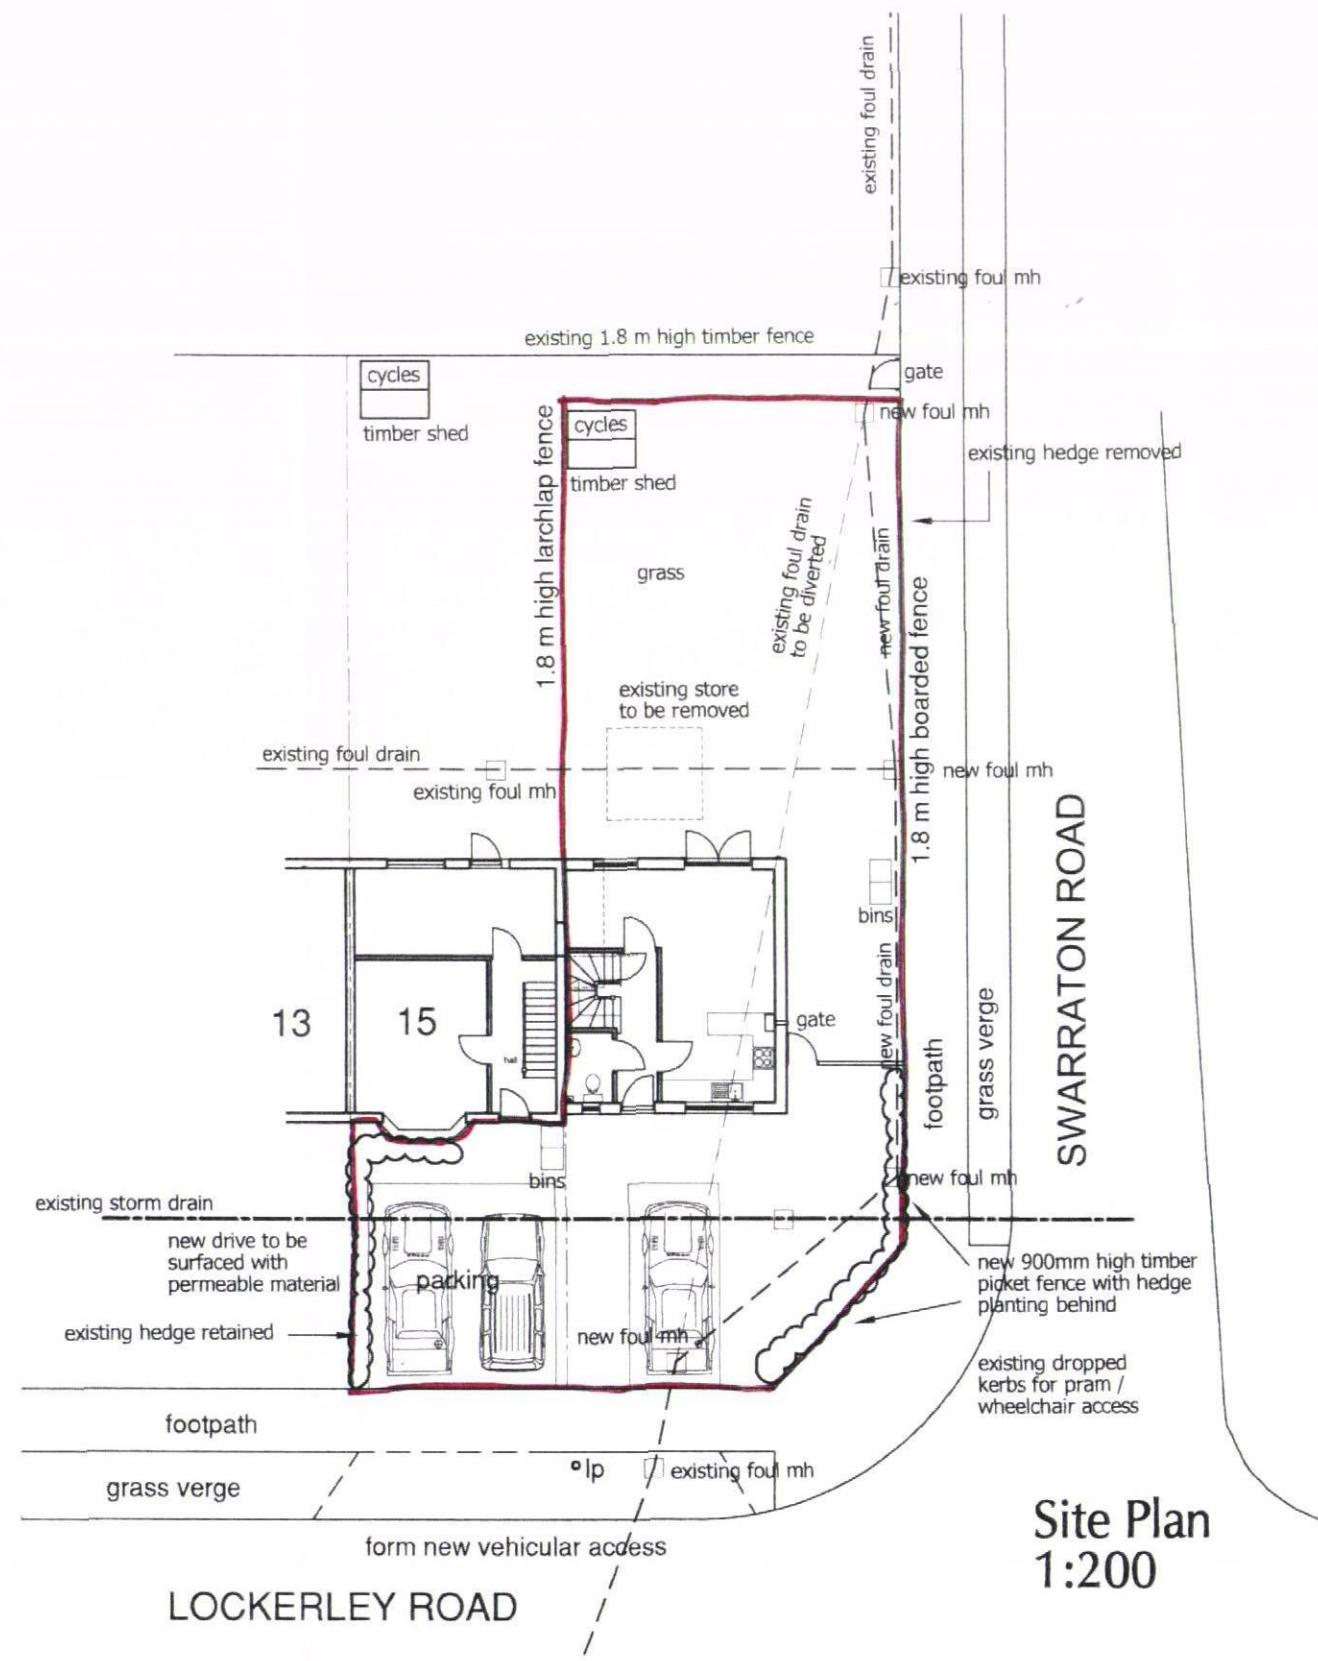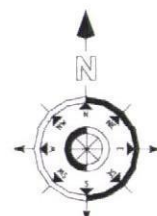

Site Plan
1:200

Crown Copyright. All rights reserved. License no. 100045736

PROJECT

Proposed New Dwelling on Land Adjacent
15 Lockerley Road, Havant

CLIENT

East Pallant Developers

DRG TITLE

Site Plans

PROJECT NO.

14022

DRAWING NO.

101

SCALE

as shown

REV

A

A	Carparking revised	mw 06.08.14	-
Rev	DESCRIPTION	Dwn / Date	Chk / Date
This drawing is copyright and must not be disclosed to third parties without permission Scaled dimensions are not to be used for construction			

4 Queensgate
Queens Road
Fareham
Hampshire
PO16 0NW

Tel: 01329 288911
Fax: 01329 221913
E-mail: admin@m2architecture.com

m2
architecture
architectural technologist