


NOTES:


Dimensions to be checked on site before commencing work. Any discrepancies shall be reported to the architect immediately.

Do not scale from these drawings except for planning purposes. Use figured dimensions only.


Where applicable this drawing is to be read in conjunction with other consultants' drawings.

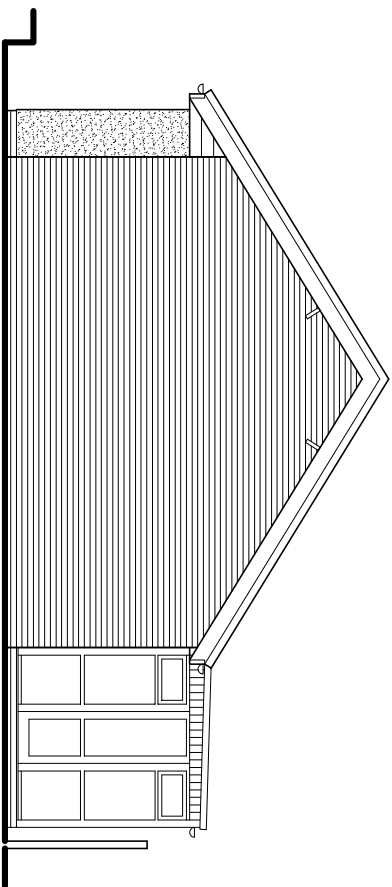


North (front) elevation

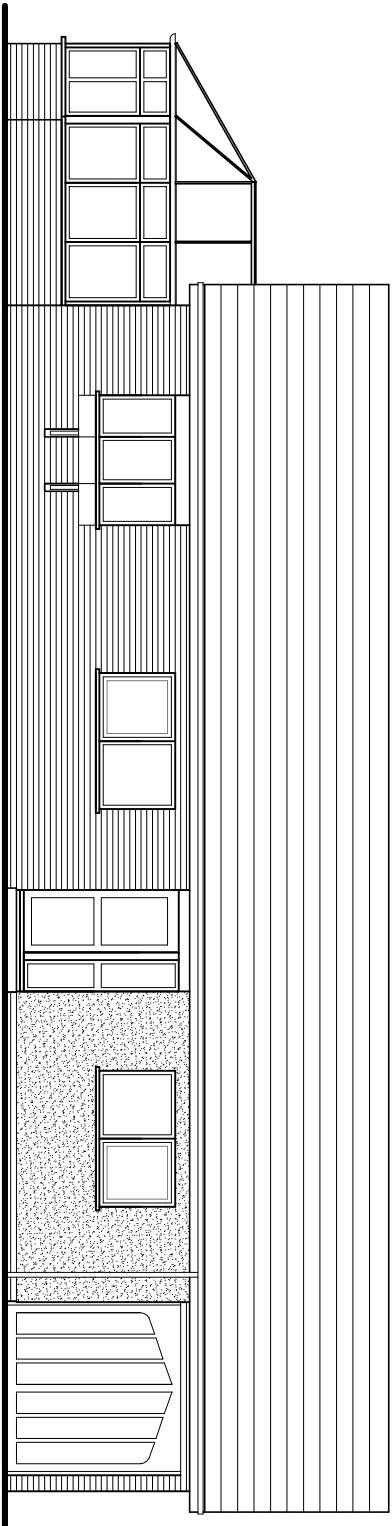

East (front) elevation

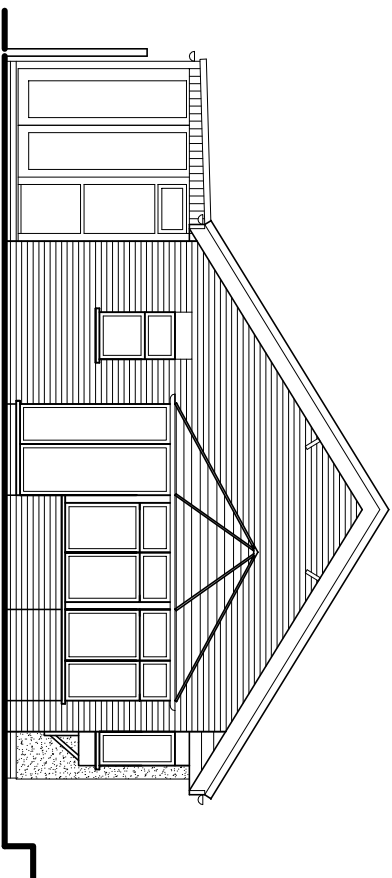


South (front) elevation

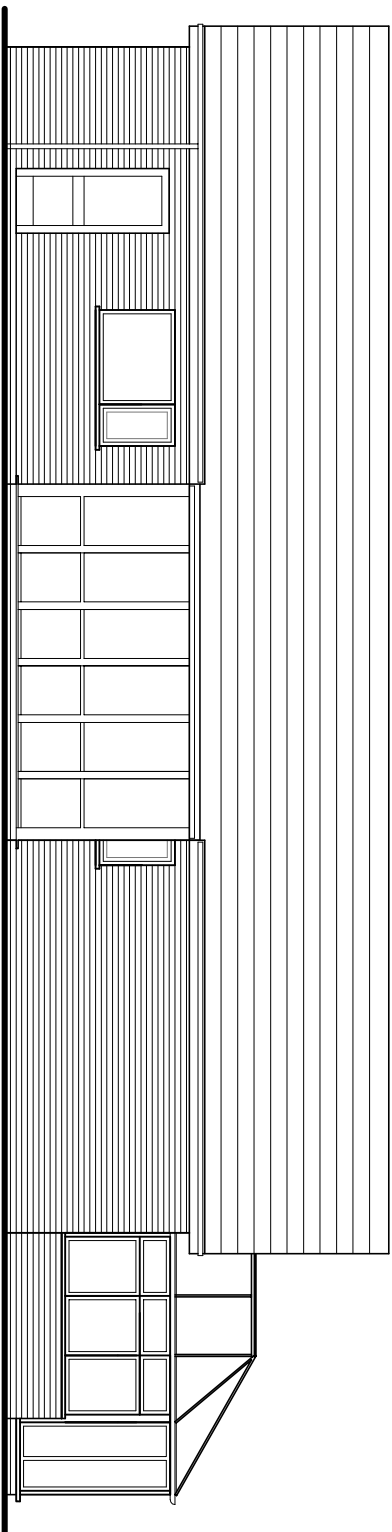


West (front) elevation

Existing elevations

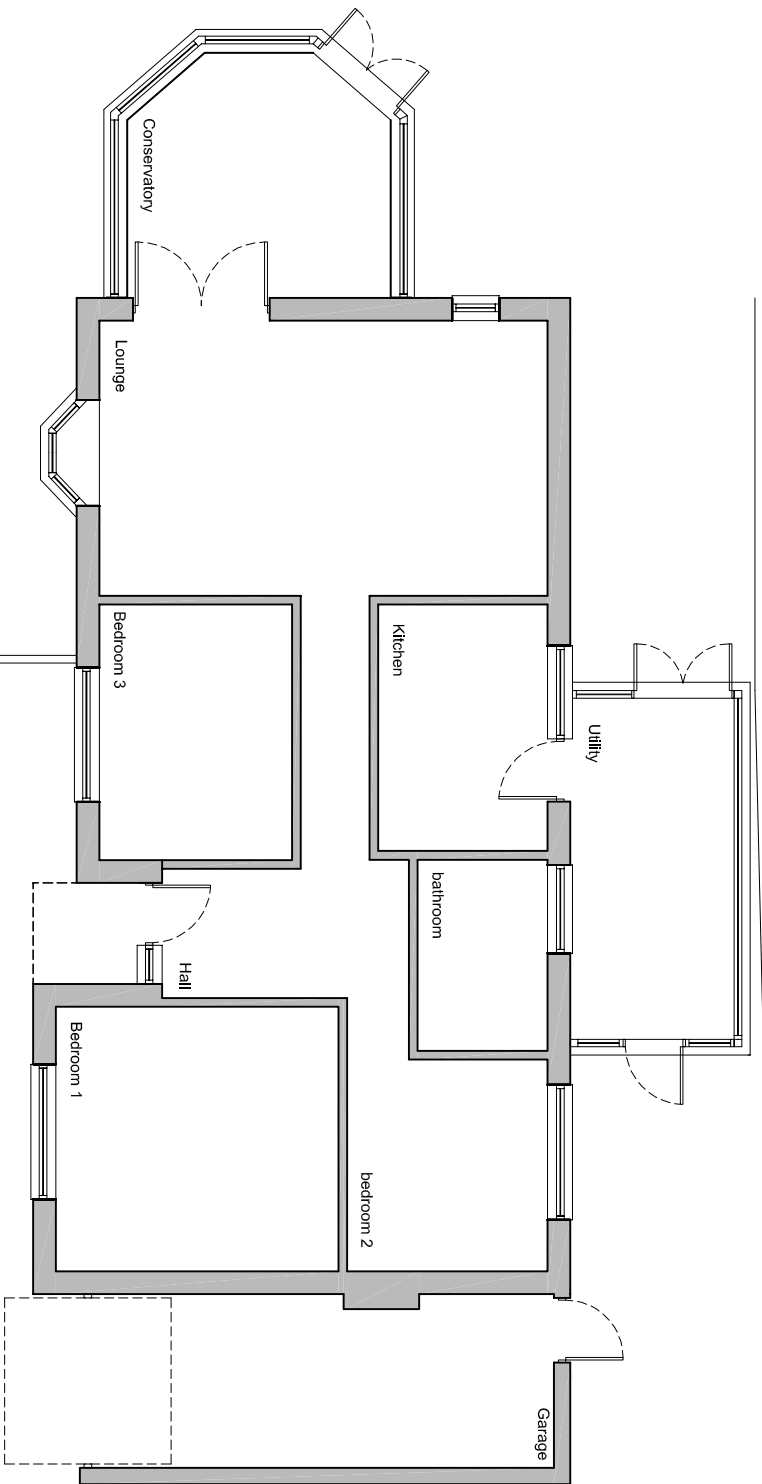

Existing ground floor plan

scale 1:100

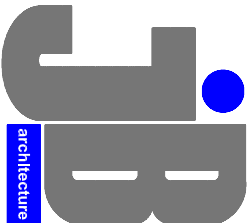

JIMMY BESSANT ARCHITECTURE
TEL: 01243 373620 M: 07769904282
E: jimmy@jb-architecture.co.uk
Web: www.jb-architecture.co.uk

For
MR M MORLING

Project
**PROPOSED FRONT & SIDE EXTENSION
AT 259 MILTON ROAD
COWPLAIN
WATERLOOVILLE, PO8 8LL**

Title
**EXISTING FLOOR PLANS
& ELEVATIONS**

Date	Drawn	Scale	Checked
NOV 2015	JB	1:100 @ A3	-
Job Number	Drawing Number	Revision	
PL 6815	402		