
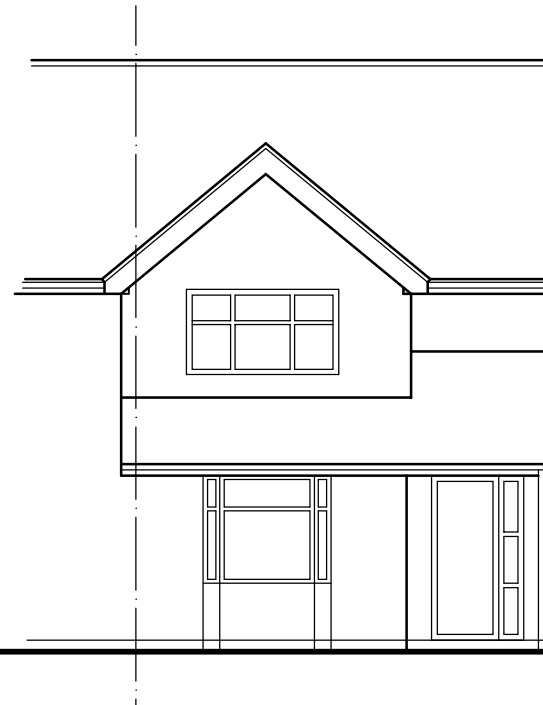


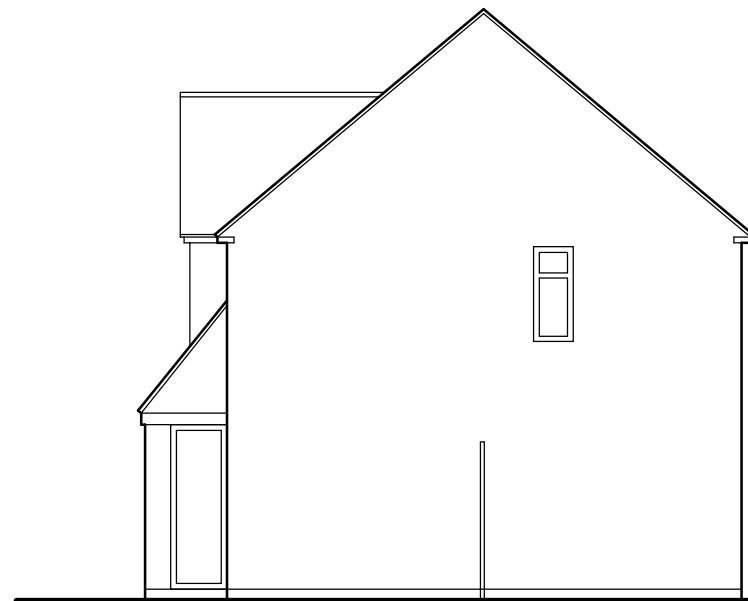

EXISTING SIDE ELEVATION
SCALE 1:100

EXISTING FRONT ELEVATION
SCALE 1:100

EXISTING REAR ELEVATION
SCALE 1:100

Note:
Do not Scale from this Drawing (except for planning approval).
All dimensions are in millimetres and to be checked on site.
All Dimensions relating to subcontractors or suppliers work
must be checked and agreed between the main contractor and
the sub-contractors and suppliers.

DRAWING TITLE

EXISTING SURVEY -
EXISTING ELEVATIONS

CLIENT

Mr S Clarke, 47 Moorgreen Road, West Leigh, Havant, Hants, PO9 5RZ.

DATE

July 2015

DRN.

gp

CHK.

-

SCALE

1:100 @ A3

	Drawing Ref
--	-------------

15090 EX101

	Rev
--	-----

-

Gavin Page BA(hons)

tel. 07747 011252

email. gavin.page77@gmail.com

grp architectural design