


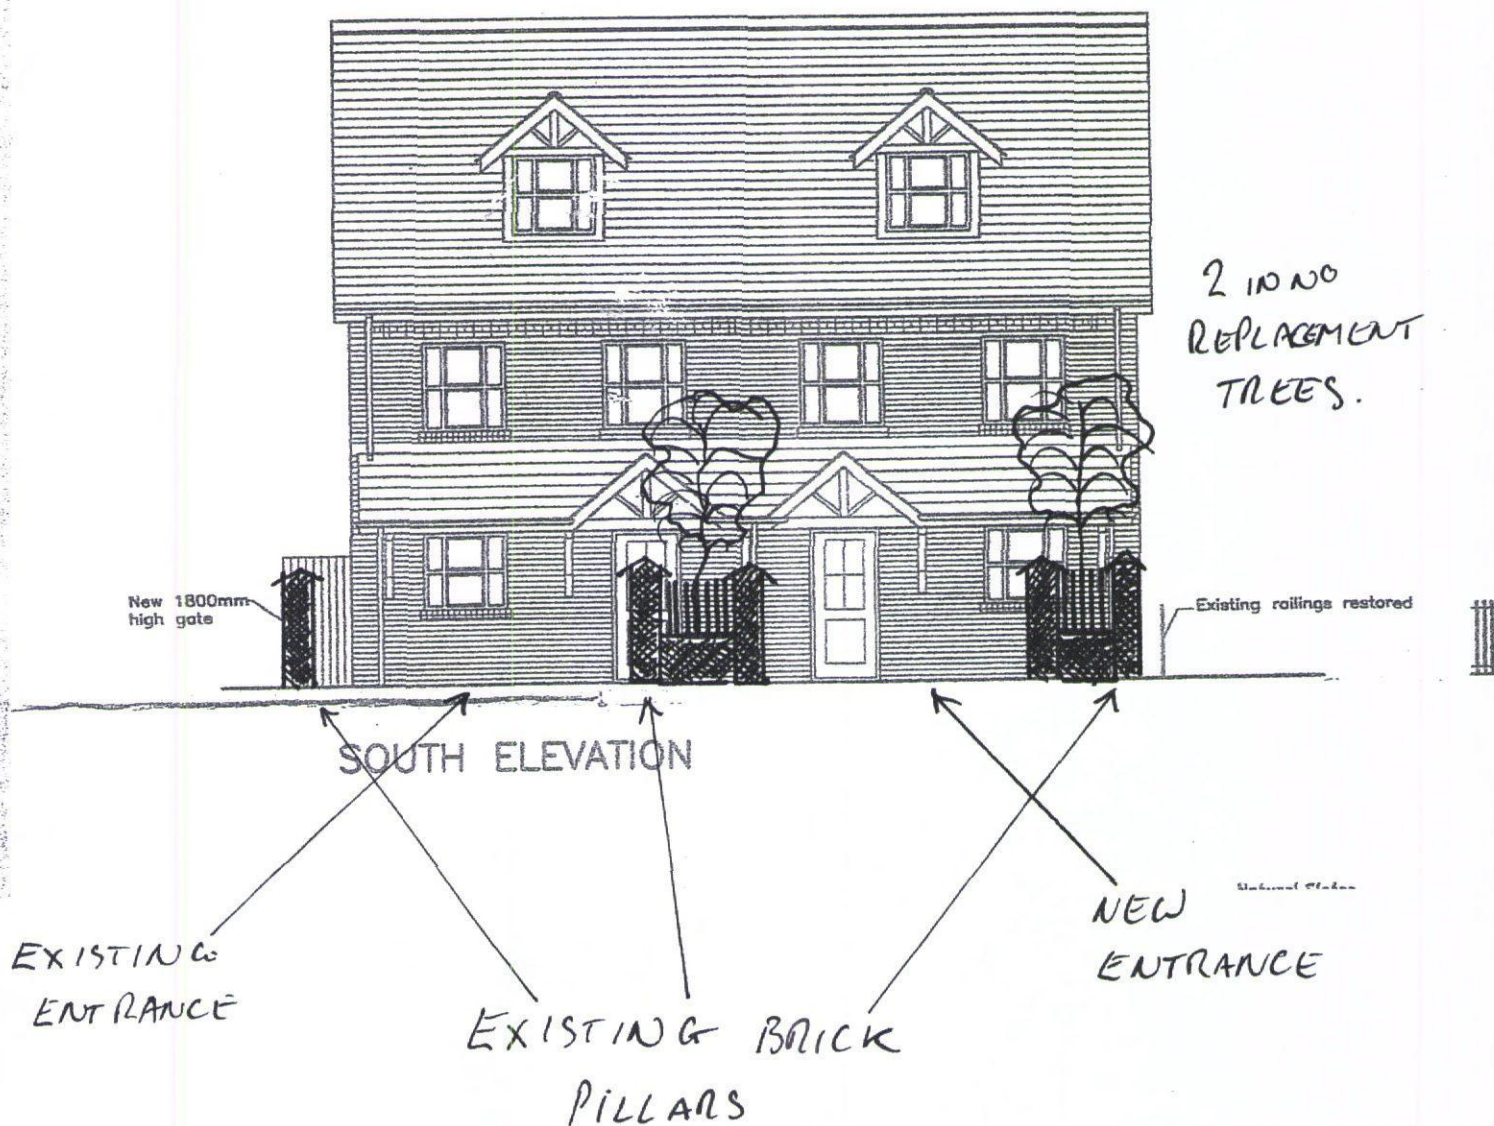

4 EAST PALLANT
HAVANT PO9 1EA

FRONT ELEVATION AS
PROPOSED. (SOUTH)

SCALE 1:100

DRAWING NO 1