



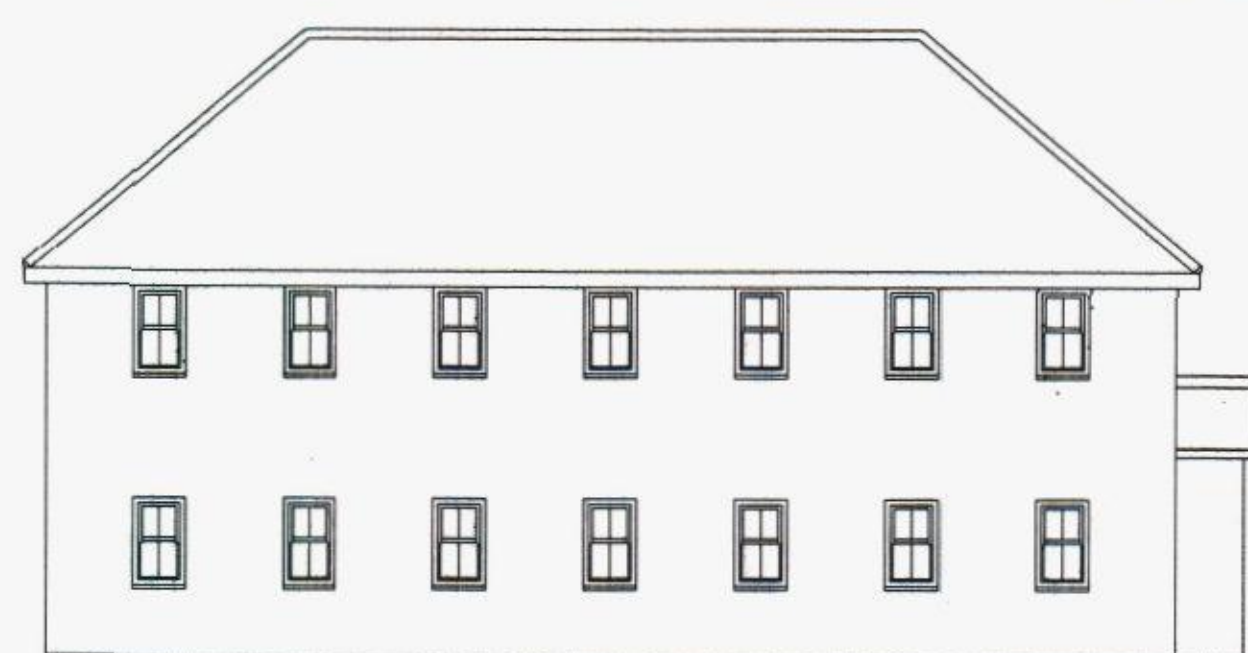


Proposed Front Elevation

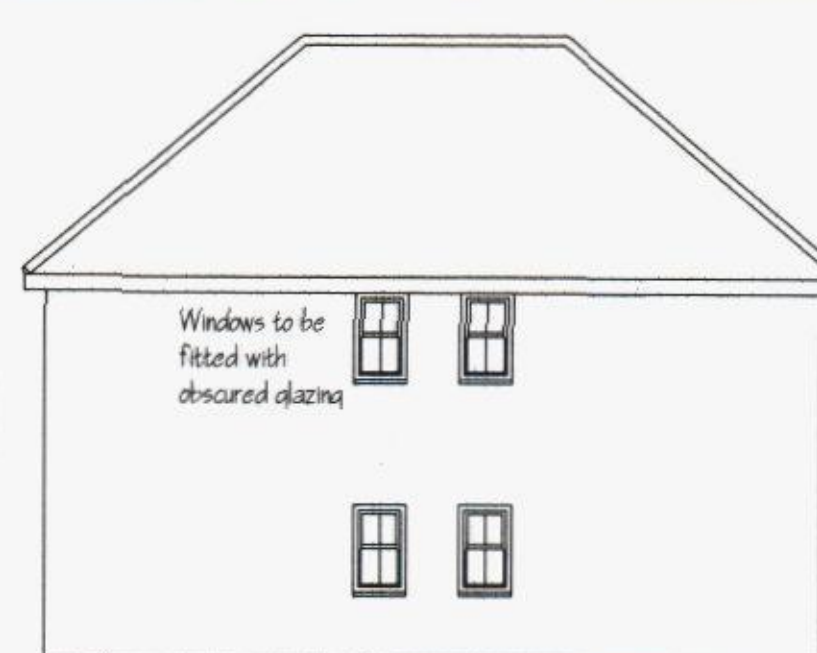

Proposed Side Elevation



Proposed Rear Elevation




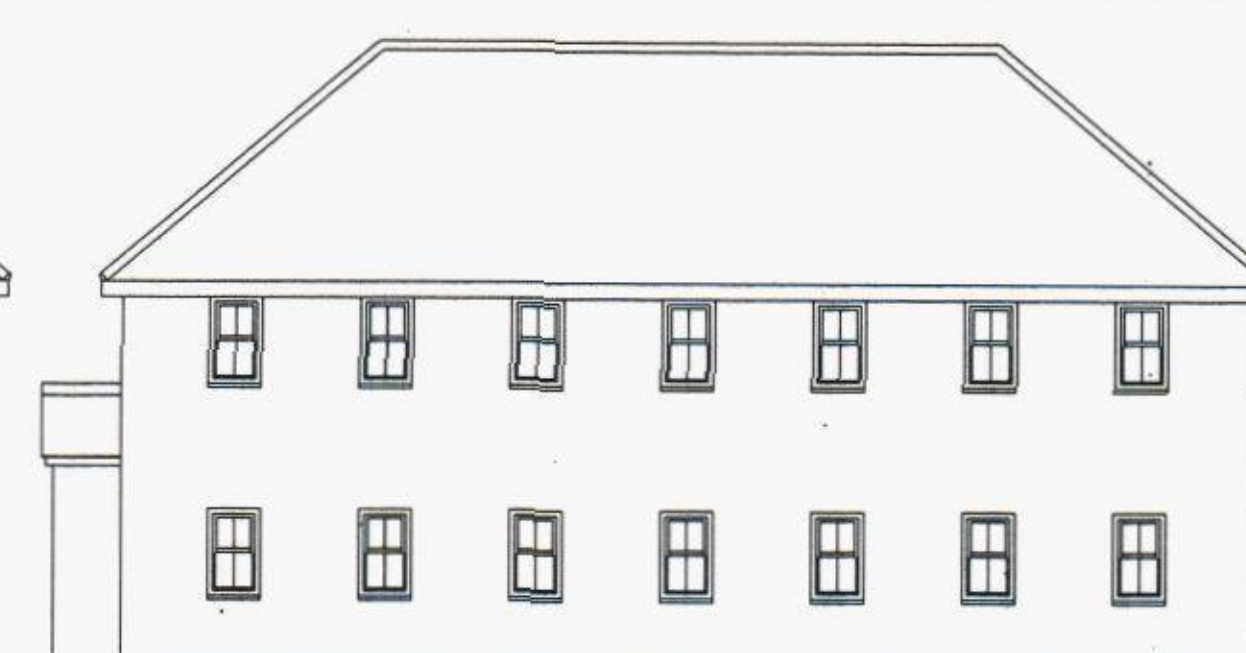


Proposed Side Elevation




Whilst every care has been taken in the preparation of this drawing, its sole intention is to provide sufficient information to obtain Planning Permission and Building Regulation Approval. It is the builders responsibility to ensure fit and function and ensure all dimensions are checked and reported back if necessary.


All external materials to be used in the proposed development shall match those of the existing property and as described within the planning application forms. Unless otherwise agreed in writing by Local Authority Planning Department.

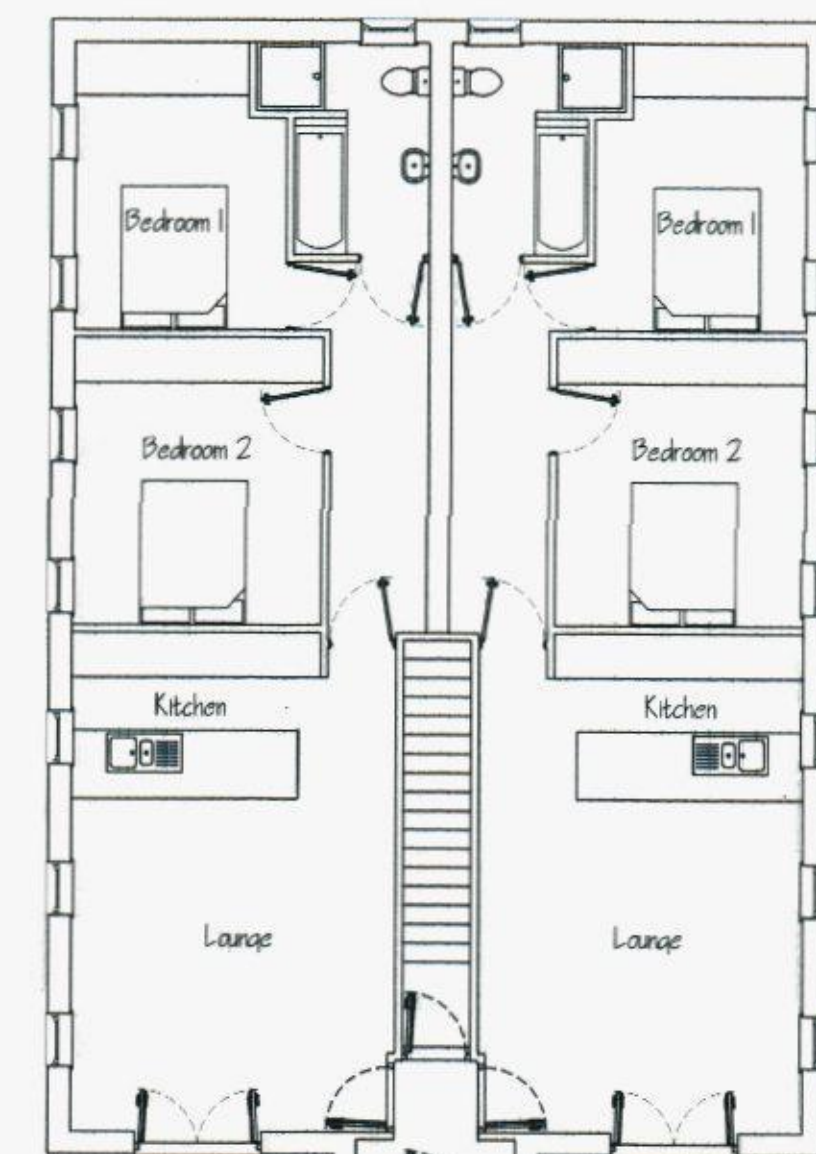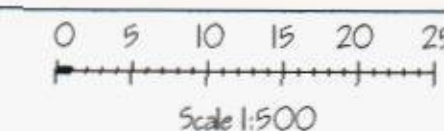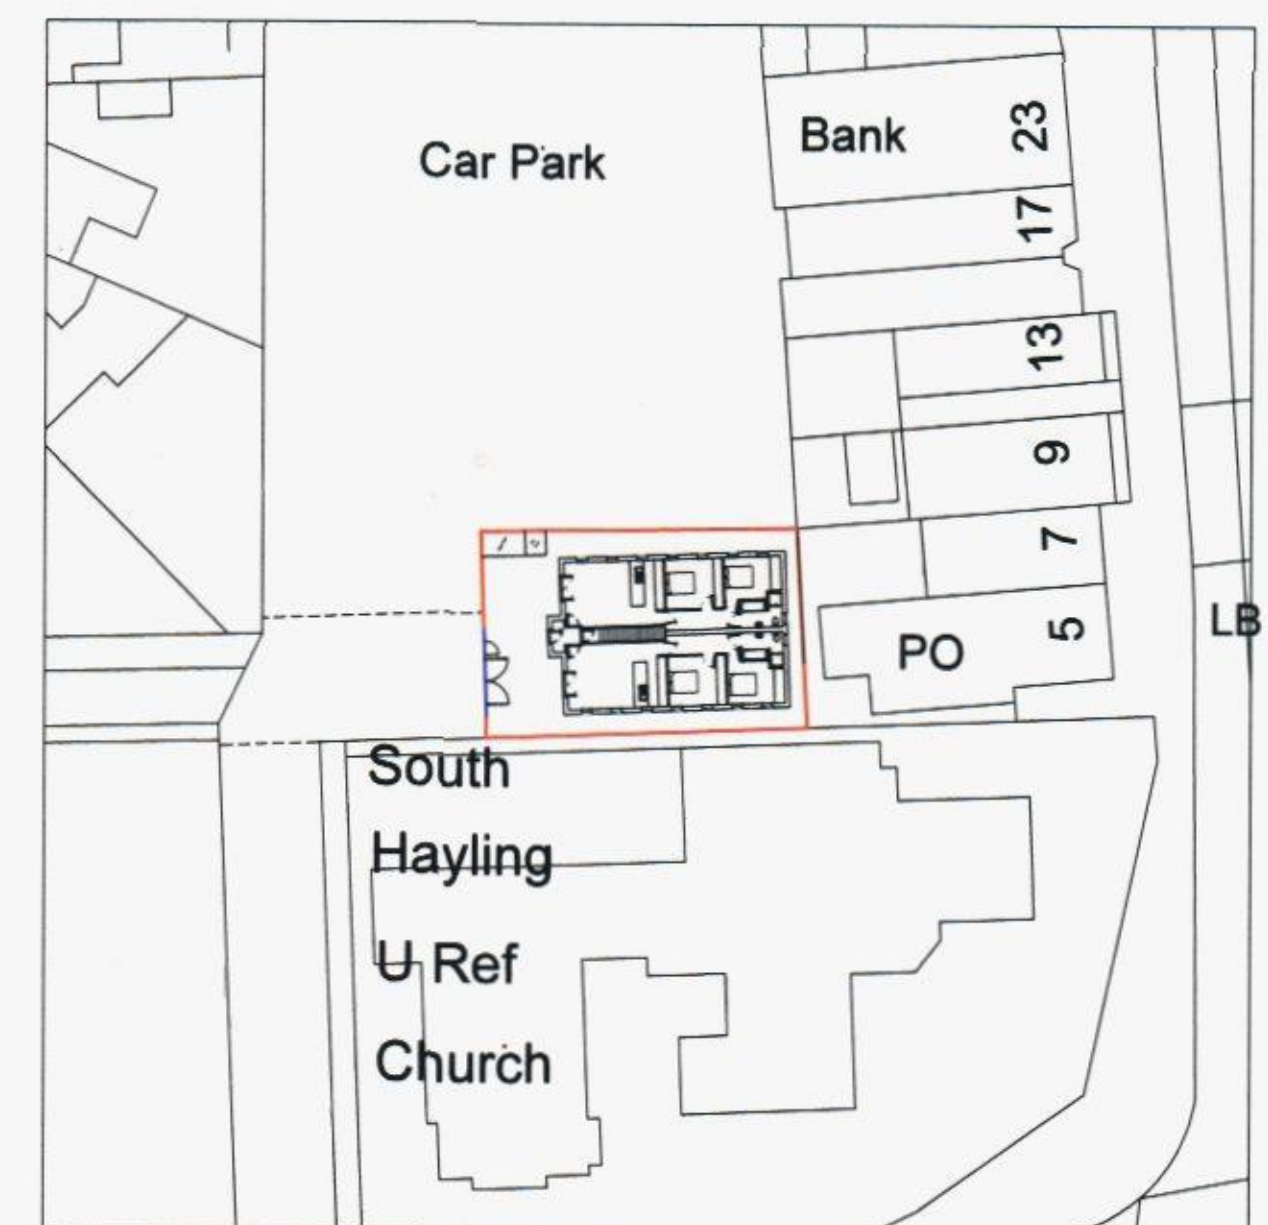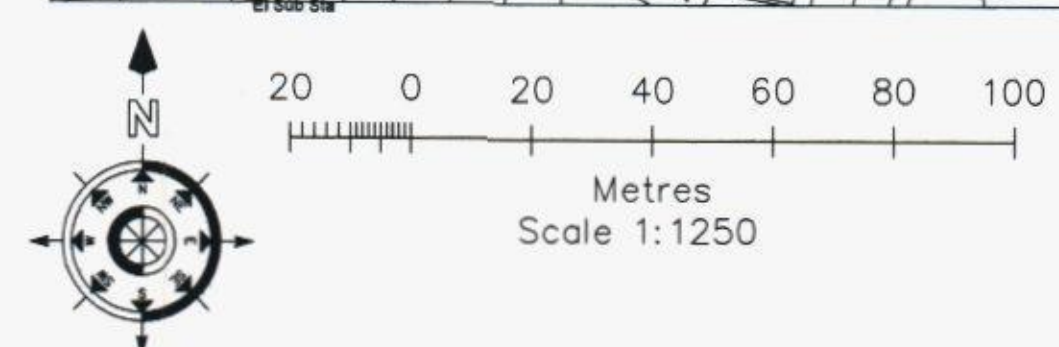


Proposed Ground Floor Plan

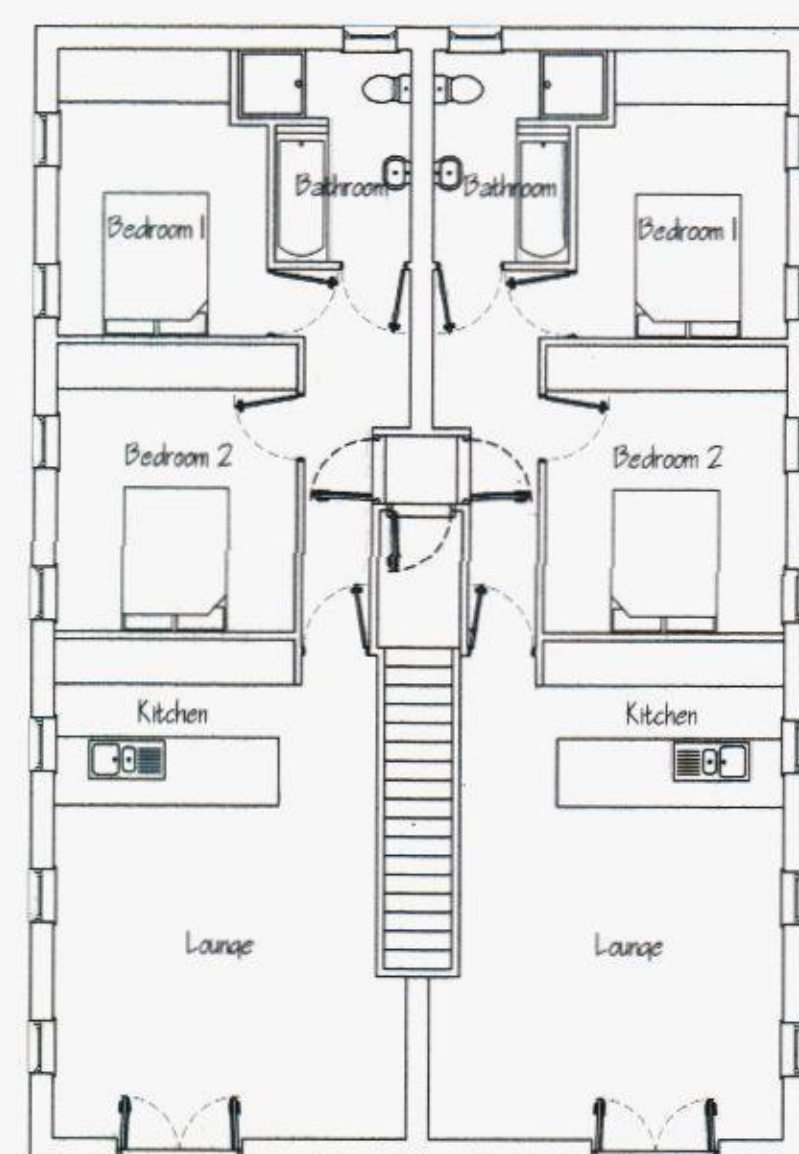


Proposed First Floor Plan

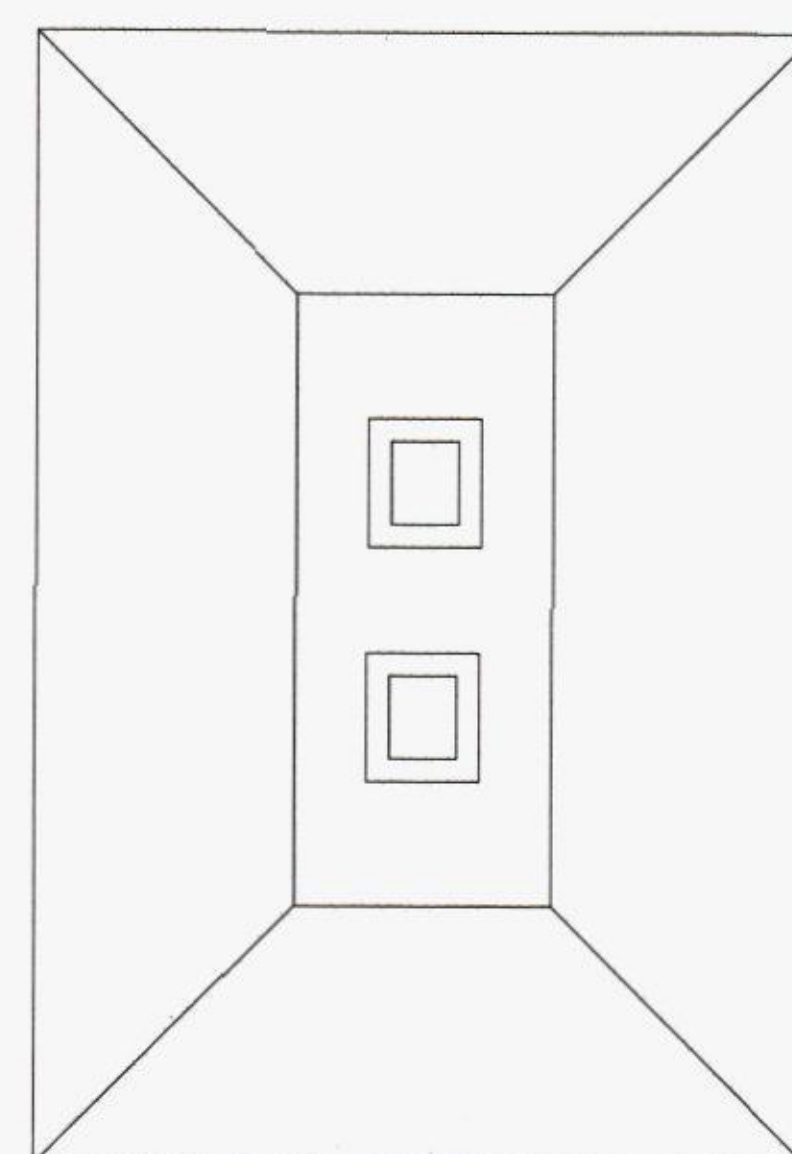

Proposed Roof Plan

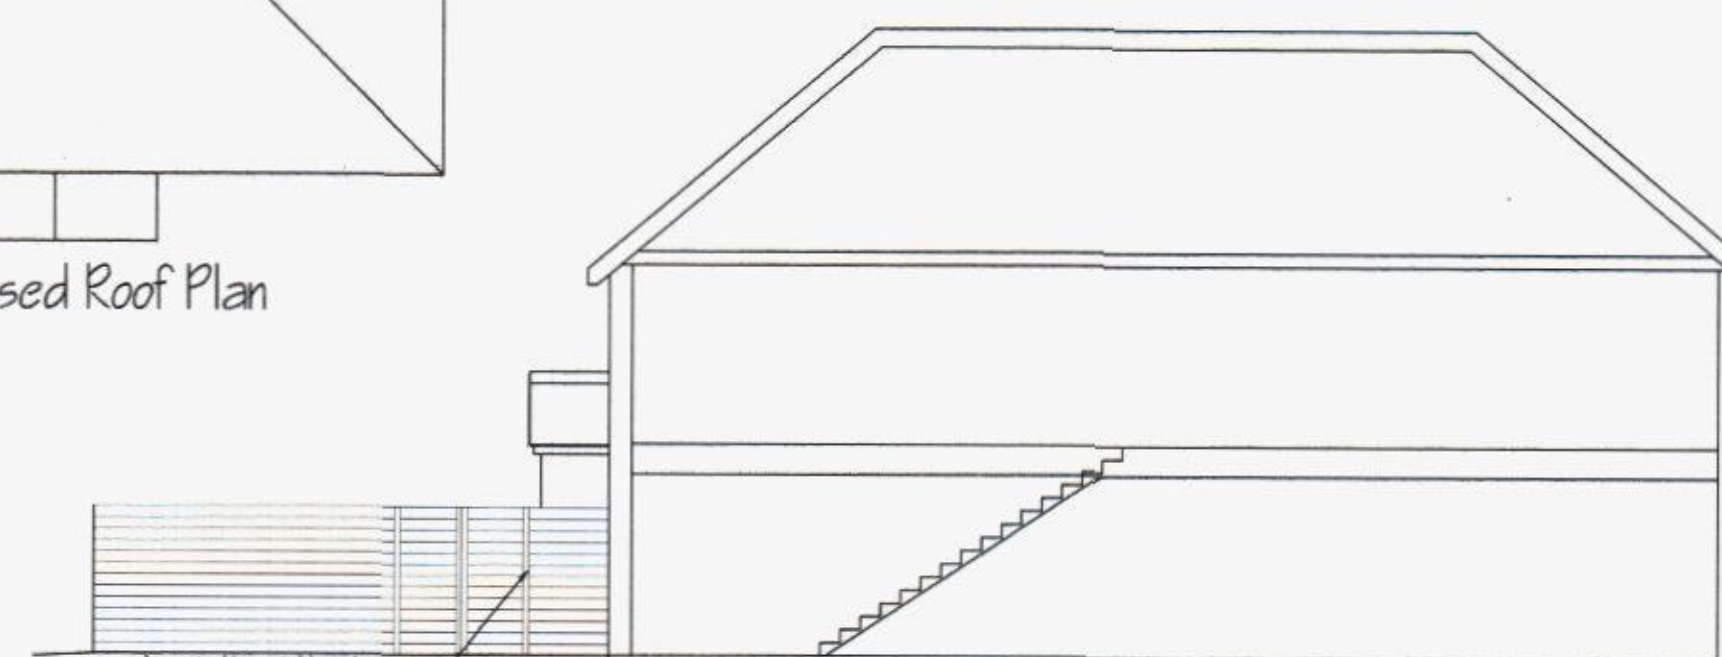

Proposed Section

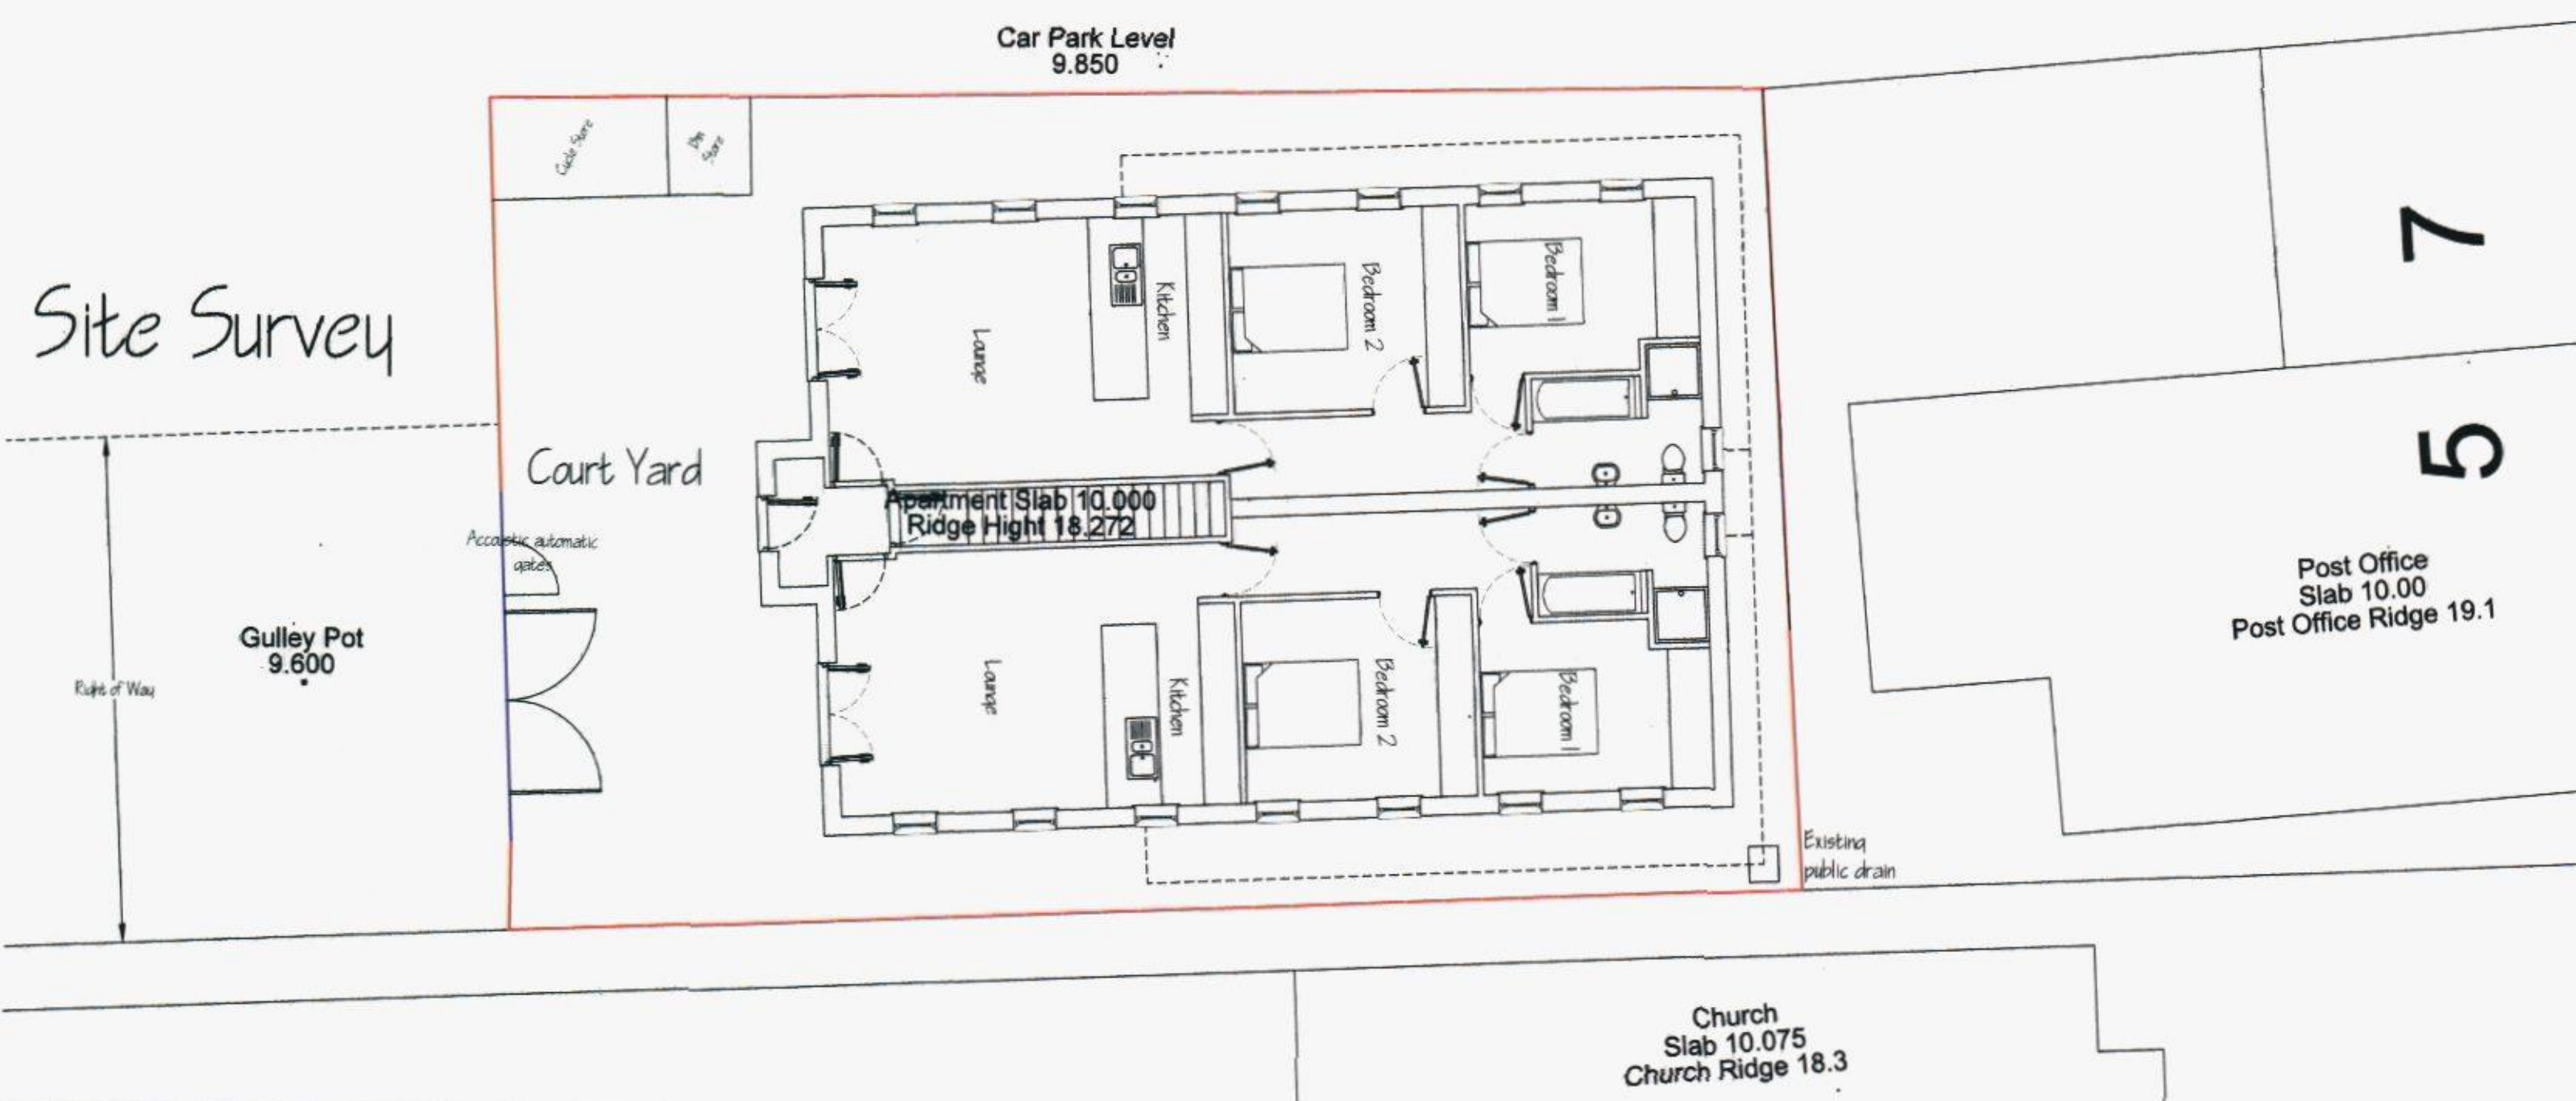

Proposed Front Elevation

Group Licence No. 5750
© Crown Copyright 2009
Reproduction in whole or in part is prohibited without the prior permission of Ordnance Survey.

client	Mr Mark Simmons
drawing title	4 No 2 bedrooms holiday flats.
scheme	3 Elm Grove HAYLING ISLAND PO11 9EA
date	11th November 15
drawing No. 2	Scale 1:100
drawn by	Simon R

HAVANT BOROUGH COUNCIL
DEVELOPMENT CONTROL
12 NOV 2015
RECEIVED