



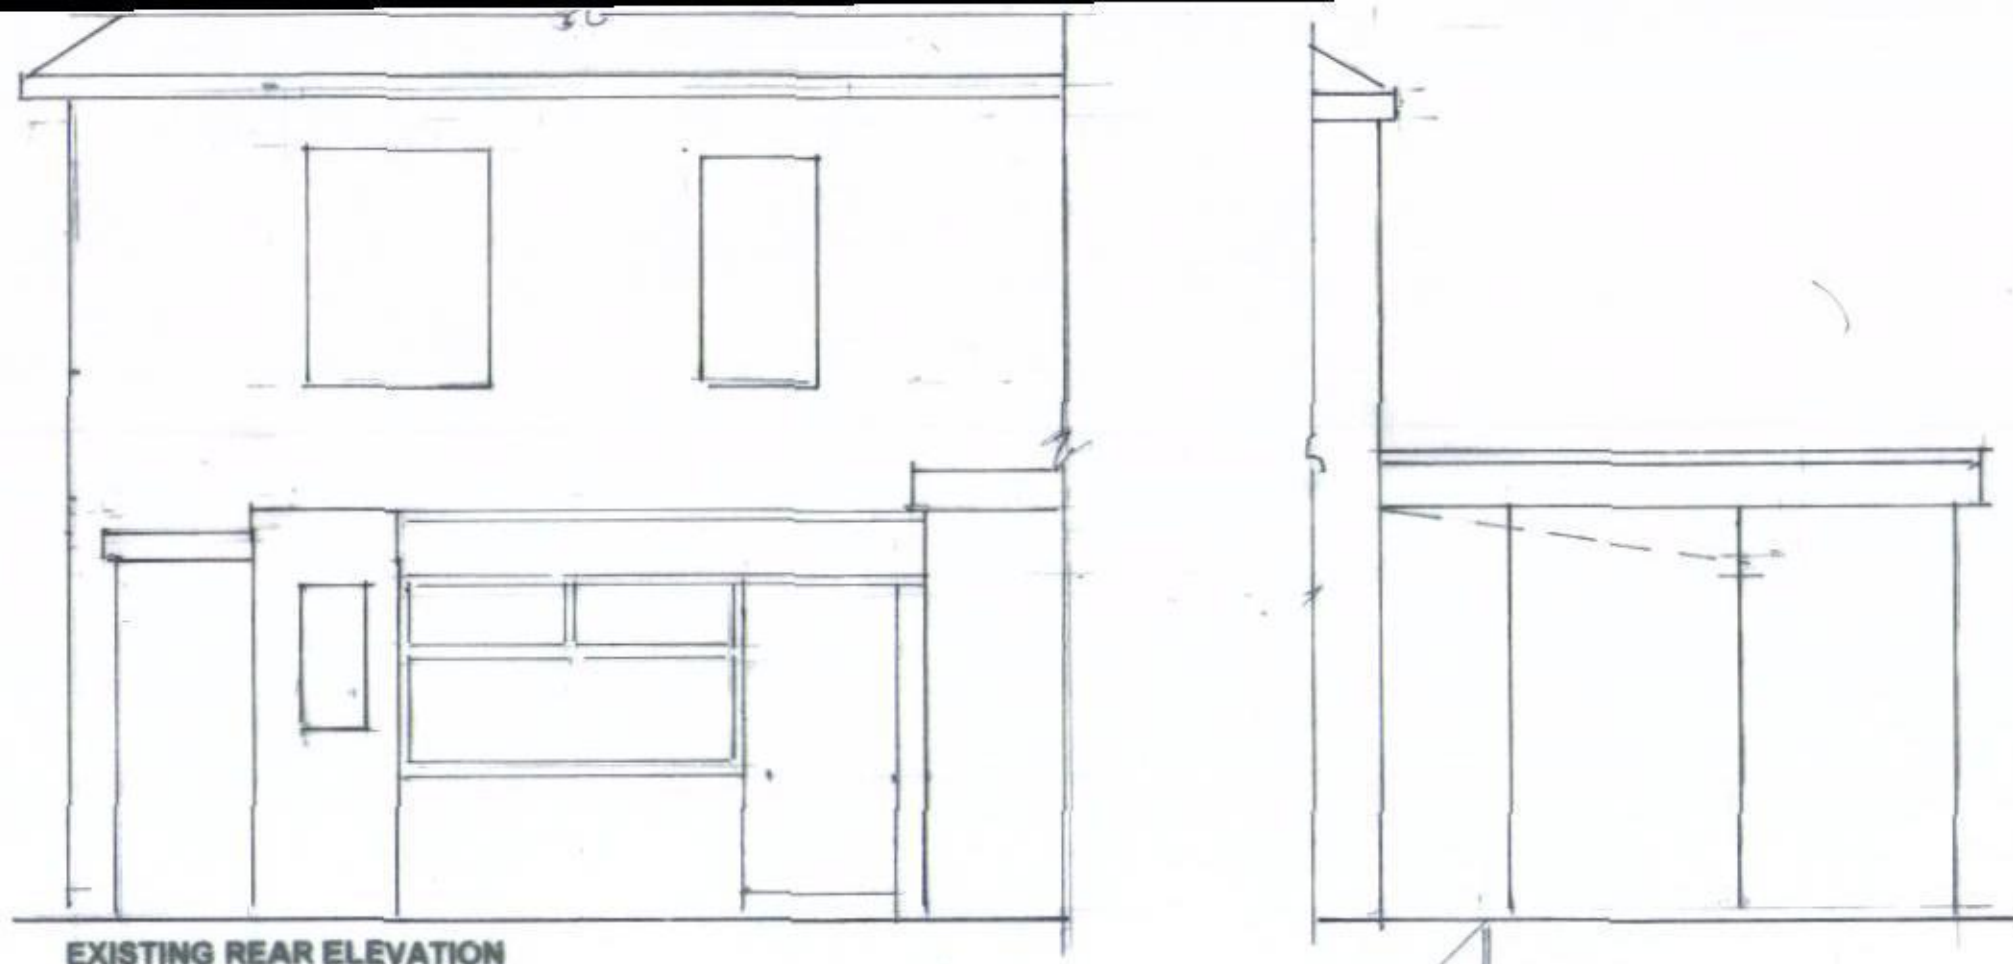

EXISTING REAR ELEVATION

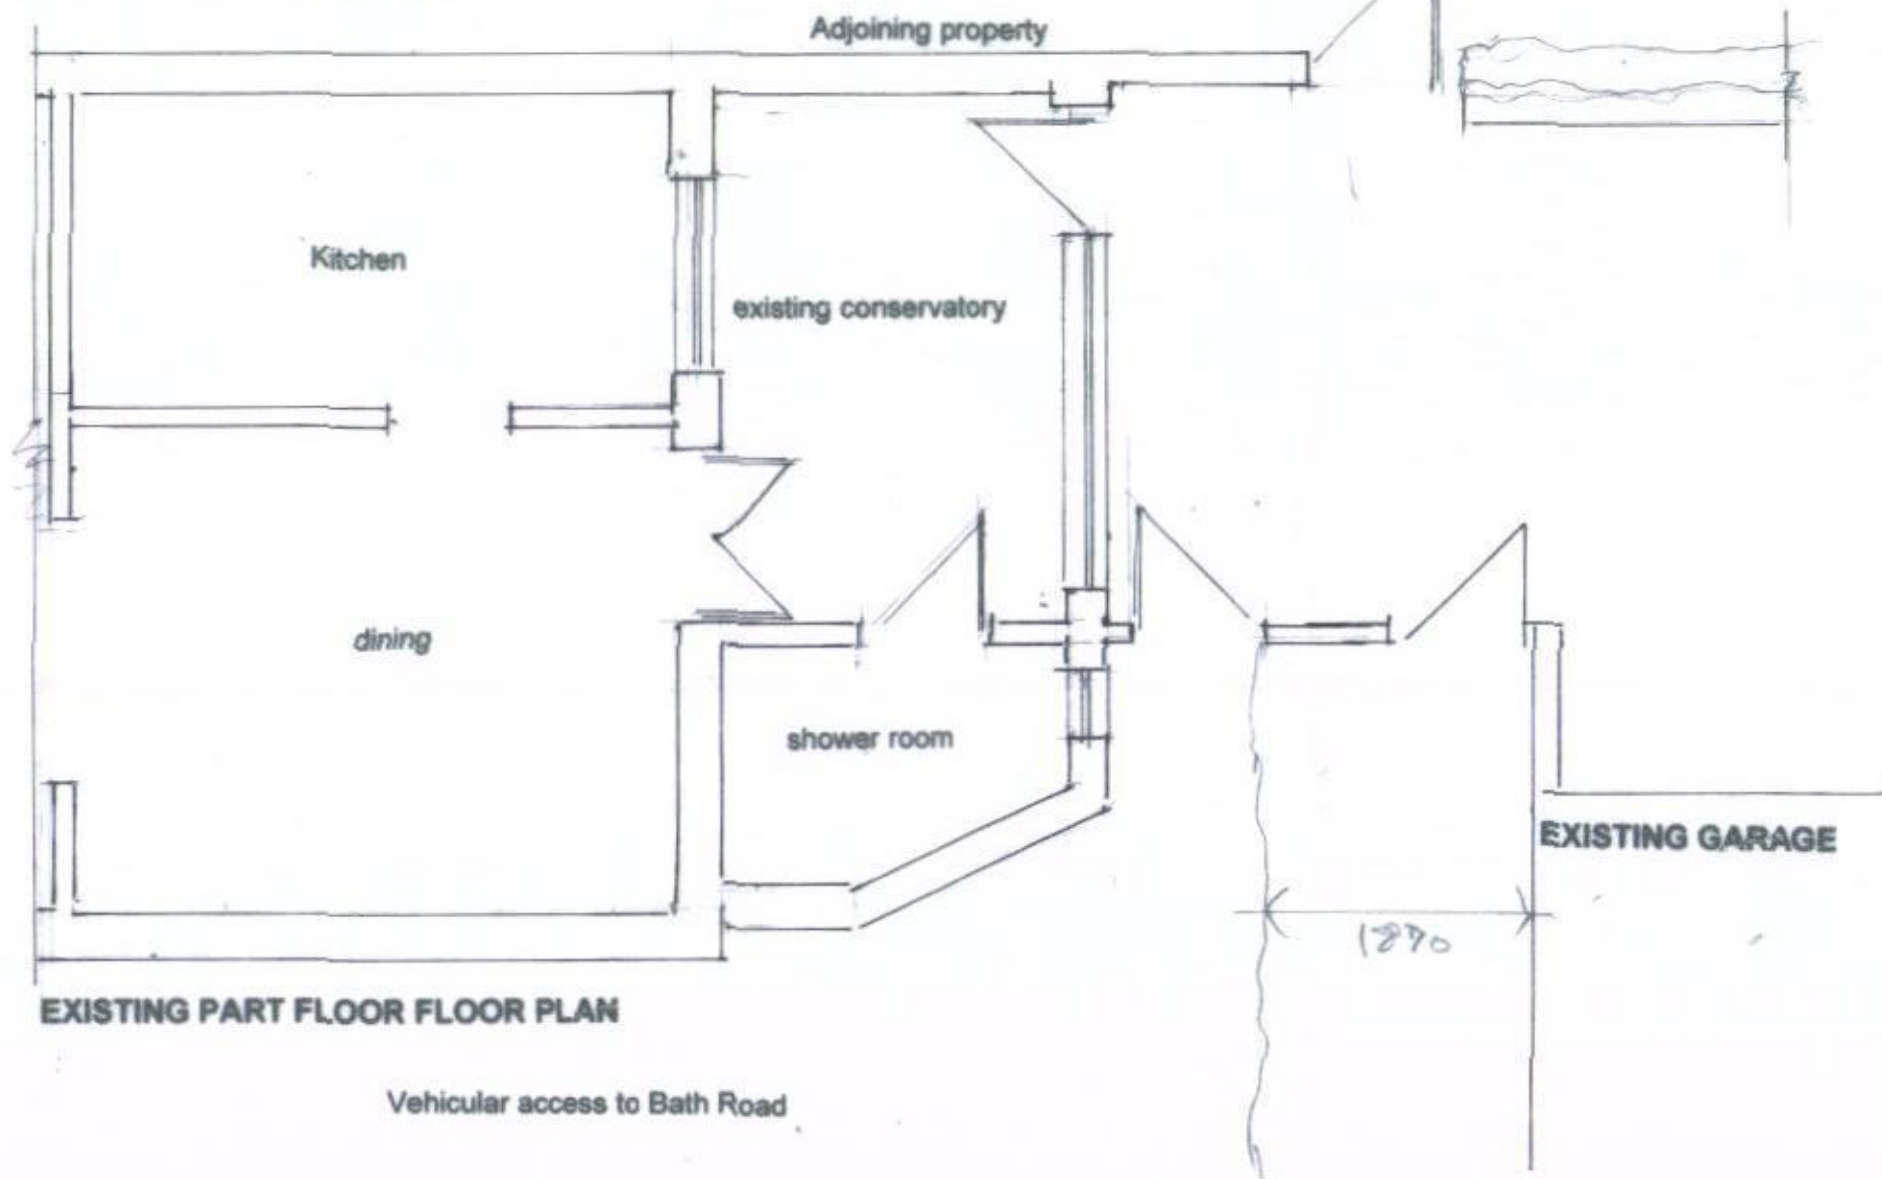

EXISTING PART FLOOR FLOOR PLAN

Vehicular access to Bath Road

HAVANT BOROUGH
COUNCIL
03 NOV 2015
RECEIVED

RIBA 

Chartered Practice

John Groom Chartered Architect
32A High Street, Emsworth, Hampshire PO10 7AW
T 01243 372560 M 07780 997563
johnsgroom@freeuk.com www.johngroomarchitect.co.uk
JOB: Demolish conservatory build extension
LOCATION: 7 Bath Road, Emsworth, PO10 7EP
DRG TITLE: Existing plans and elevations
SCALE: 1:50 DRAWN: JG
DRG NO: 14/280/6 DATE: 19 September 2014