


HAVANT BOROUGH
COUNCIL
20 FEB 2015
RECEIVED



PROPOSED WEST ELEVATION @ 1:100




PROPOSED SOUTH ELEVATION @ 1:100

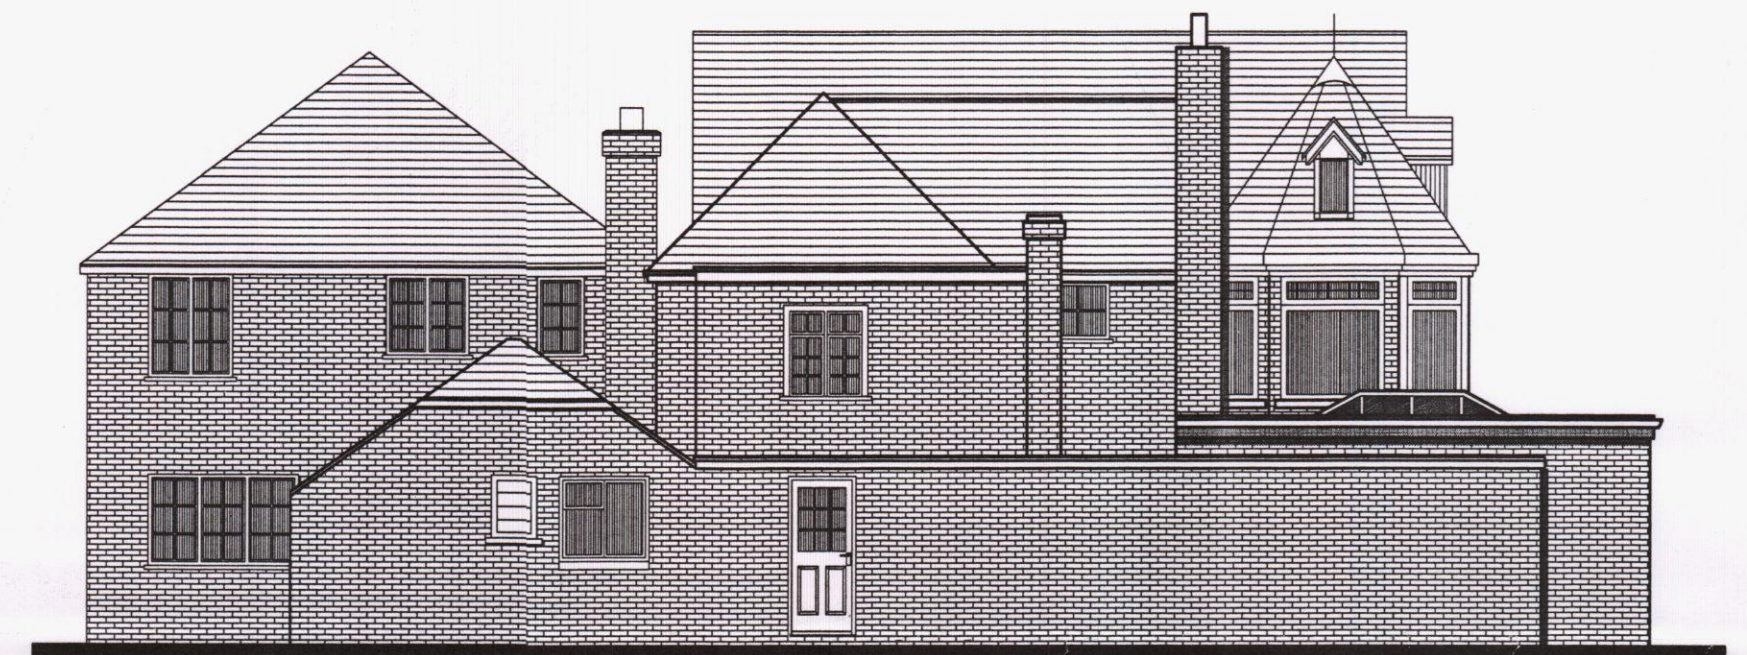

PROPOSED NORTH ELEVATION @ 1:100




PROPOSED HOTEL FLOOR PLAN @ 1:200

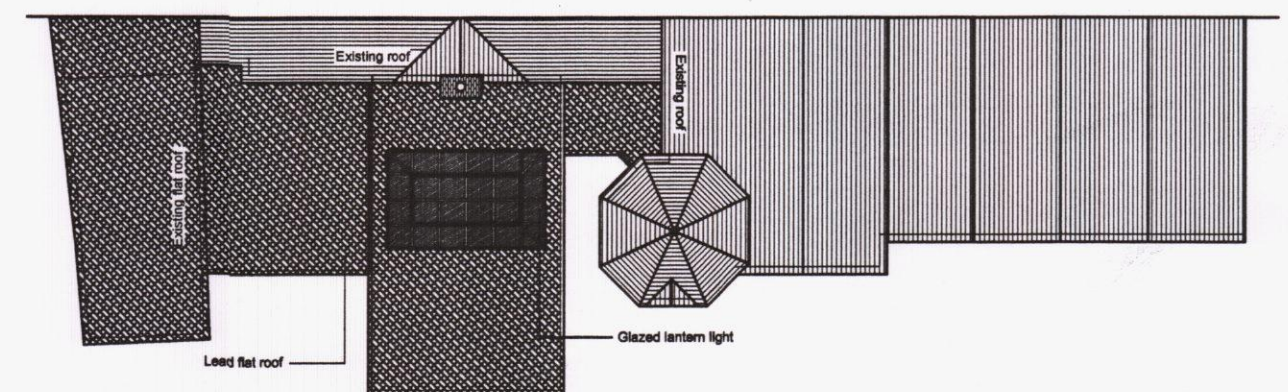

PROPOSED ROOF PLAN @ 1:200

Floor Plan Key

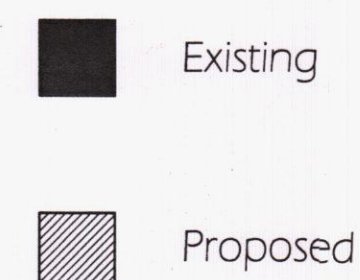

GRAHAM ASH ARCHITECTS
CHARTERED ARCHITECTS TOWN PLANNING CONSULTANTS
Graham Ash Architects Ltd
65 Leigh Road, Eastleigh, Hampshire SO50 9DF
TELEPHONE 01794 518706 Or 07768 453105
EMAIL: info@grahamasharchitects.com
WEBSITE: www.grahamasharchitects.com

CLIENT: **Mr K Boothroyde**

PROJECT:
**Proposed Orangery
Newtown House Hotel
Hayling Island, PO11 0QR**

TITLE: **Proposed Plans & Elevations**

DESIGNED BY GA	DATE 13-11-14	DRWN / DTALD BY JAT/RASH
SCALE As Shown	PLOTTED 20-11-14	REV. B

SCALE @ 0 1 2 3 4 5m
1:100

PURPOSE OF ISSUE:
☒ Information ☐ approval ☐ tender ☐ construction

DWG. NO. **05:043:62 REV B**