




FIRST, SECOND & THIRD FLOOR PLANS

23 bedrooms per floor (total 69)

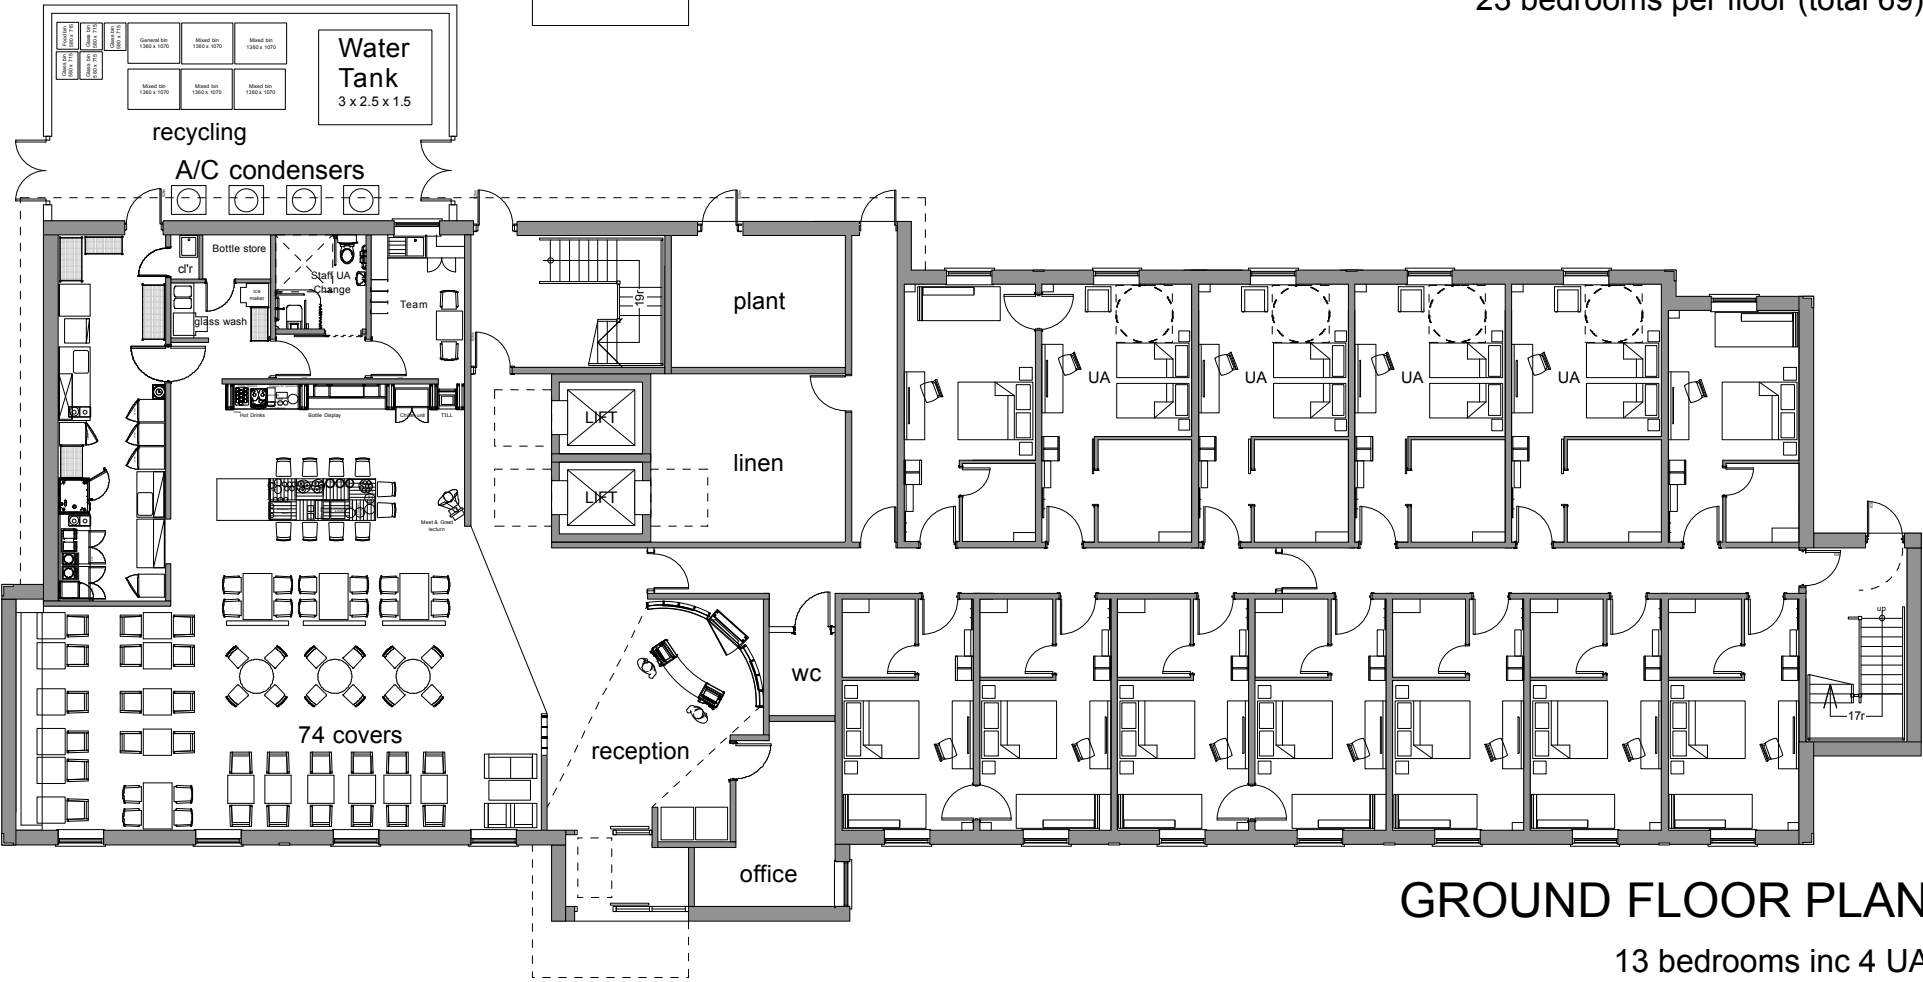

GROUND FLOOR PLAN

13 bedrooms inc 4 UA

TOTAL NO. OF BEDROOMS

82 INCLUDING 4NO. UA

H	10.12.14	Escape Stair window location corrected	PF
G	25.11.14	GF Linen/Plant re-planned; Cross corridor doors added; Left Hand Rooms changed to Right Hand	PF
F	06.11.14	Kitchen, Stair & Plant moved out 800mm	PF
E	03.11.14	Restaurant & Kitchen Layout amended	PF
D	30.10.14	Bedroom handed at 9m dead-end; A/C Compound and external Water Tank added to Yard	PF
C	11.9.14	Kitchen/Restaurant layout amended	NW
B	10.7.14	Redrawn	NW
Rev	Date	Description	By

Brooklands Yard
Southover High Street
Lewes
East Sussex
BN7 1HU

Tel. 01273 470269
www.axiomarchitects.co.uk

Client

WHITBREAD GROUP PLC

Project

PREMIER INN HOTEL
LANGSTONE ROAD
HAVANT, PO9 1SA

Drawing

PROPOSED FLOOR PLANS

Scale	Status	Date	Drawn	Checked
1:200 @ A3	PLANNING	10.7.14	NW	
Drawing No.	Revision			

3654/P3

H

