


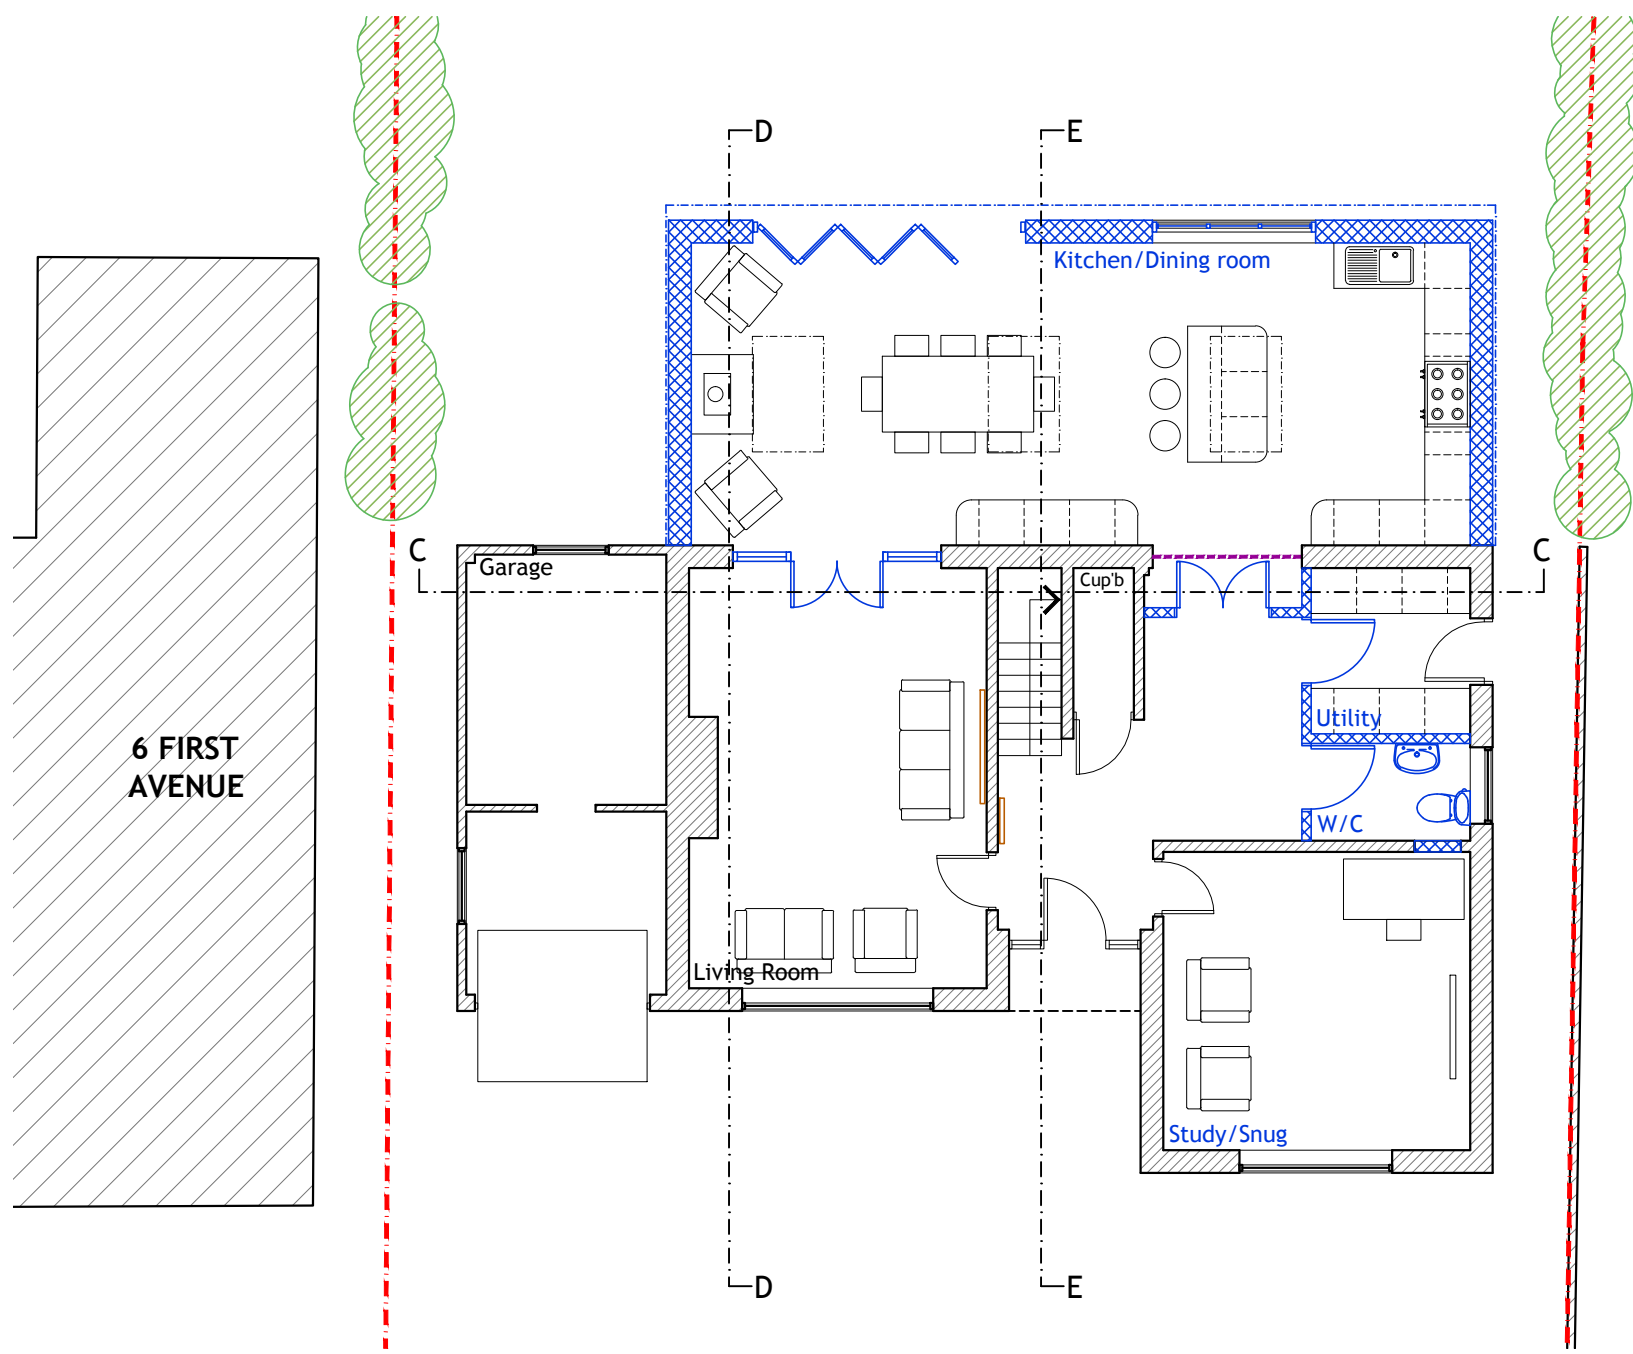


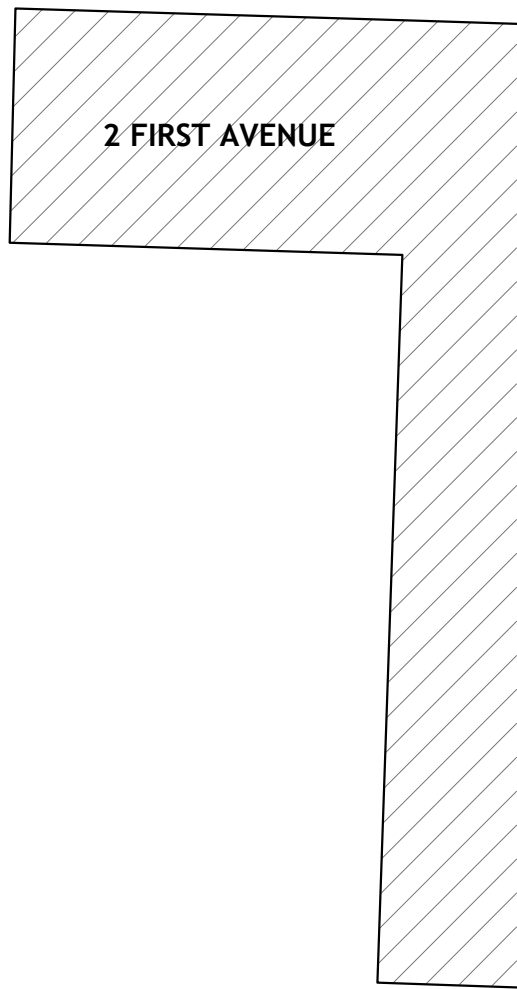

GROUND FLOOR
1.100

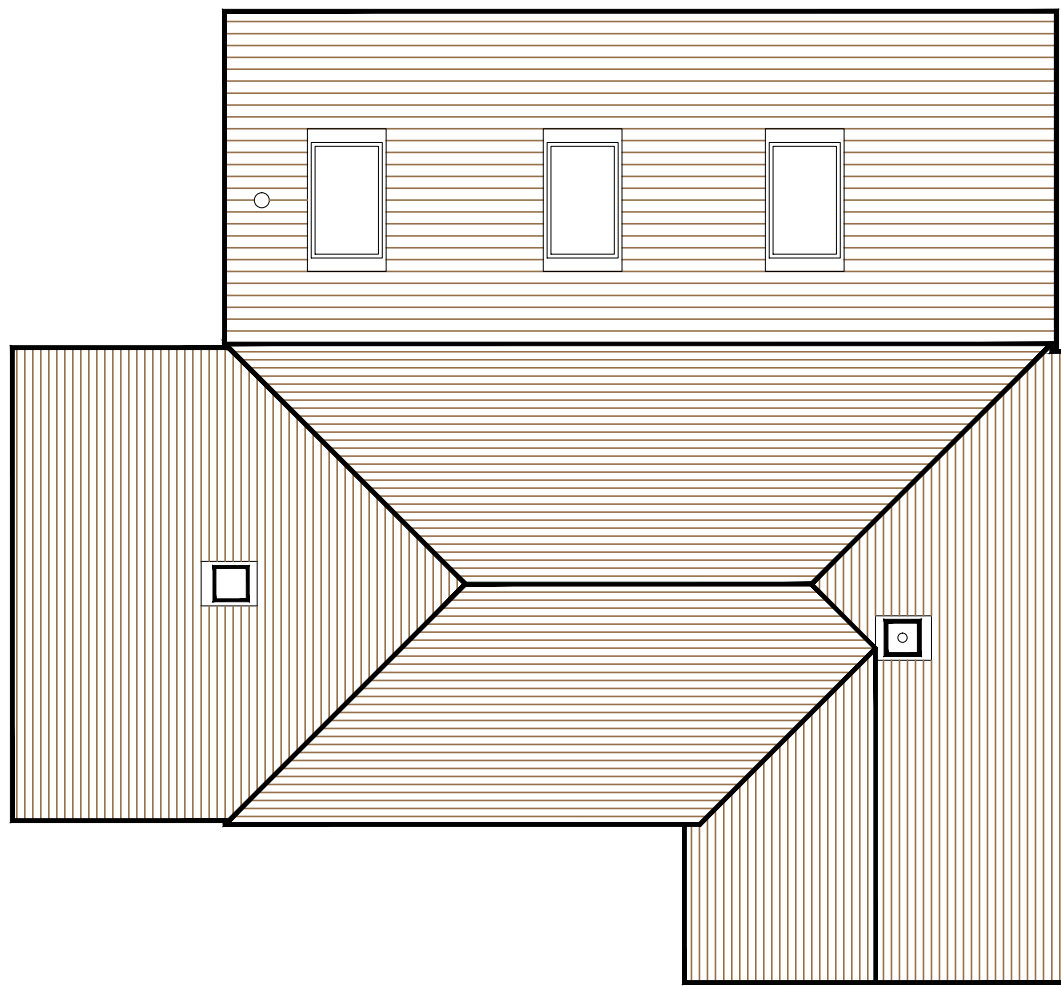


FIRST FLOOR
1.100

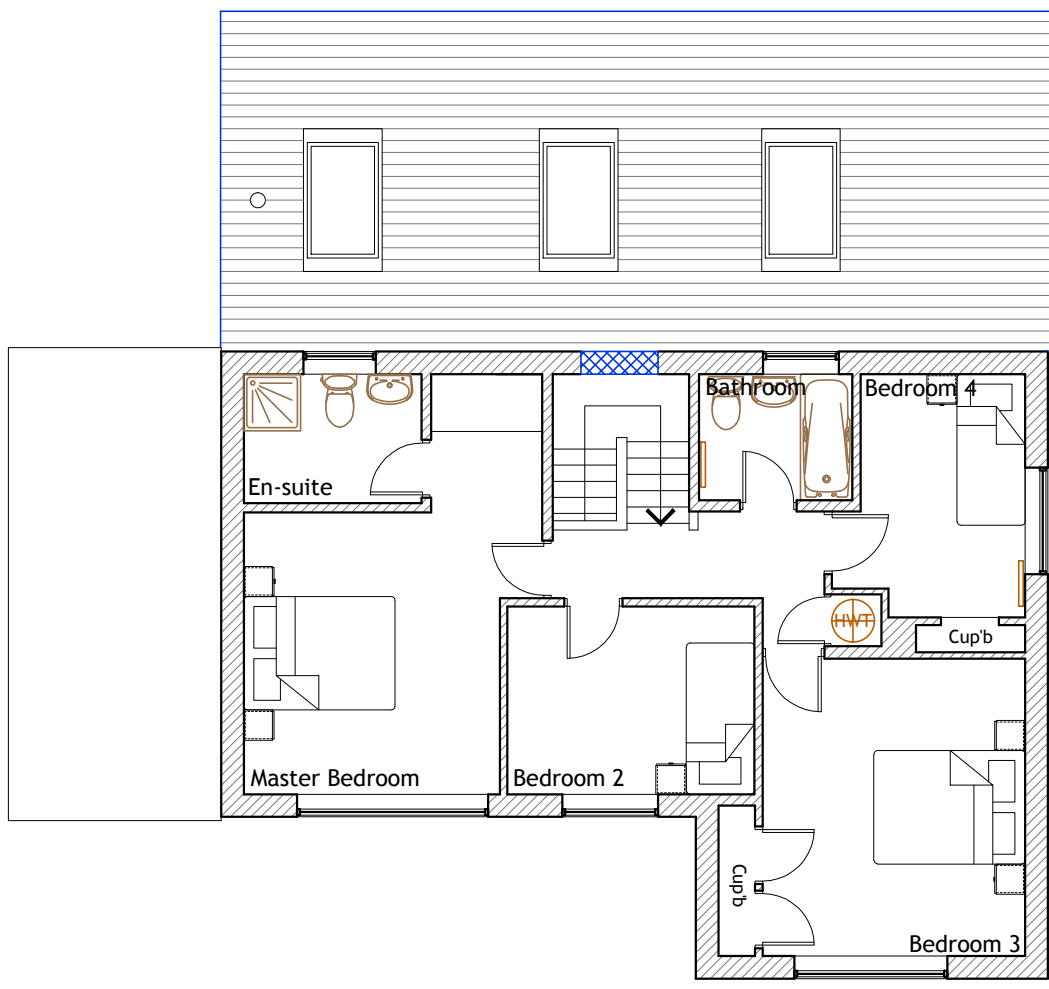


ROOF PLAN
1.100




FRONT ELEVATION
(South) 1.100

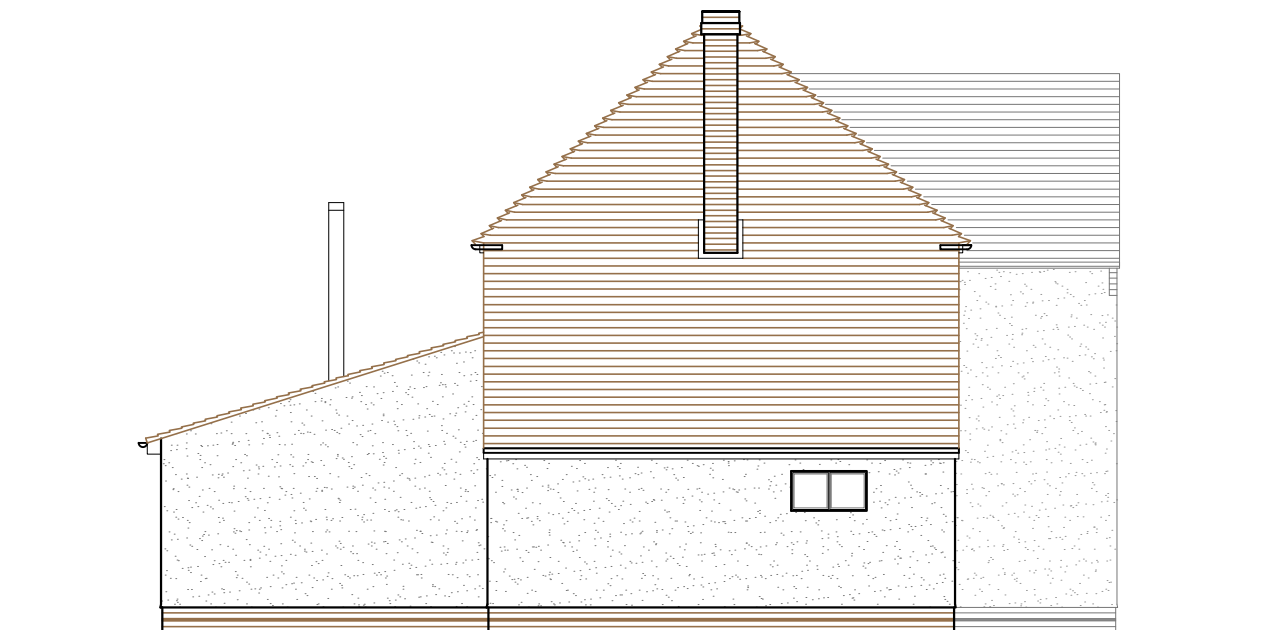


SIDE ELEVATION
(West) 1.100

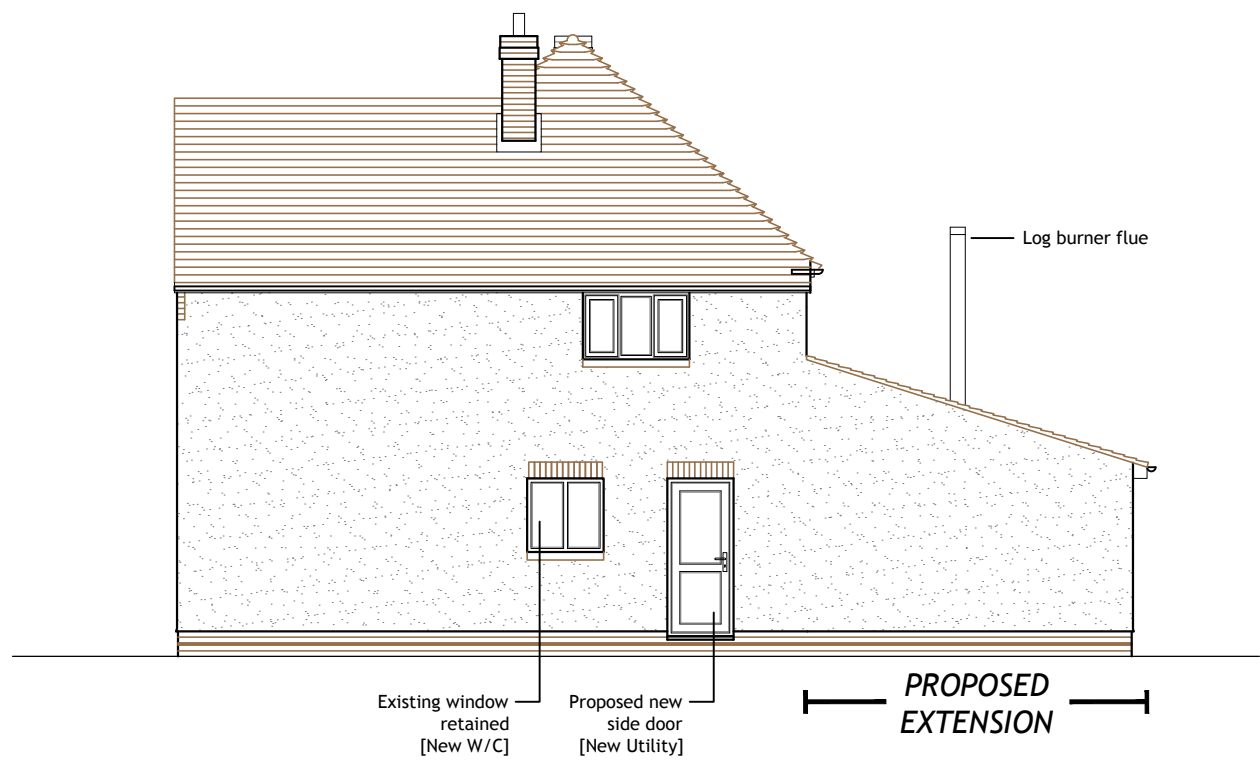


SIDE ELEVATION
(East) 1.100

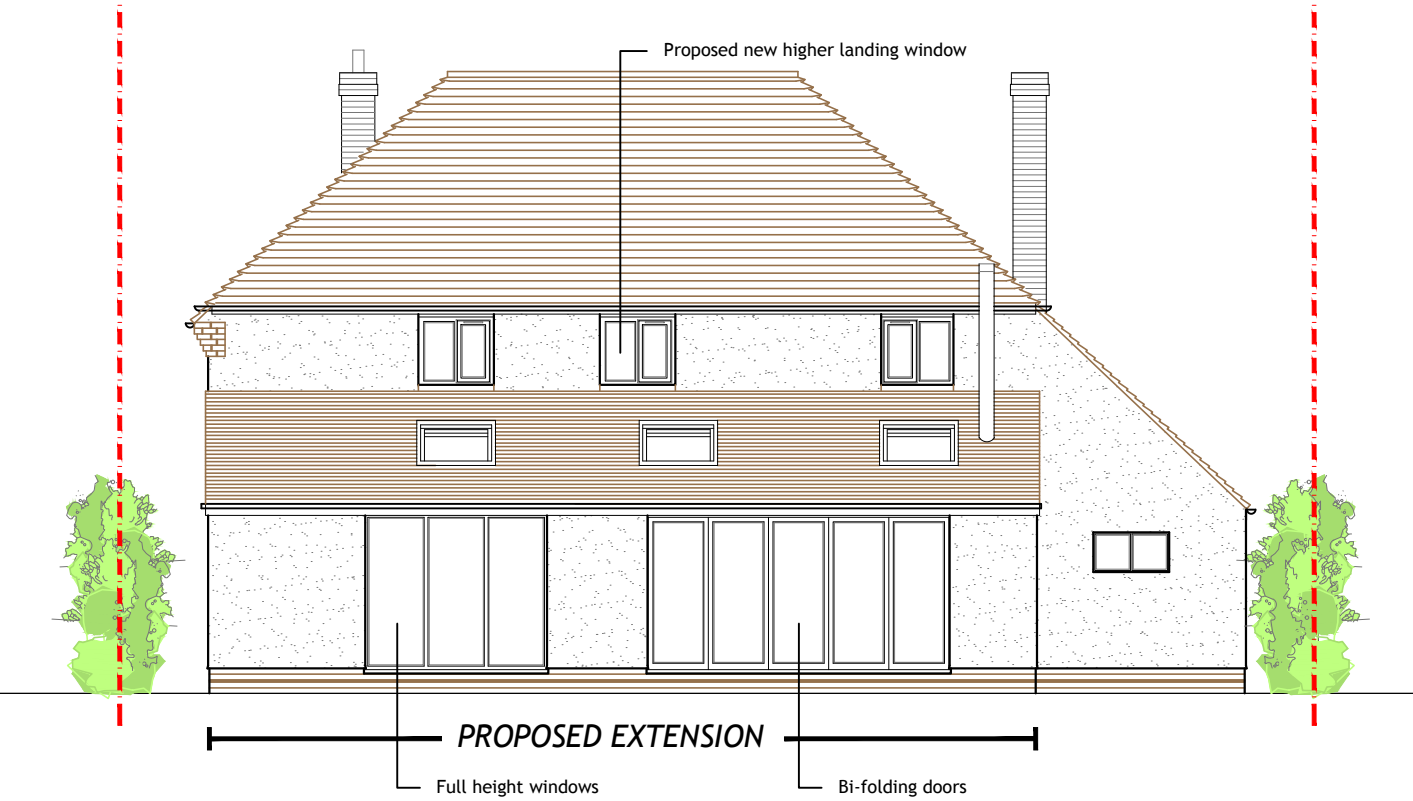


REAR ELEVATION
(North) 1.100

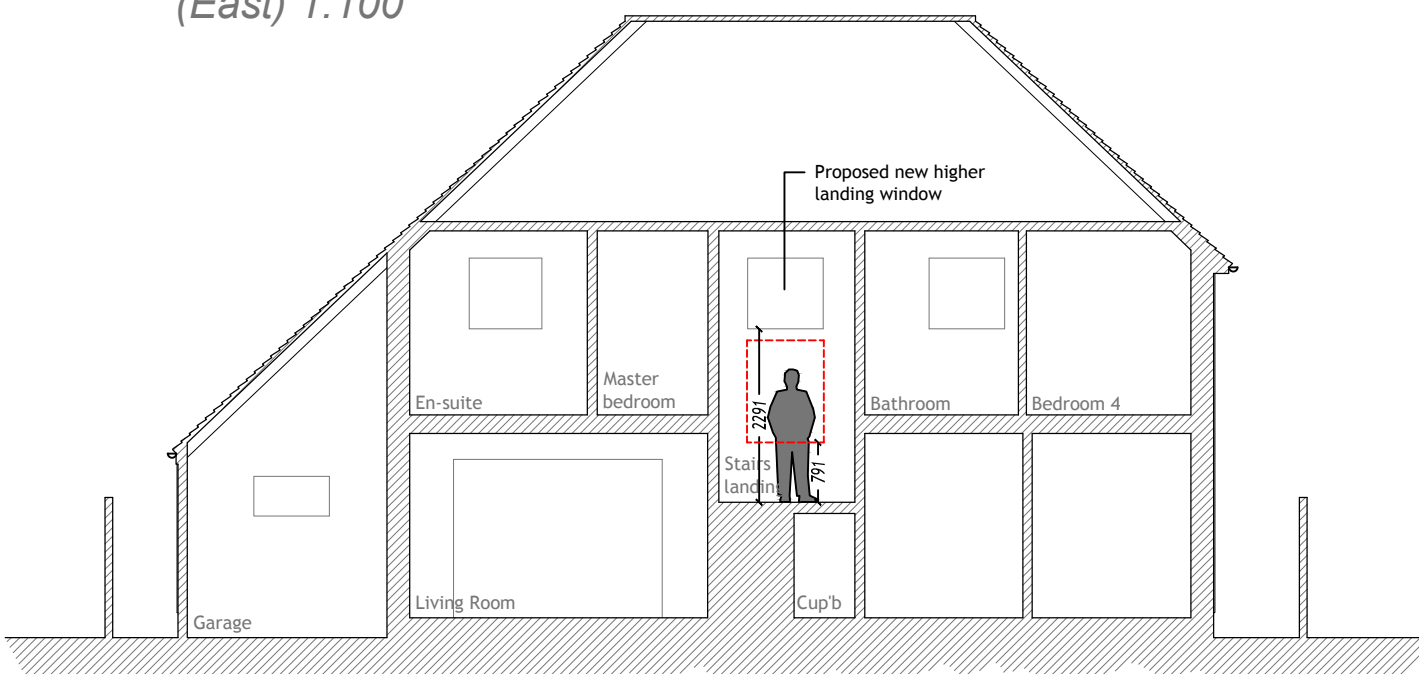

SECTION C-C
1.100

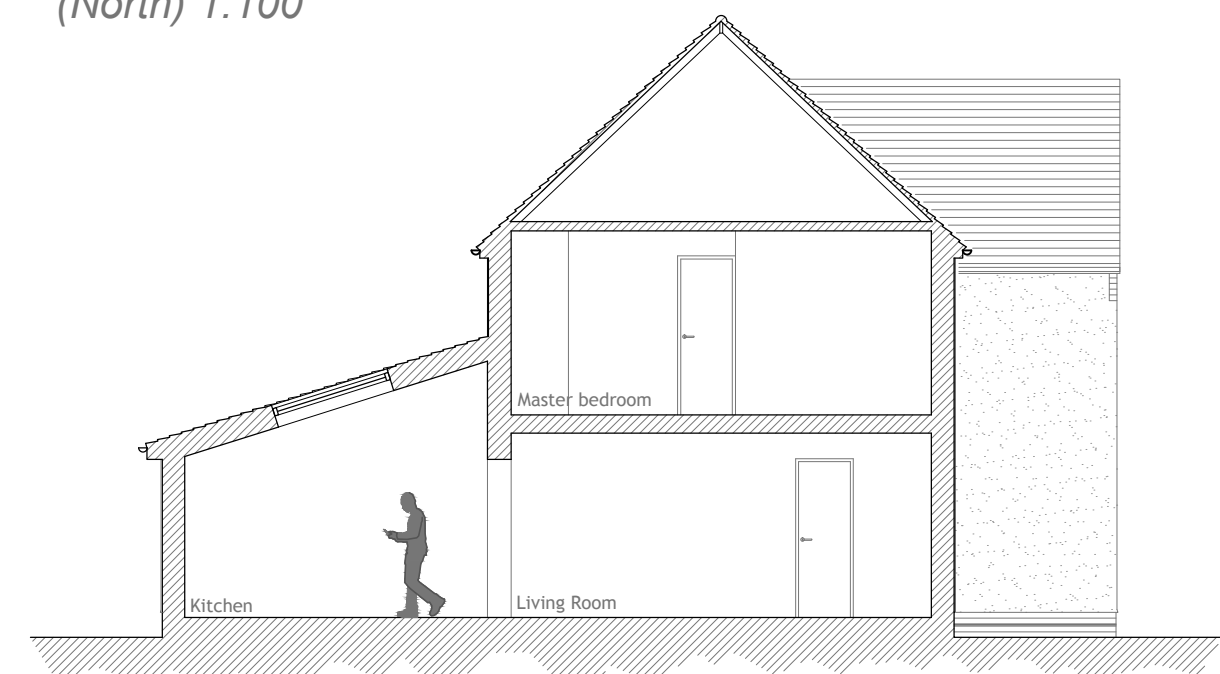


SECTION D-D
1.100

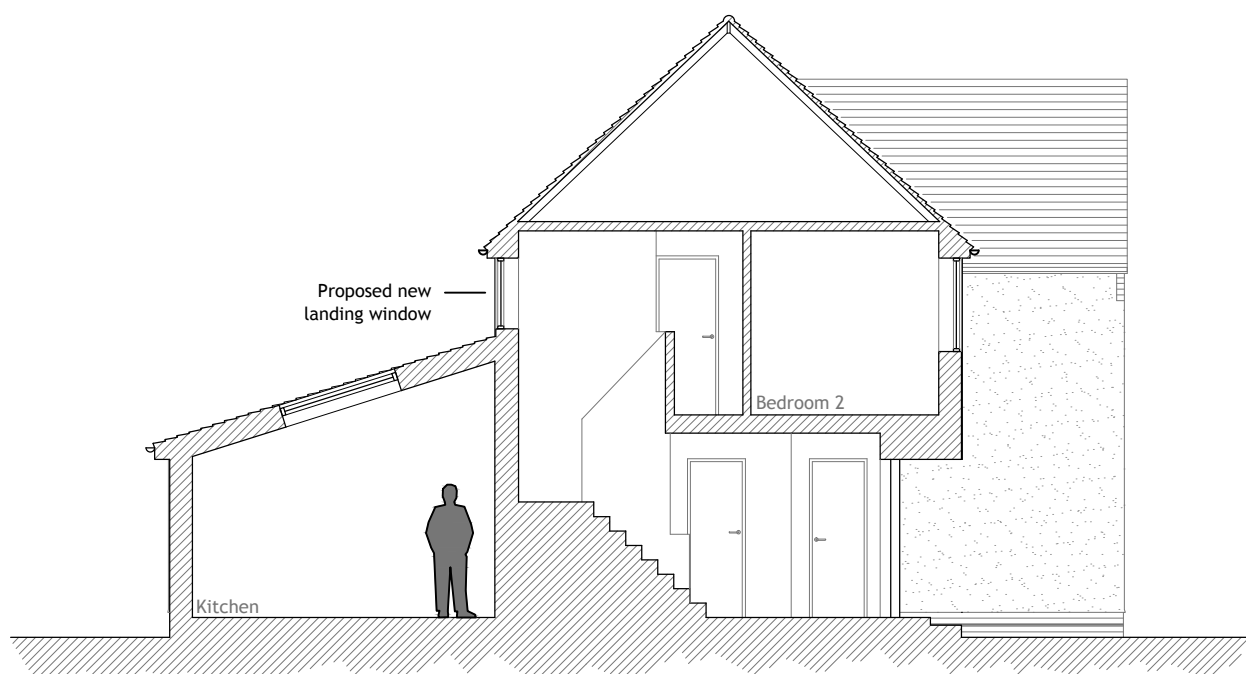

SECTION E-E
1.100



Ordnance Survey, (c) Crown Copyright 2015.
All rights reserved. Licence number 100022432
BLOCK PLAN
1.500

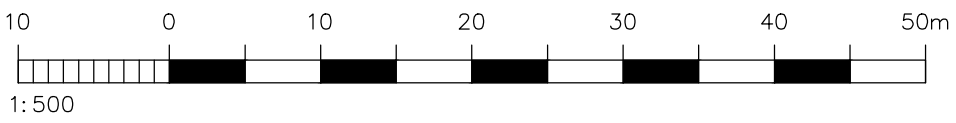

NOTES:

Dimensions to be checked on site before commencing work. Any discrepancies shall be reported to the architect immediately.

Do not scale from these drawings except for planning purposes.

Use figured dimensions only.

Where applicable this drawing is to be read in conjunction with other consultants' drawings.

All drawings to be read in conjunction with specification and all other drawings including structural engineer and mechanical and electrical drawings / specification

REV	DATE	AMENDMENT	DRAWN
A	14.8.15	Log burner flue height amended to comply with Building Regulations.	TW

hd
architects

Helver Davies Architects Ltd
1 The Old Flour Mill,
Emsworth, PO10 7BT
01243 370 715

www.hdarchitects.co.uk mail@hdarchitects.co.uk

CLIENT
Mr J Freire

PROJECT
4 First Avenue
Havant
Hampshire
PO9 2QN

DRAWING
Proposed - Plans
Elevations
Sections C-C, D-D & E-E

SCALE
as noted @A1

DATE	June 2015	DRAWN	TW
DRAWING NUMBER	15021-02	REVISION	A