



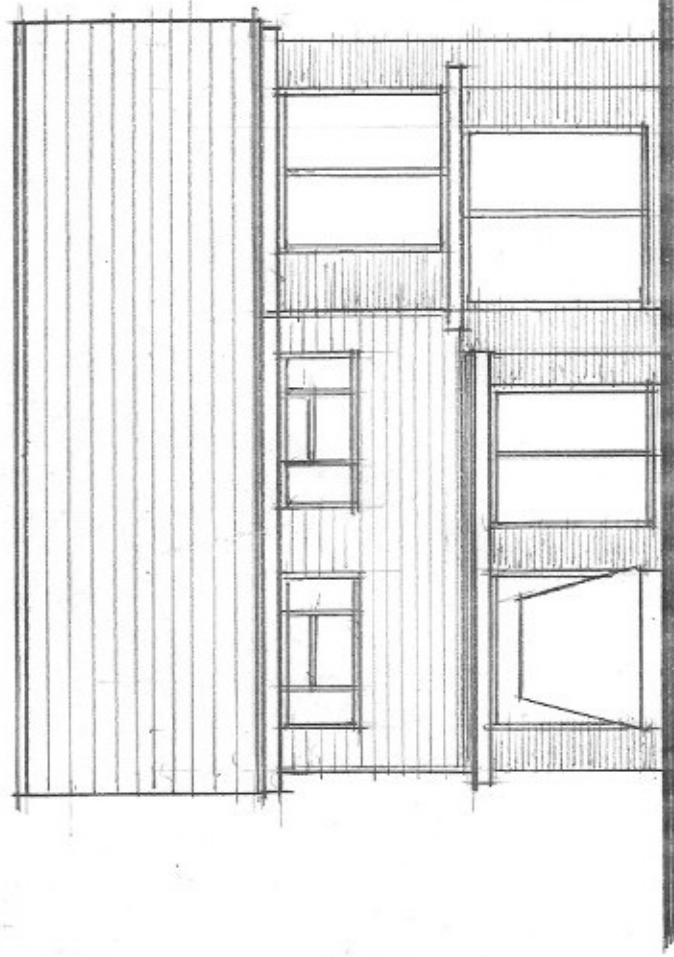


EXISTING FRONT

Side

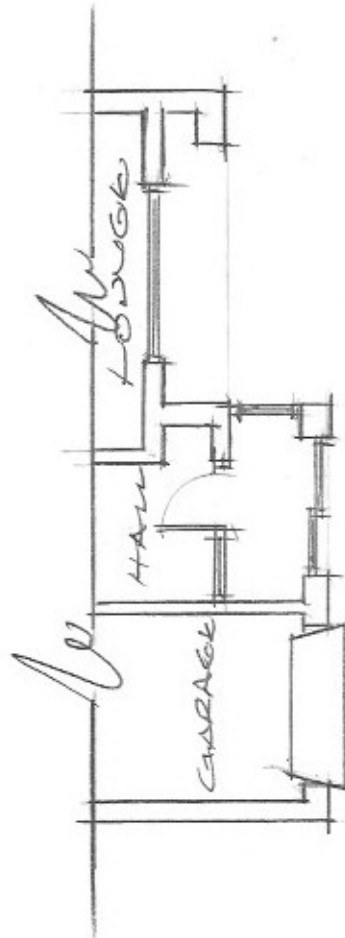


EXISTING GROUND
(TO STAY AS IS)

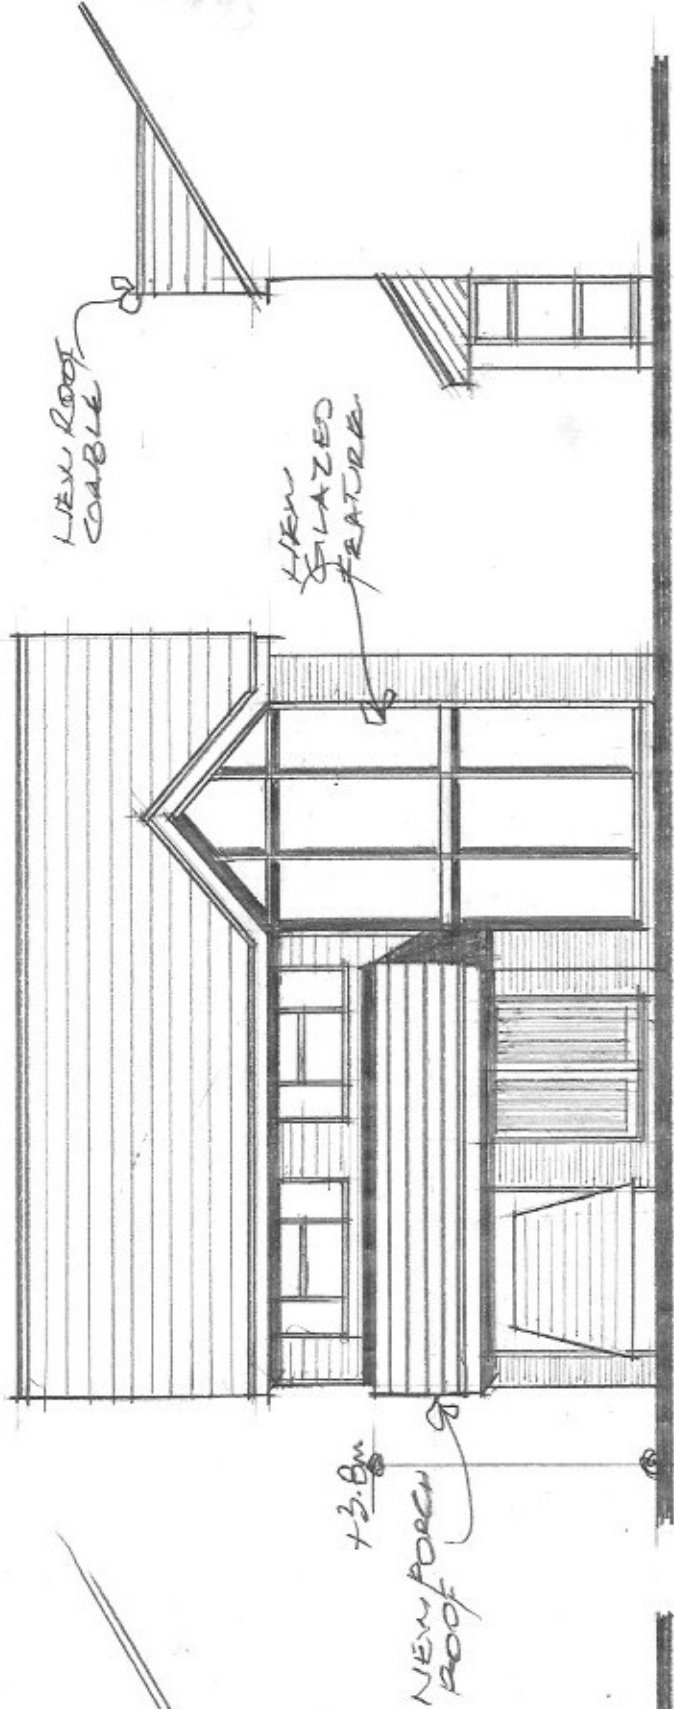

PROPOSED FRONT

Side

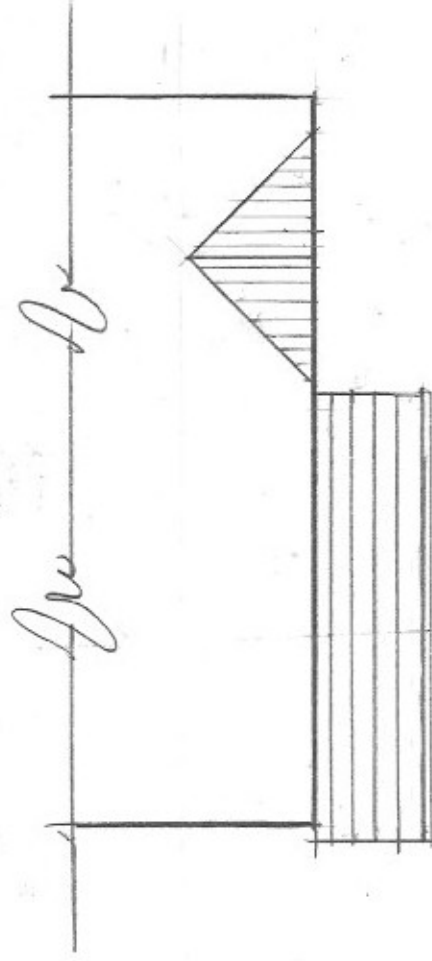

PROPOSED ROOF PLAN

1640 THE SEAFRONT
HAYLING ISLAND

Scale: 1/100 @ A3
Date: APR '15
Drawn: RCR