

1 Northney Road - PROPOSED (Elevations)

NOTES:

Dimensions to be checked on site before commencing work. Any discrepancies shall be reported to the architect immediately.

Do not scale from these drawings except for planning purposes.


Use figured dimensions only.

Where applicable this drawing is to be read in conjunction with other consultants' drawings.

All drawings to be read in conjunction with specification and all other drawings including structural engineer and mechanical and electrical drawings / specification



FRONT ELEVATION
(South) 1.100

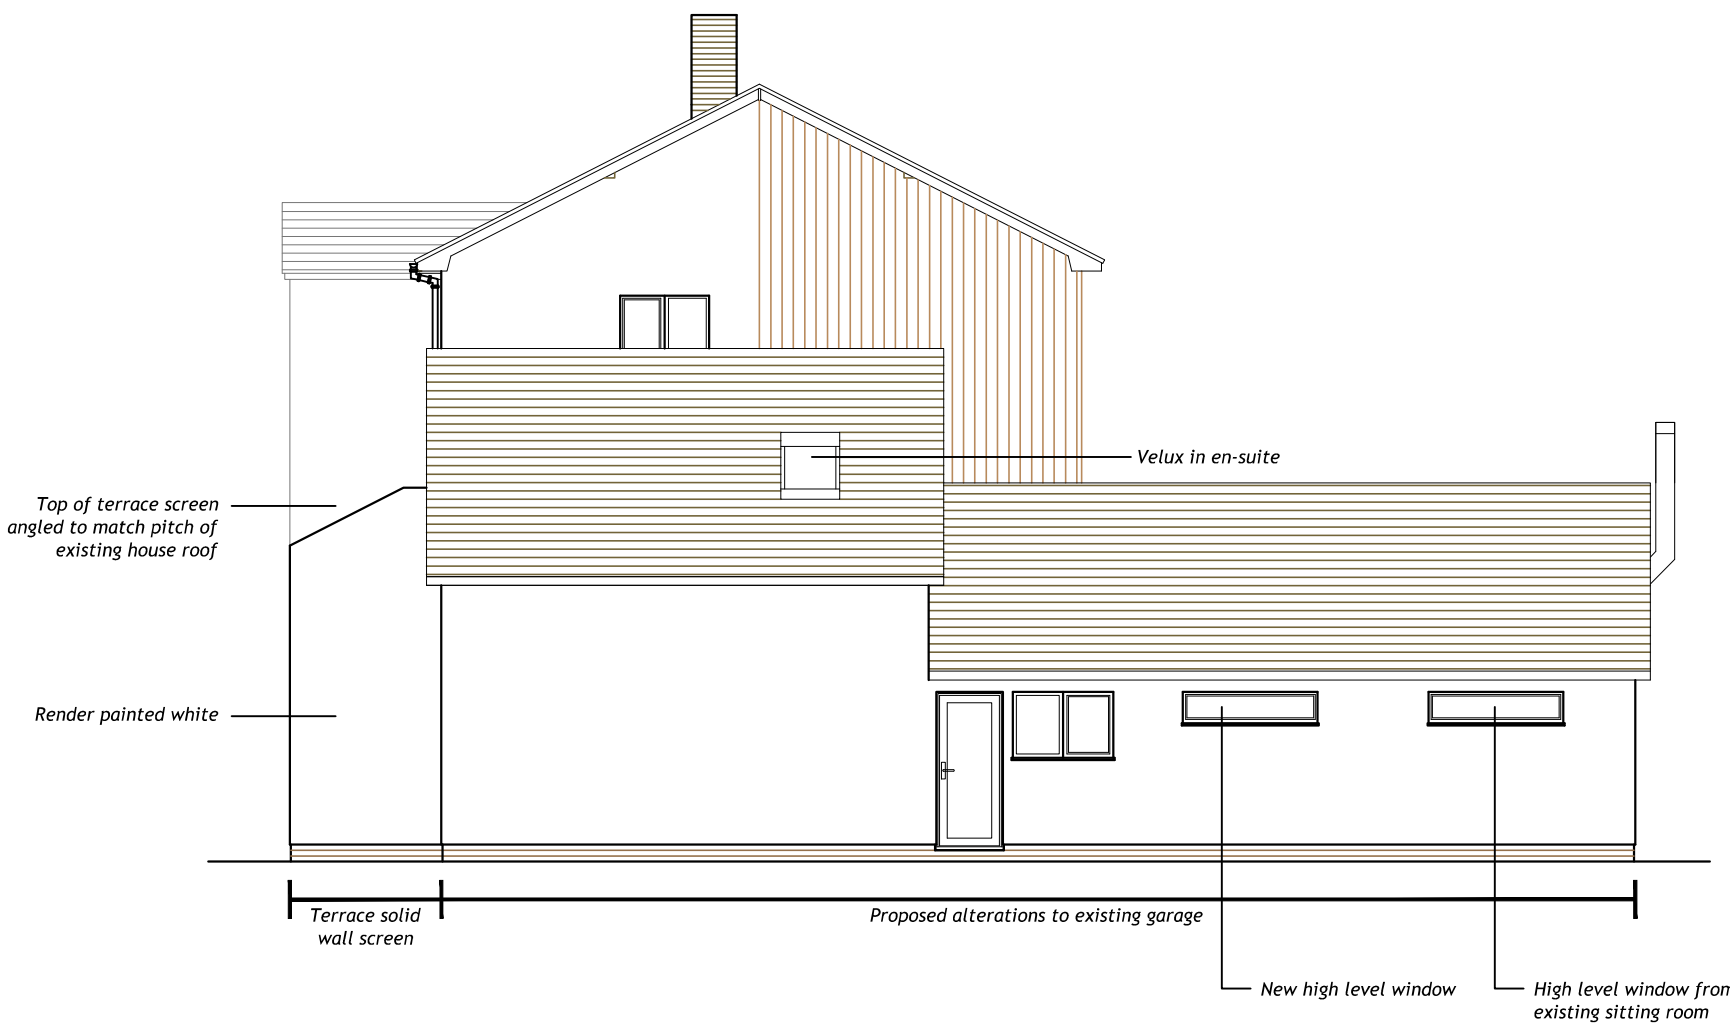

SIDE ELEVATION
(East) 1.100



SIDE ELEVATION
(West) 1.100



REAR ELEVATION
(North) 1.100



Ordnance Survey, (c) Crown Copyright 2010. All rights reserved.
Licence number 100020449

REFERENCE PLAN
1.500

REV	DATE	AMENDMENT	DRAWN

hd architects	Helyer Davies Architects Ltd 1 The Old Flour Mill, Emsworth, PO10 7BT 01243 370 715 www.hdarchitects.co.uk mail@hdarchitects.co.uk
-------------------------	--

CLIENT Mr P Martin

PROJECT Proposed Extensions to 1 Northney Road Hayling Island Hampshire PO11 0ND
--

DRAWING Proposed - Elevations	SCALE As stated at A1
---	---------------------------------

DATE May 2015	DRAWN TW
DRAWING NUMBER 15029 - 03	REVISION *