


FIRST ANGLE PROJECTION

REMOVE ALL BORRS AND SHARP EDGES

ISSUE	REVISION	MOD No.	DATE
A	FIRST RELEASE	-	30-Jul-14

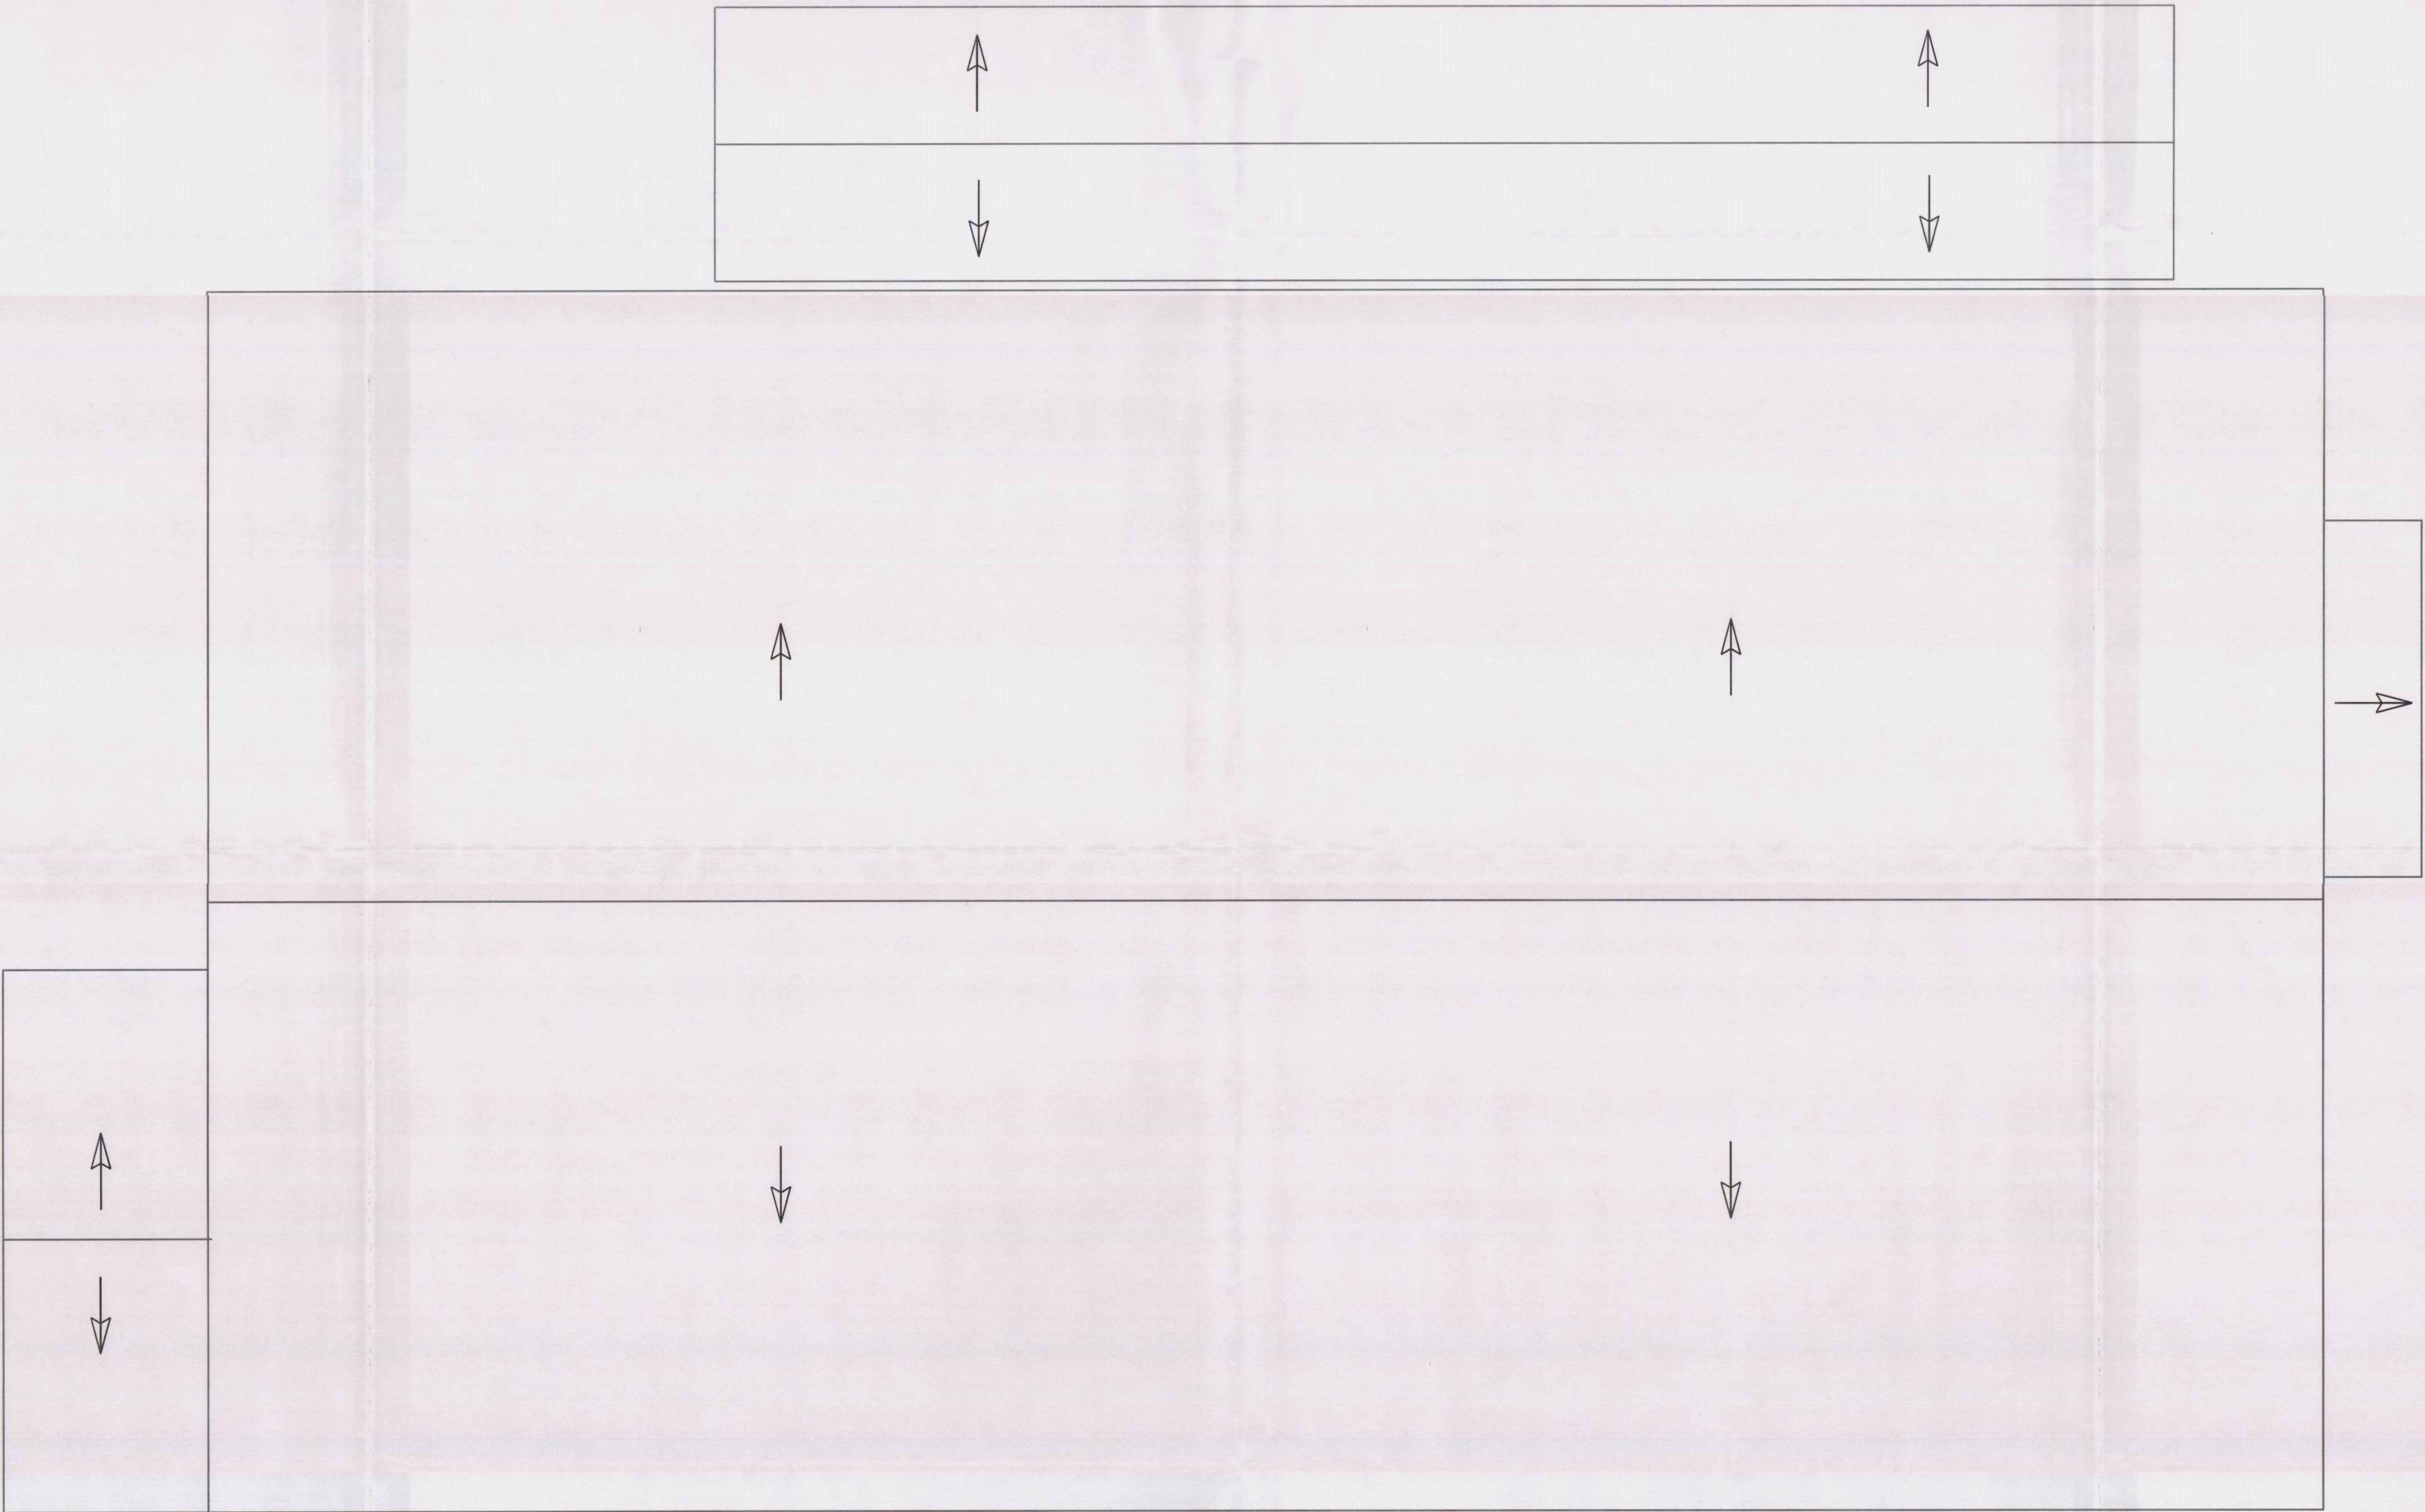

70000106



MATERIAL	-	ALL DIMENSIONS IN mm	BY S. MOSLEY	TITLE
FINISH	-	TOLERANCES UNLESS STATED	DATE 30-Jul-14	LEWMAR SOUTH FACTORY
		LINEAR $\pm$	SCALE 1:100	ROOF PLAN
		ANGULAR $\pm$		PART NO. 70000106
		NOTES: DRAWN: 7/30/01/14		LEWMAR

HAVANT BOROUGH COUNCIL
13 AUG 2014
RECEIVED