




NOTES:
Dimensions to be checked on site before commencing work. Any discrepancies shall be reported to the architect immediately.
Do not scale from these drawings except for planning purposes. Use figured dimensions only.
Where applicable this drawing is to be read in conjunction with other consultants' drawings.

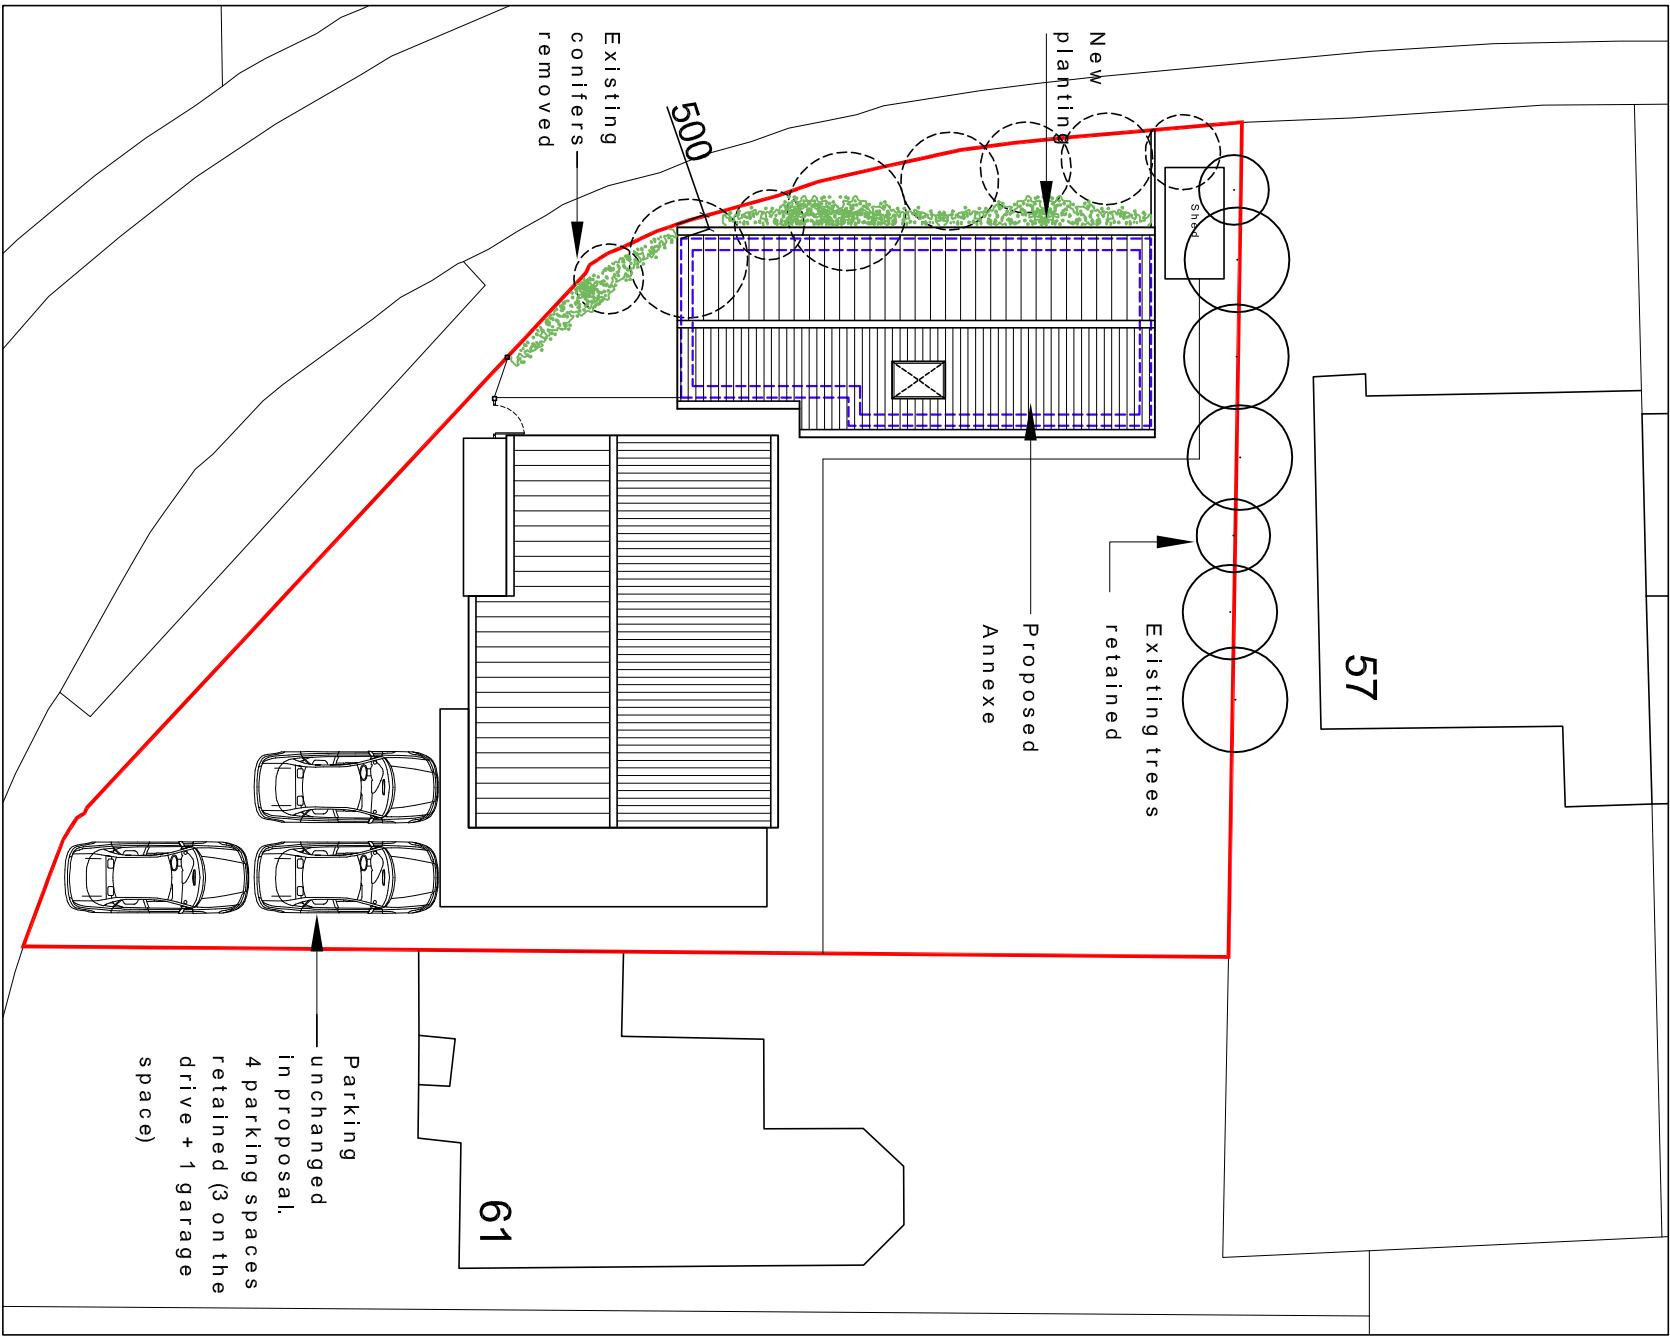

Proposed site plan scale 1:200

 

INDICATIVE 3D IMAGES NTS

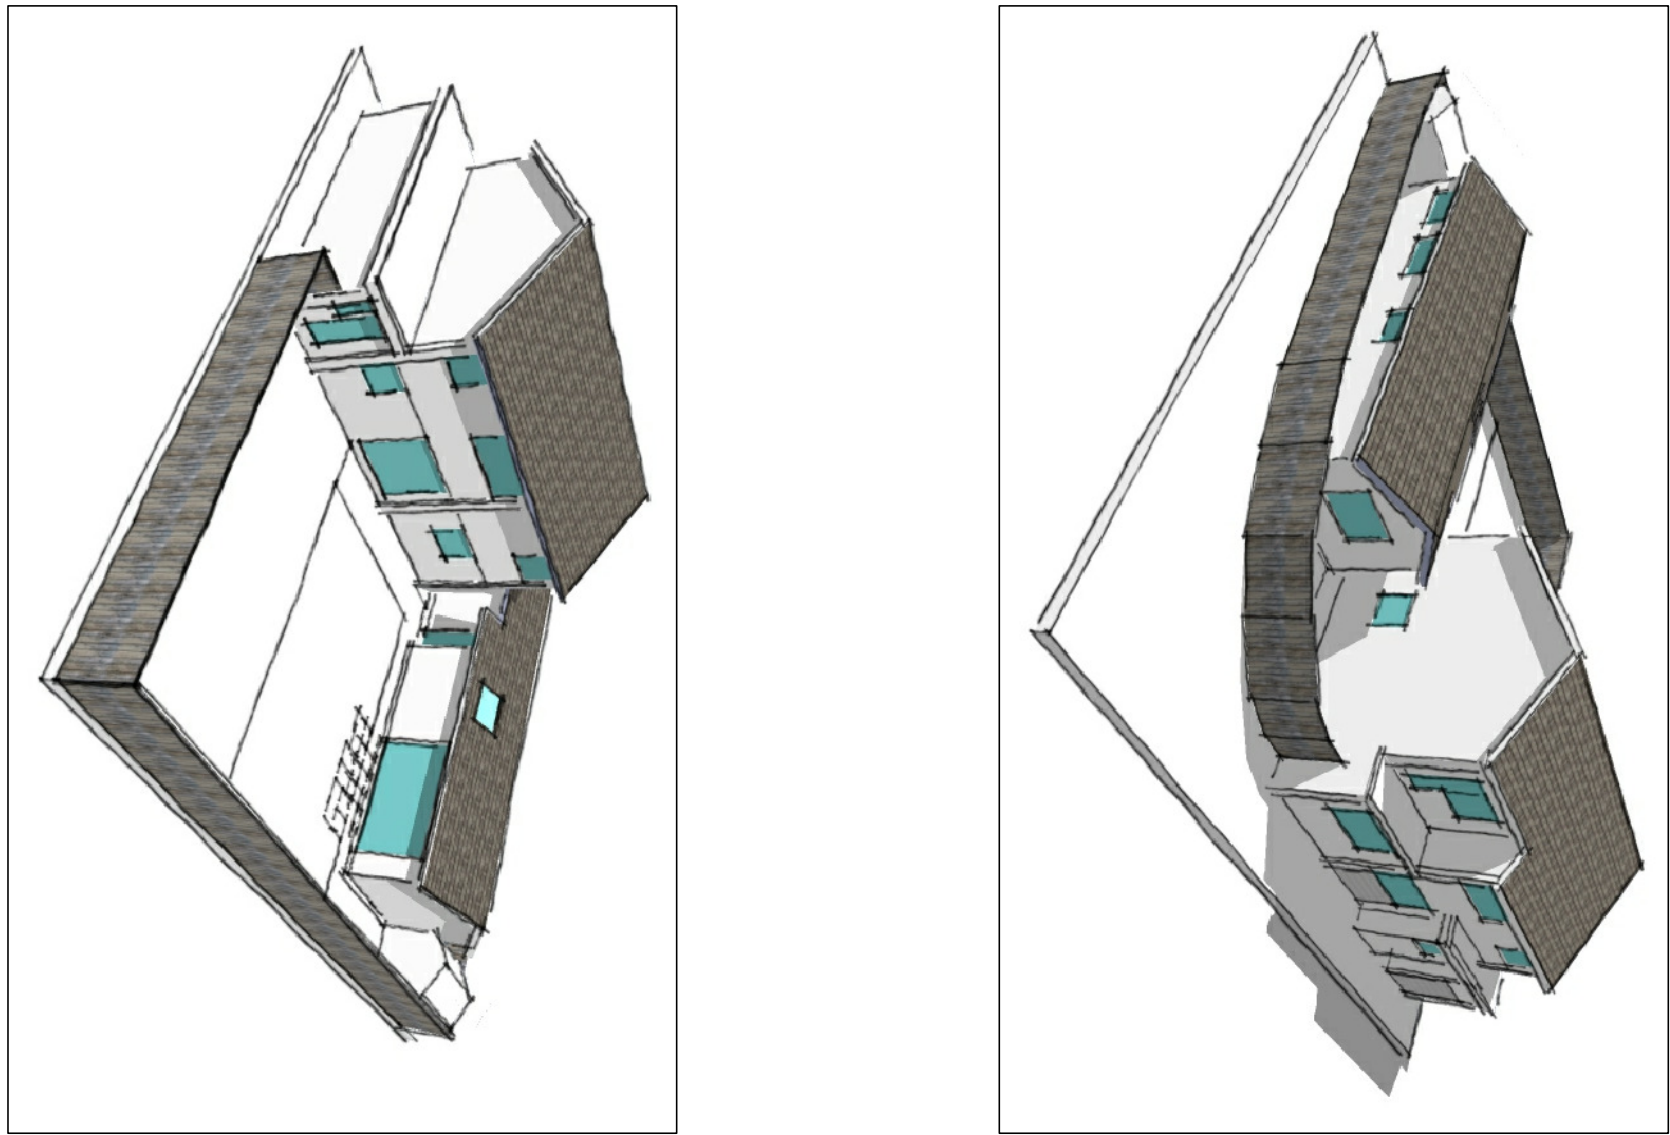


NO.	DATE	DESCRIPTION
1	11.06.15	Parking arrangements shown & site plan adjusted to scale 1:200

For MR & MRS COCKS

Project
PROPOSED ANNEXE
AT 59 NUTWICK ROAD
HAVANT
PO9 2UQ

Title
PROPOSED PLAN & 3D IMAGES

Date	Drawn	Scale	Checked
MAY 2015	JB	As shown @ A3	-
Job Number	Drawing Number	Revision	
PL3815	402	A	

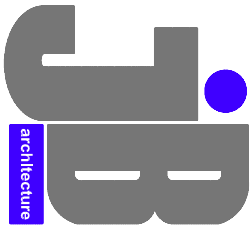

JIMMY BESSANT ARCHITECTURE
TEL: 01243 373620 M: 07769904282
E: jimmy@jb-architecture.co.uk
Web: www.jb-architecture.co.uk