




OS Map Licence: 100019980

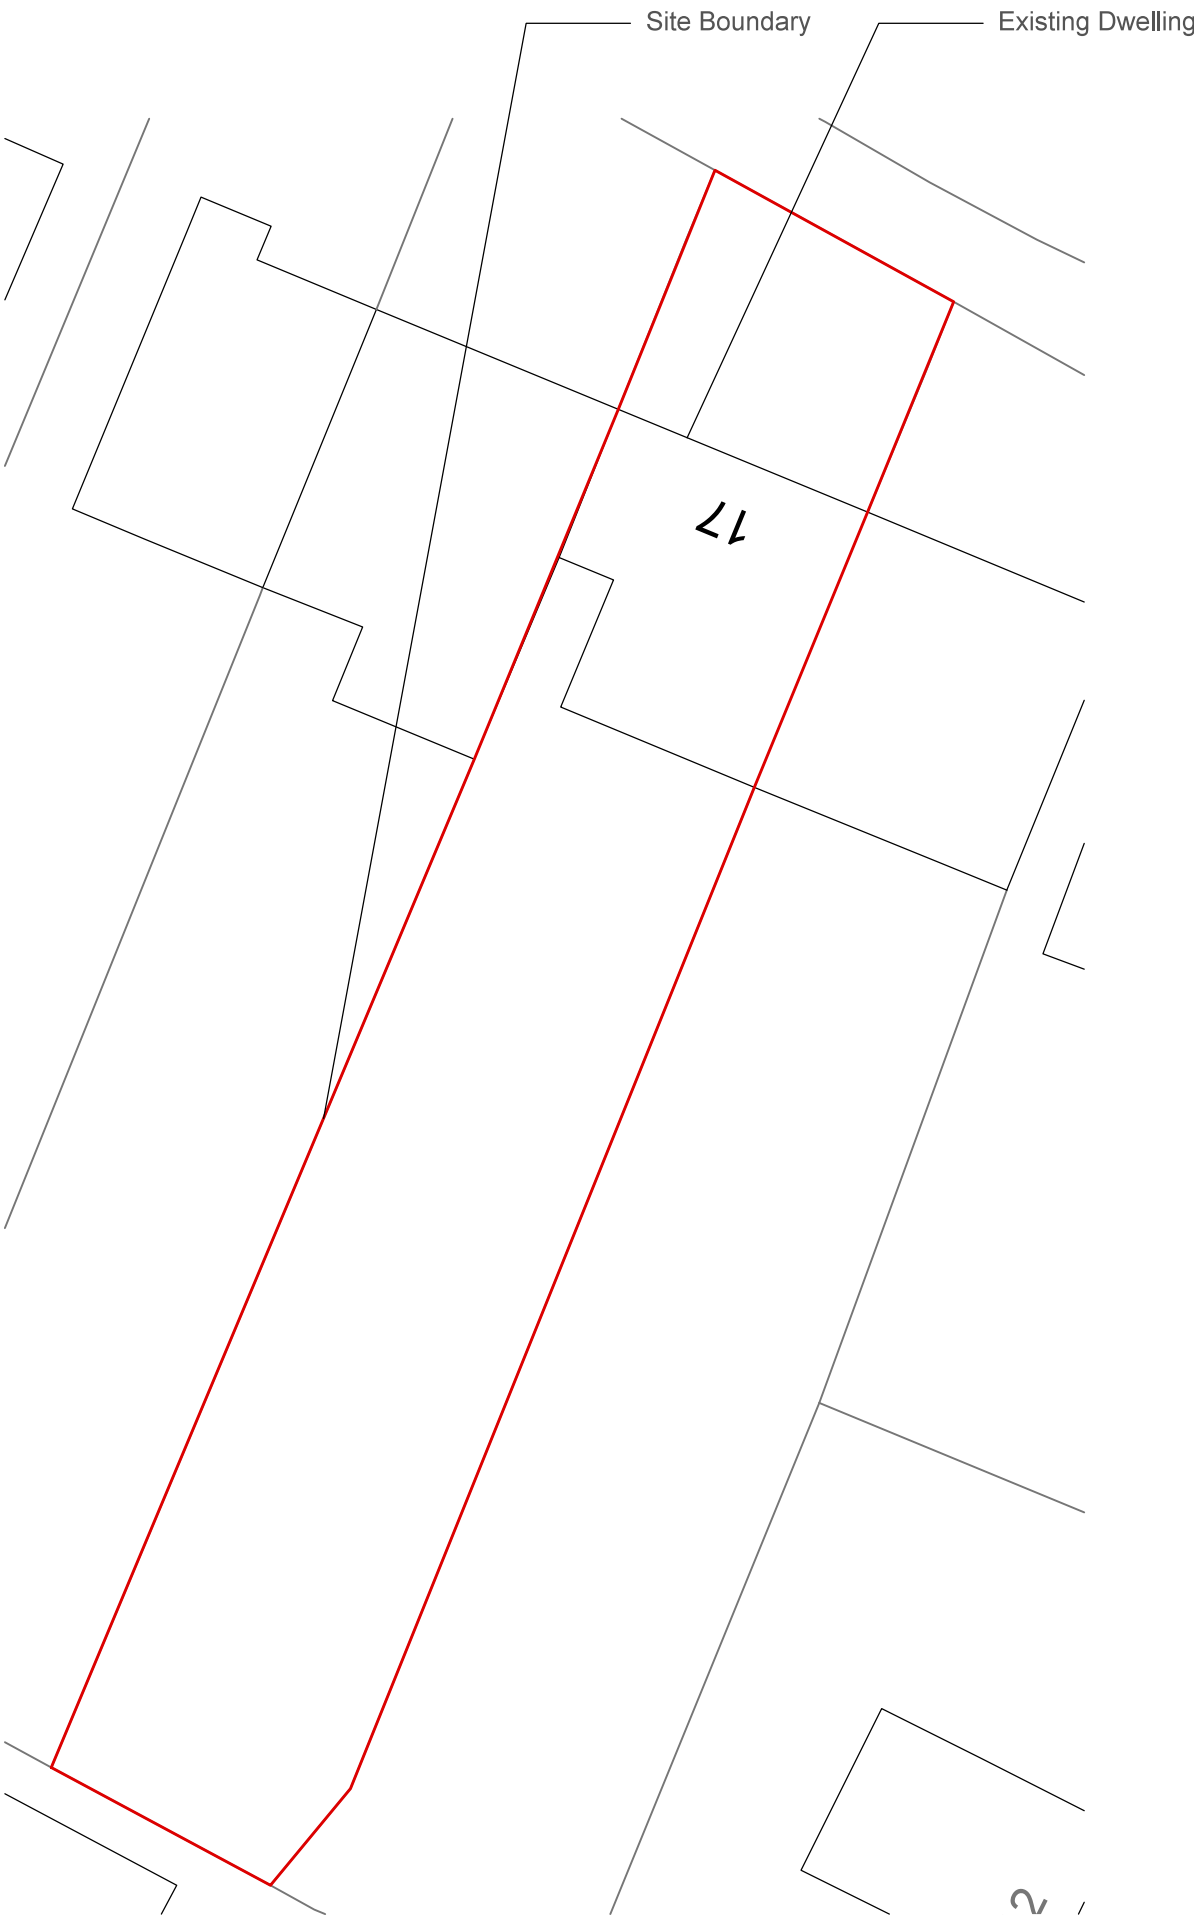

Location Plan Scale 1:500 @ A3

Site Plan Scale 1:250 @ A3

Rev.	Notes	Date
 JB ARCHITECTURE The Bricks, Manor Farm Barns Chichester, West Sussex, PO20 7PL T: 01243 785342 E: admin@jbarch.co.uk W: www.jbarch.co.uk		
Project 17 Winifred Road Waterlooville Hampshire PO7 7TD		
Drawing Location & Site Plan		
Drawn By CC		Scale as shown
Date FEB 2015		Revision B
Drawing No. 1156-DPA-01		