



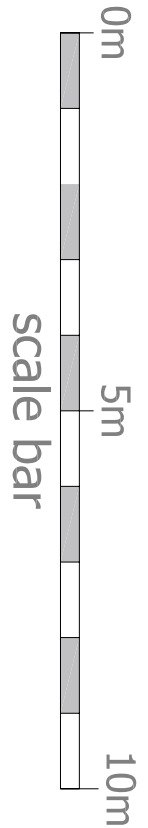

North Elevation - contextual view from bowling green

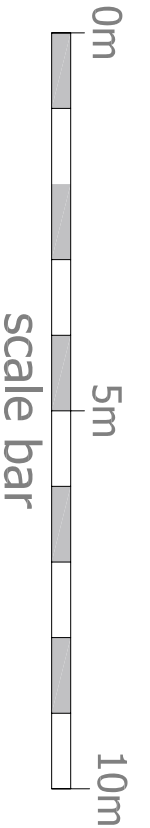

North Elevation - facing bowling green



© 2015 PLANNING ISSUES

planningissues
OWN PLANNING AND
ARCHITECTURAL DESIGN
John Shelbourn RIBA
Design Director
148, Victoria Road, London SE16 5JL
Tel: 020 7429 4400
Fax: 020 7429 4401
Email: john.shelbourn@planningissues.co.uk

Client

Churchill
Retirement Living

Project Title
Proposed Retirement Housing
108 - 110 Elm Grove
HAYLING ISLAND
Hampshire PO11 9EH

Drawing Title
PLANNING APPLICATION - MAR 2015
ELEVATIONS - SHEET 2

Scale: 1:100 @ A1 Date: MAR 2015
Drawn: TL Checked: Rev:
Drawing No: 10073HI - P07