




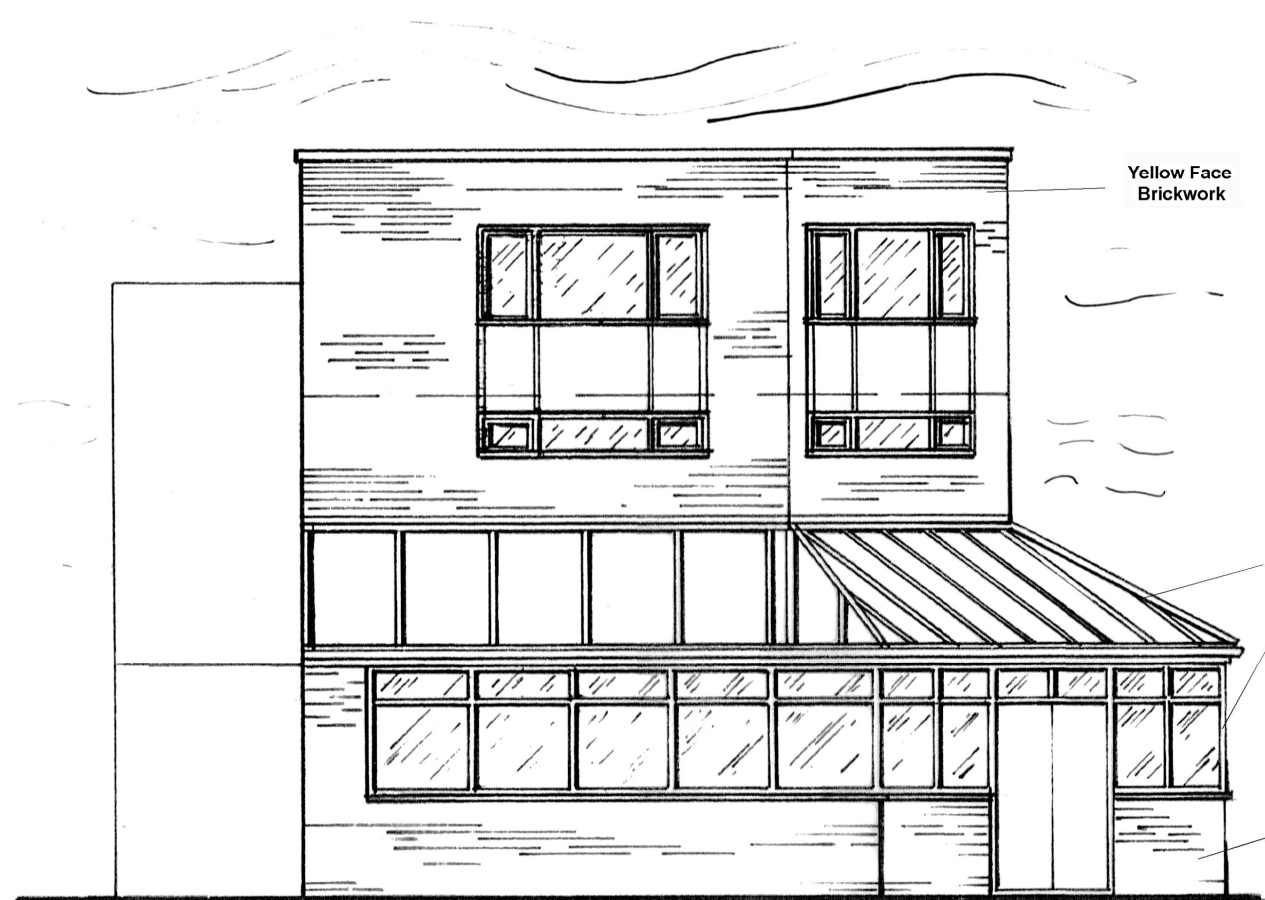


North Elevation

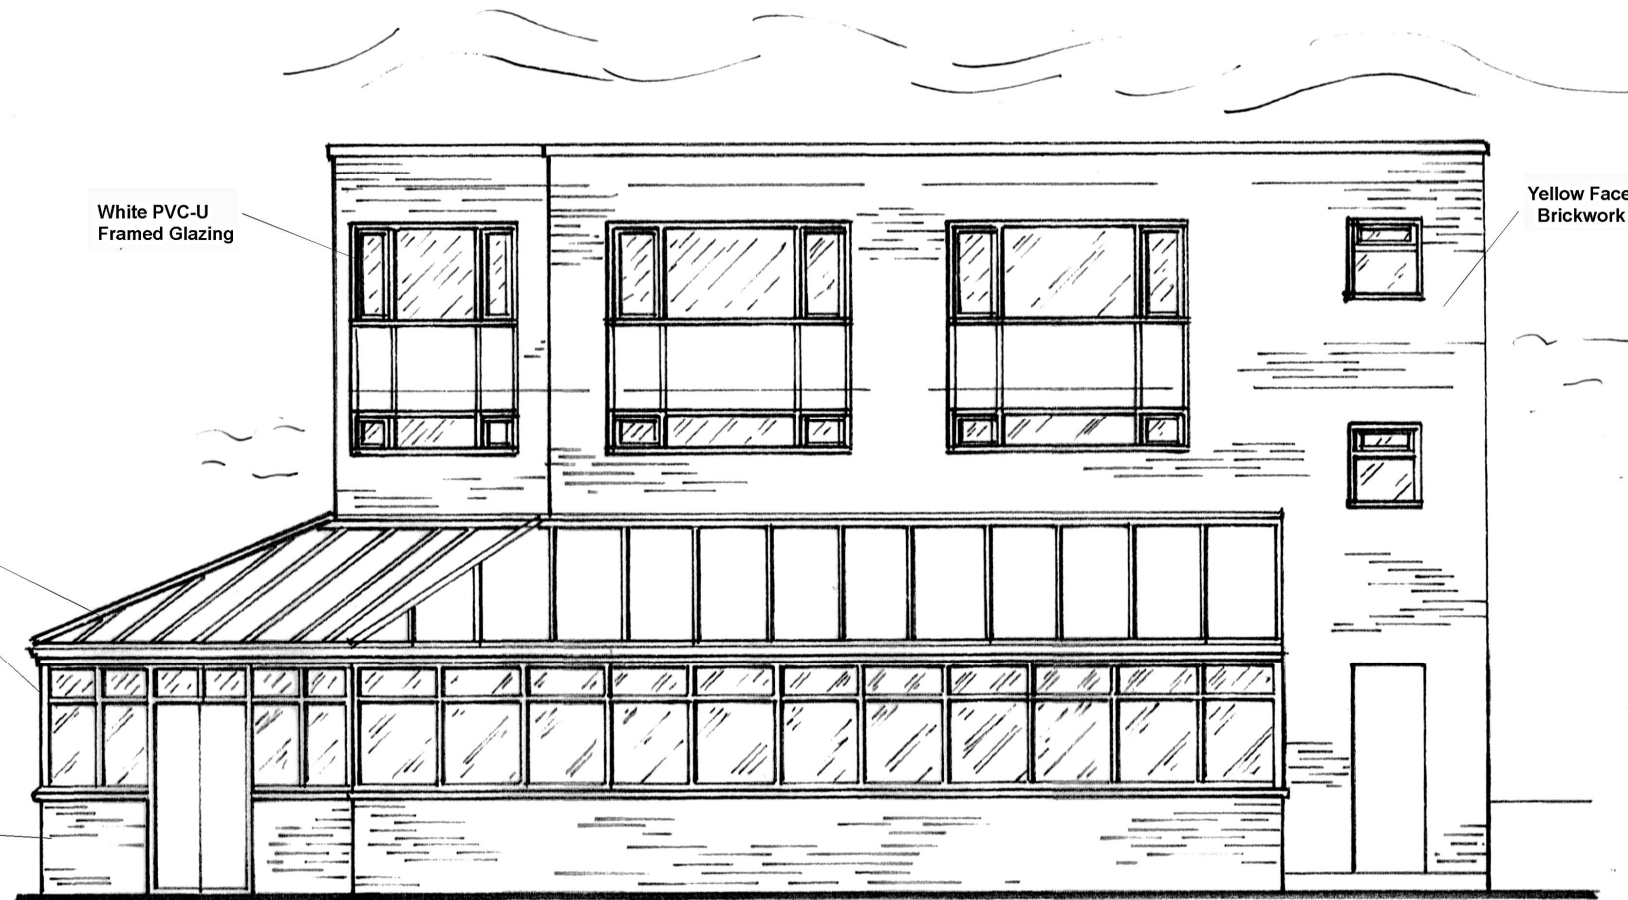

West Elevation

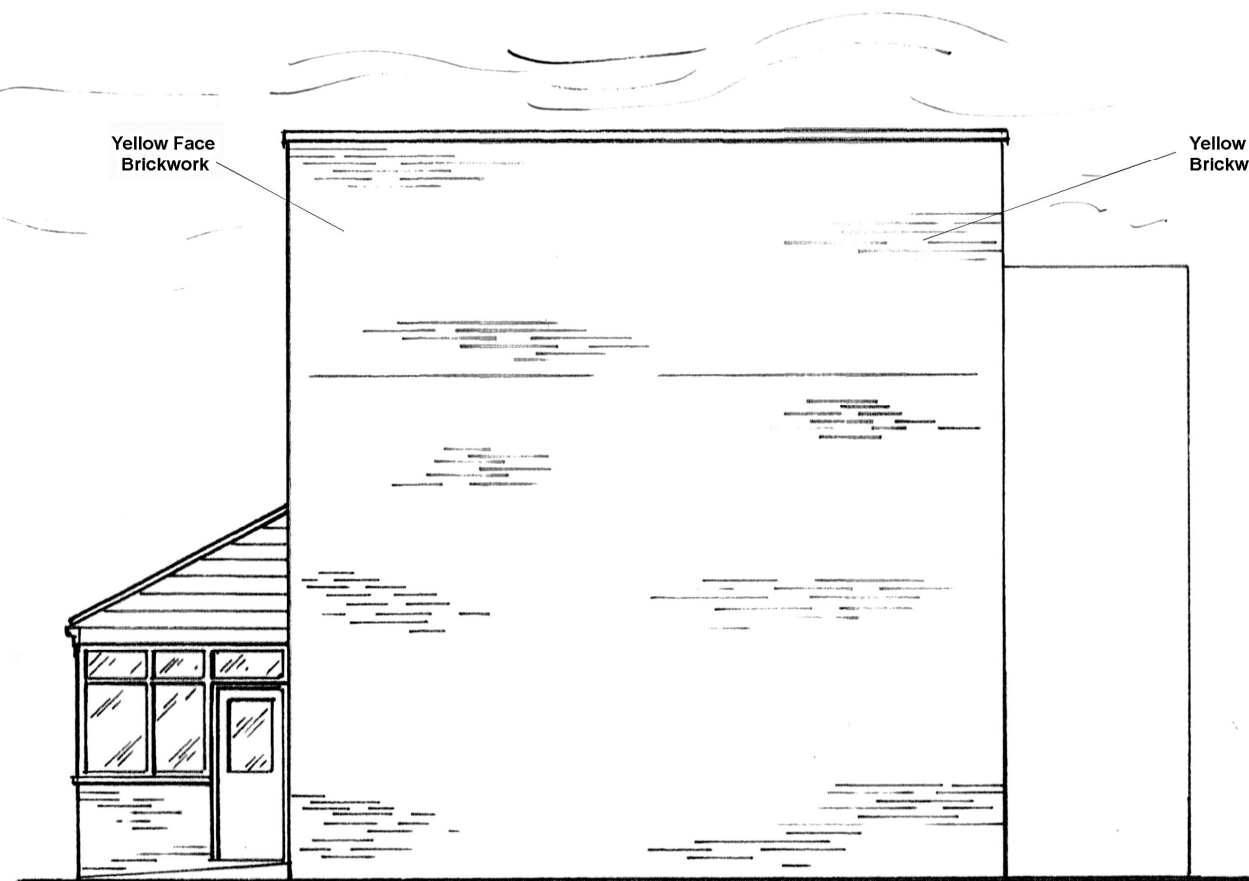

South Elevation

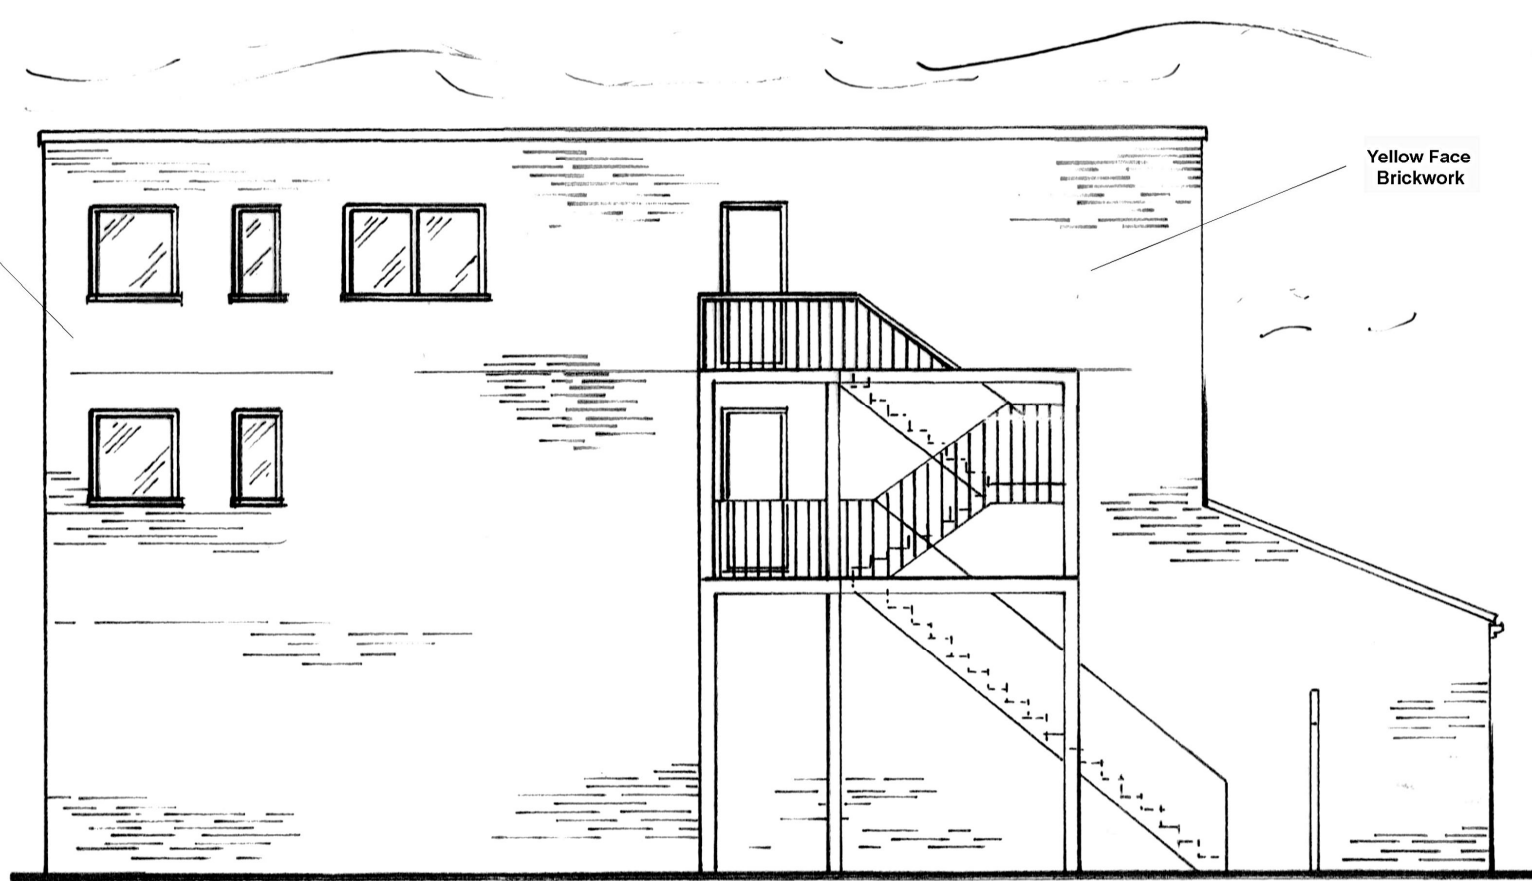

East Elevation

Client:	MR G COLLIER. C/O AGENT	Date:	MAY 2015
Project:	CONVERSION OF THE FIRST AND SECOND FLOORS OF 12 CREEK ROAD HAYLING ISLAND, PO11 9RD		
Drawing:	EXISTING ELEVATIONS	Scale:	1:100@A3 (unless stated)
		Drawing No.	1188 - 03
Eastern Square (Project Management) Ltd, The Colchester Centre, Hawkins Road Hythe Quay, Colchester, Essex, CO2 8JX Tel. 01206 266966 www.easternsquare.net			