
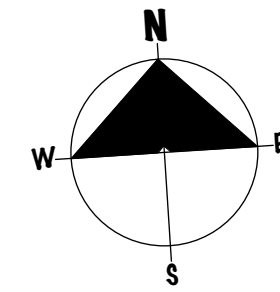


Material Storage Area 1

Material Storage area 2

- sub contractors container
- Sub Contractors Container
- Canteen
- Canteen
- Toilets
- OHMG Container 2
- OHMG Container 1
- Site Office with meeting room above
- Pedestrian Gate
- Main Gate

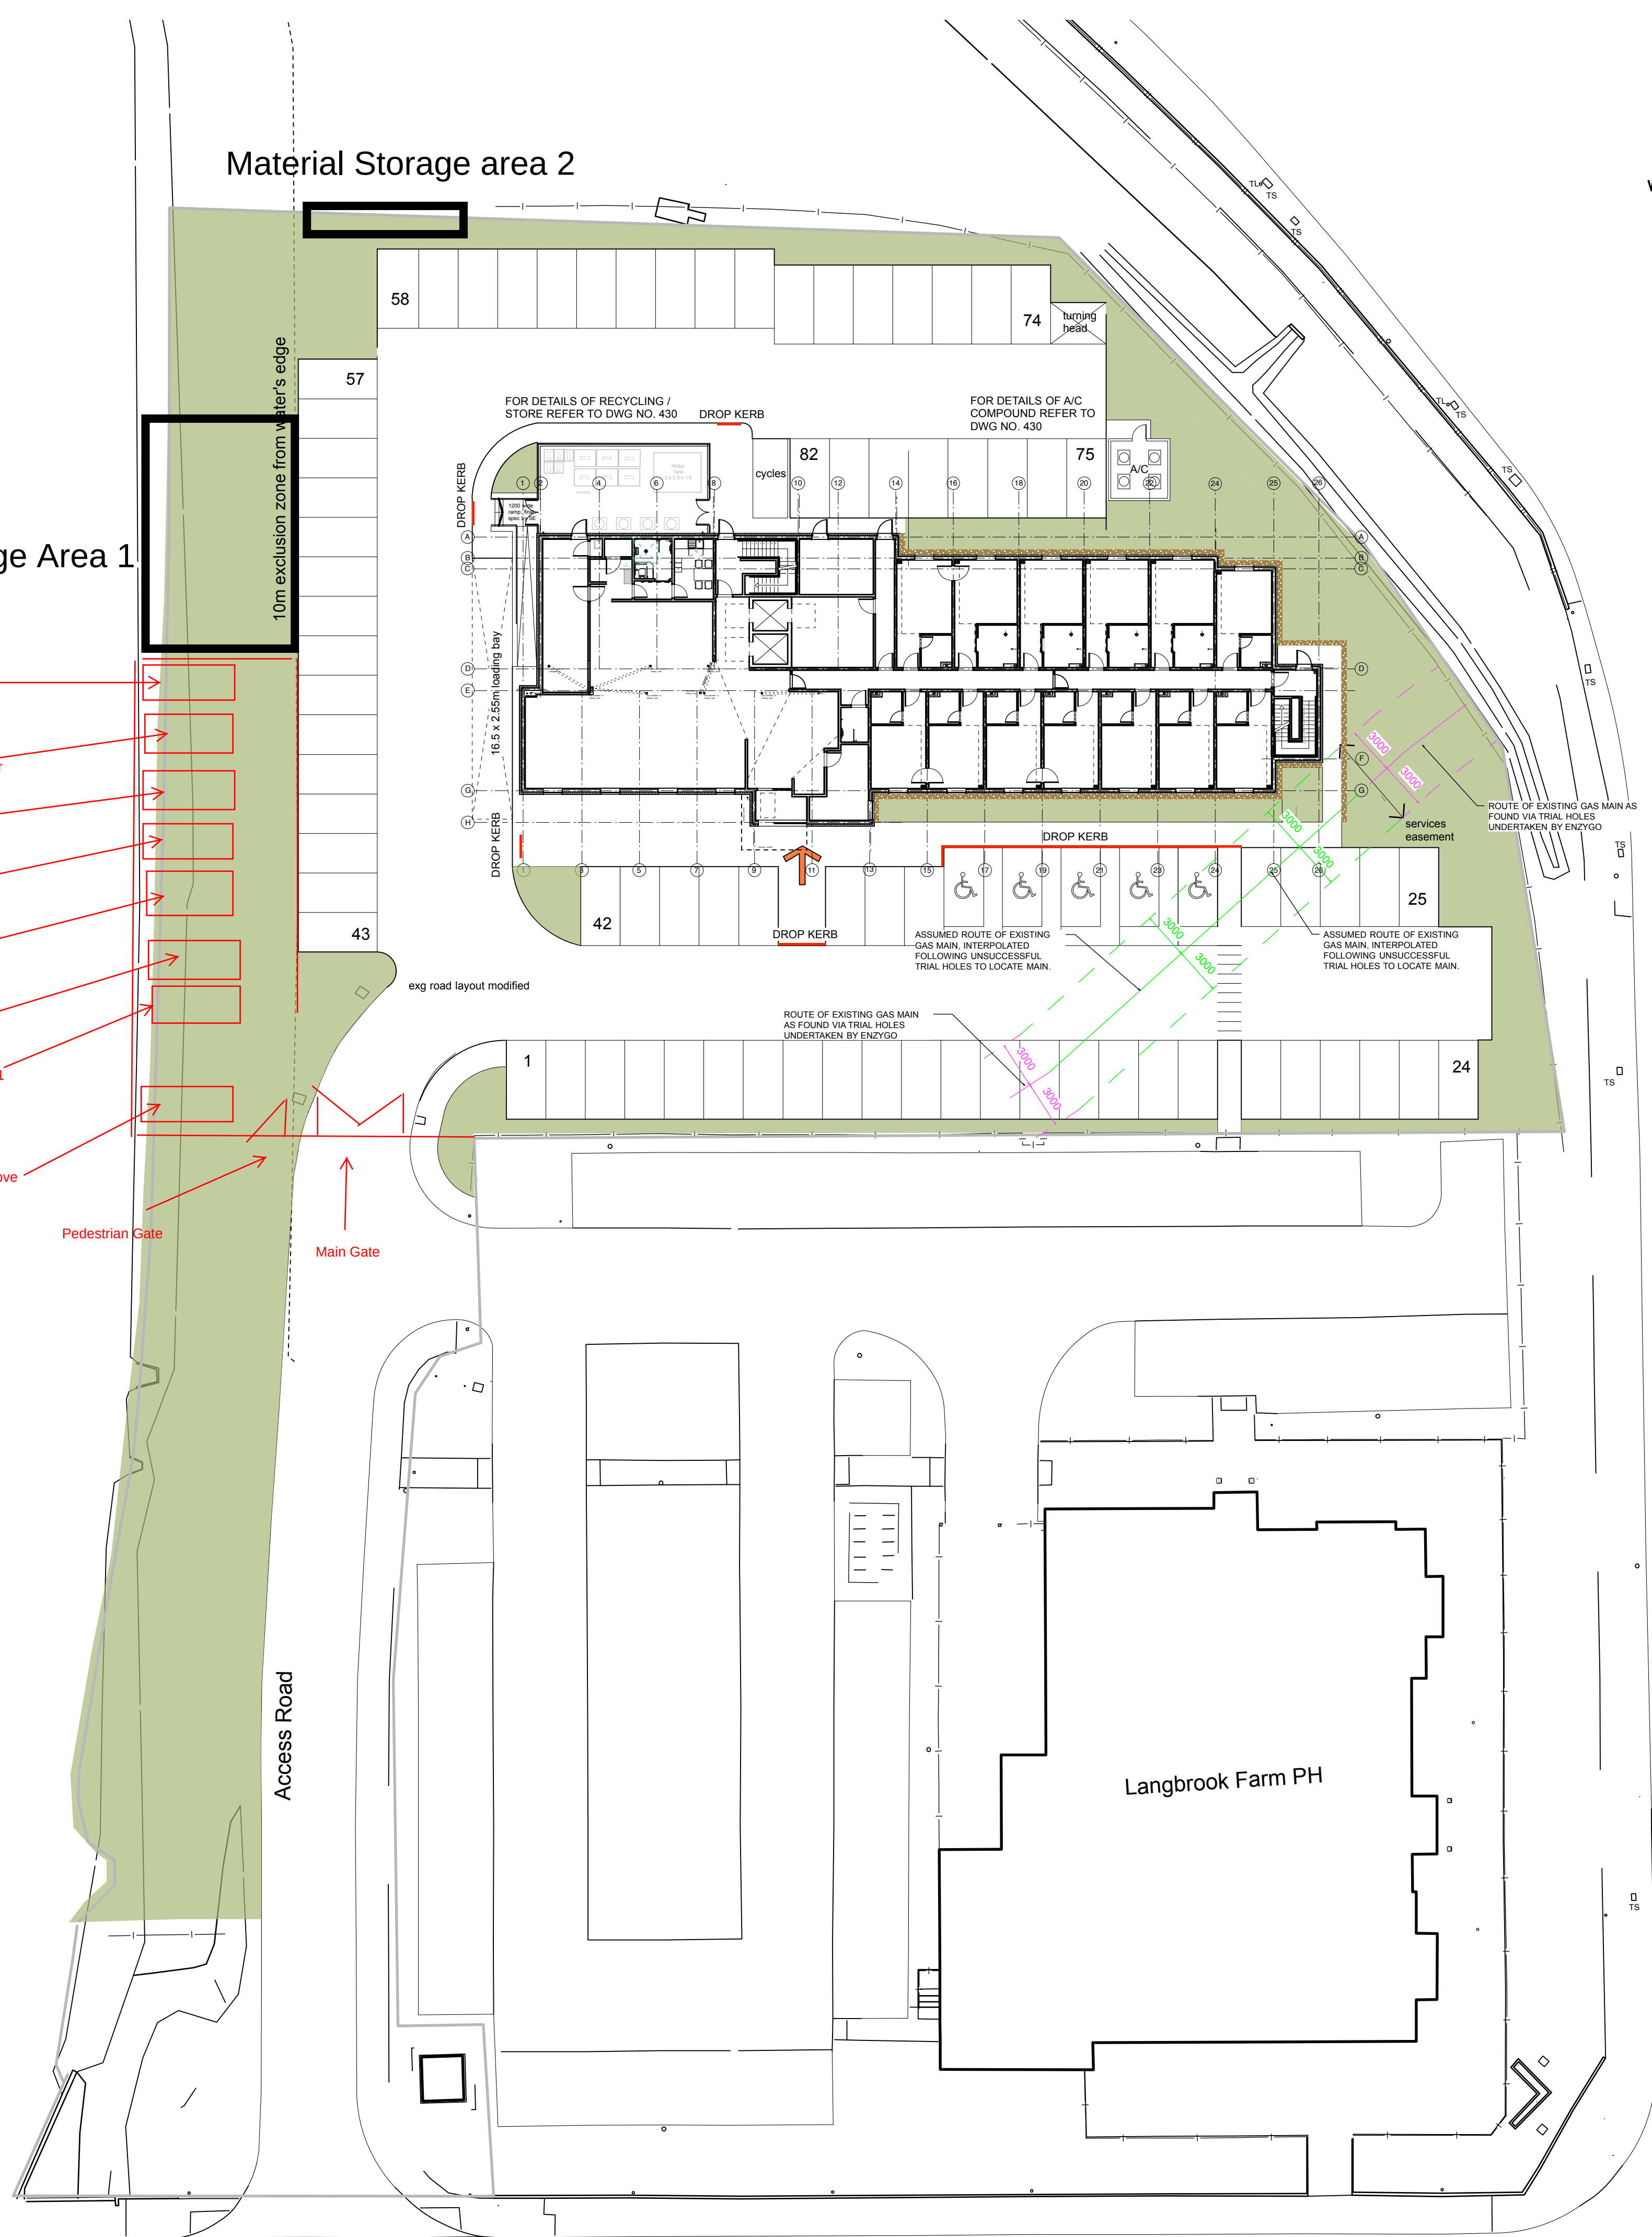

This drawing is the copyright of Axiom Architects.

The contractor is to check all site dimensions and levels before work starts. Do not scale from drawings. Notify the architect of any discrepancies. This drawing must be read with and checked against all structural and other specialist drawings, specification and bills of quantities. Notify the architect of any discrepancies. The contractor is to comply with all current British Standards and Building Regulations whether or not specifically stated on these drawings.

## MATERIALS LEGEND:

- NEW ROADWAYS (TARMAC)
- NEW FOOTPATH (PAVING SLABS) MARSHALLS "SAXON" COLOUR "BUFF" TO MATCH EXISTING
- NEW LANDSCAPING (GRASS & PLANTING) REFER TO PLANTING SCHEME
- EXISTING LANDSCAPING
- NEW KERB (DROP)

PARKING SPACES

THE LAYOUT WILL PROVIDE A TOTAL OF 82 SPACES

| B   | 22.4.15 | Building re-positioned in a/w Planning to avoid gas easement; ramp to Service Yard indicated | PF |
|-----|---------|----------------------------------------------------------------------------------------------|----|
| A   | 10.4.15 | Additional UA parking space and revised service easement route indicated                     | PF |
| Rev | Date    | Description                                                                                  | By |

Brooklands Yard  
Southover High Street  
Leaves  
East Sussex  
BN7 1HU

Tel. 01273 479269  
www.axiomarchitects.co.uk

Client

WHITBREAD GROUP PLC

Project

PREMIER INN HOTEL  
LANGSTONE ROAD  
HAVANT, PO9 1SA

Drawing

SITE PLAN

|            |              |          |       |         |
|------------|--------------|----------|-------|---------|
| Scale      | Status       | Date     | Drawn | Checked |
| 1:250 @ A1 | CONSTRUCTION | 19.12.14 | PF    |         |

|             |          |
|-------------|----------|
| Drawing No. | Revision |
|-------------|----------|

3654/101 B

File Name: 3654-101B Site Plan.vwx