


SUPERSEDED

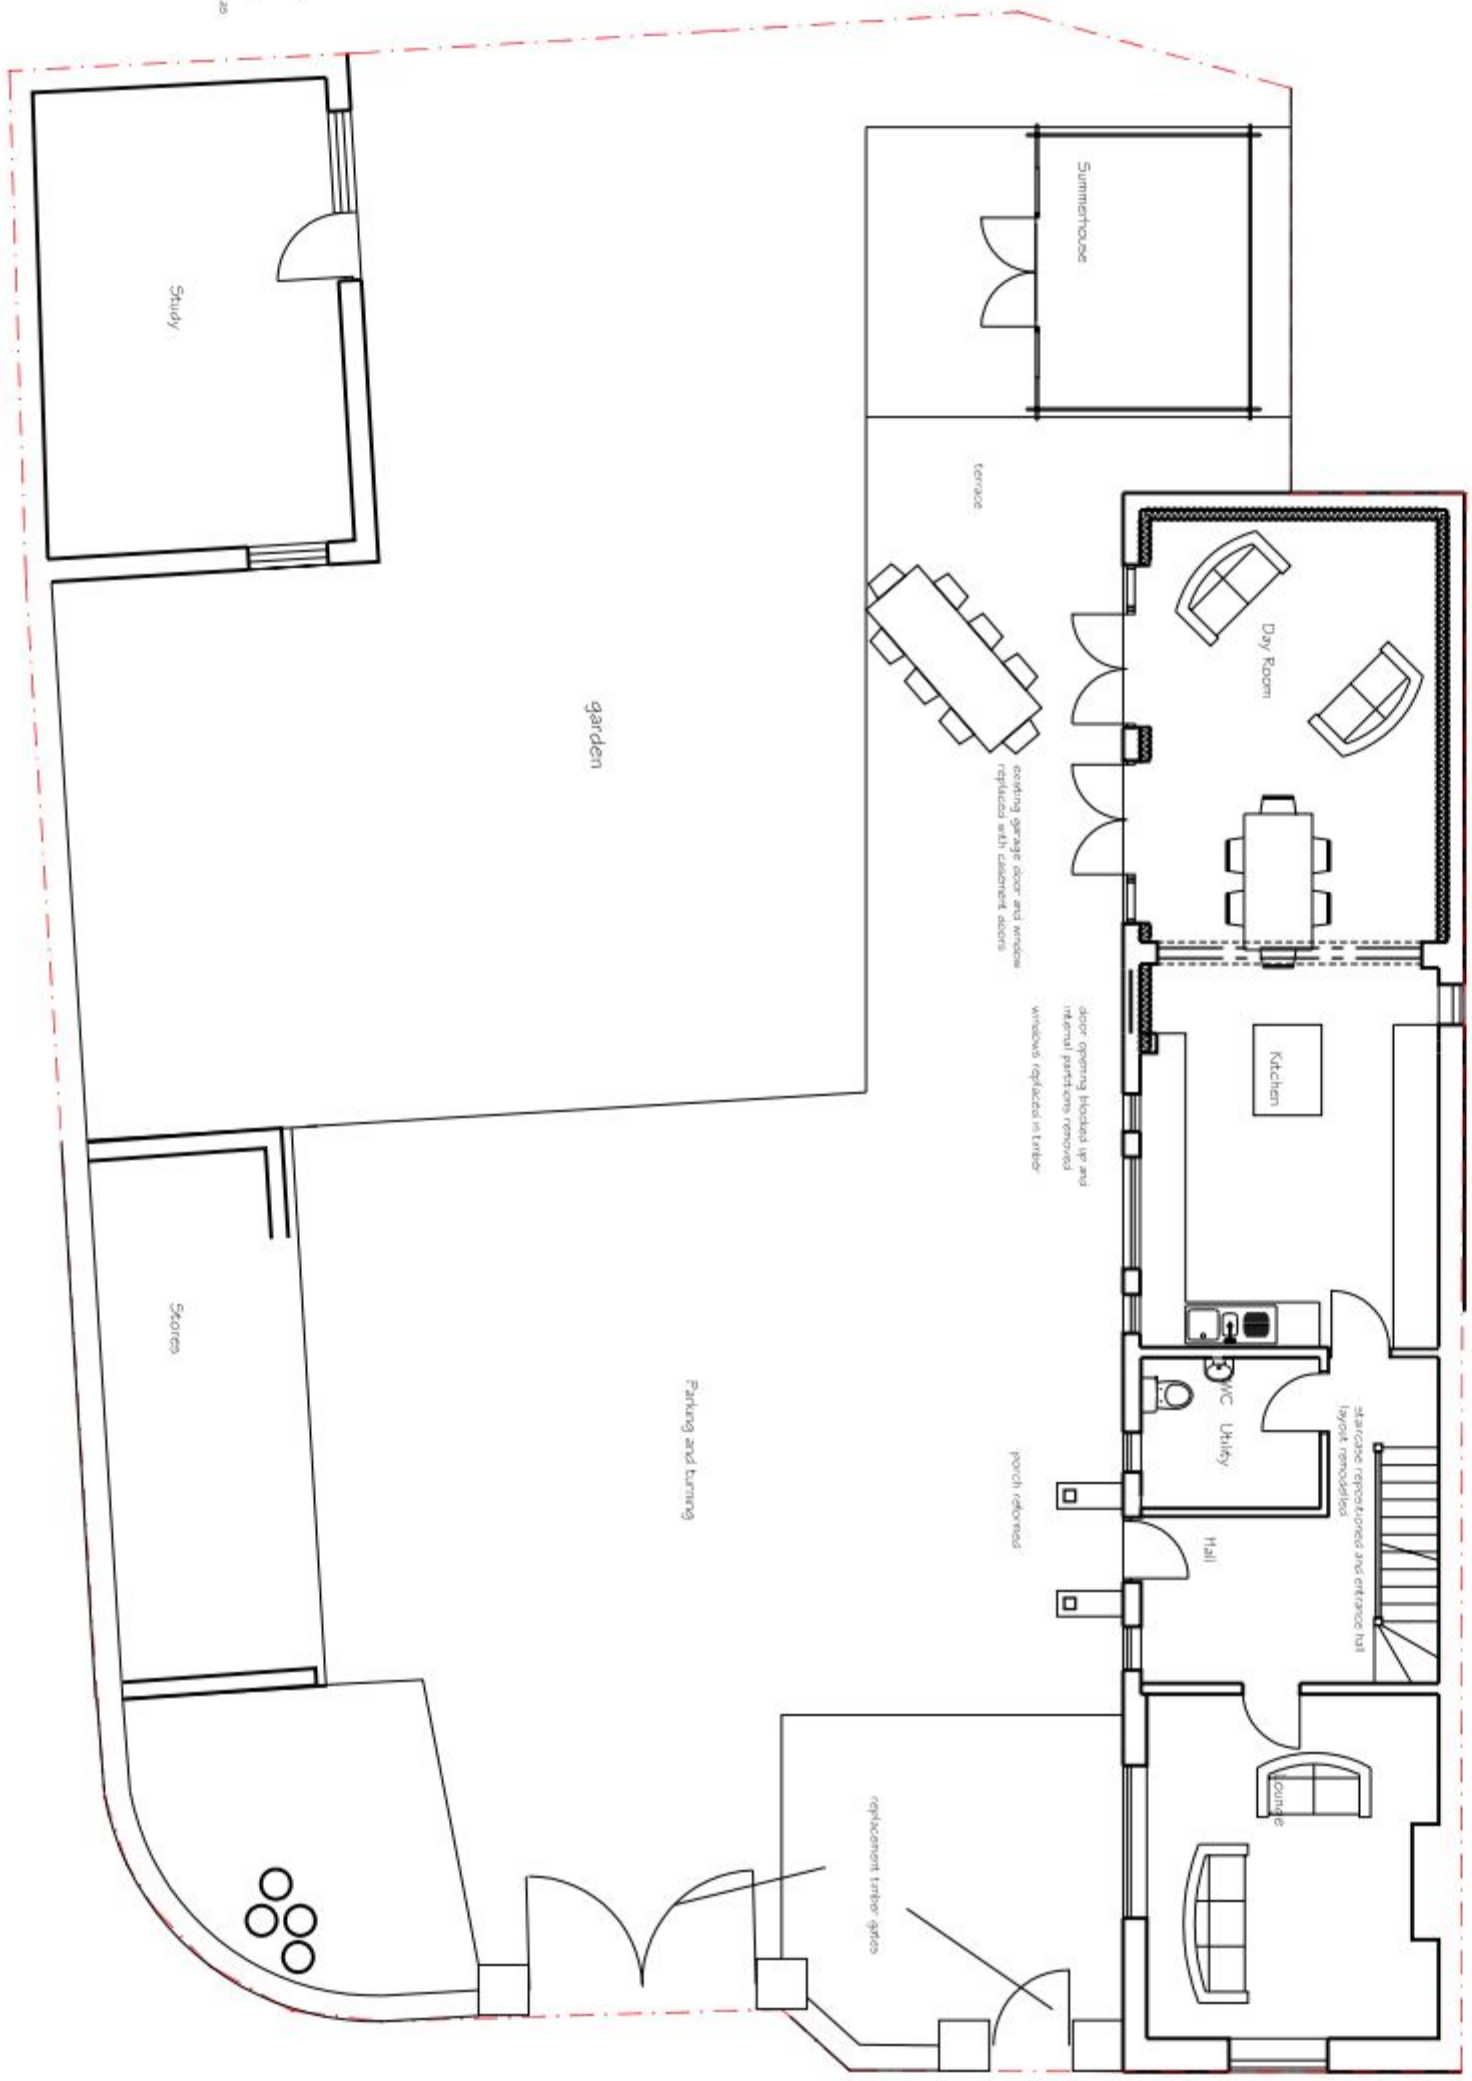

existing roof overhauled and repaired as necessary
replace metal windows with plastic timber windows
repair existing gable window as necessary

Site Plan

NOTES:
Dimensions to be checked on site before commencing work.
Any discrepancies shall be reported to the architect immediately.
Do not scale from these drawings except for planning purposes.
Use 1/2 inch dimension only.
Where applicable this drawing is to be read in conjunction with other consultants drawings.
This drawing is the copyright of hda projects ltd.

hda projects

6 The Old Four Mill - Queen Street - Epsworth -
Hampshire - PO10 7BT.
Tel: +44 (0) 1243 373555 New Mob 07861 287017
e-mail: info@hda.co.uk

For
Mr + Mrs C Dodd
Project
Hall Place Cottage
South Street
Havant
PO9 1DA

Site Plan

Date	Drawn	Scale	Checked
June 2012	Wm	1 : 100 @ A3	
Job Number	Title	Drawing Number	Revision
1204	P	06	