



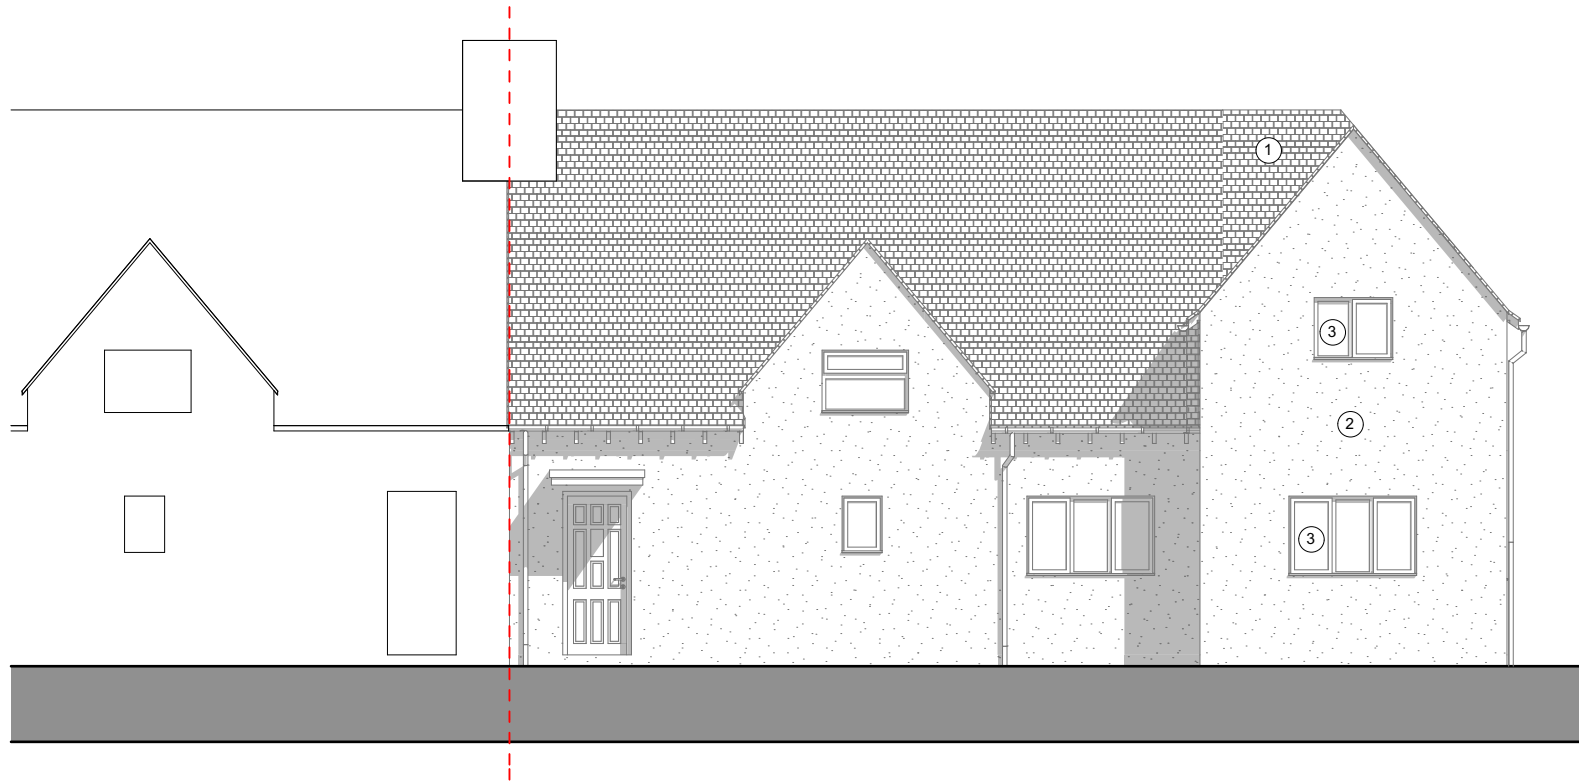


01 North Elevation 1:100

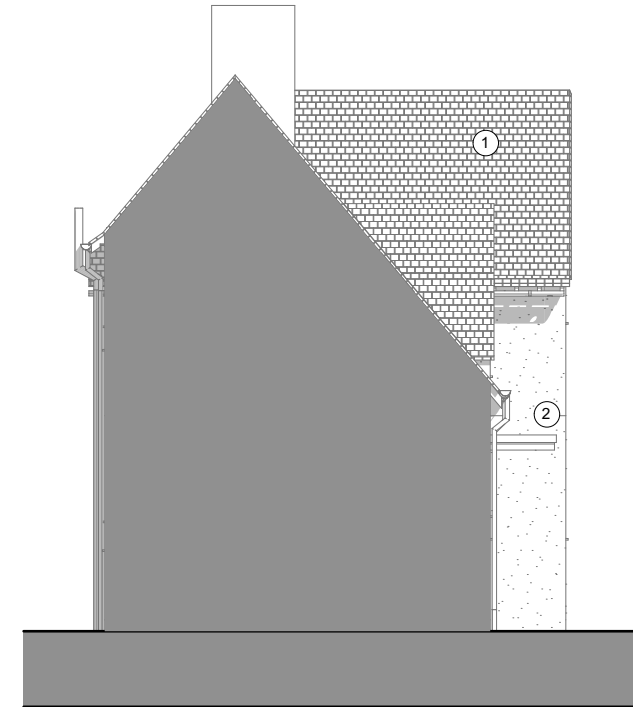


Proposed East Elevation 1:100

KEY

1. Roof tiles to match existing
2. Render to match existing
3. uPVC windows / doors to match existing

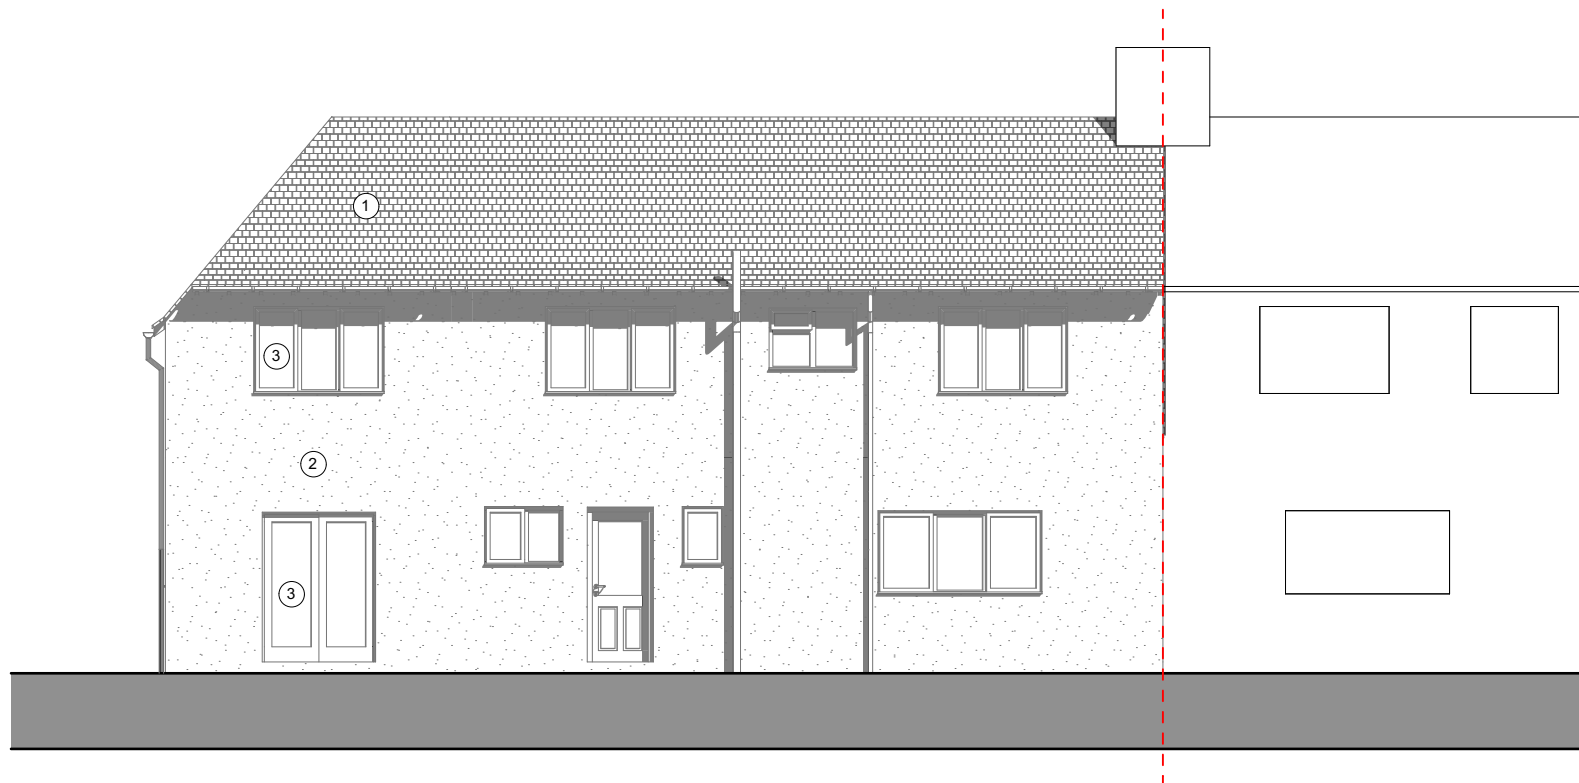


Proposed South Elevation 1:100

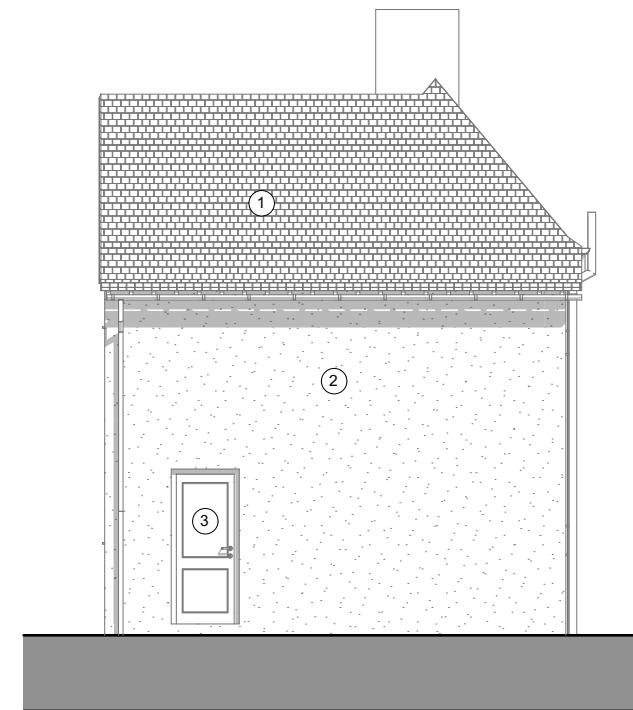

Proposed West Elevation 1:100

revisions & notes:

 

Note: All dimensions to be checked on site by the contractor before fabrication and erection. Figured dimensions to be taken in preference to scaled dimensions. This drawing is the copyright of the architects and must not be reproduced or used without their express consent, except for the purposes of a planning application. Electronic issue of this drawing to be confirmed by paper hard copy only.

project: Mr & Mrs Kemp
PD Extension
63 Park Way
Havant

drawing name: Proposed Elevations

status: PLANNING

date: June 2015

scale: 1:100 @A3

drawn: RS

pwparchitects

61 South Street, Havant, Hampshire PO9 1BZ
t: 023 9248 2494 f: 023 9248 1152
e: design@pwp-architects.com w: www.pwp-architects.com

Project No. **5251** drawing No. **1300** rev -