


SUPERSEDED

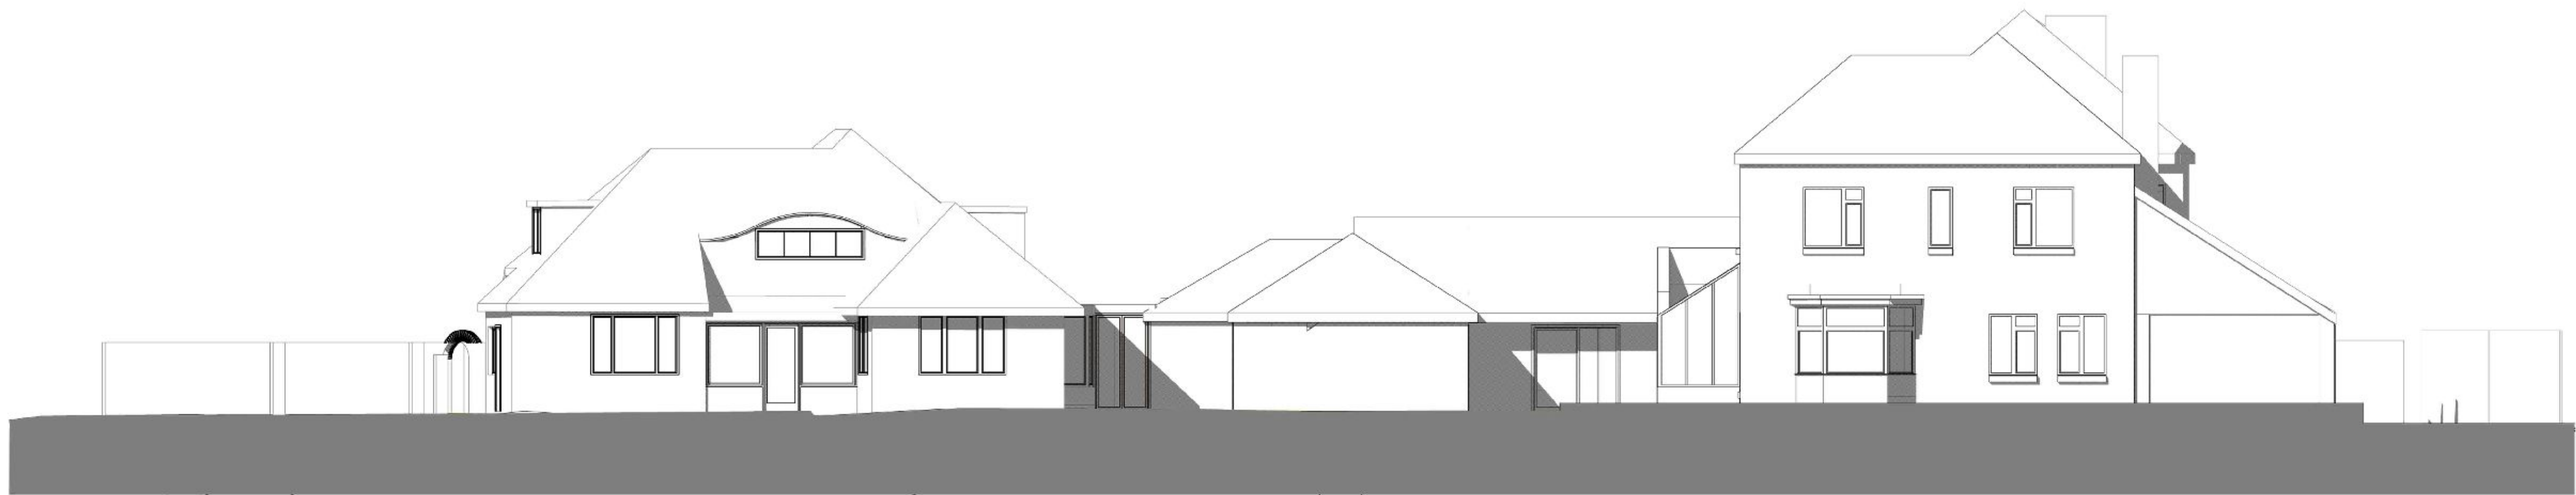

Existing East Elevation - View From Stakes Hill Road

1:100



Existing South Elevation - View From Shaftesbury Avenue

1:100



revisions & notes: A 27.03.2015 KD Issued for Planning

project: Mr T. M. Maloney
Care Home Extension
Oaklands, Stakes Hill Road,
Waterlooville

drawing name: Existing Elevations
1 of 2
status: For Planning
date: February 2015
scale: 1:100 @A1
drawn: KD



61 South Street, Havant, Hampshire PO9 1BZ
t: 023 9248 2494 f: 023 9248 1152
e: design@pwp-architects.com w: www.pwp-architects.com

Project No. 5011 drawing No. 1103 rev. A

Note: All dimensions to be checked on site by the contractor before fabrication and erection. Figured dimensions to be taken in preference to scaled dimensions. This drawing is the copyright of the architects and must not be reproduced or used without their express consent, except for the purposes of a planning application. Electronic issue of this drawing to be confirmed by paper hard copy only.