




proposed front




proposed rear

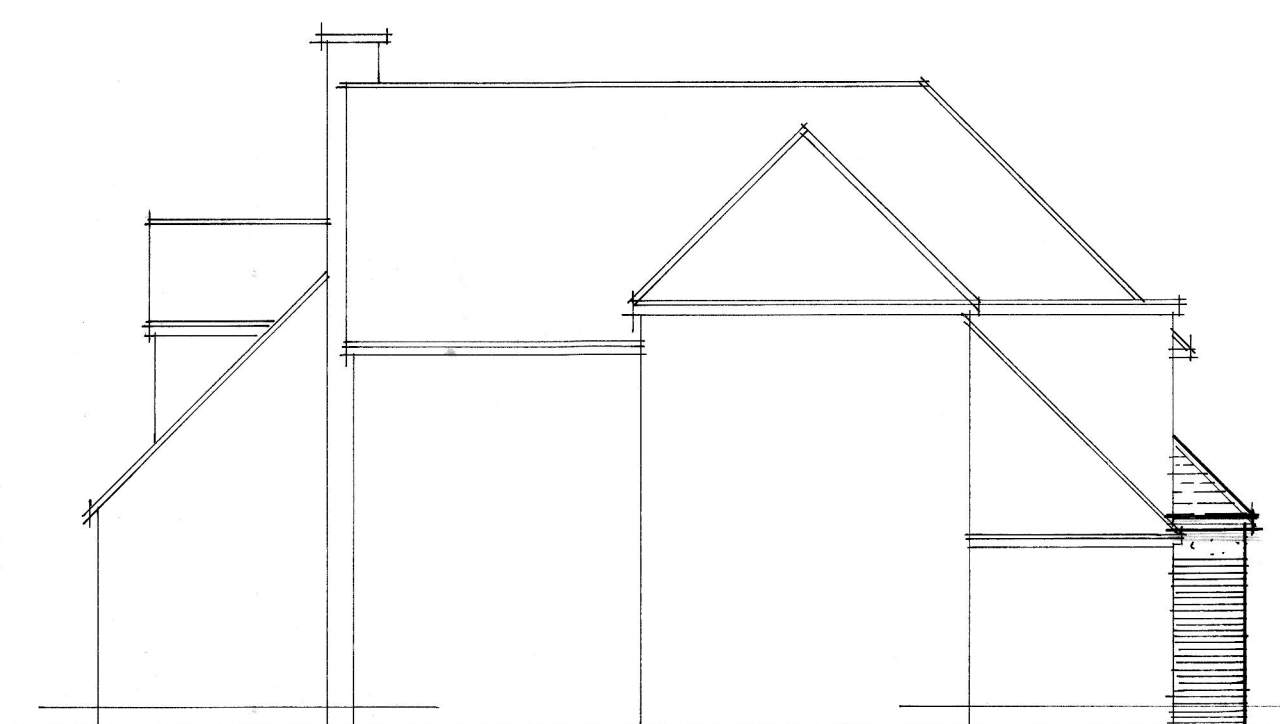

proposed side



proposed side

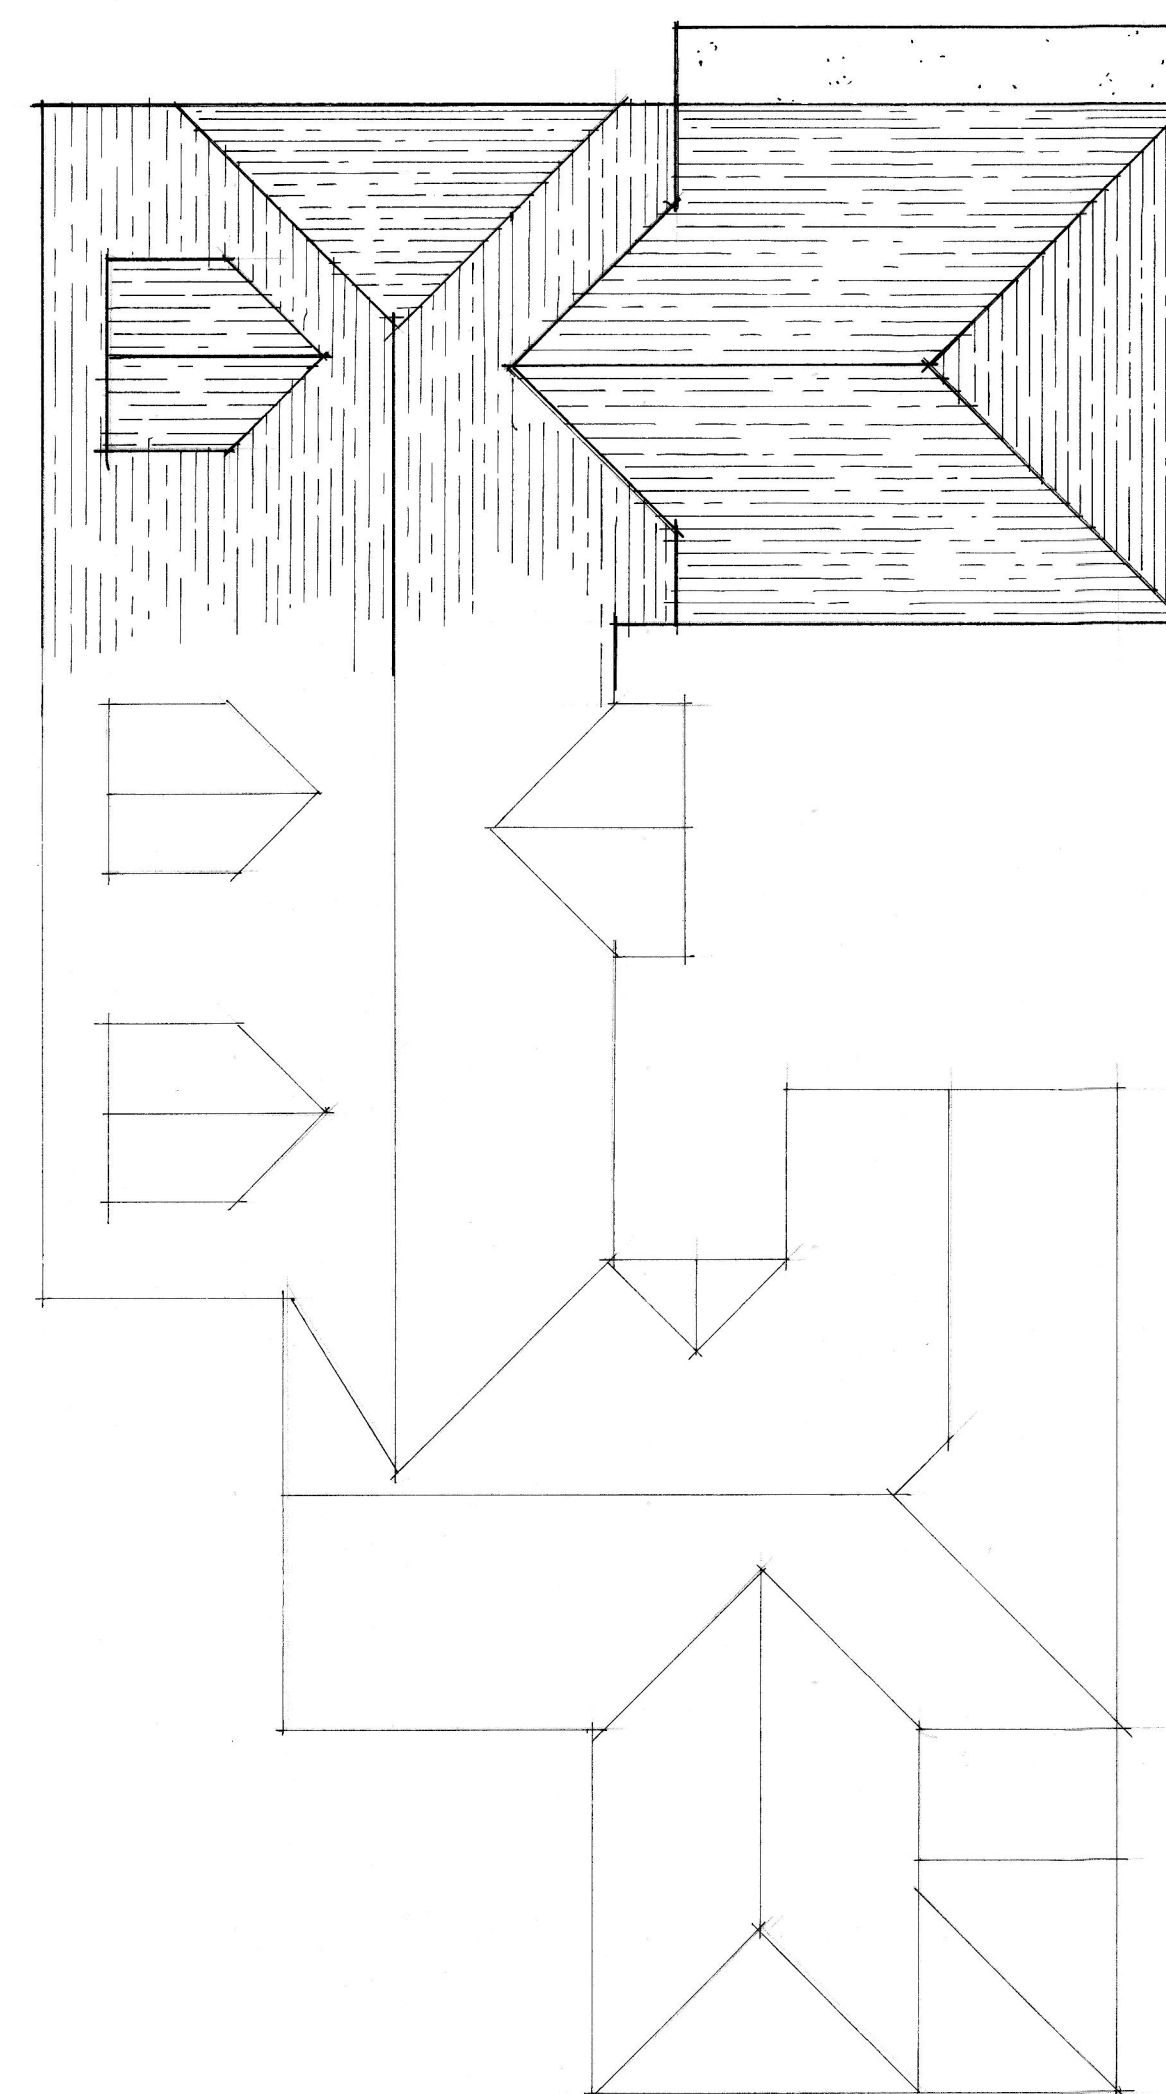

proposed roof plan

A	Date	Revision
© copyright		
THORNS-YOUNG ARCHITECTURAL		
THORNS-YOUNG LTD CHARTERED BUILDING CONSULTANTS 232 London Road, North End, Portsmouth PO2 9JQ Tel: (023) 9267 2883 Fax: (023) 9266 3457 Website: www.thornsyoun.co.uk		
Client		
Mrs M Quinn		
Job Title		
25 Wade Court Road Havant		
Drawing Title		
proposed plans		
Scale 1:100		
Date	JULY 2014	Drawn by RN
Org. No.	7135-14-3	Rev.