



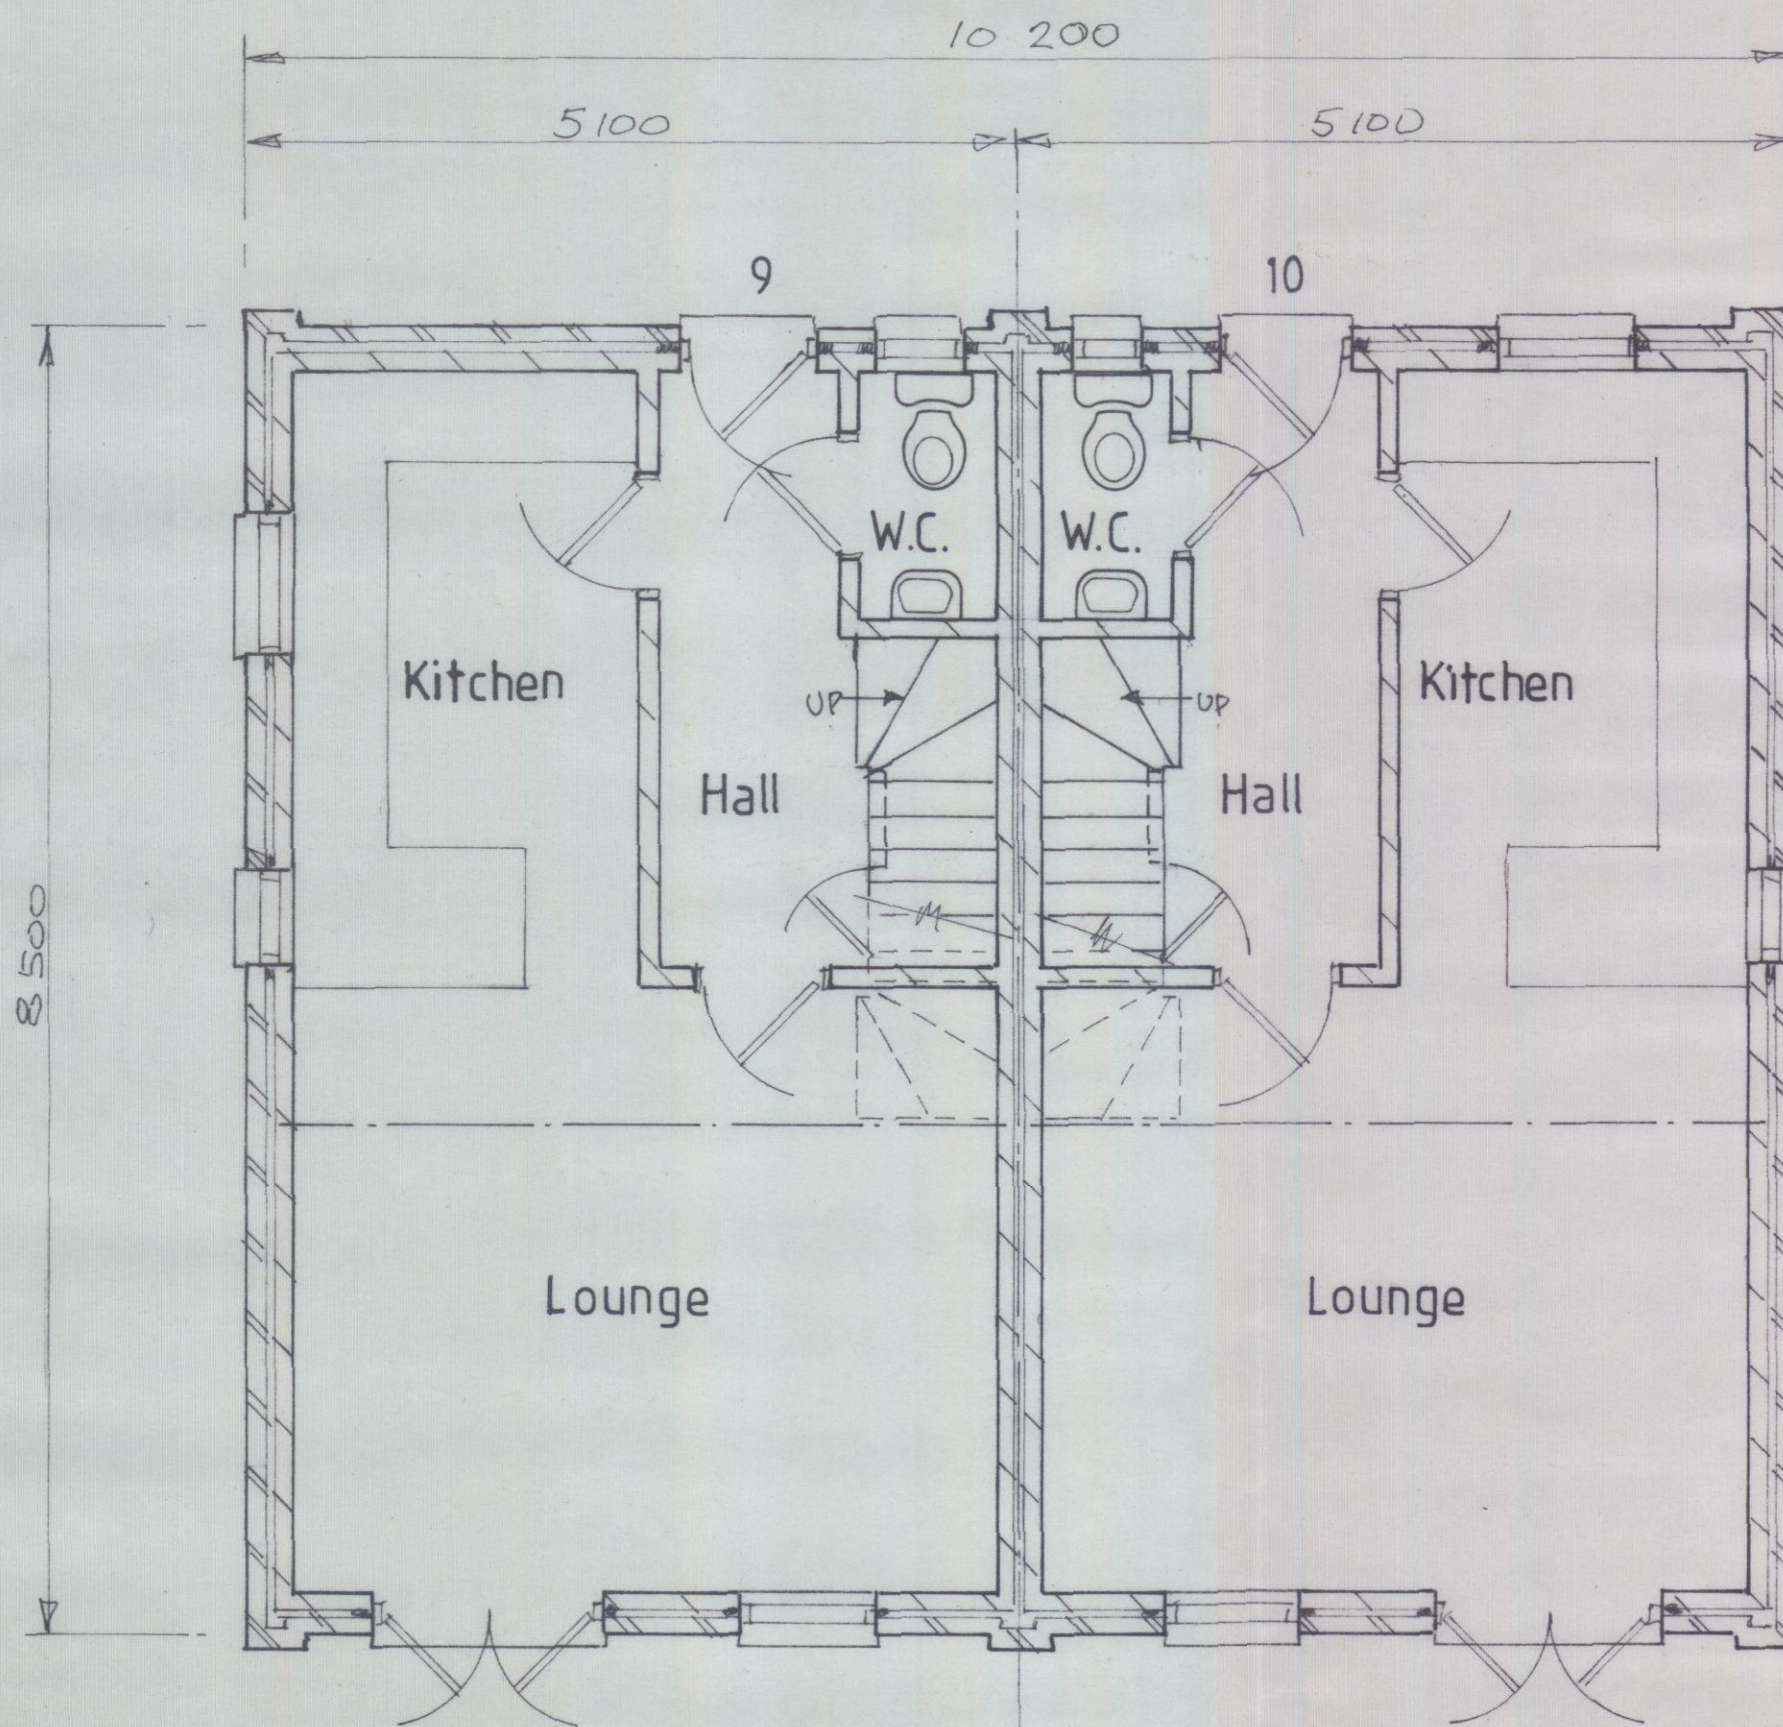


Ground Floor Plan


0 1 2 3 4 5 METRES
SCALE 1:50

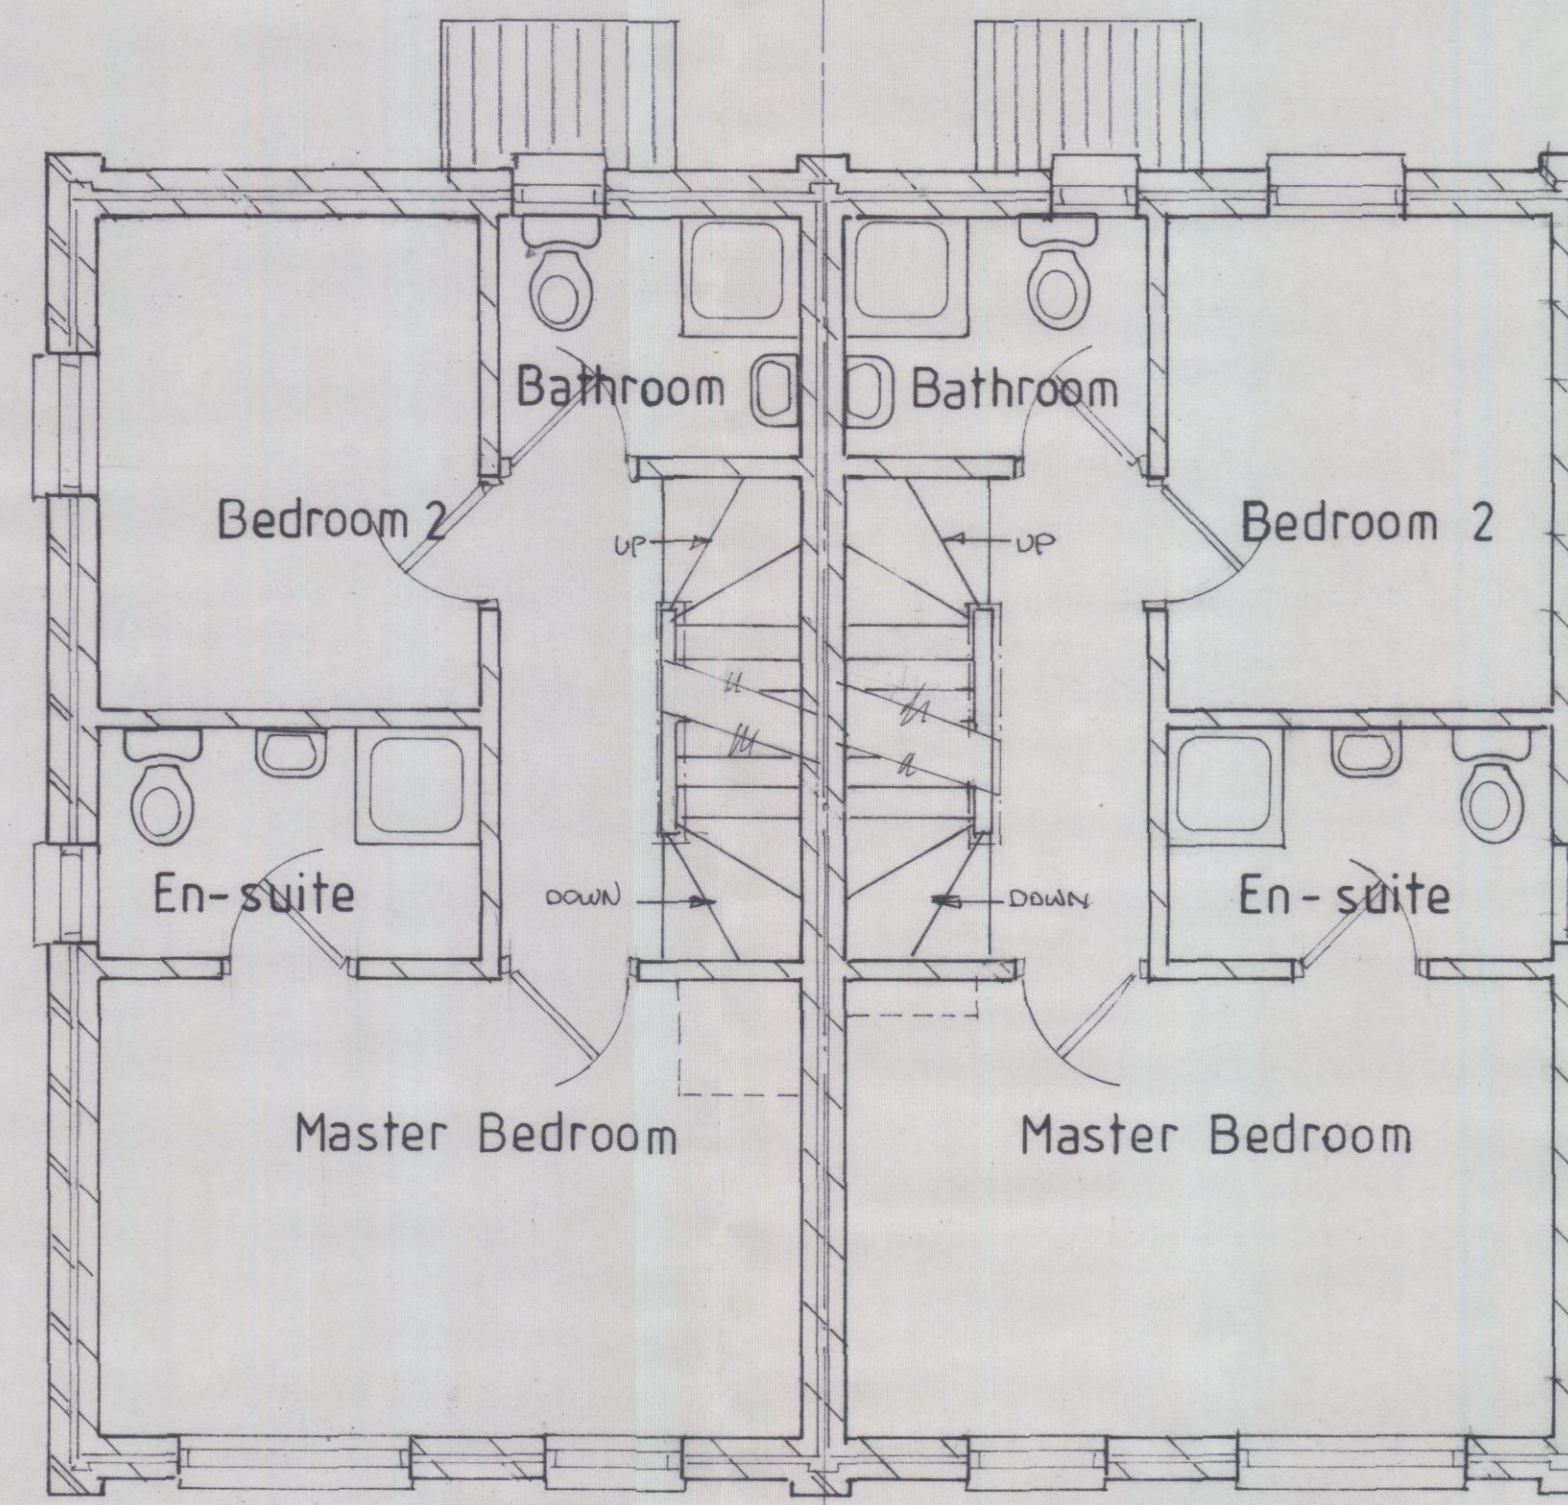


First Floor Plan

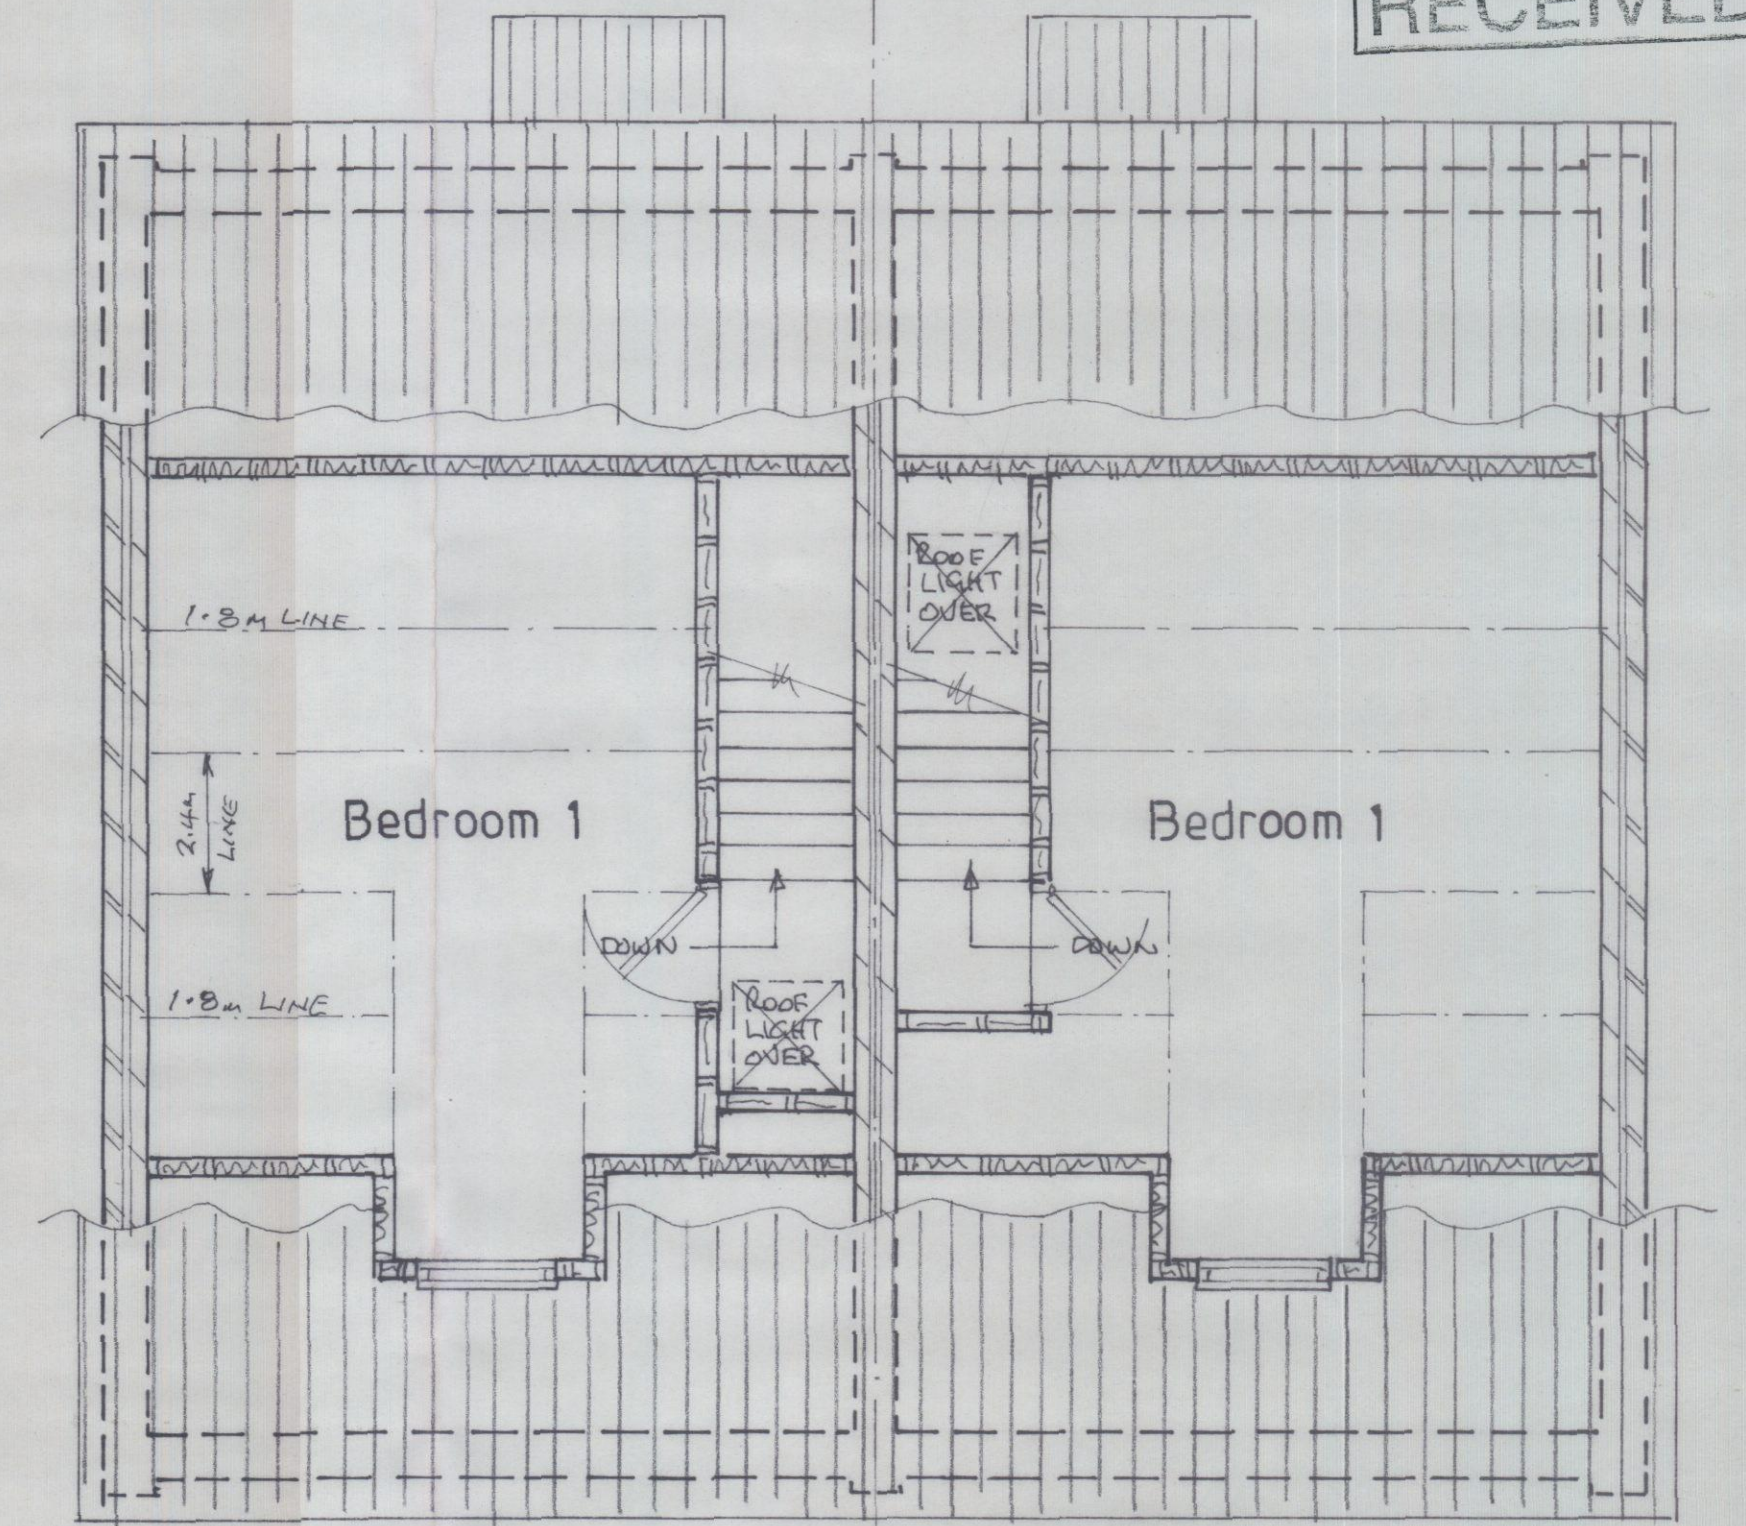


Second Floor Plan

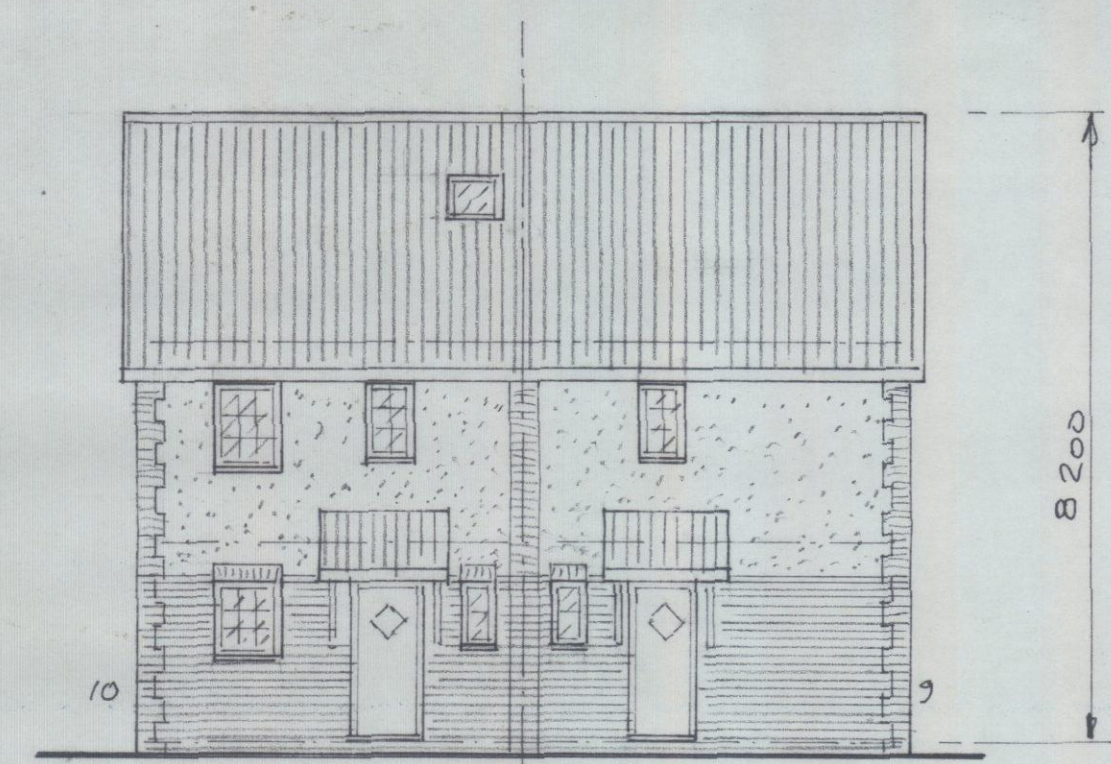

Front - North Elevation

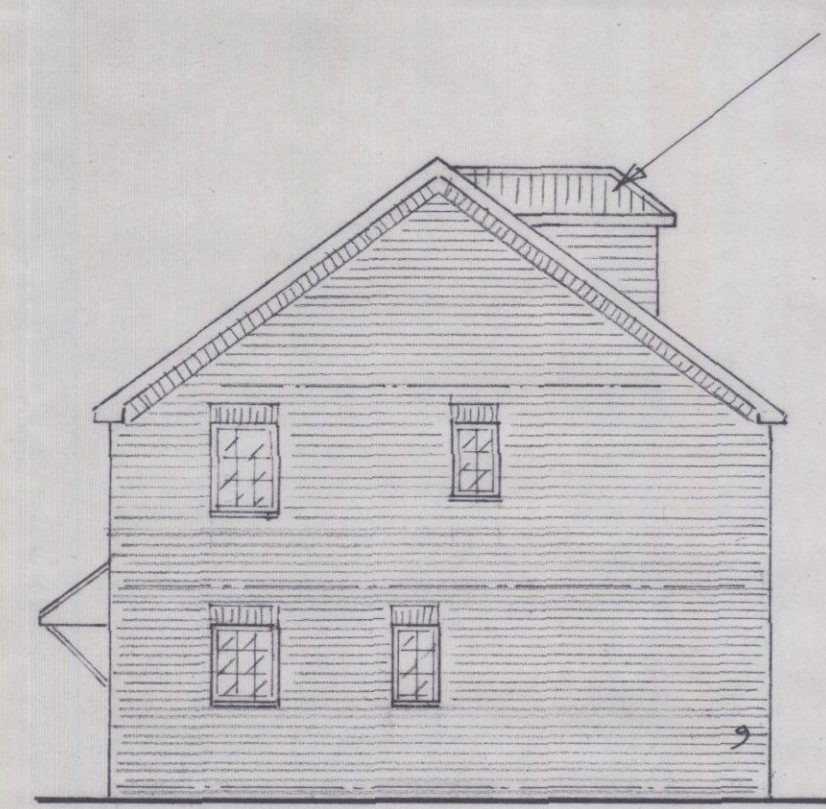


Side - West Elevation

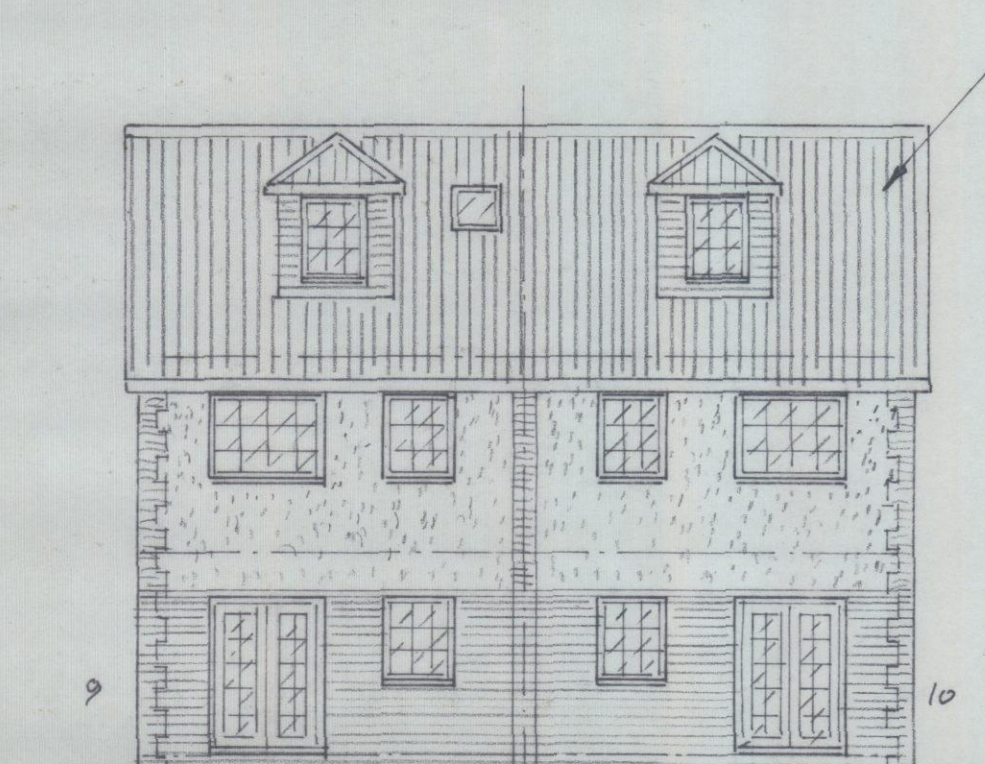


Rear - South Elevation


0 1 2 3 4 5 METRES
SCALE 1:100

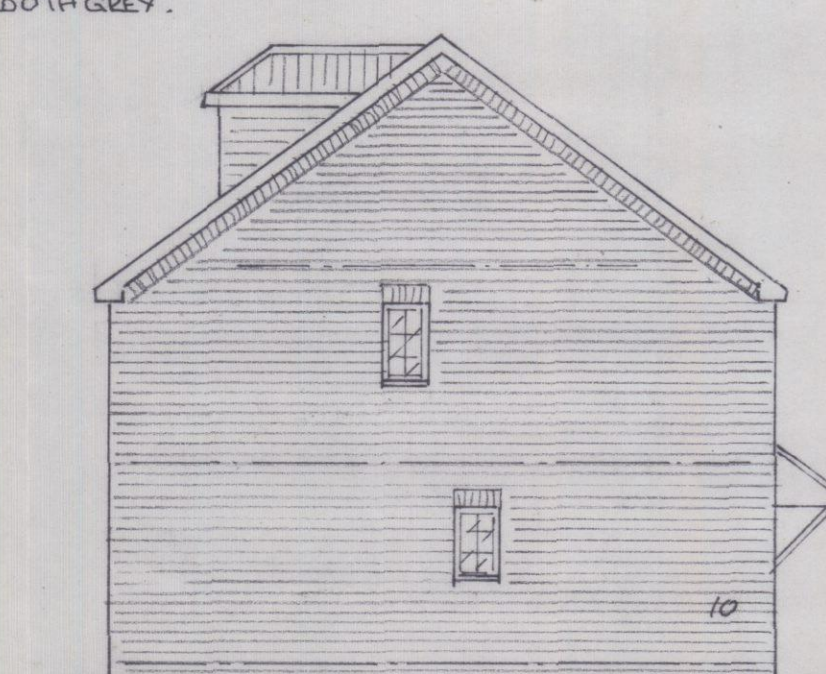


Side - East Elevation

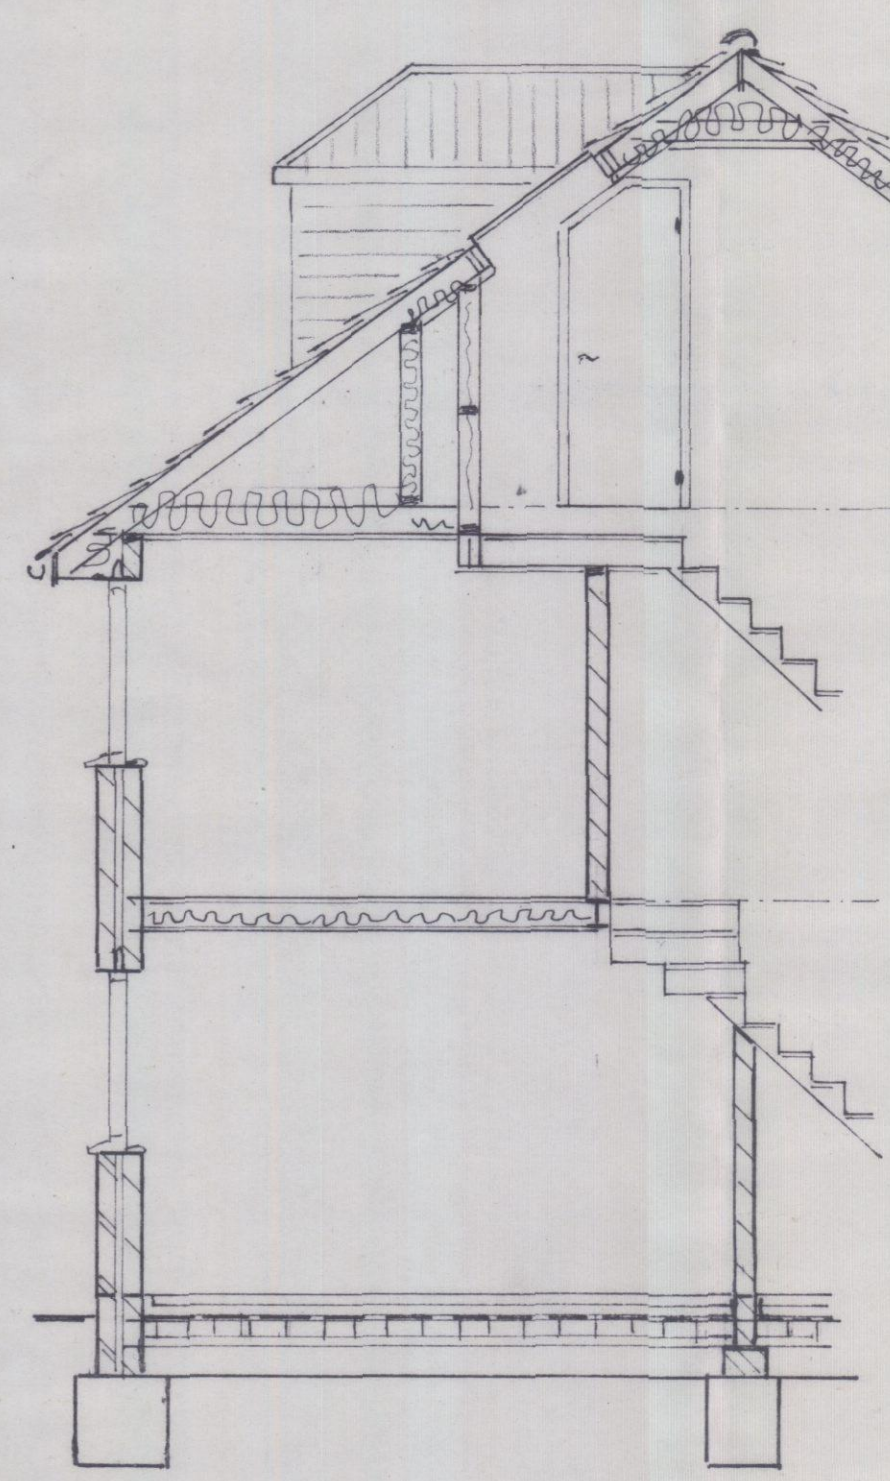

Section Through Stairs No 9

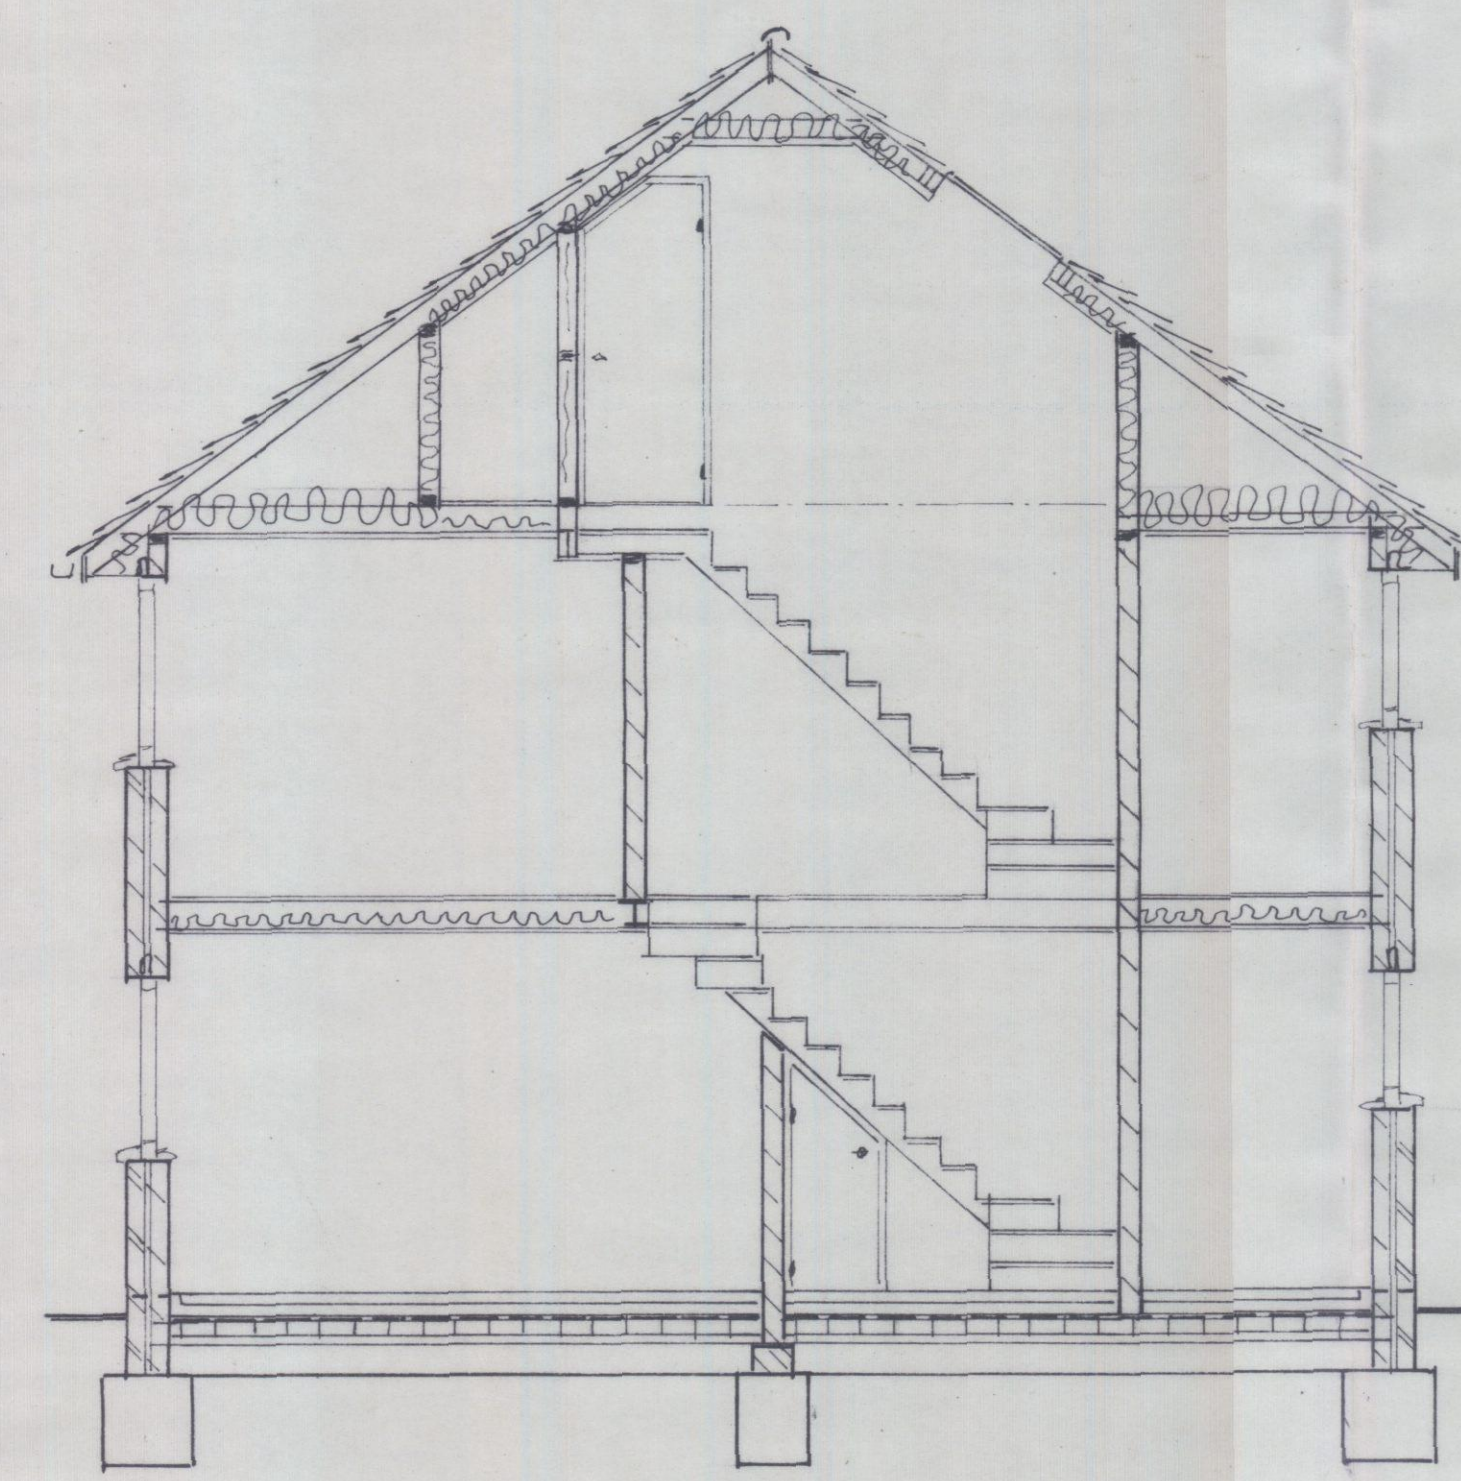


Section Through Stairs No 10

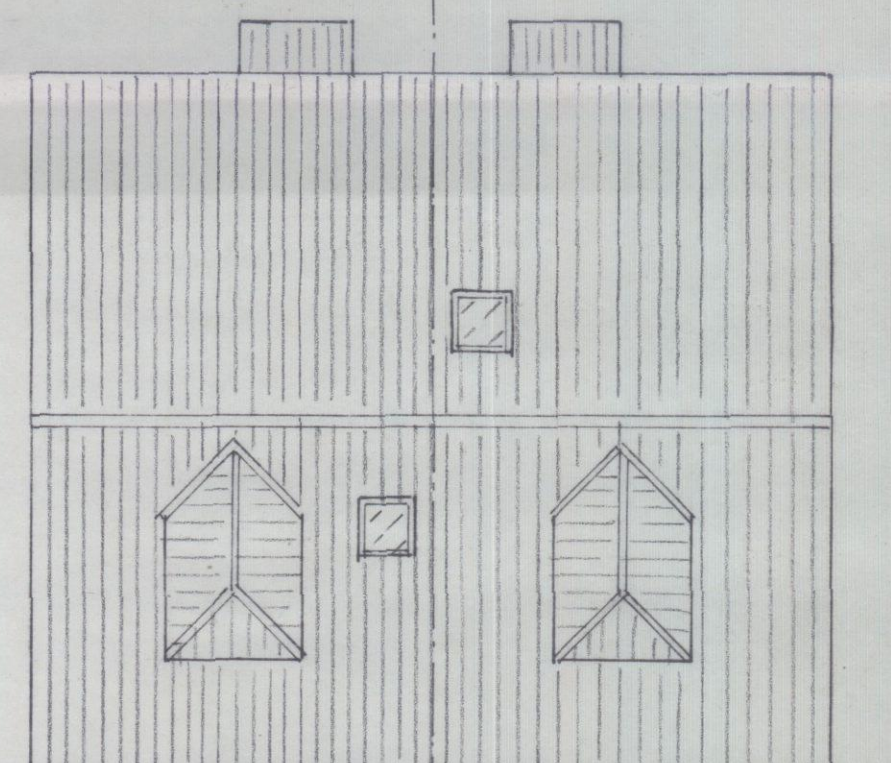

Roof Plan

House Nos 9 and 10.

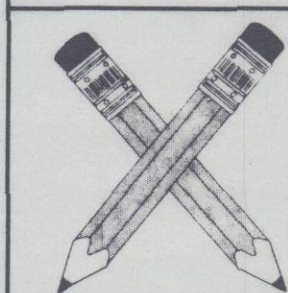

Mike Gillings - Building Plans
'Oakdene', 248 Milton Road, Cowplain,
Waterlooville, Hampshire. PO8 8TX
Tel: 023-9264 8053 Fax: 023-9278 2670

**5-10 DENVILLES COURT,
THIRD AVENUE, DENVILLES,
HAVANT, HAMPSHIRE. PO9 2QR**

No	Amendment									

Scales As Shown
Date September 2014
Project No 14/2165 D
Drawing No
2165.03