


SUPERSEDED



Ordnance Survey (c) Crown Copyright 2015. All rights reserved. Licence number 100022432

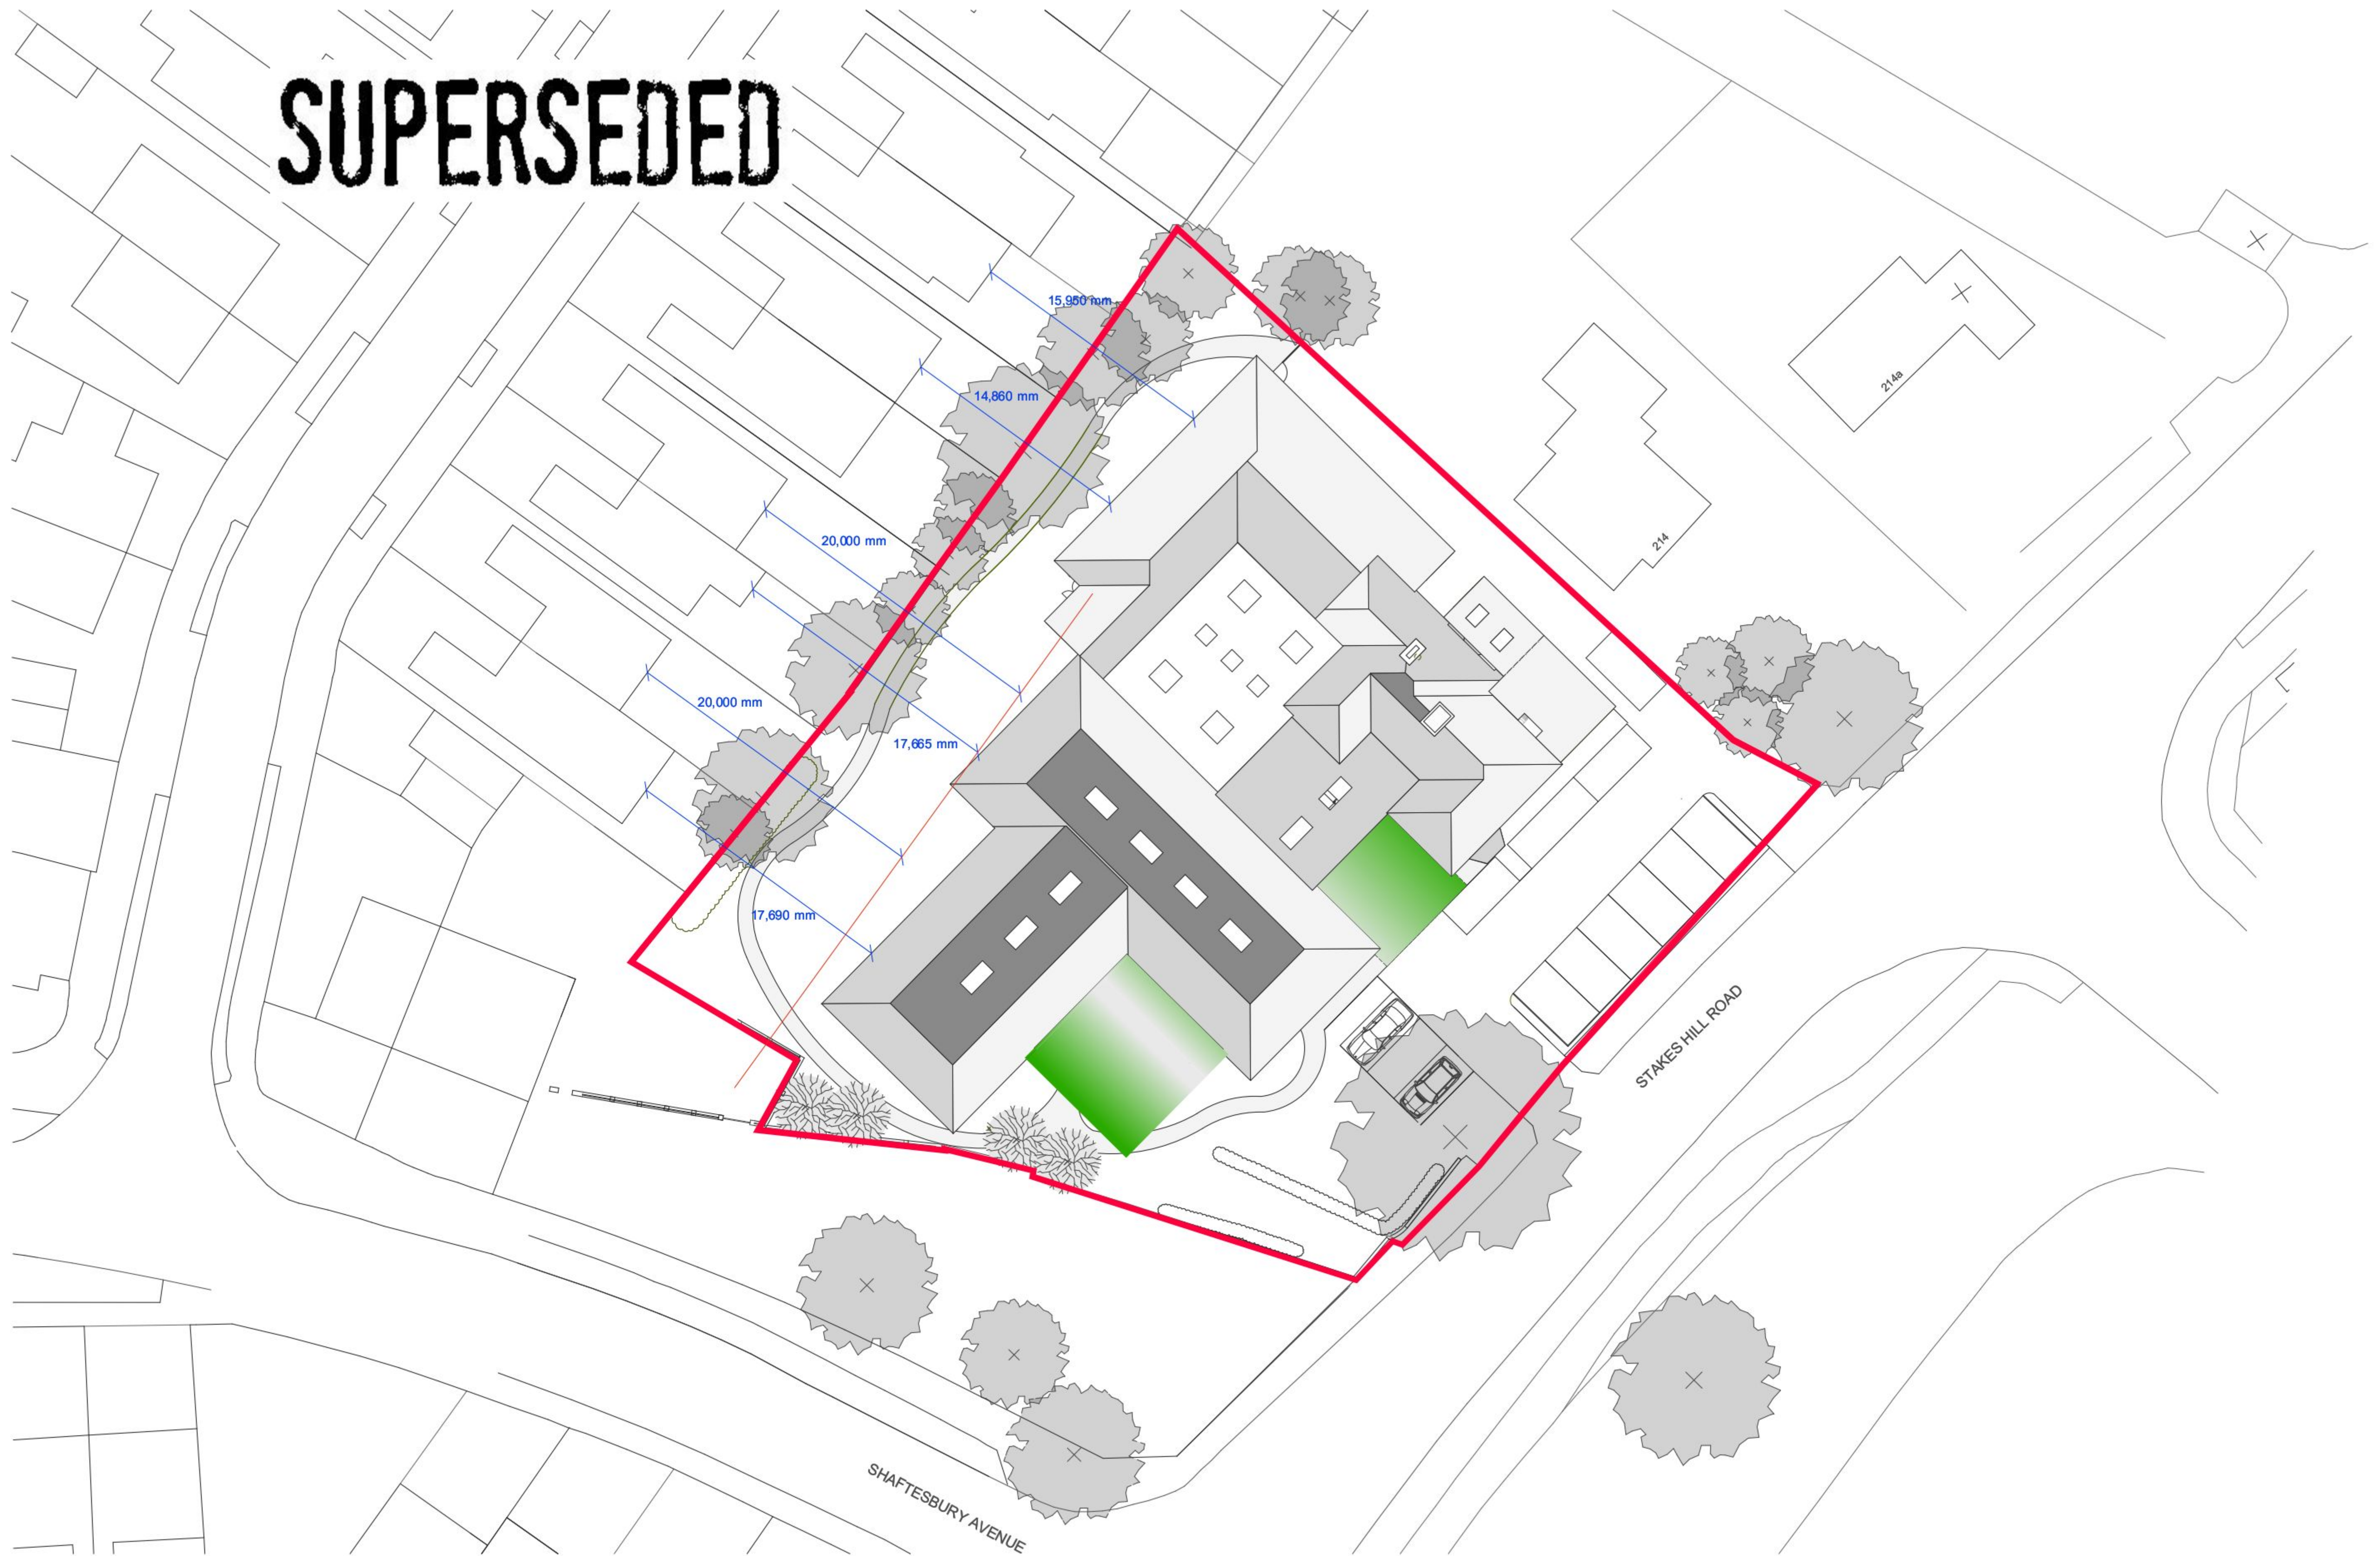

revisions & notes: A 27.03.2015 KD Issued for Planning

0

100mm @A1

Note: All dimensions to be checked on site by the contractor before fabrication and erection. Figured dimensions to be taken in preference to scaled dimensions. This drawing is the copyright of the architects and must not be reproduced or used without their express consent, except for the purposes of a planning application. Electronic issue of this drawing to be confirmed by paper hard copy only.

project: Mr T. M. Maloney
Care Home Extension
Oaklands, Stakes Hill Road,
Waterlooville

drawing name: Site Plan

status: For Planning

date: February 2015

scale: 1:200 @A1

drawn: KD

pwparchitects

61 South Street, Havant, Hampshire PO9 1BZ
t: 023 9248 2494
e: design@pwp-architects.com
w: www.pwp-architects.com

f: 023 9248 1152
w: www.pwp-architects.com

Project No. **5011** drawing No. **1201** rev **A**