
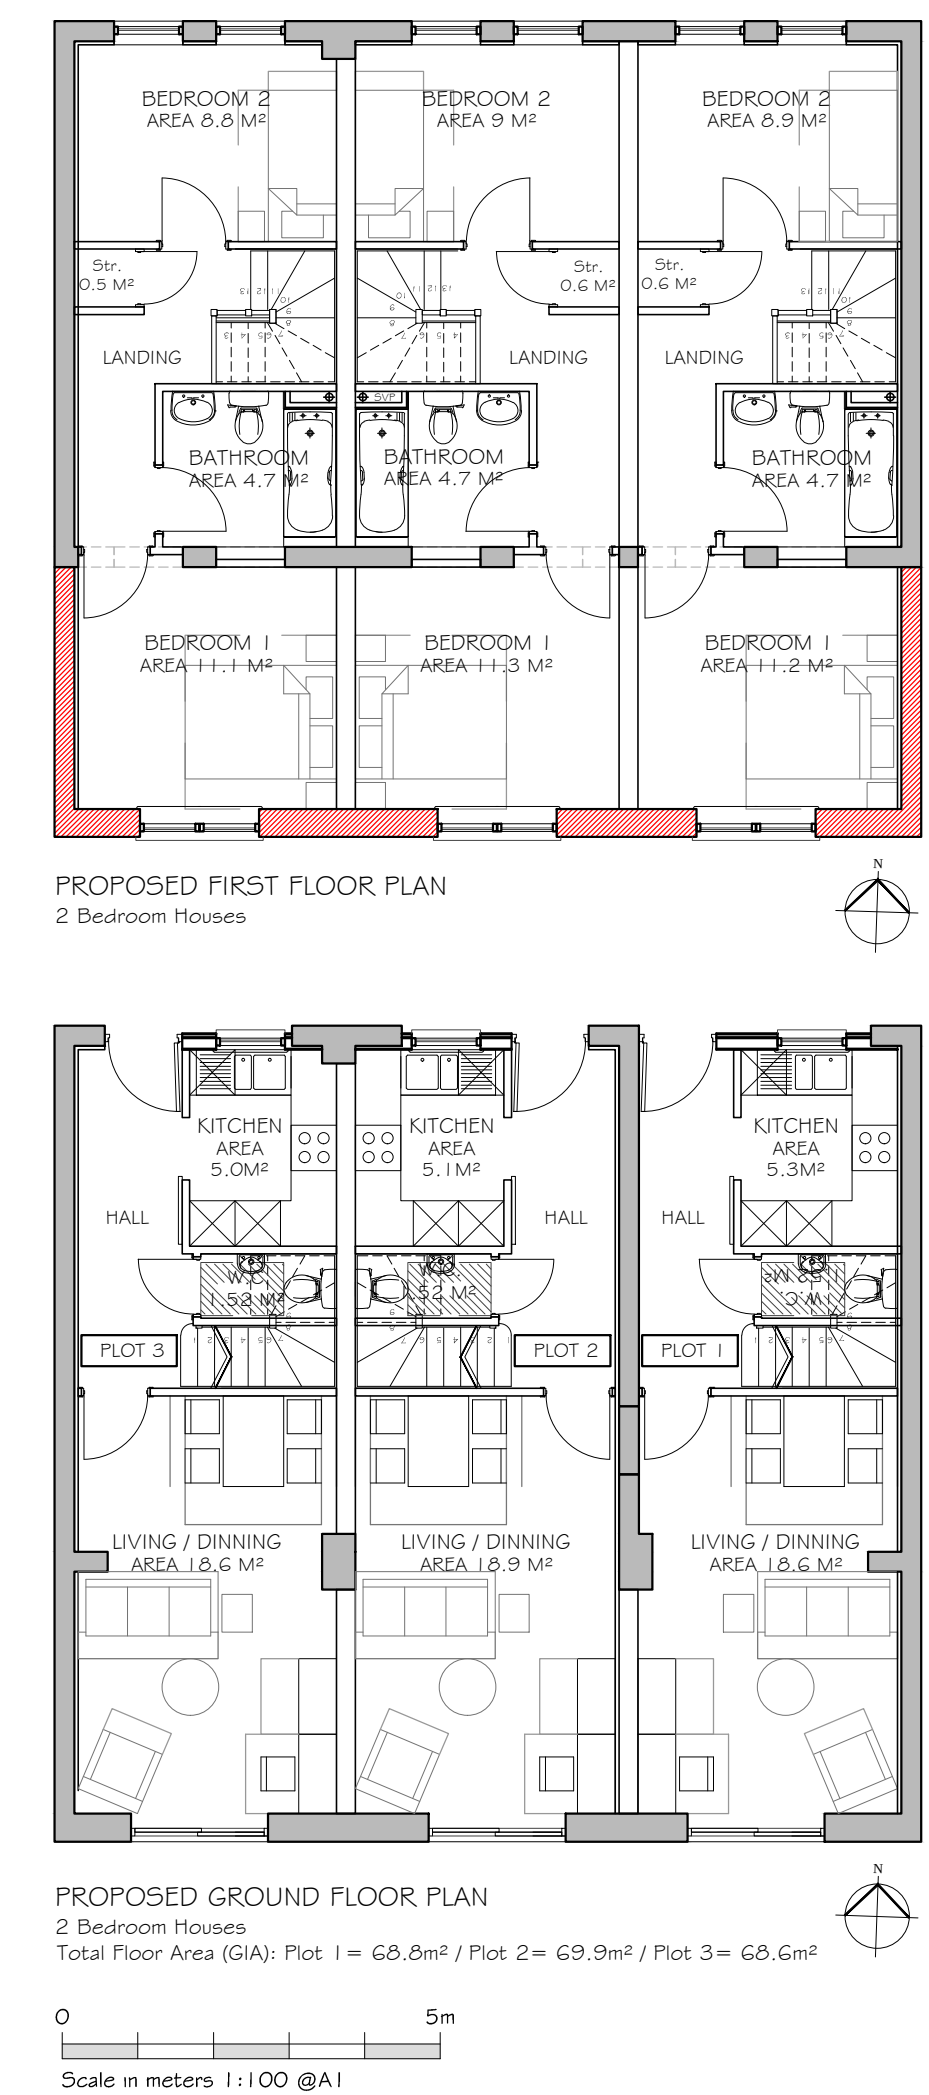


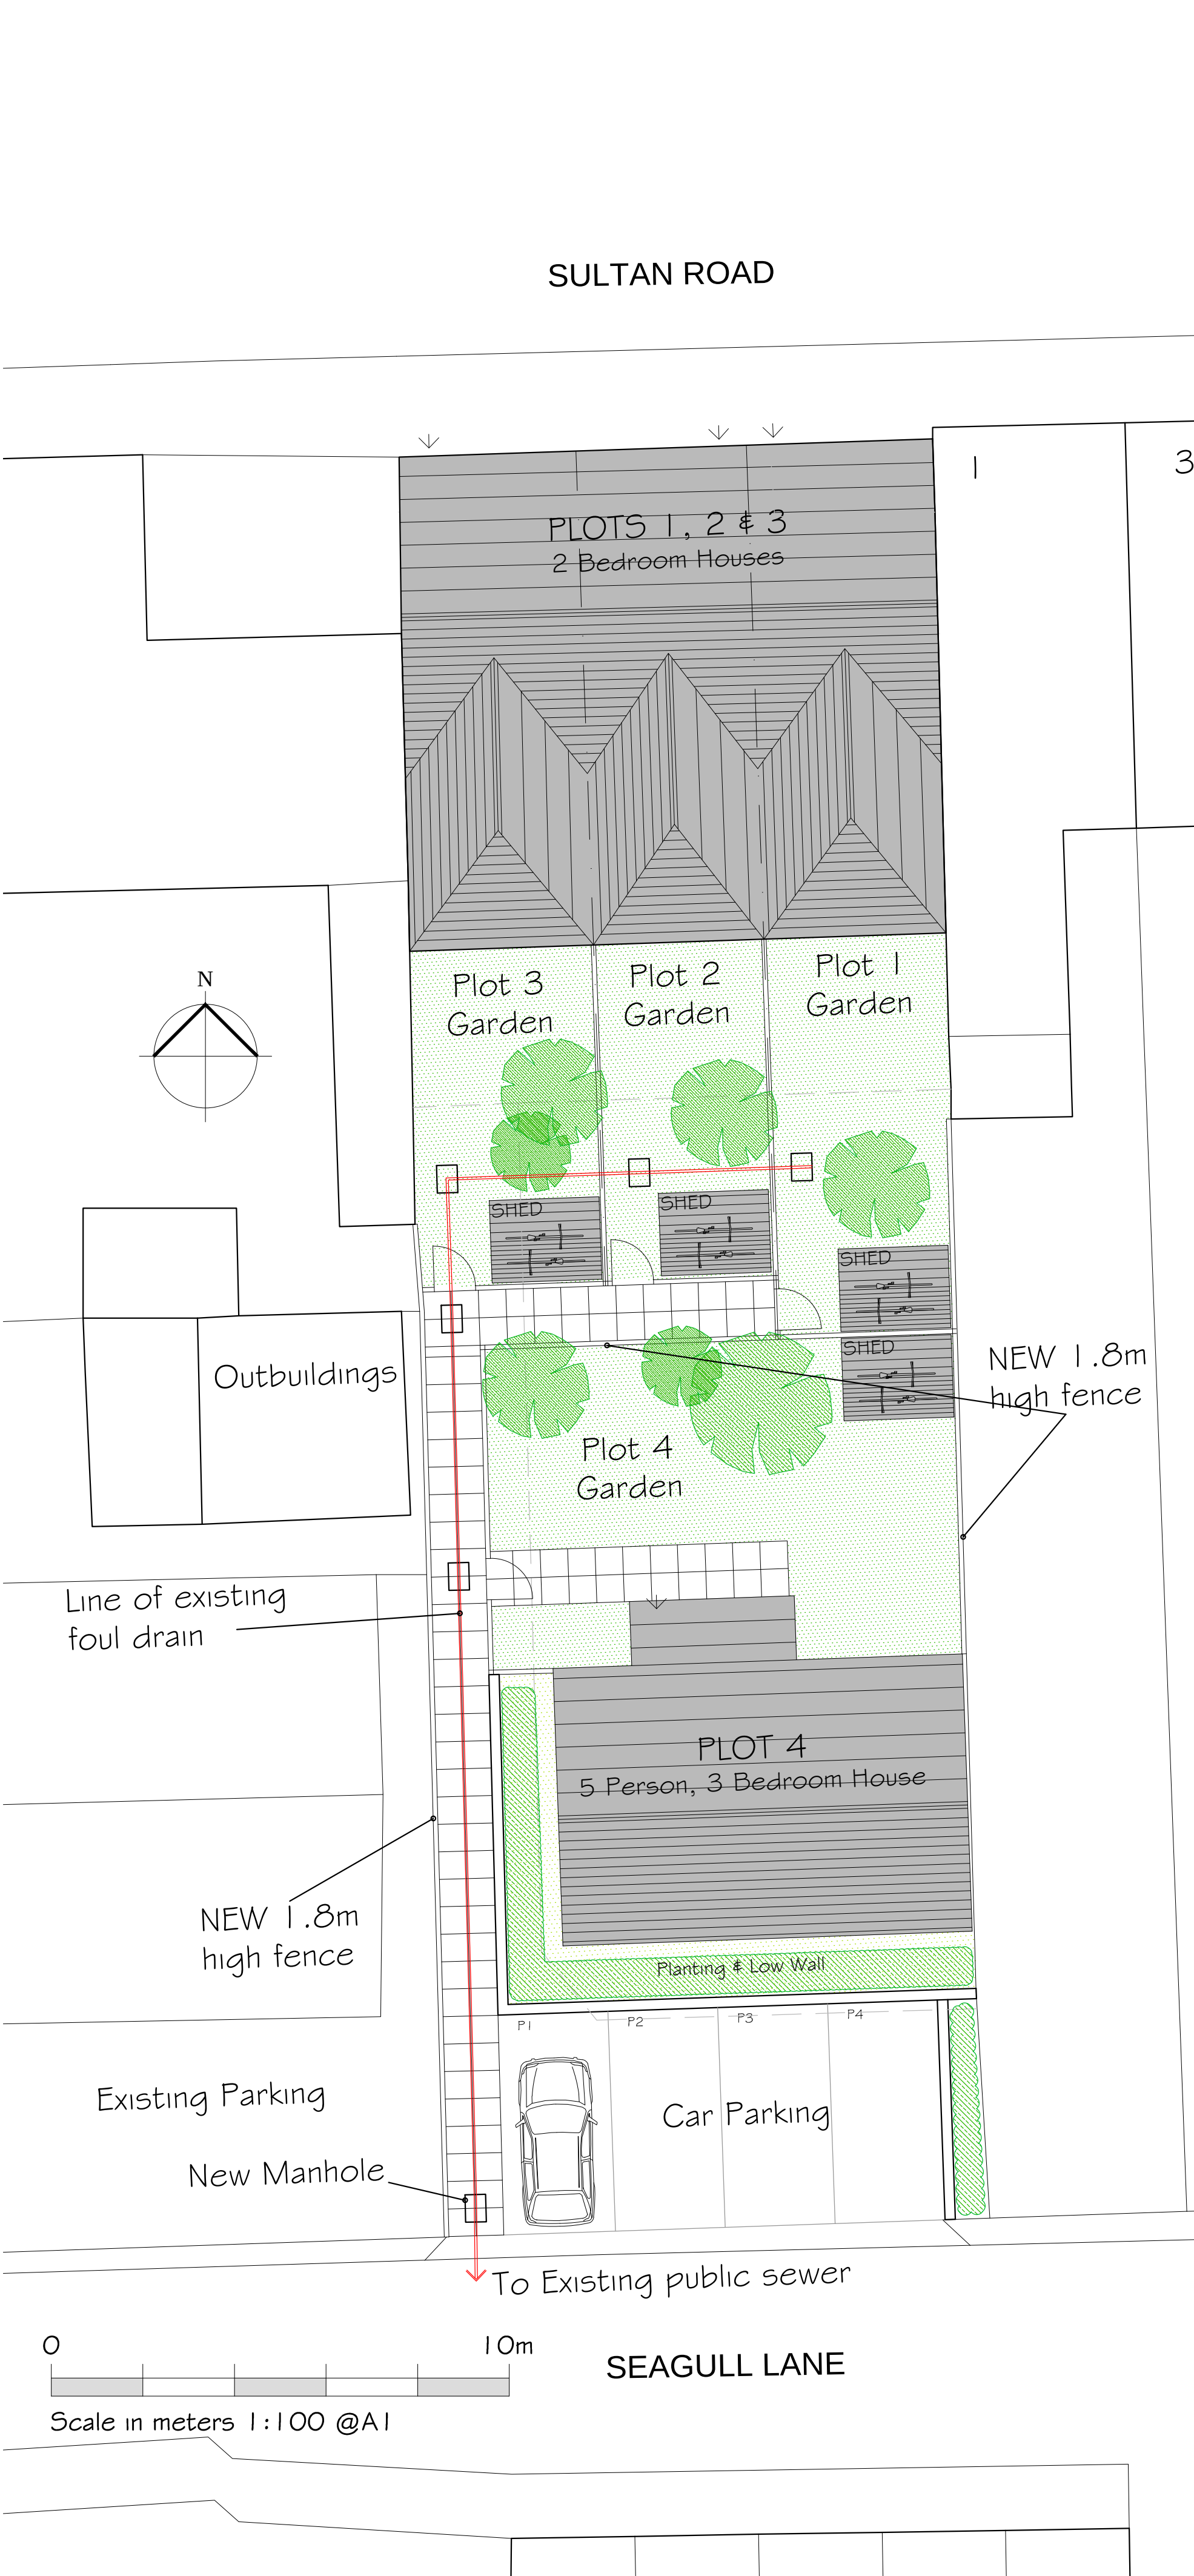


NOTES:

Dimensions to be checked on site before commencing work. Any discrepancies shall be reported to the architect immediately.

Do not scale from these drawings except for planning purposes. Use figured dimensions only.

Where applicable this drawing is to be read in conjunction with other consultants' drawings.

This drawing is the copyright of Harrington Design + Bloomfield

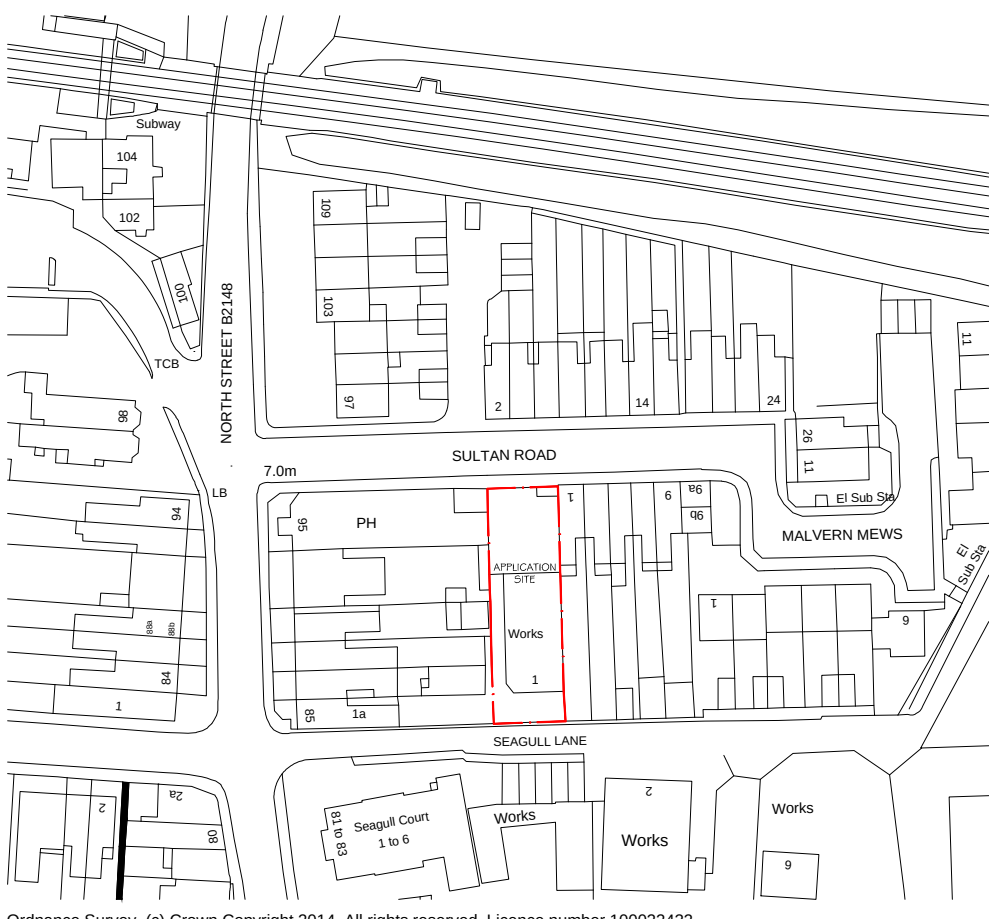

Rev	Date	Amendment	Checked
-----	------	-----------	---------

harrington design + bloomfield
ARCHITECTS

6 The Old Flour Mill, Queen Street, Emsworth, Hants, PO10 7BT
Tel: 44 (0) 1243 373855
Fax: 44 (0) 1243 373245
e-mail: info@harringtonbloomfield.co.uk

For
Tealwood & Co. Ltd.

Project
Proposed Residential Development at Tealwood & Co., Sultan Road / Works Site, Seagull Lane Emsworth, PO10 7PP

Title
Site Plan
Proposed Plans & Elevations
Plots 1, 2, 3 - Conversion

Date	Drawn	Scale	Checked
14/11/14	CG	1:100 @ A1	CJB
Job Number	Prefix	Drawing Number	Revision
14007	PL	111	