





1 EXISTING FRONT ELEVATION
1:100

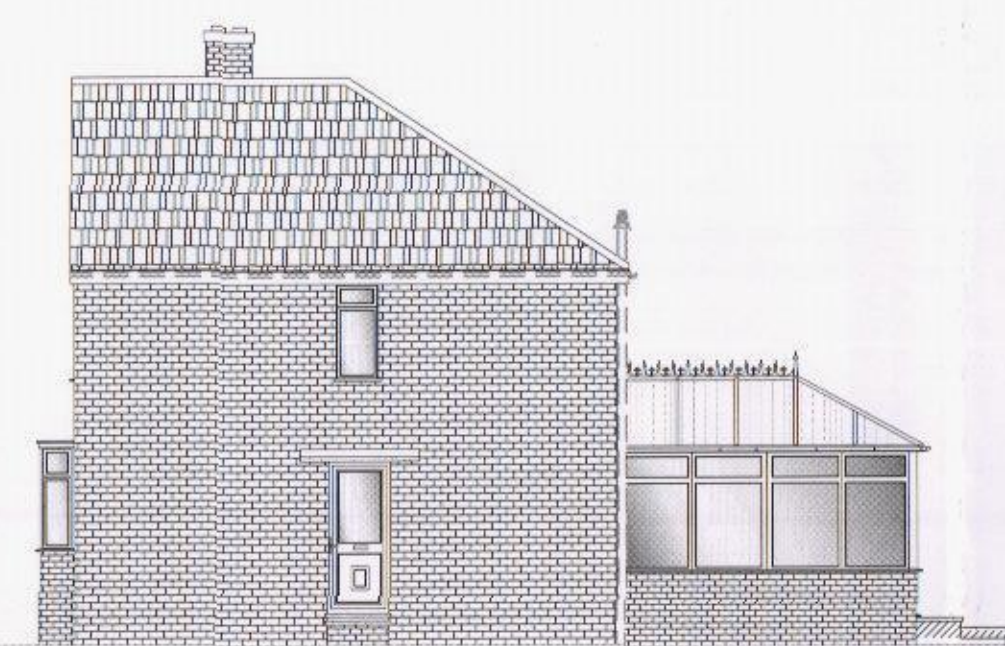


2 EXISTING SIDE ELEVATION
1:100




3 EXISTING REAR ELEVATION
1:100

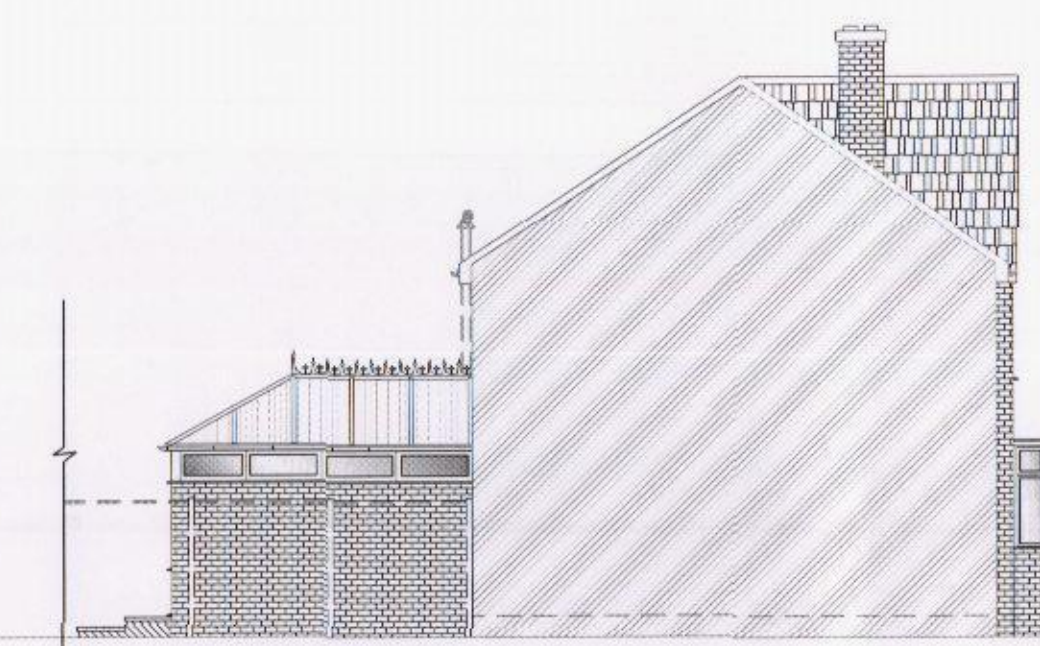


4 EXISTING SIDE ELEVATION
1:100

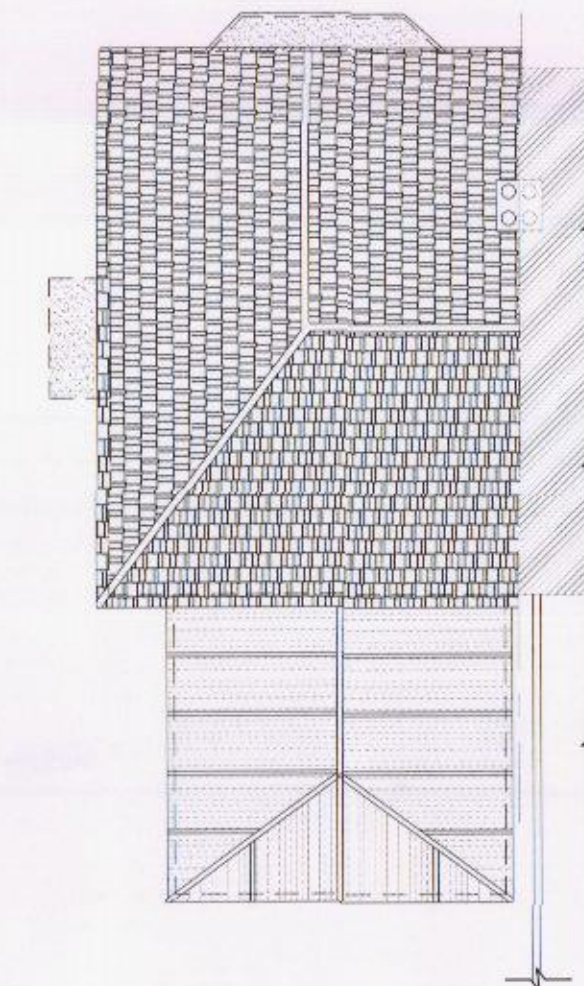


5 EXISTING ROOF PLAN
1:100

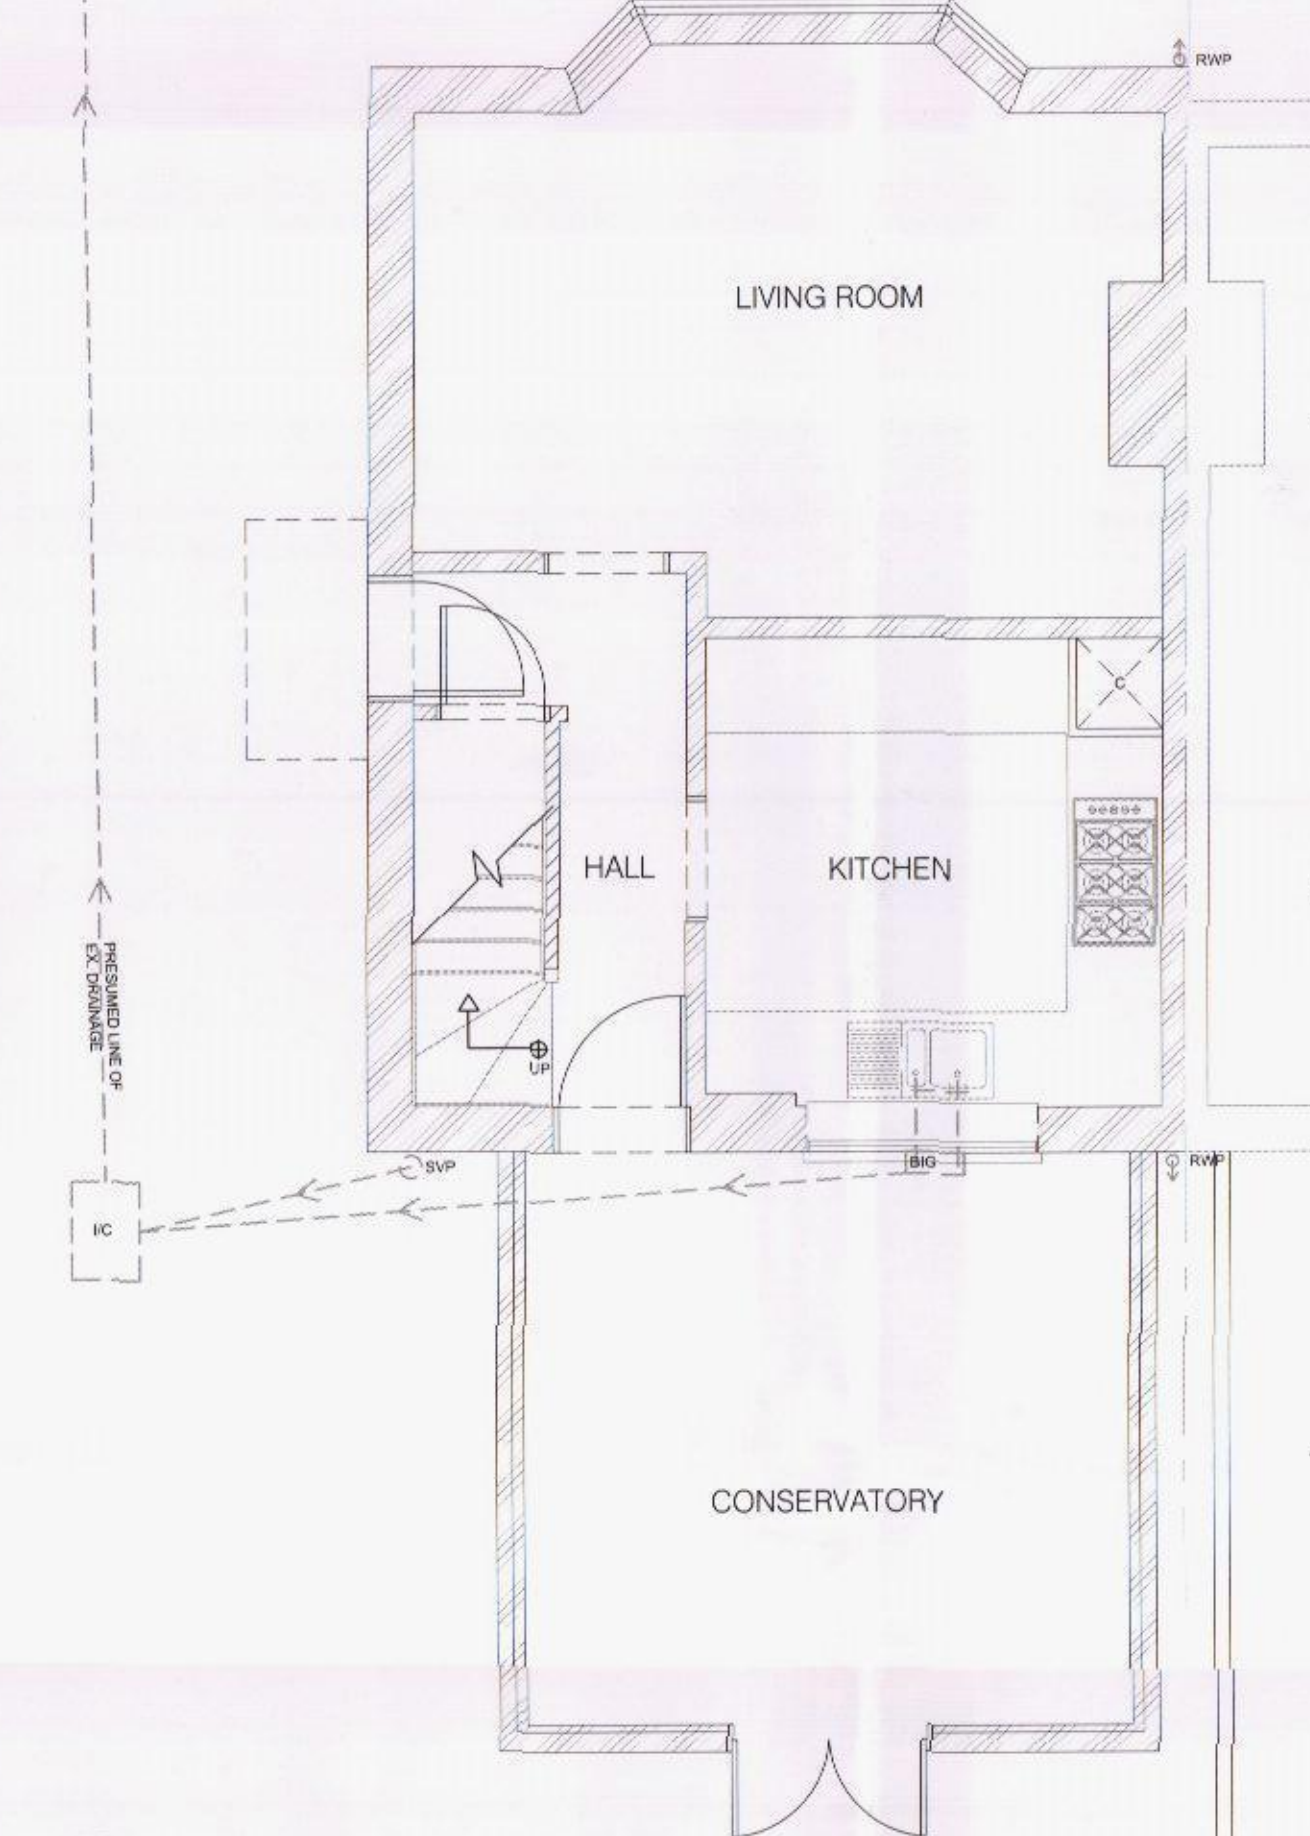


6 EXISTING GRD FLOOR PLAN
1:50

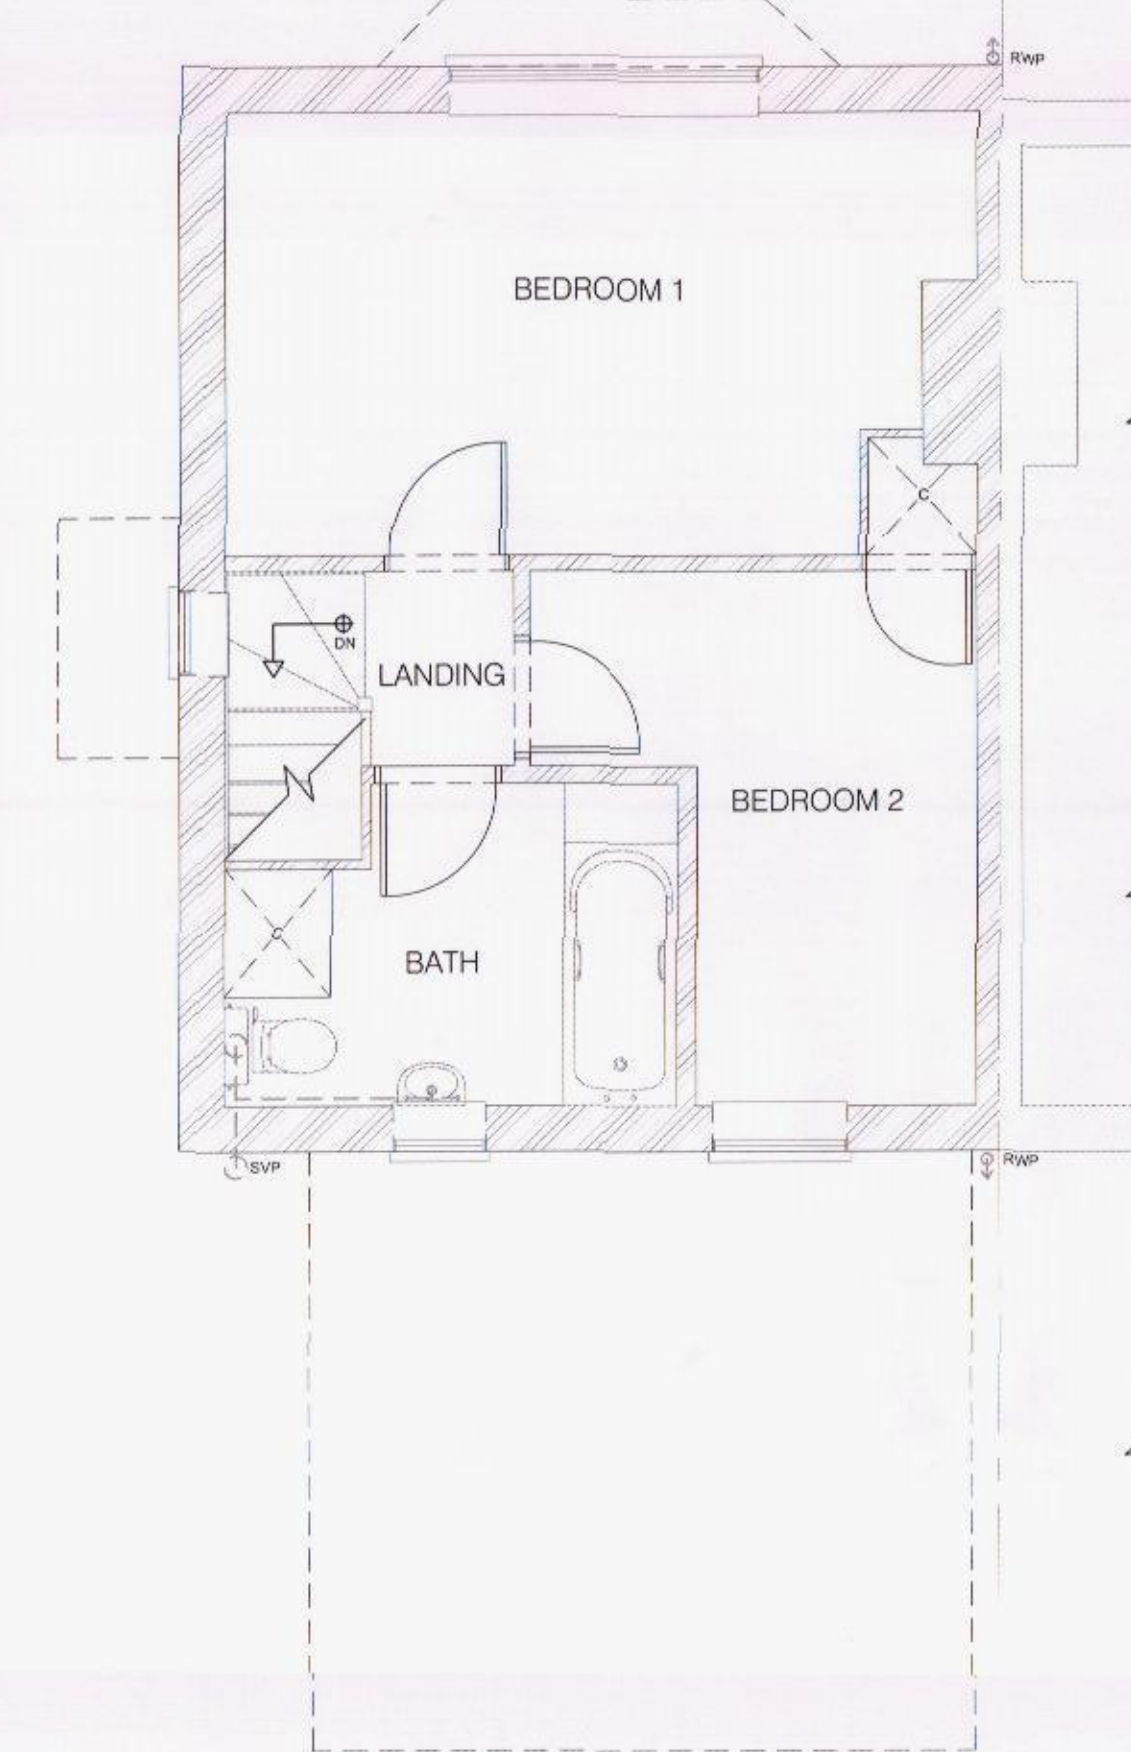


7 EXISTING FIRST FLOOR PLAN
1:50

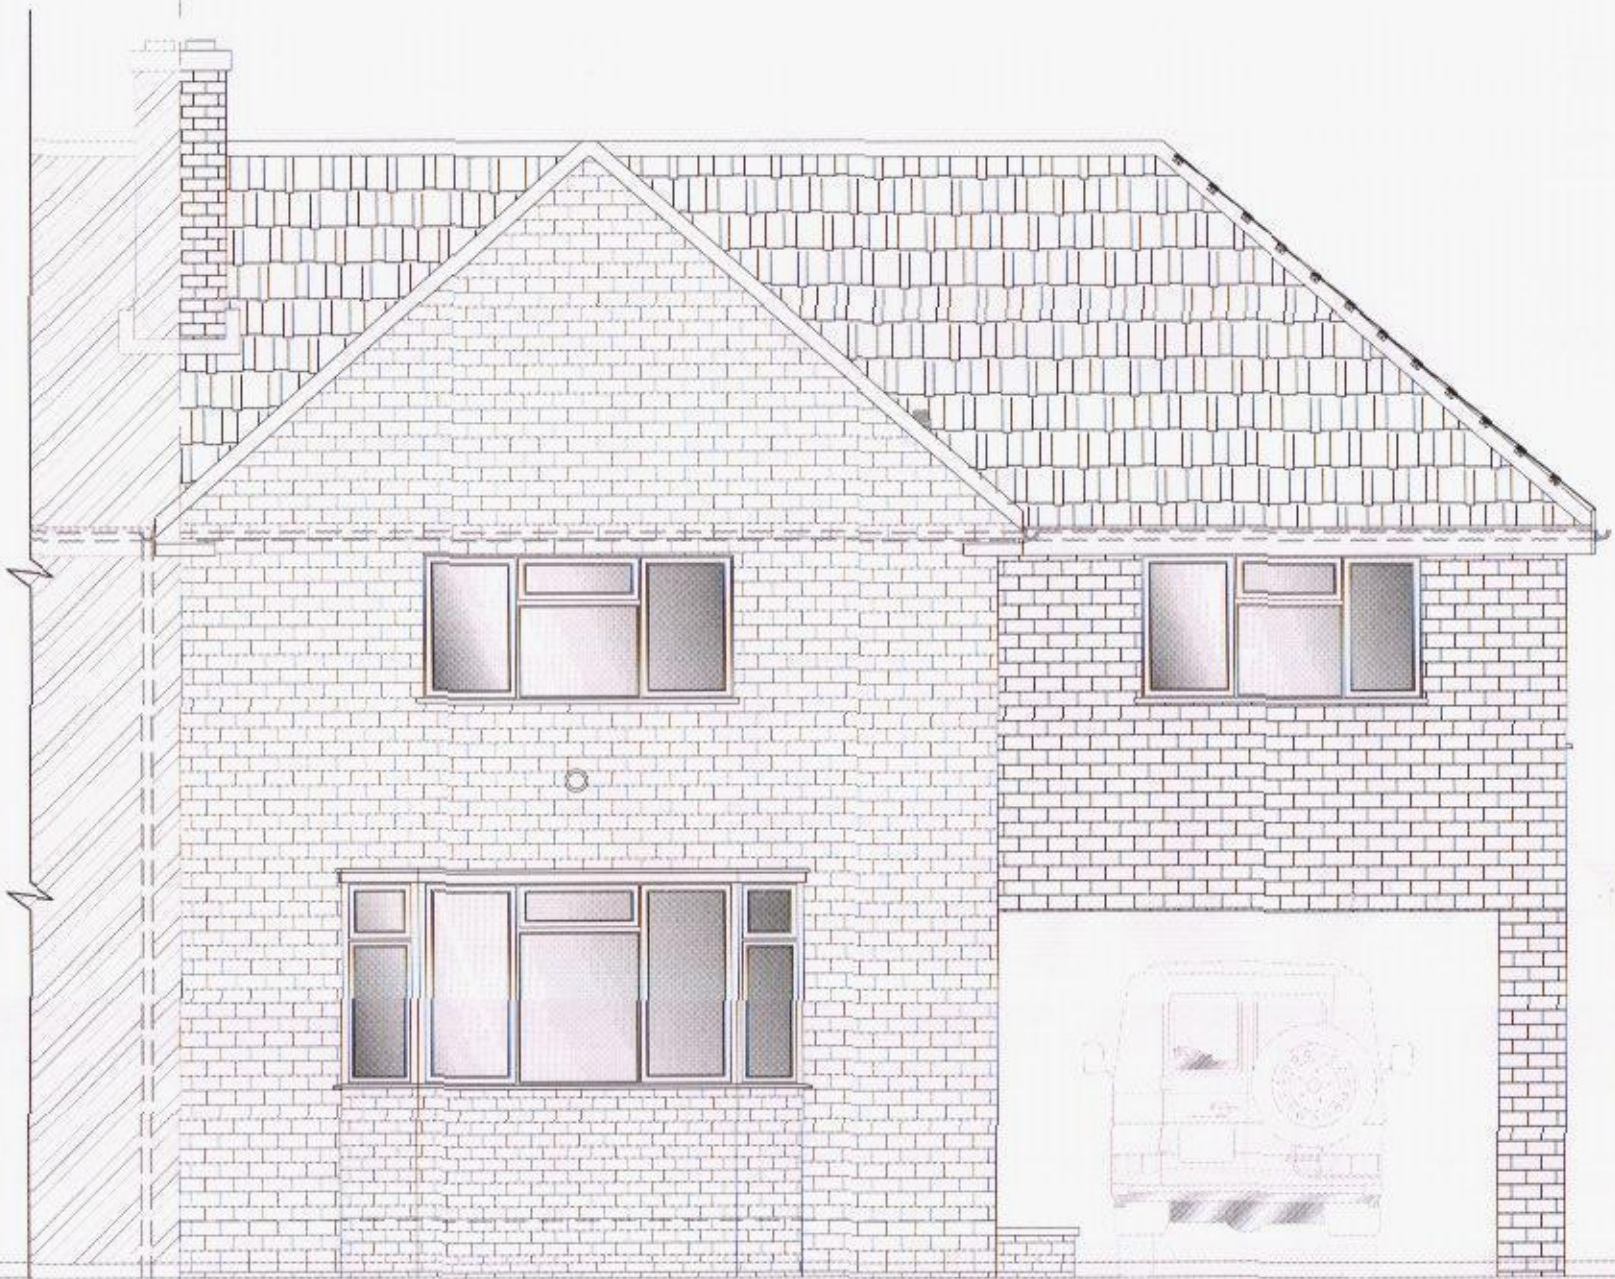

8 PROPOSED FRONT ELEVATION
1:50

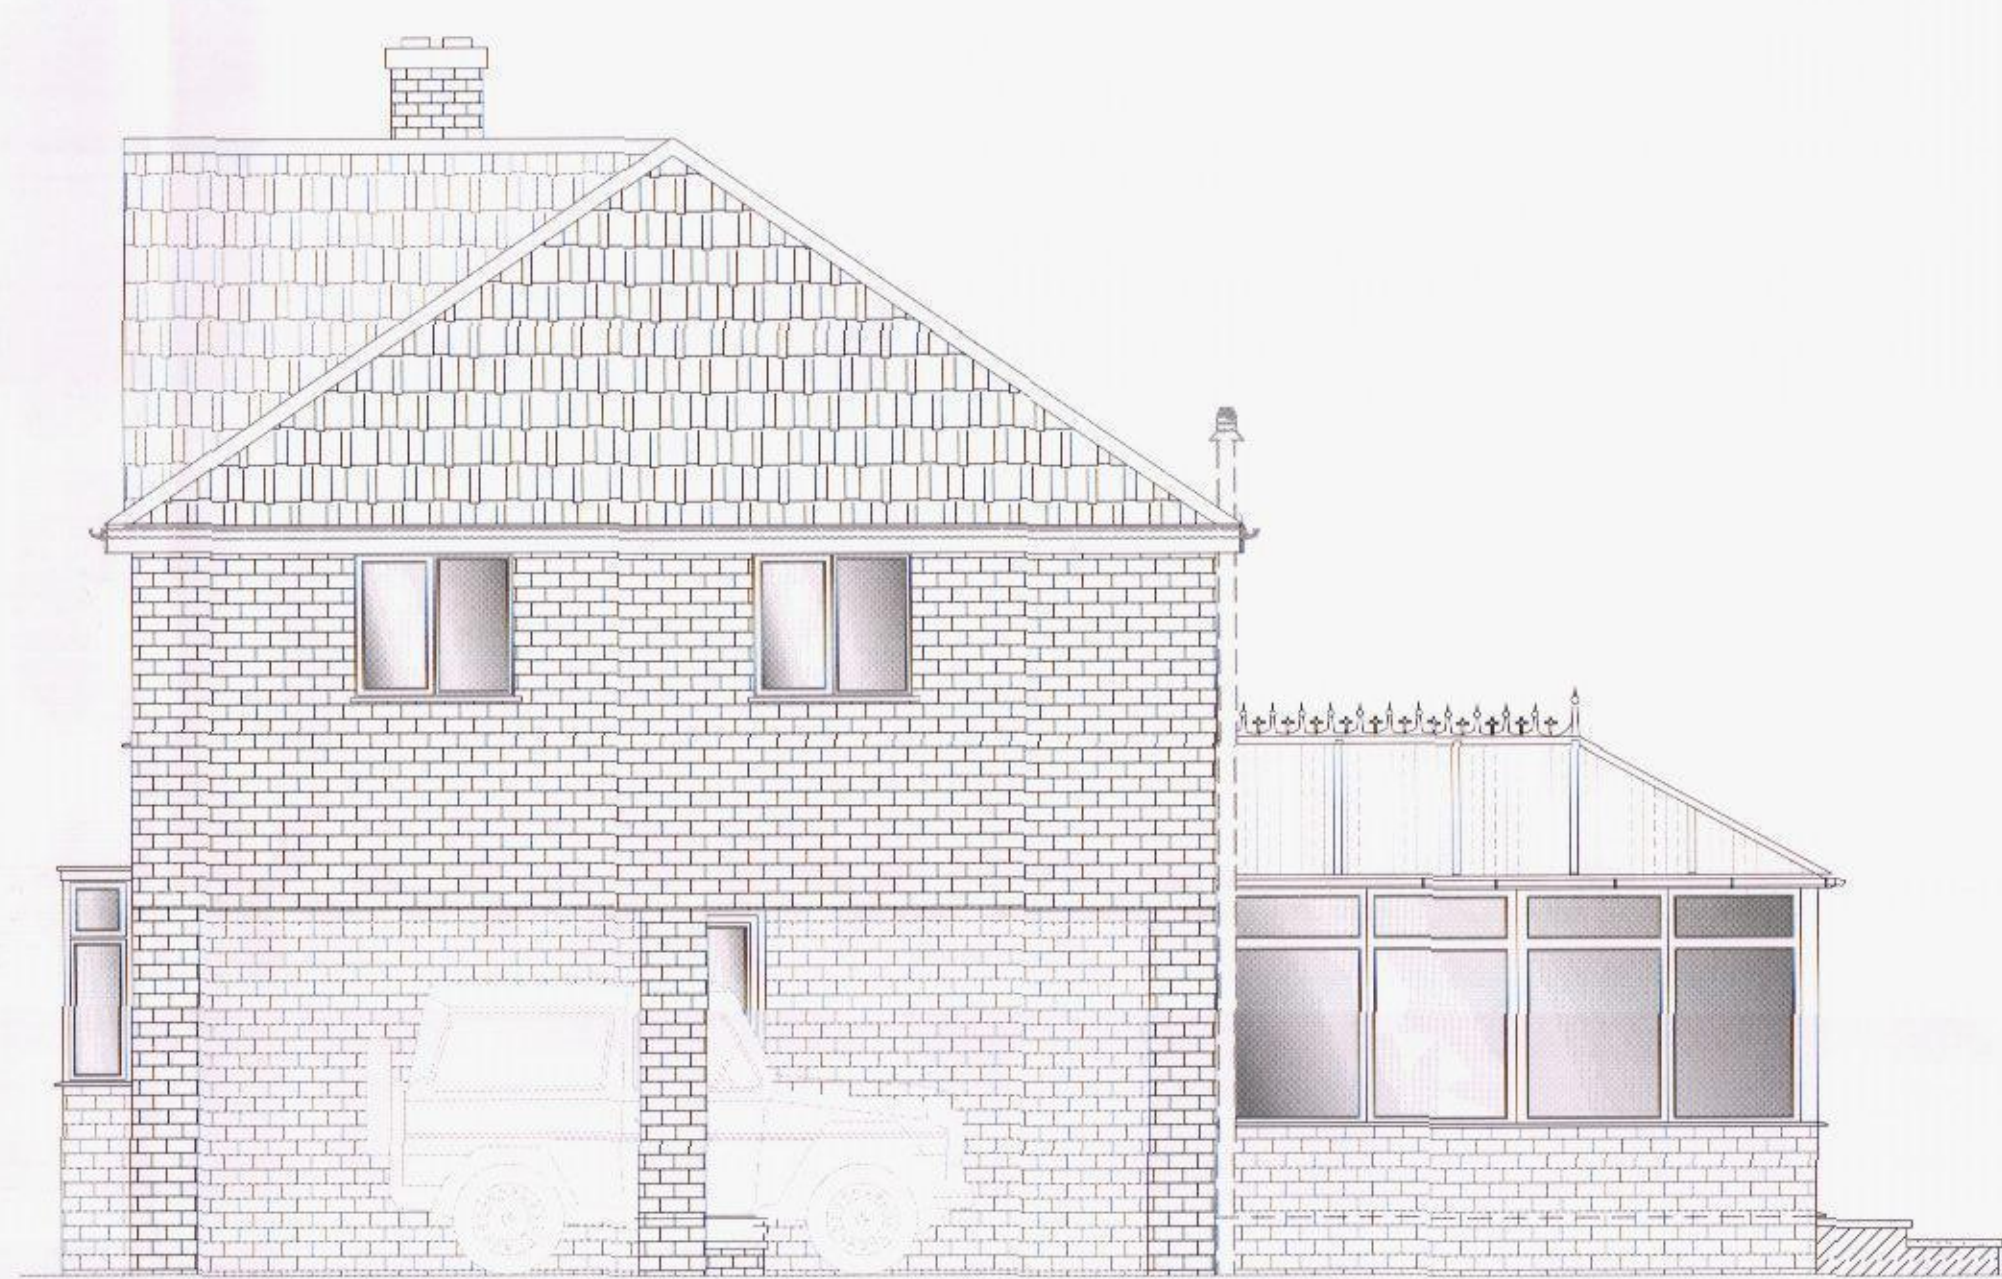


9 PROPOSED SIDE ELEVATION
1:50

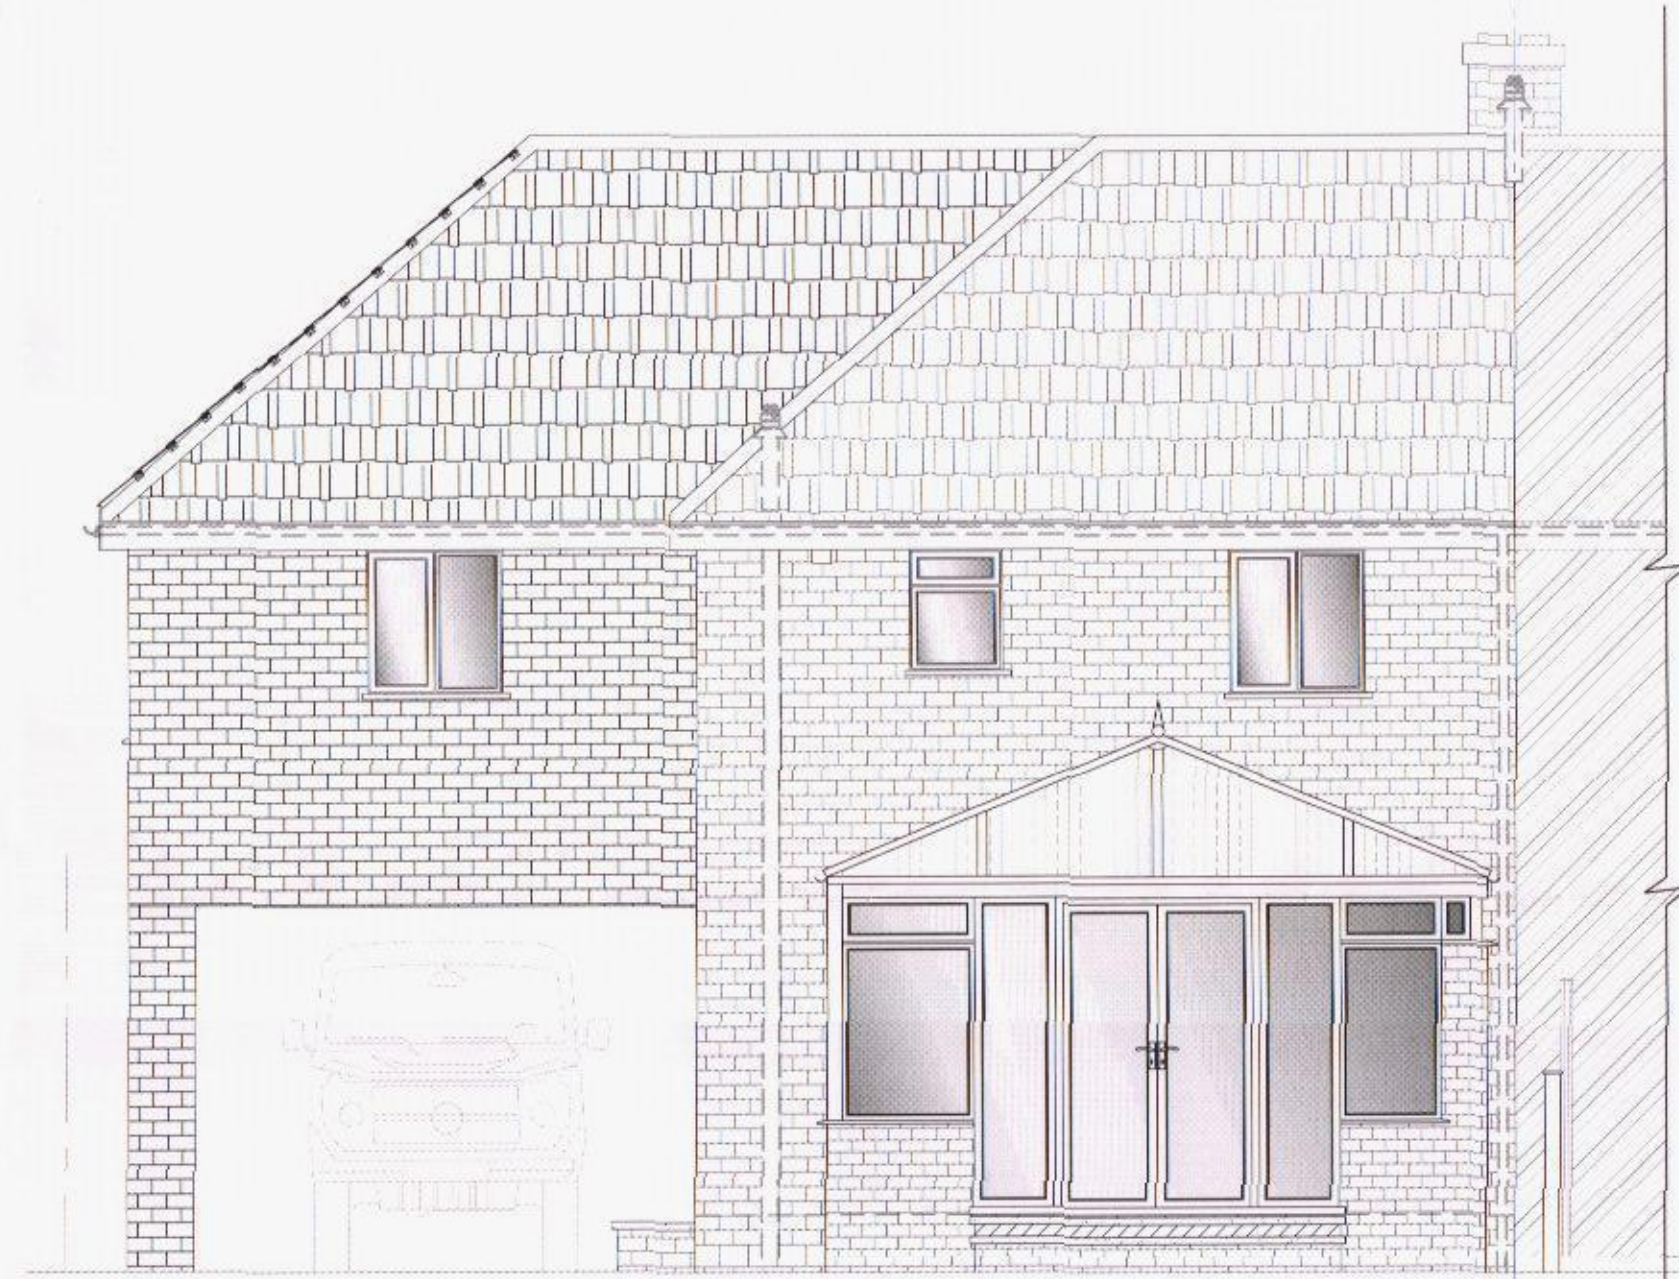


10 PROPOSED REAR ELEVATION
1:50




11 PROPOSED SIDE ELEVATION
1:50

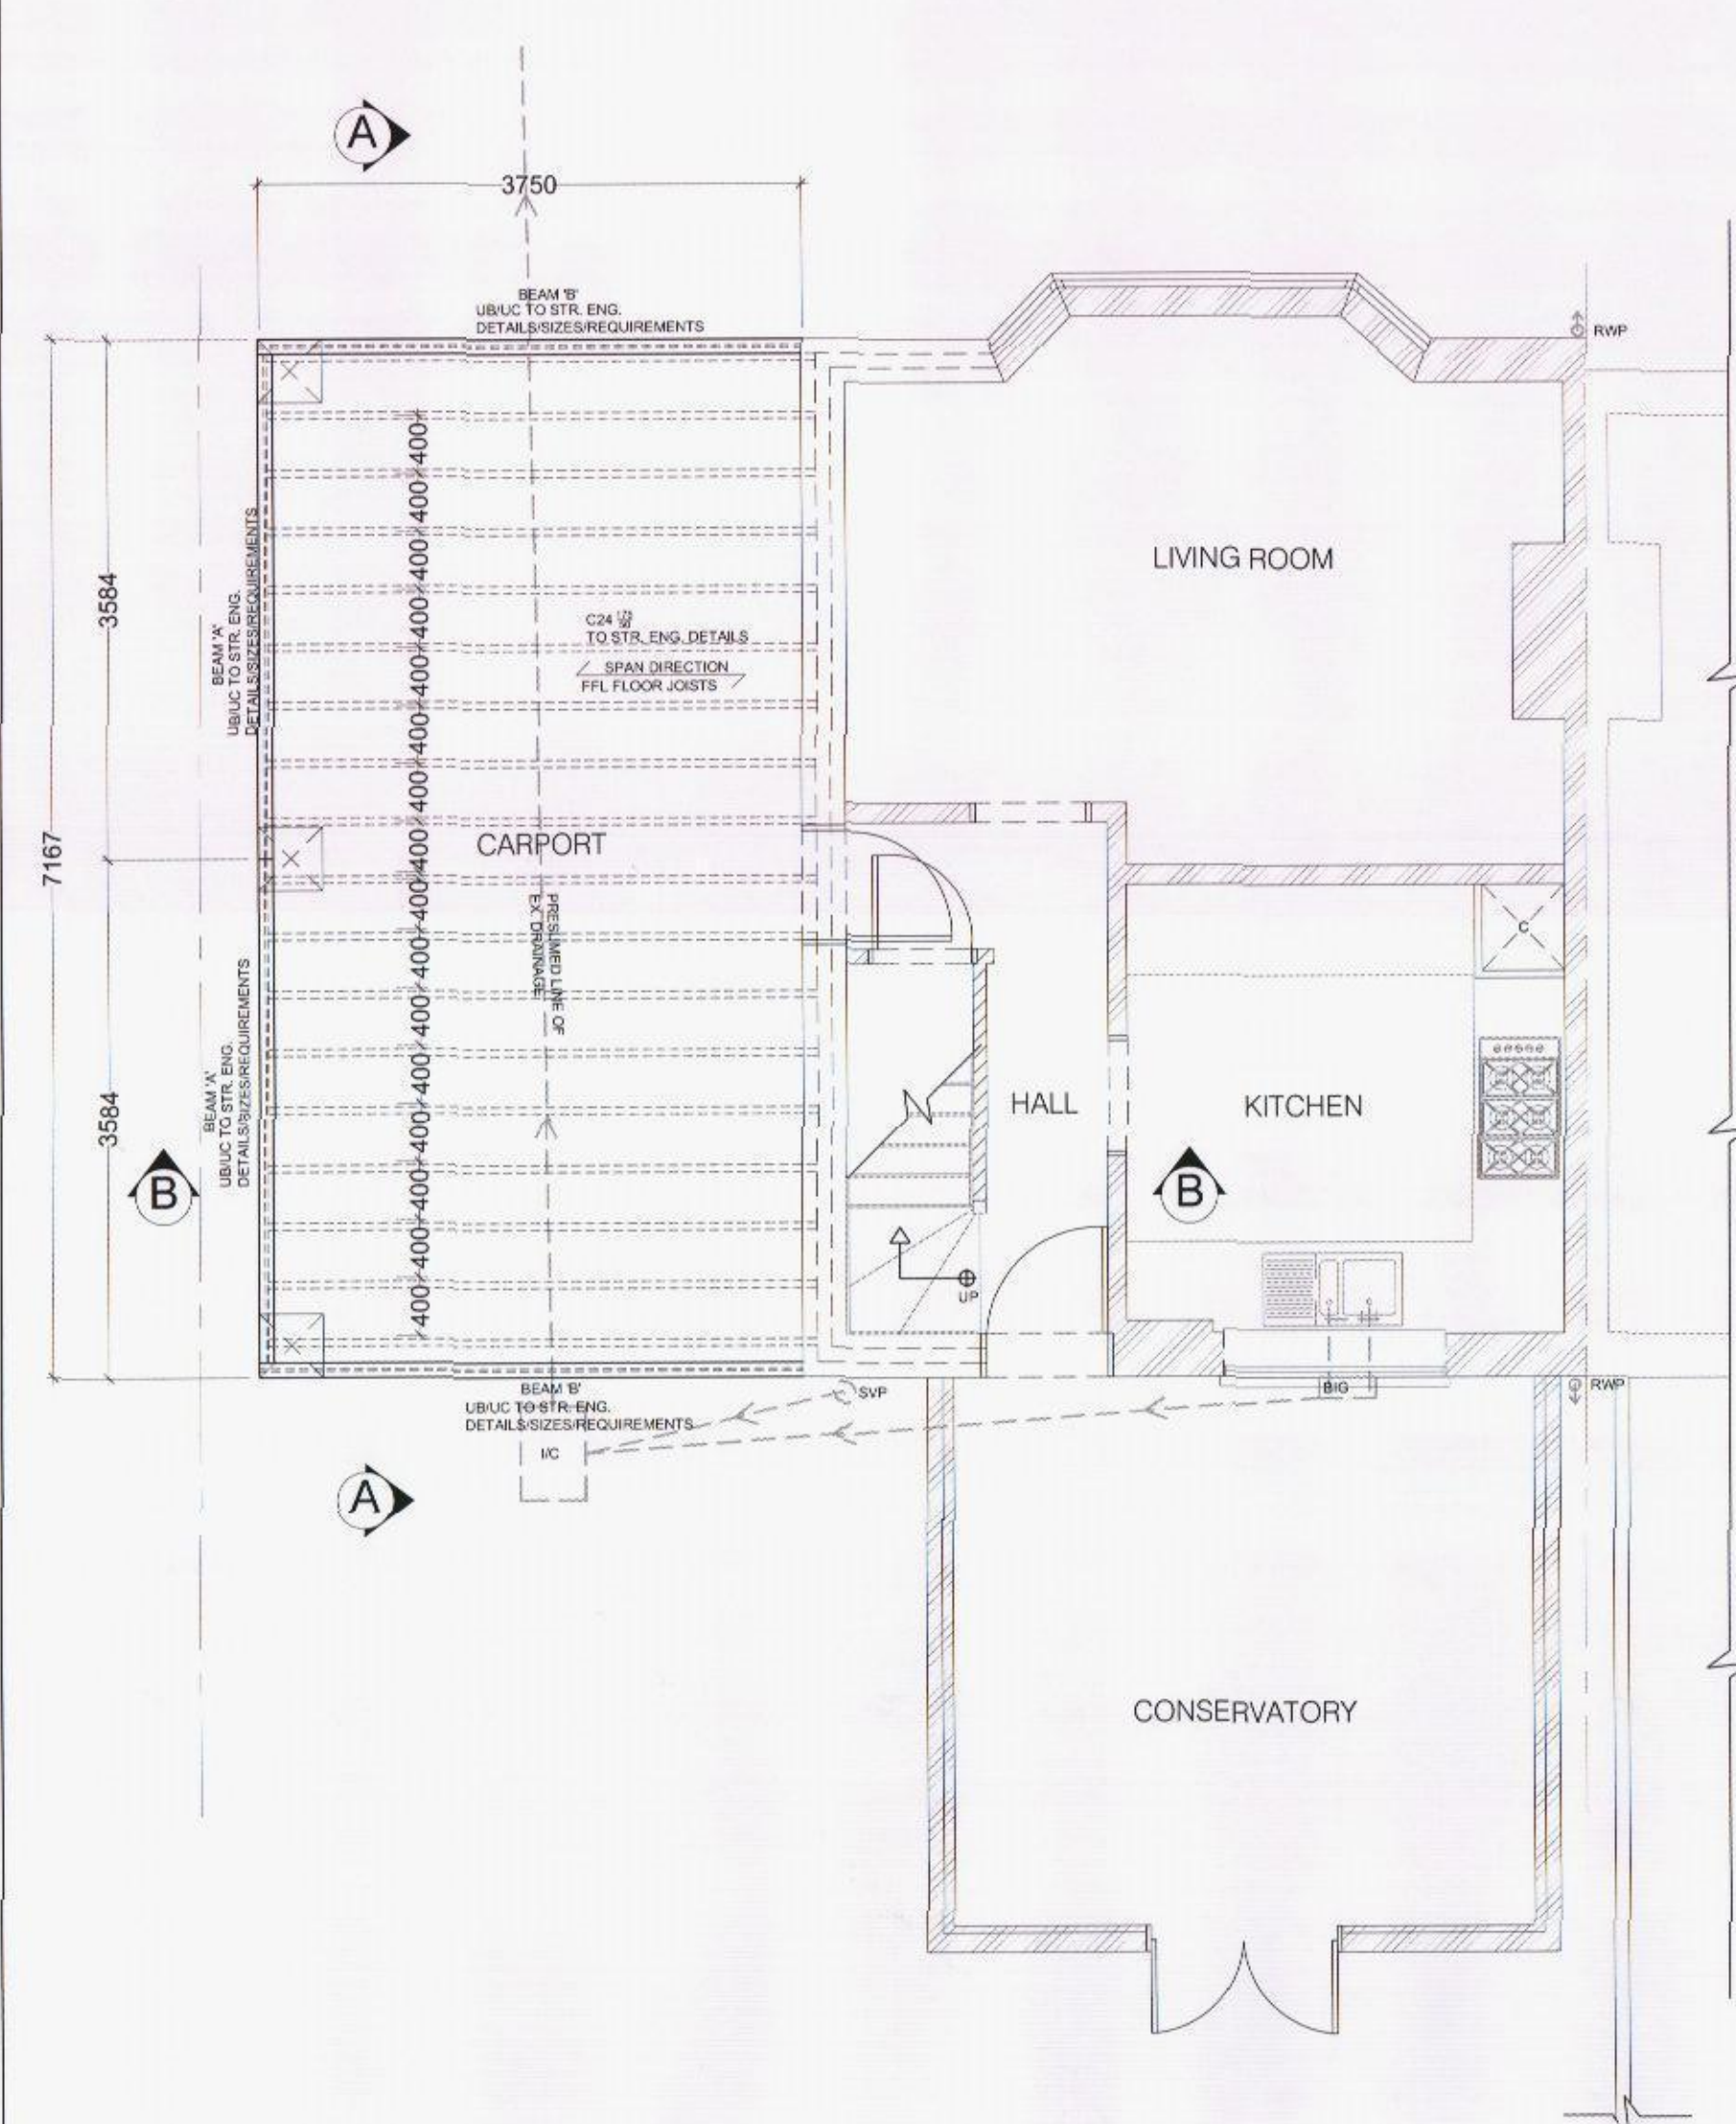

12 PROPOSED GRD FLOOR PLAN
1:50

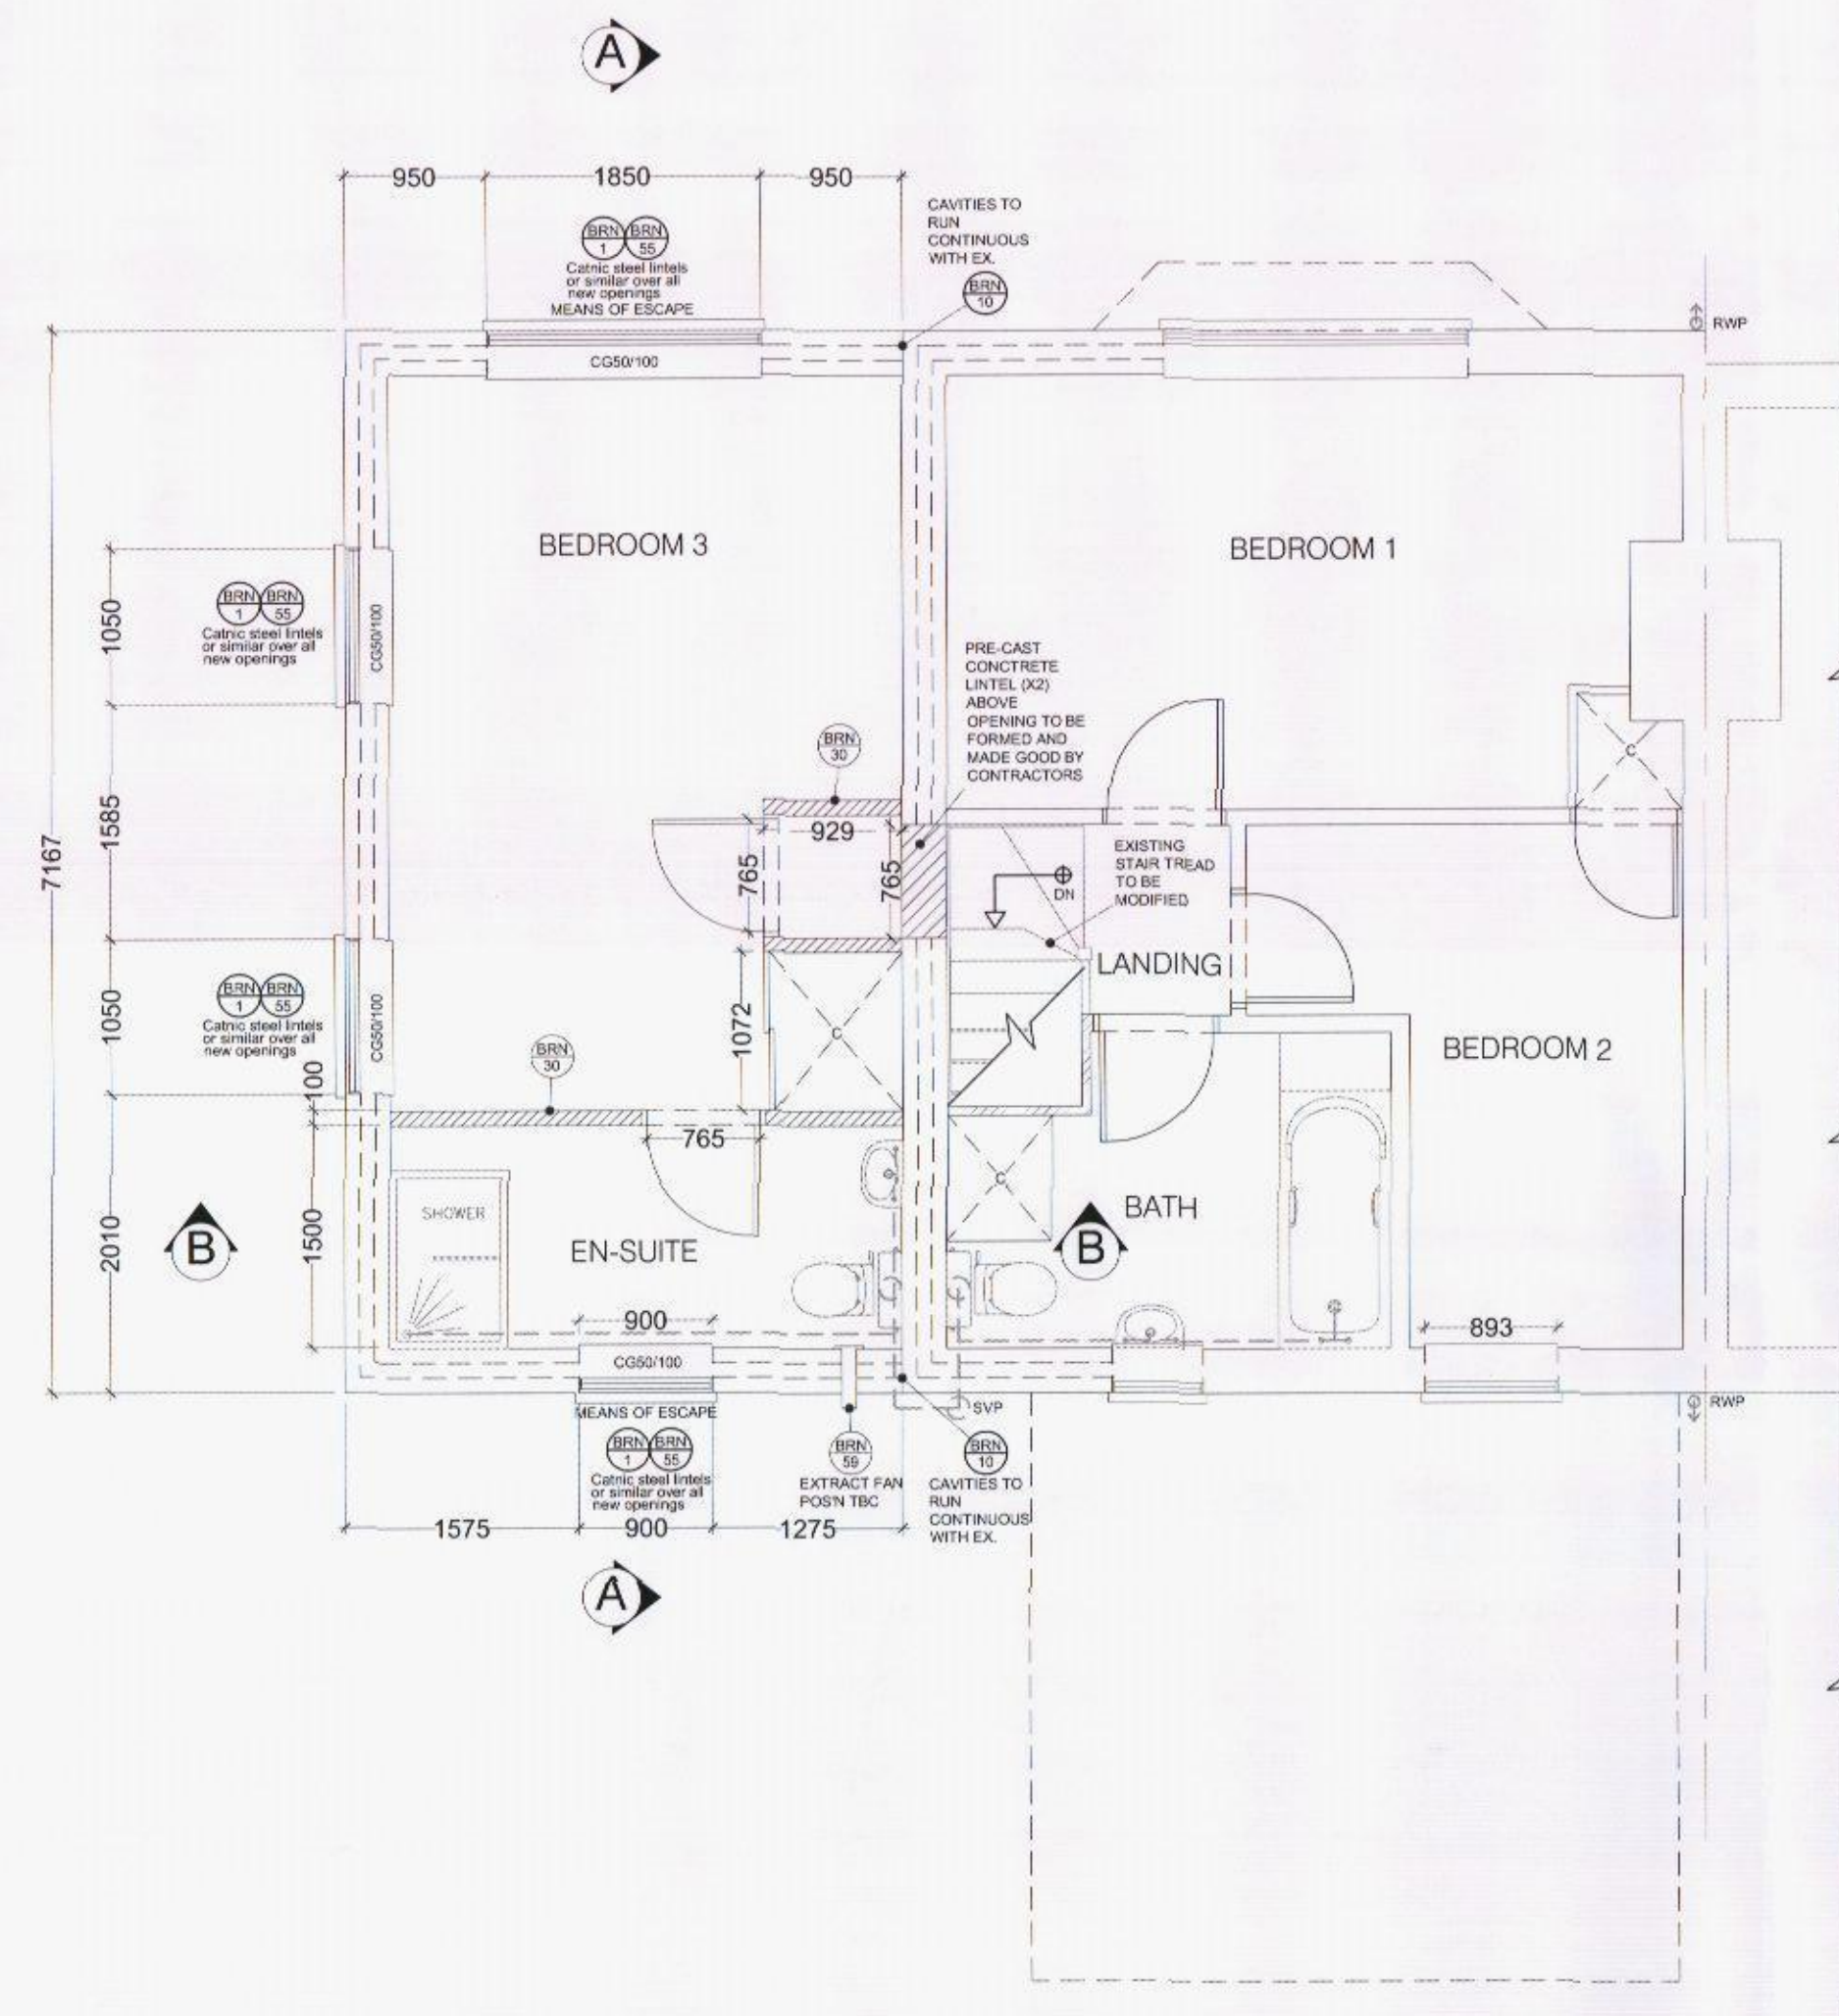

13 PROPOSED FIRST FLOOR PLAN
1:50

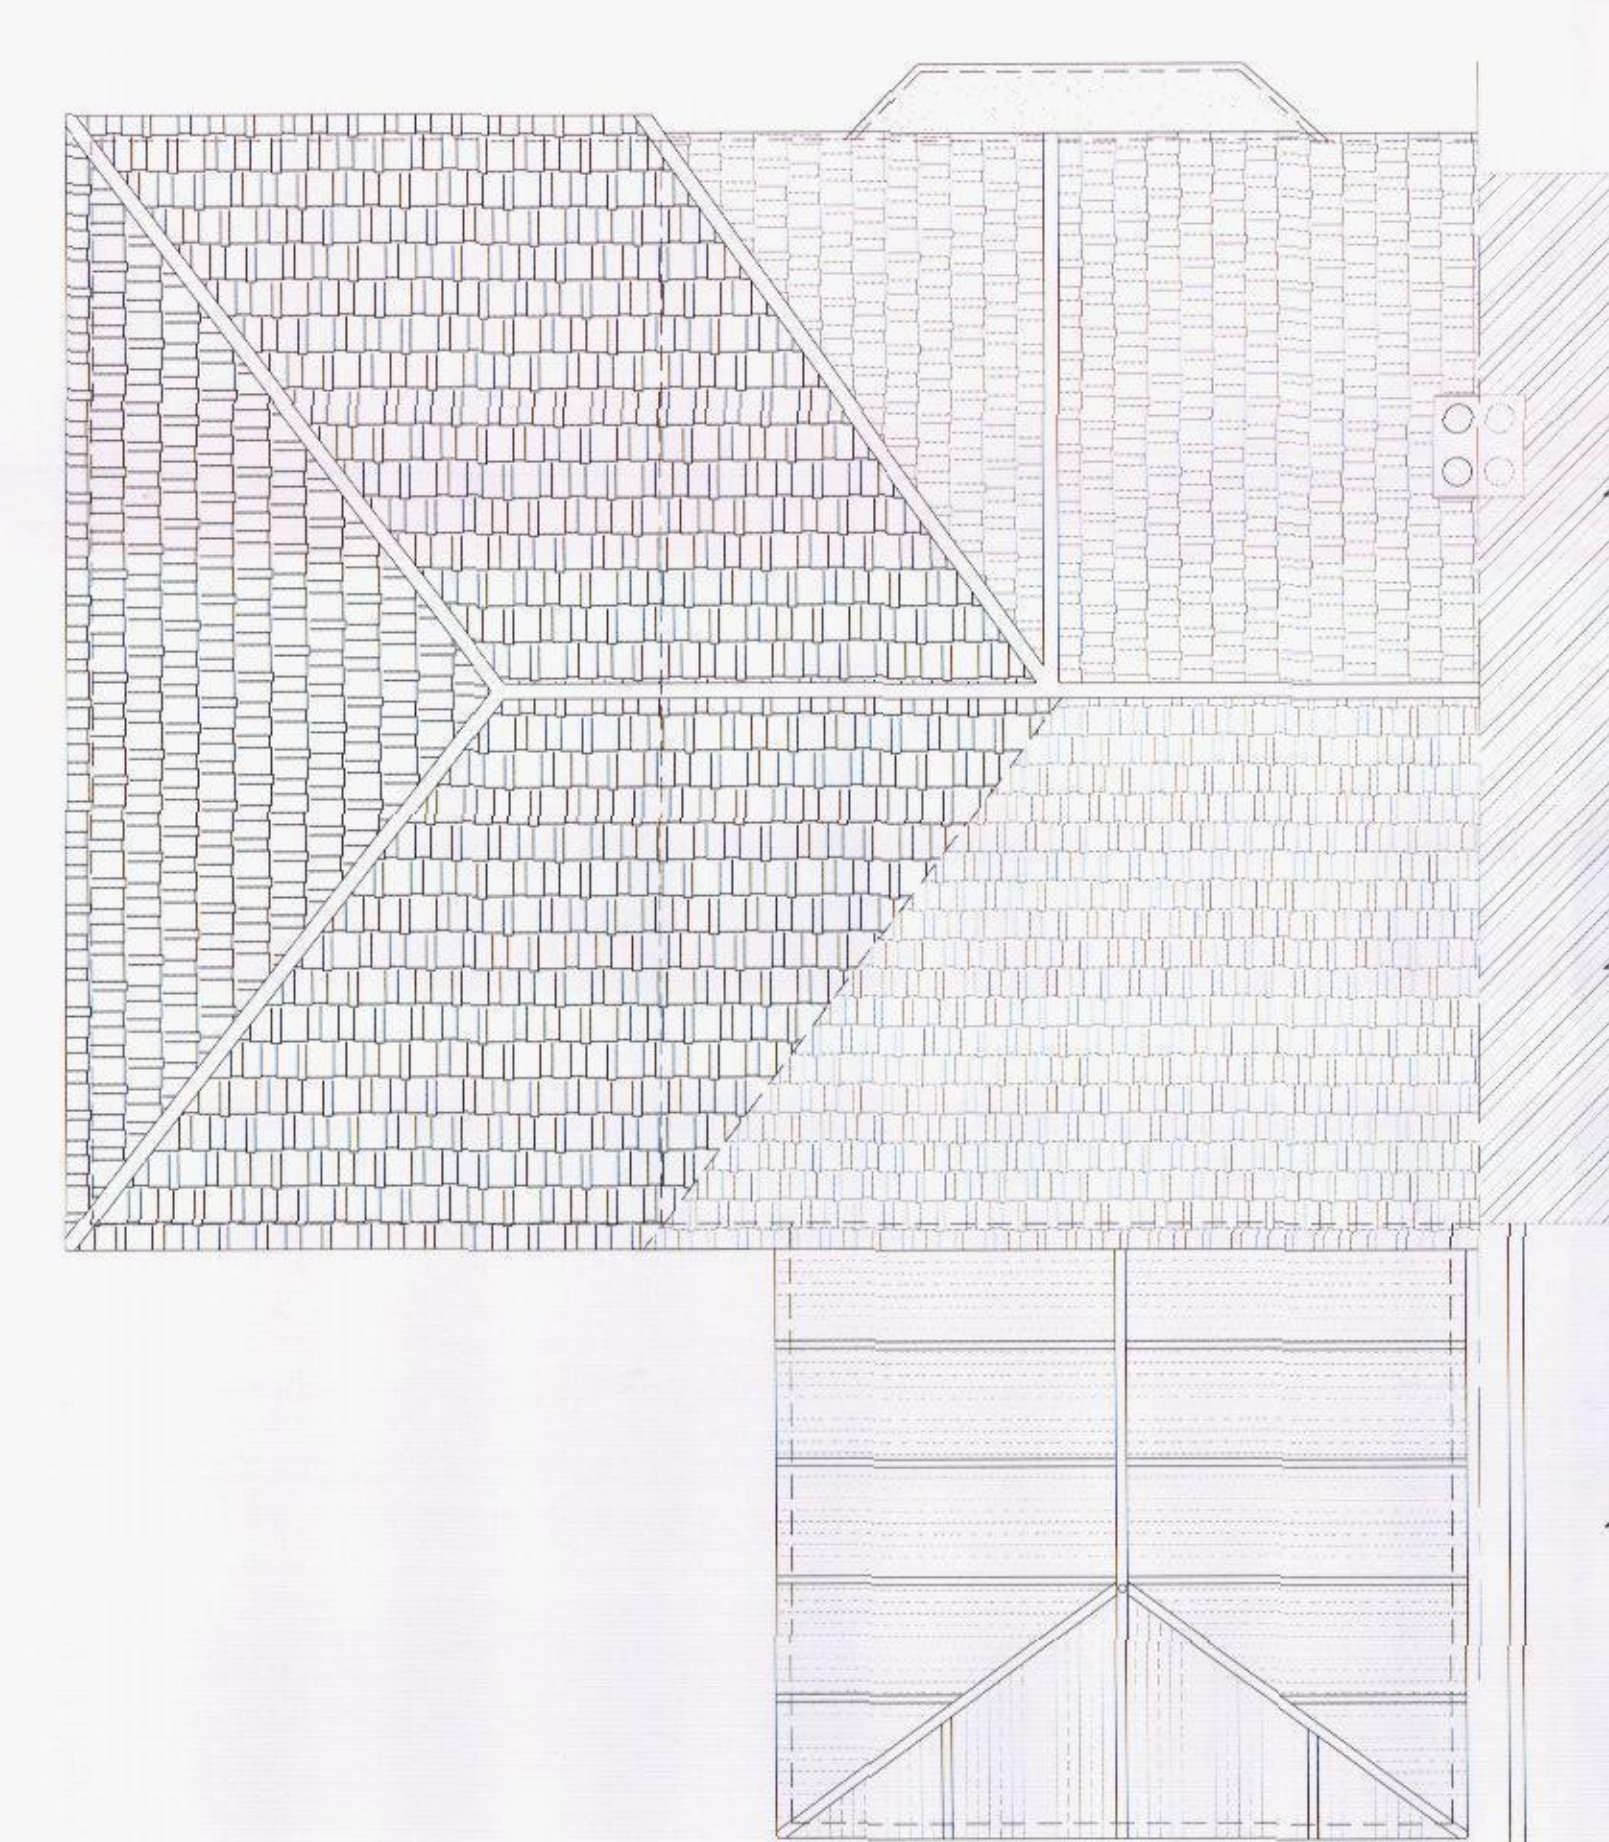

14 PROPOSED ROOF PLAN
1:50

NOTE:
DRAWING: THOMPSON 01A TO BE
USED IN CONJUNCTION WITH
ASSOCIATED BUILDING REGULATIONS
NOTES THOMPSONBRN.
DIRECTIONAL NORTH ARROW SHOWN
ON BLOCK & LOCATION PLANS
THOMPSON/BLP.

BRN 1 DENOTES ATTACHED BUILDING REGULATION NOTES
1 DENOTES ITEM No.

MODIFICATIONS

ISSUE:

TITLE
PROPOSED DOUBLE STOREY SIDE EXTENSION

HAVANT BOROUGH COUNCIL
17 SEP 2015

CUSTOMER
MRS R THOMPSON
2 MEDSTEAD ROAD, LEIGH PARK, HAVANT
HANTS, PO9 2BL

DRAWN BY:

DRAWING NO:
THOMPSON 01A 1 OF 2

DM designs
Turn your dreams into a building

SCALE:
DATE:
REVISION: A A0