


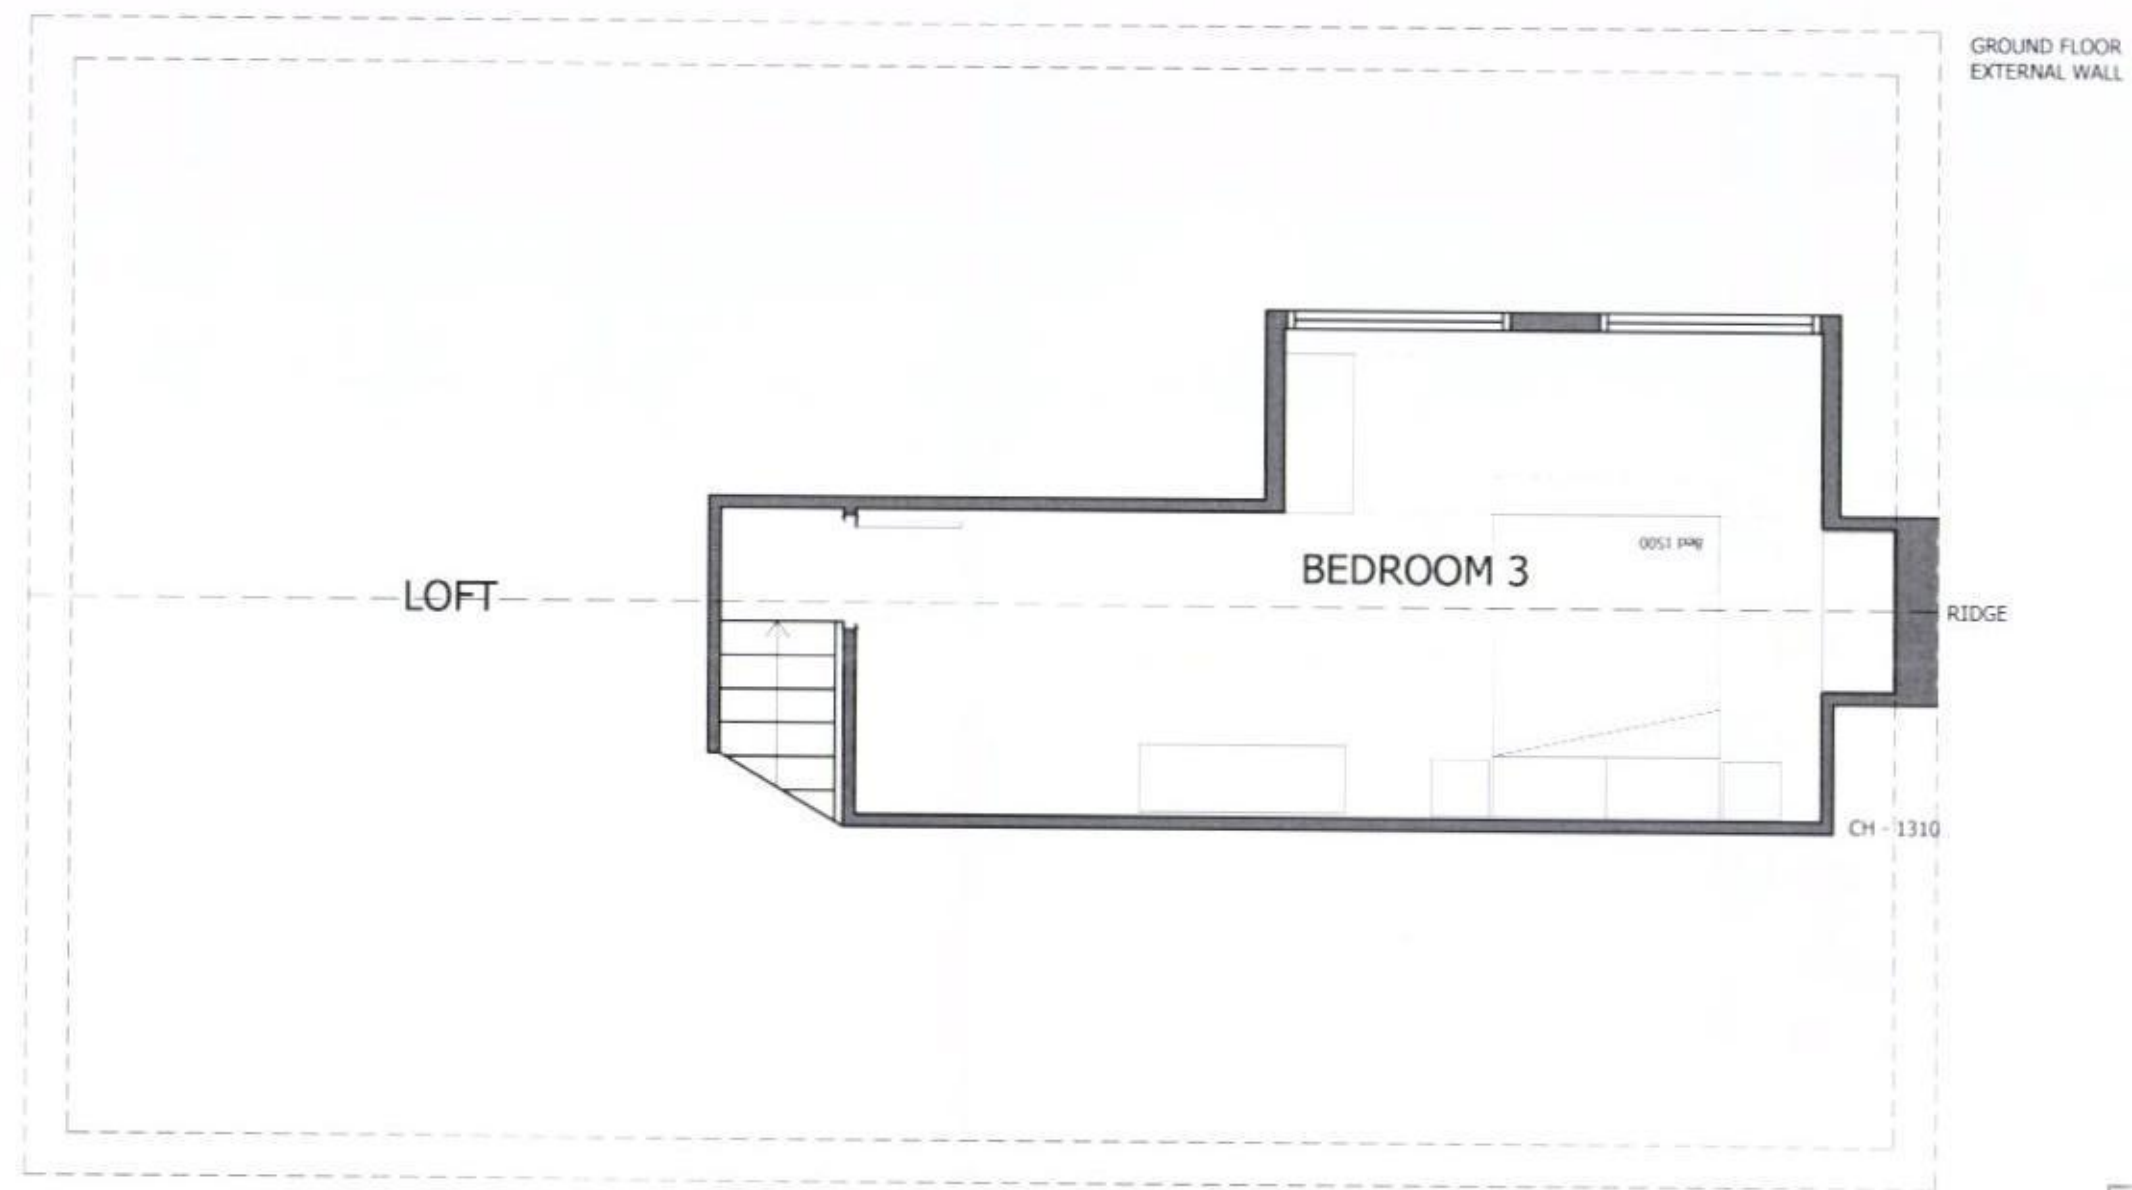

HAVE TO BE
COUNCIL
19 AUG 25
RECEIVED

Project	21 BIRCH TREE DRIVE EMSWORTH	Date	MAR 15	Drawn by	ACE
		Scales	1:50@A3	Status	PLANNING
Drawing	EXISTING FIRST FLOOR PLAN	Job No	EA 01	Dwg No	PL-03
		Revision			