




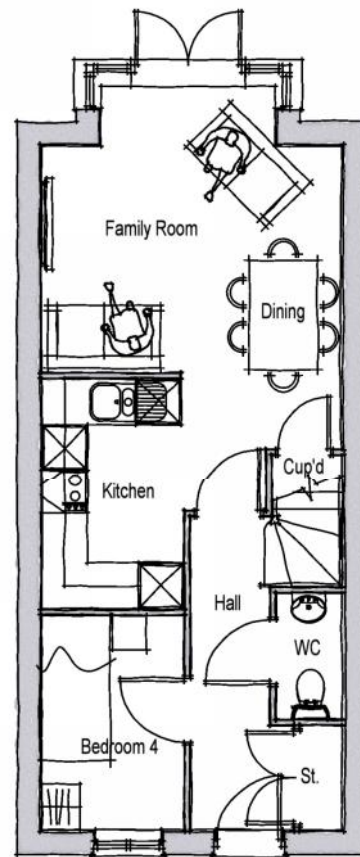


GROUND FLOOR PLAN

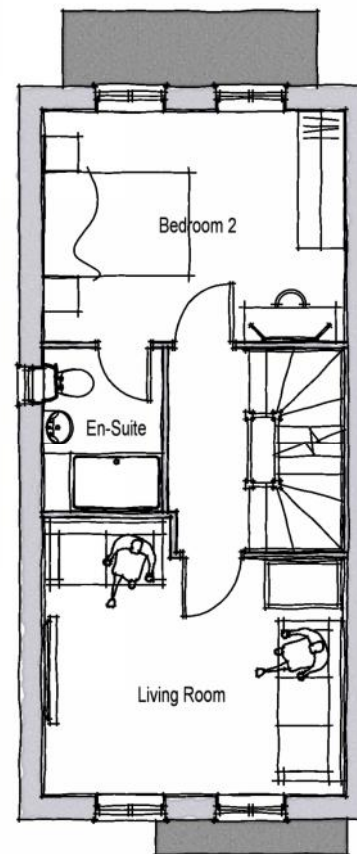

FIRST FLOOR PLAN

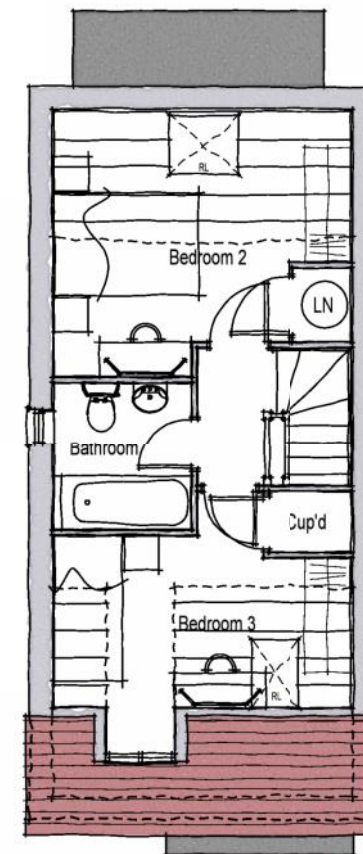

SECOND FLOOR PLAN

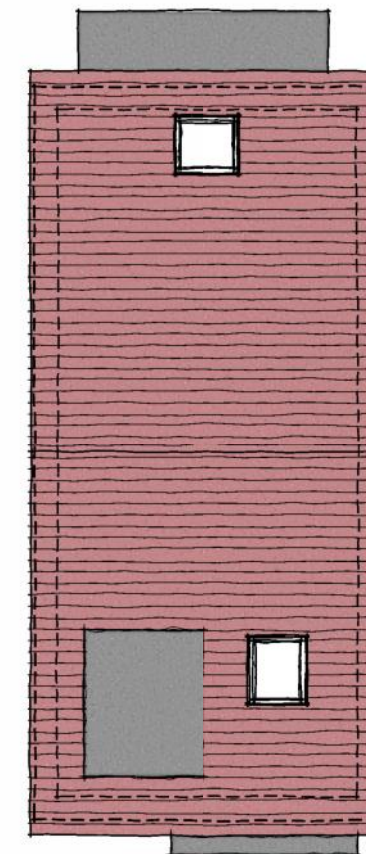

ROOF PLAN

ROCHESTER

A 01-10-14 Second floor plan amended for revised roof pitch.
Rev. Date Description

DGP DGP
Drawn Checked



Scale 1:100 @ A3

Drawn TM

Checked DGP

Project
Phase 2, Re-plan,
Manor Farm, Havant.

Date May 2014

File Type R

Drawing Title
Type Rochester (Classic - Render)
Plans

Drg.No. P974.RP.R.03

Rev. A

Drawing Status
PLANNING



AAP Architecture Ltd, Unit A, Monument Business Centre, Monument Way East, Woking,
Surrey GU21 5LY. Tel: 01483 727345 Fax: 01483 727375
Web: www.aap-arc.co.uk E-mail: projects@aap-arc.co.uk

This drawing is the copyright of AAP Architecture Ltd.