

notes

This drawing is the copyright of the **pdp architecture llp** and must not be reproduced in whole or part or used for the execution of works without the permission.
all dimensions to be checked on site prior to commencement of construction works and the architect notified of any discrepancy.
figured dimensions are to be used in preference to scaled dimensions.
no deviation from this drawing will be permitted without prior consent of the architect.
all drawings are prepared subject to a full measured and structural survey of the buildings and site.
all structural work is subject to the appointment of a structural engineer to confirm and agree the structural proposals.
as planning licence no. 100009485.

Health & safety:
exceptional risks involving specific methods of construction or exceptional maintenance issues:
NO SIGNIFICANT RISK


revision notes

revision notes	date	drawn/checked
A Minor amendments to client requirements	21.10.15	MAS MBW

client




PLANNING

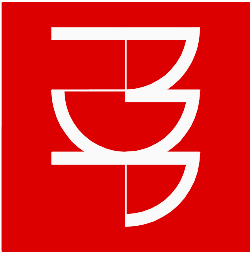

pdp architecture llp
chartered architects town planning
interior design consultants
2 beechworth road havant
hampshire po9 1ax
tel 023 9248 1100
fax 023 9247 5050
email pdp@pdp-architects.co.uk
www.pdp-architects.co.uk

project	Proposed Development Fullfood Road Leigh Park
detail	Site Plan
drawn	MAS
checked	MBW
date	June 2015
at scale	as scale
1:250	1:500
status	Planning
ref	27974-PD101 A

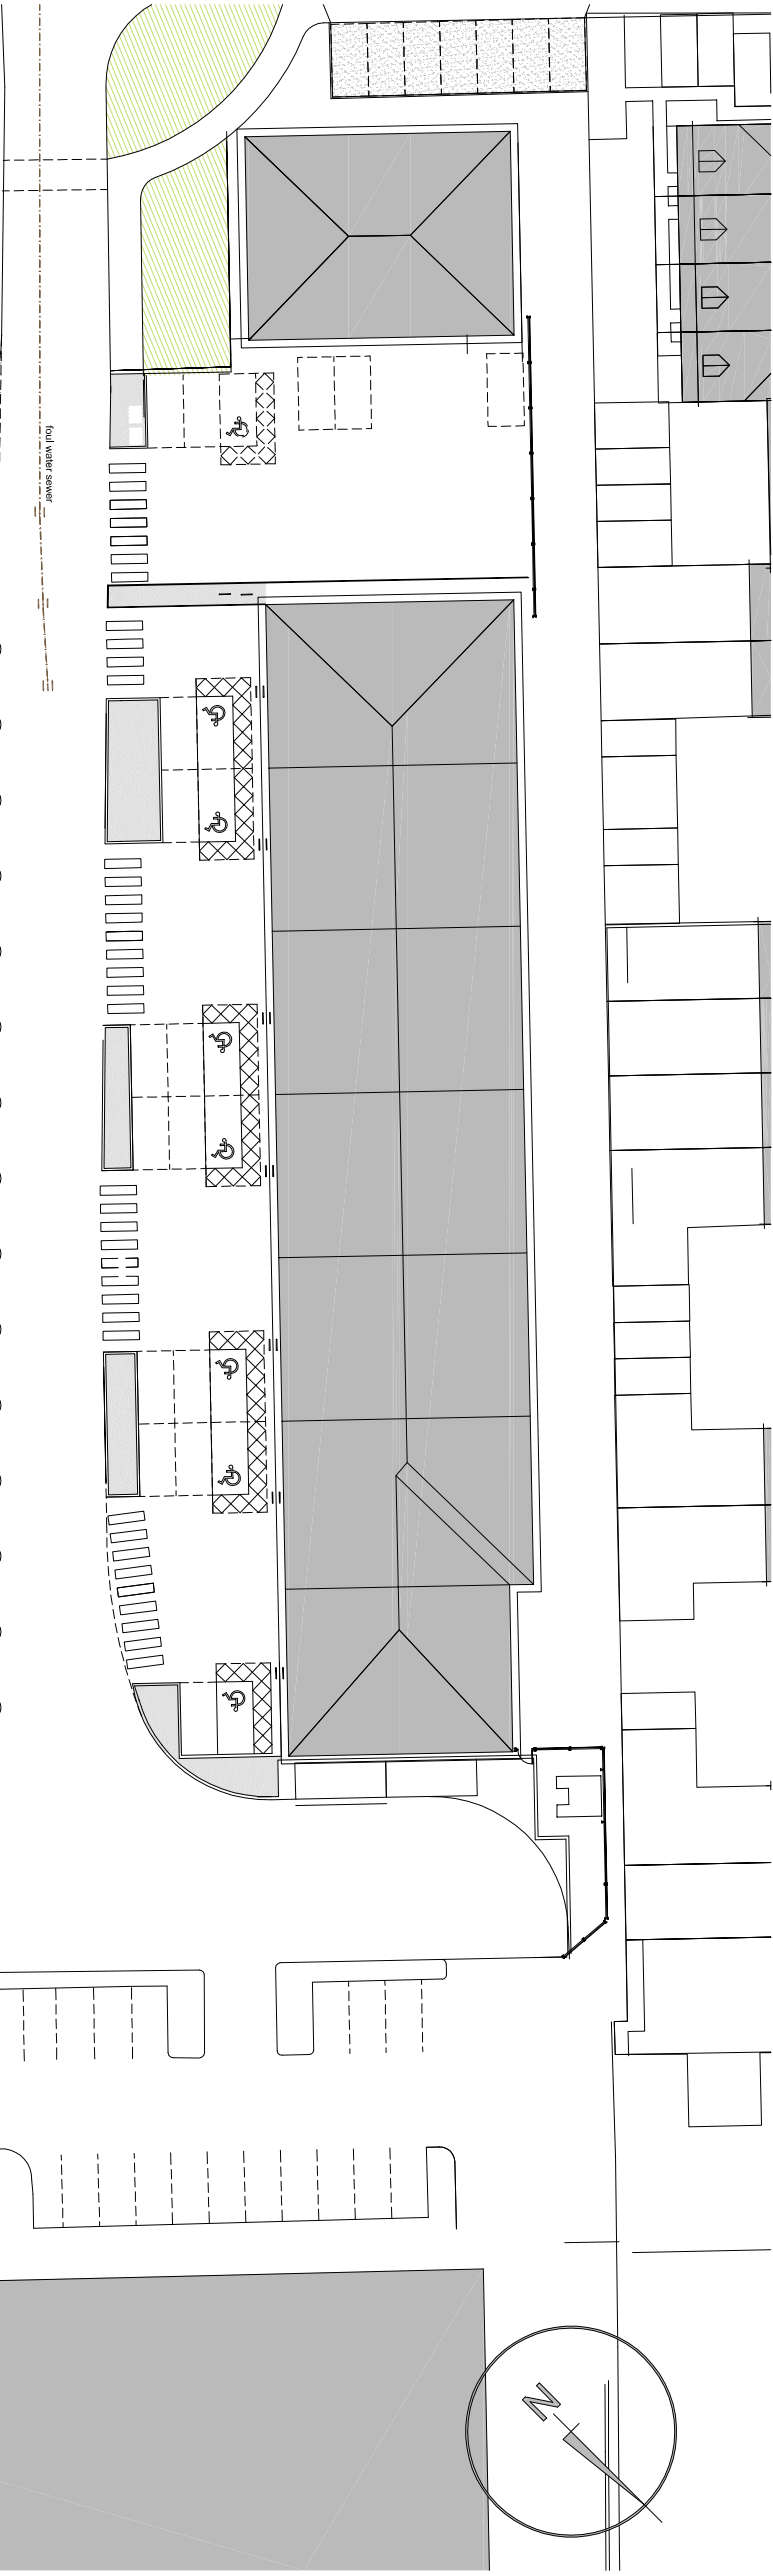

schedule of accommodation

warehouse:
1920sqm
offices/ ancillary:
890sqm
spray workshop:
218sqm
30 car parking spaces
refuse compound
covered pallet store
building footprint: 2745sqm
gross int area: 3130sqm