



SIDE ELEVATION

REAR ELEVATION

SIDE ELEVATION

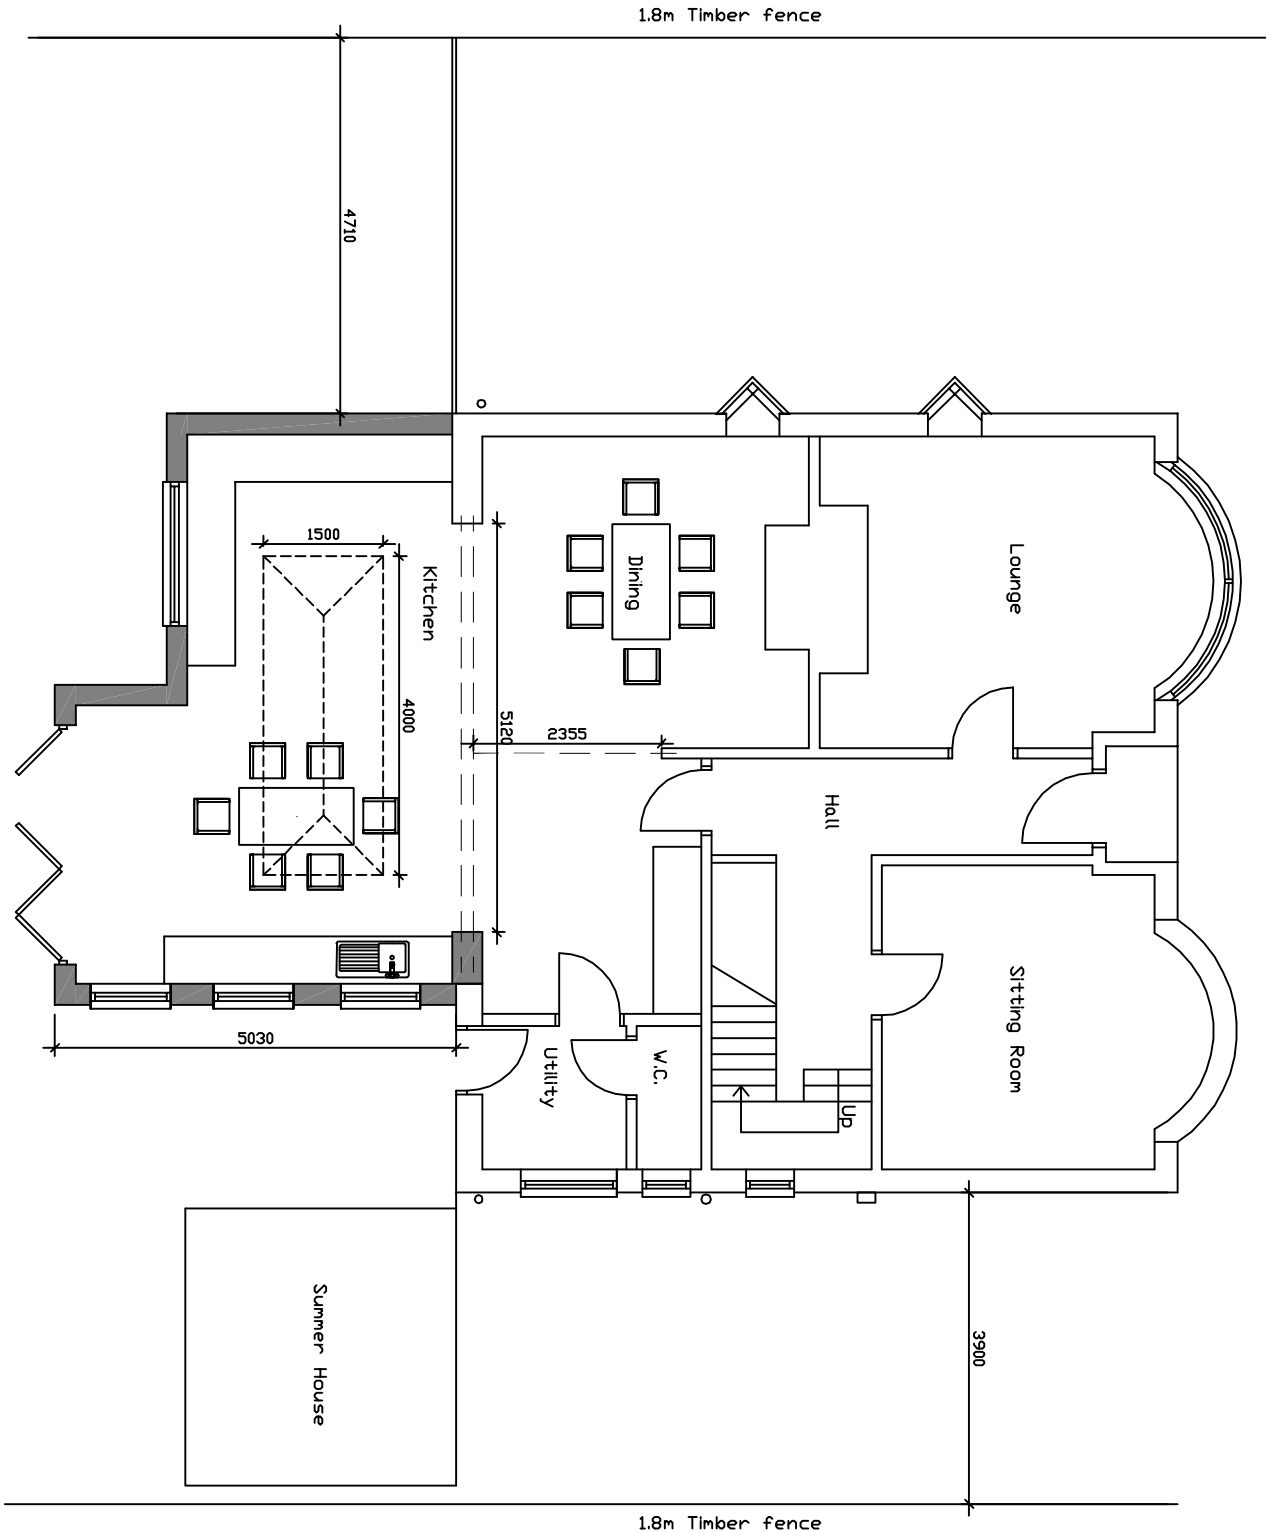

GROUND FLOOR PLAN

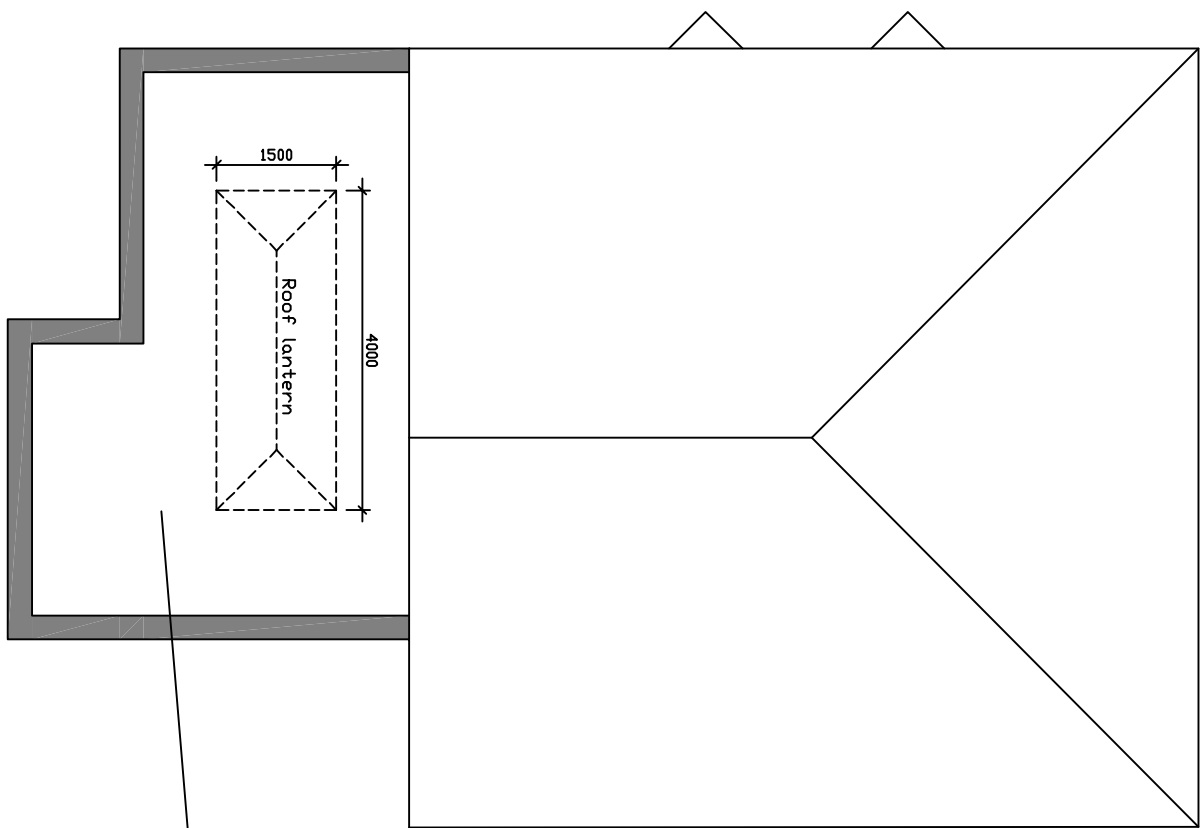

ROOF PLAN

Existing conservatory roof to be removed and replaced with new flat/parapet roof (existing walls to remain)

Address:
Proposed alterations
114 London Road
Horndean
PO8 8HB

Drawing Title:
Existing Plans & Elevations

Date:
Apr 2015

Scale:
1:100 @ A2

Rev: