



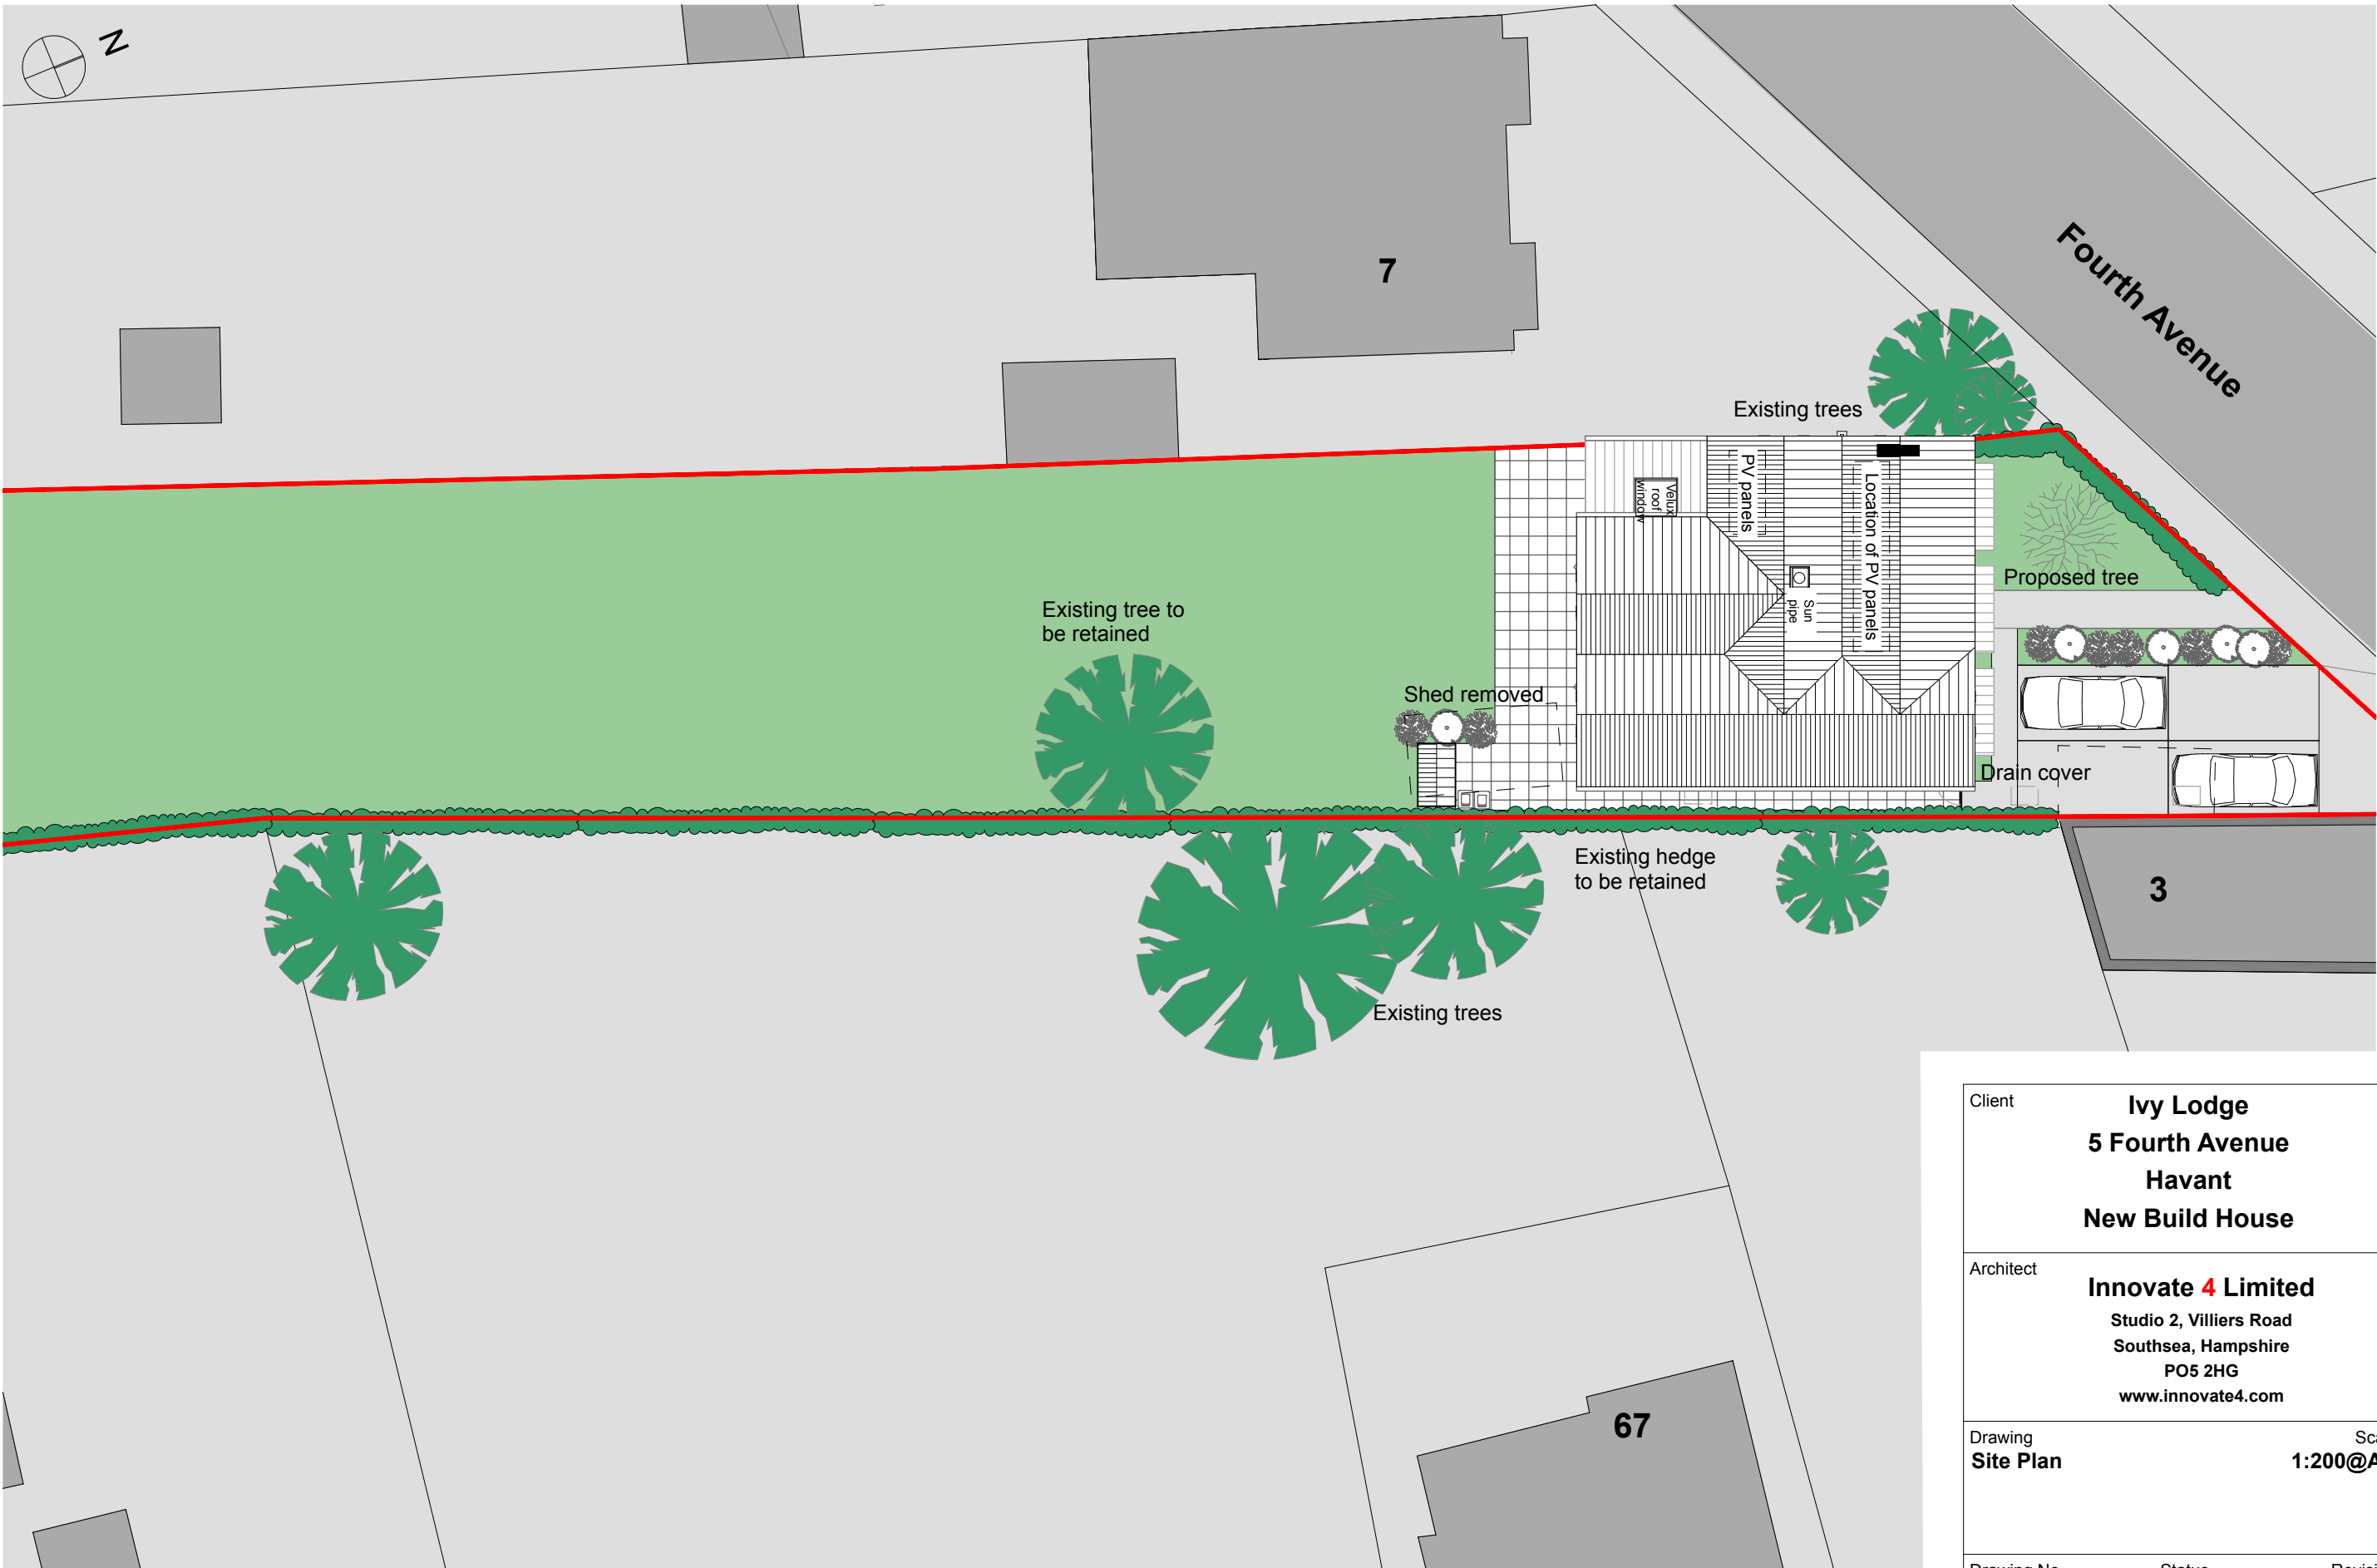

Site Plan

 

Client	Ivy Lodge 5 Fourth Avenue Havant New Build House		
Architect	Innovate 4 Limited Studio 2, Villiers Road Southsea, Hampshire PO5 2HG www.innovate4.com		
Drawing Site Plan			Scale 1:200@A3
Drawing No. PL 02	Status Planning	Revision -	