




Photograph of Earth Mound to be Removed



Photograph of Existing Wall

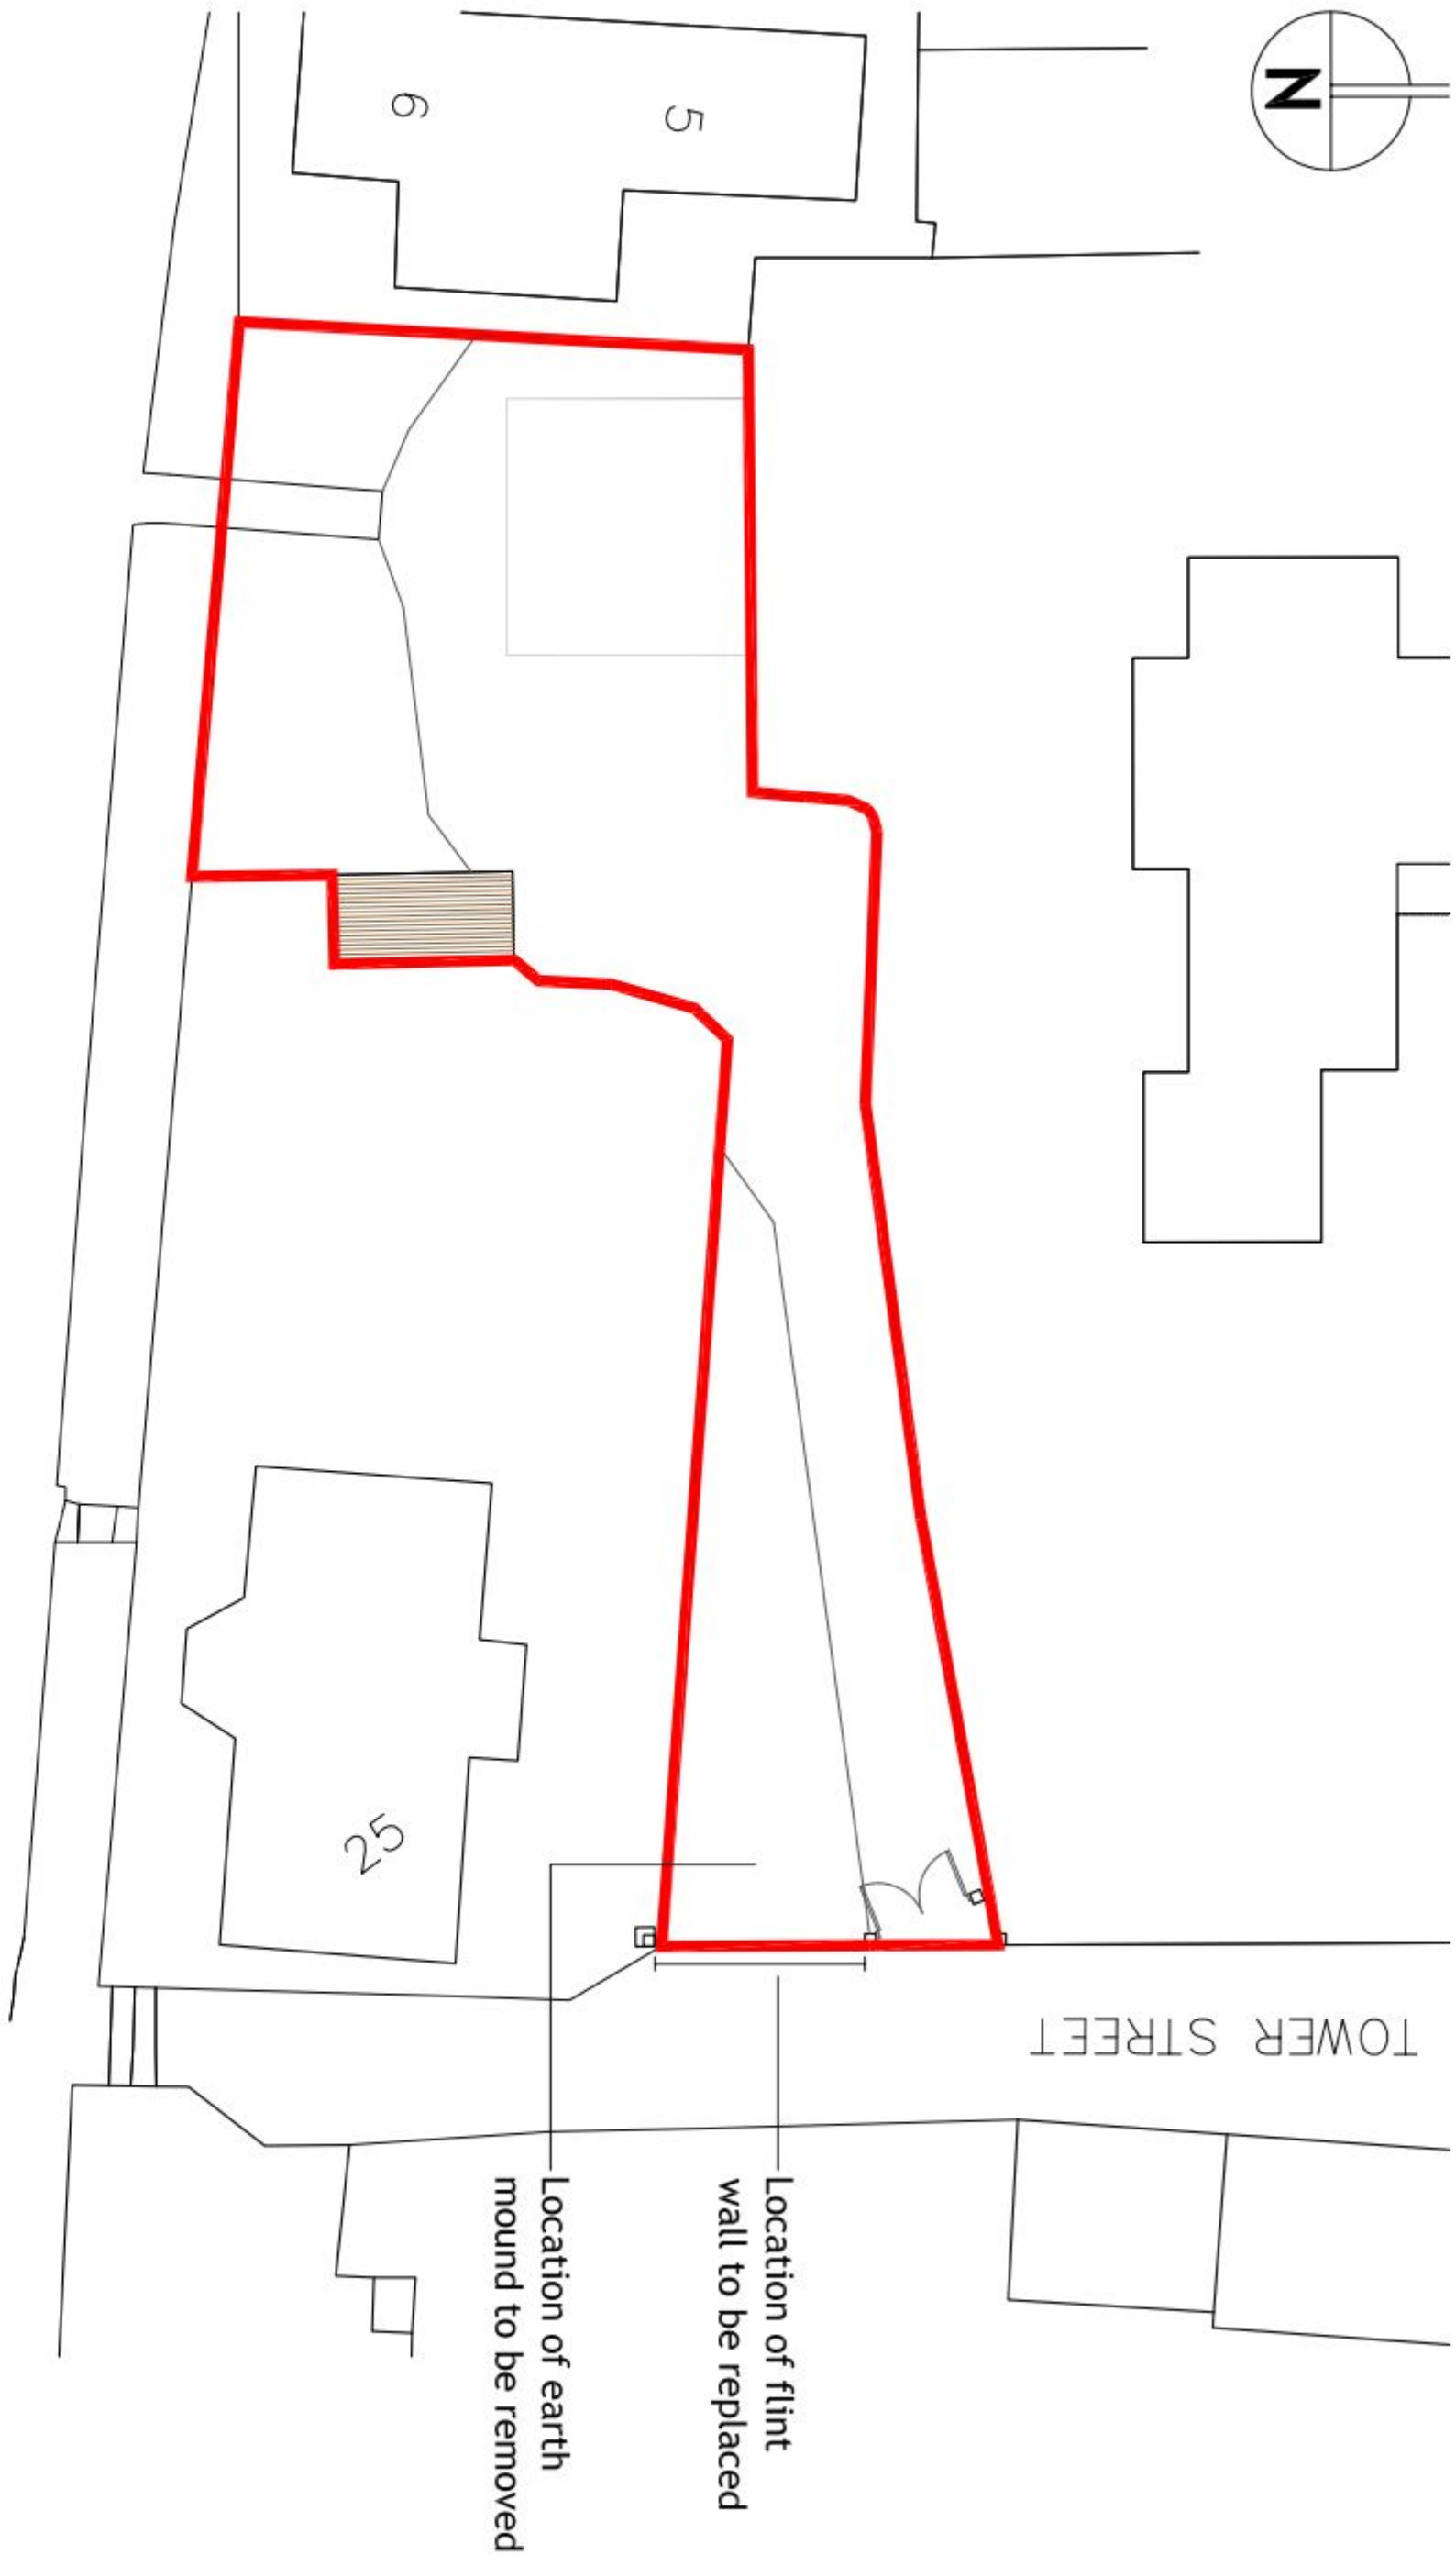

Photograph of Existing Entrance Gates




Existing Site Location @ 1:1250


Ordinance Survey, (c) Crown Copyright 2015. All rights reserved. Licence number 100022432

Existing Site Location @ 1:500


Ordinance Survey, (c) Crown Copyright 2015. All rights reserved. Licence number 100022432

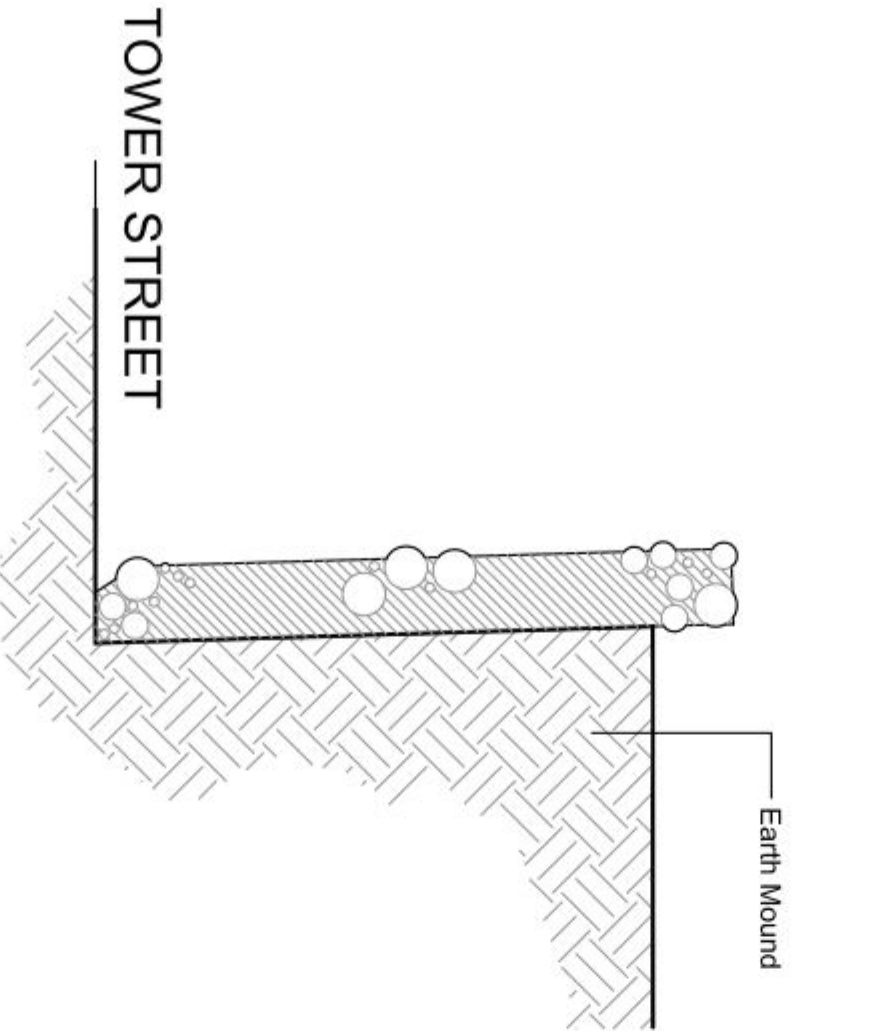


Existing Section Through Wall [AA] @ 1:20

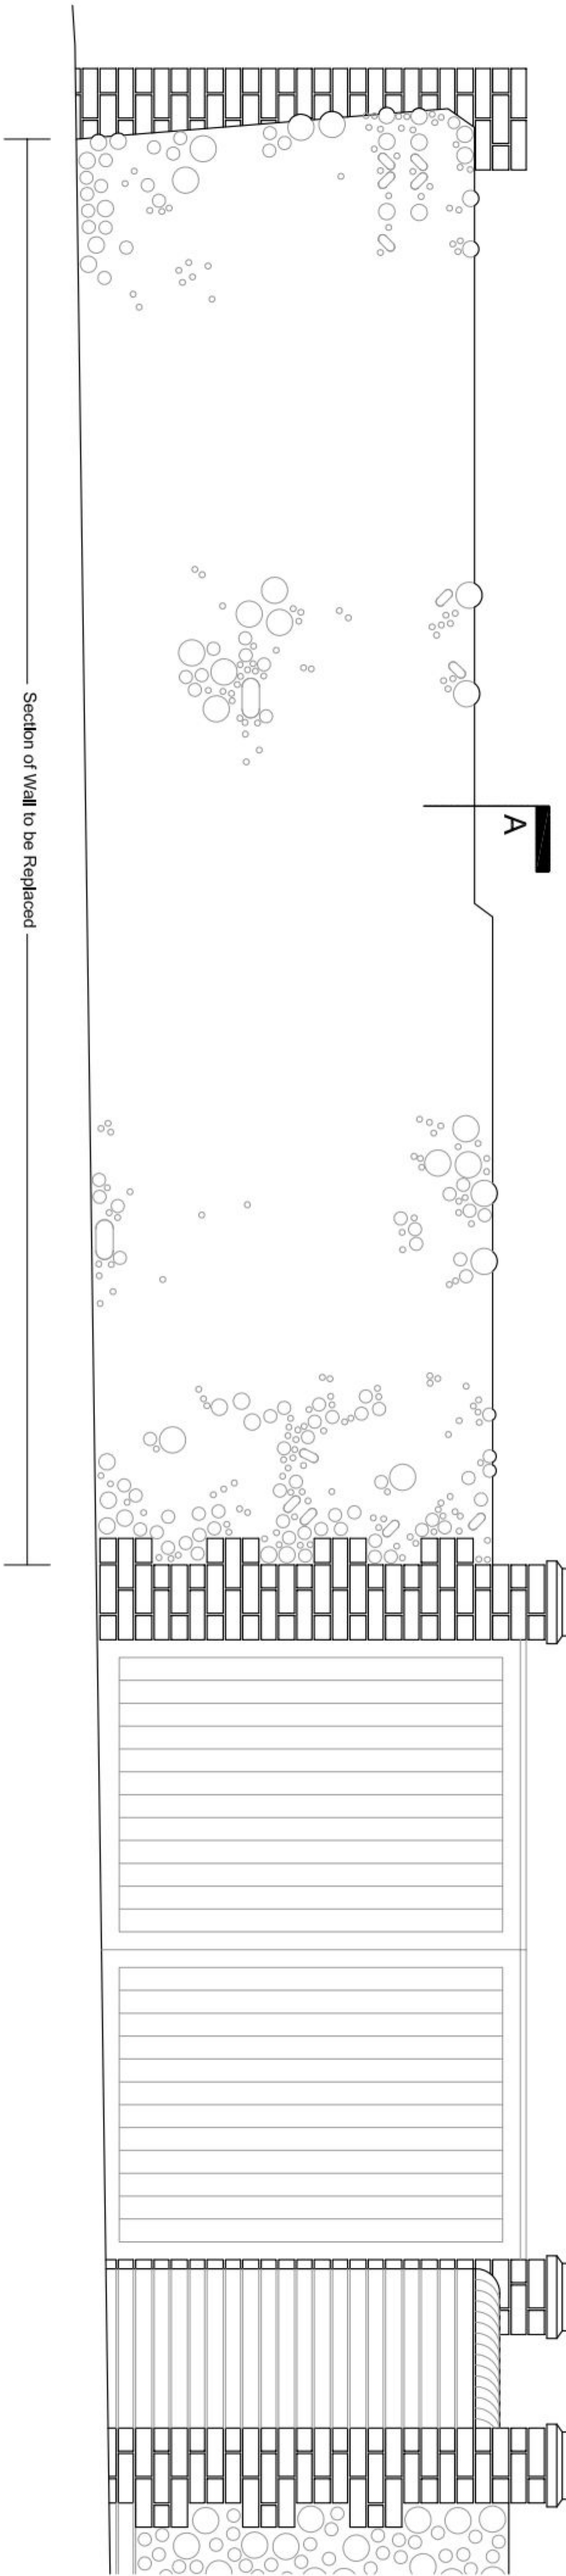

Existing East Elevation @ 1:20

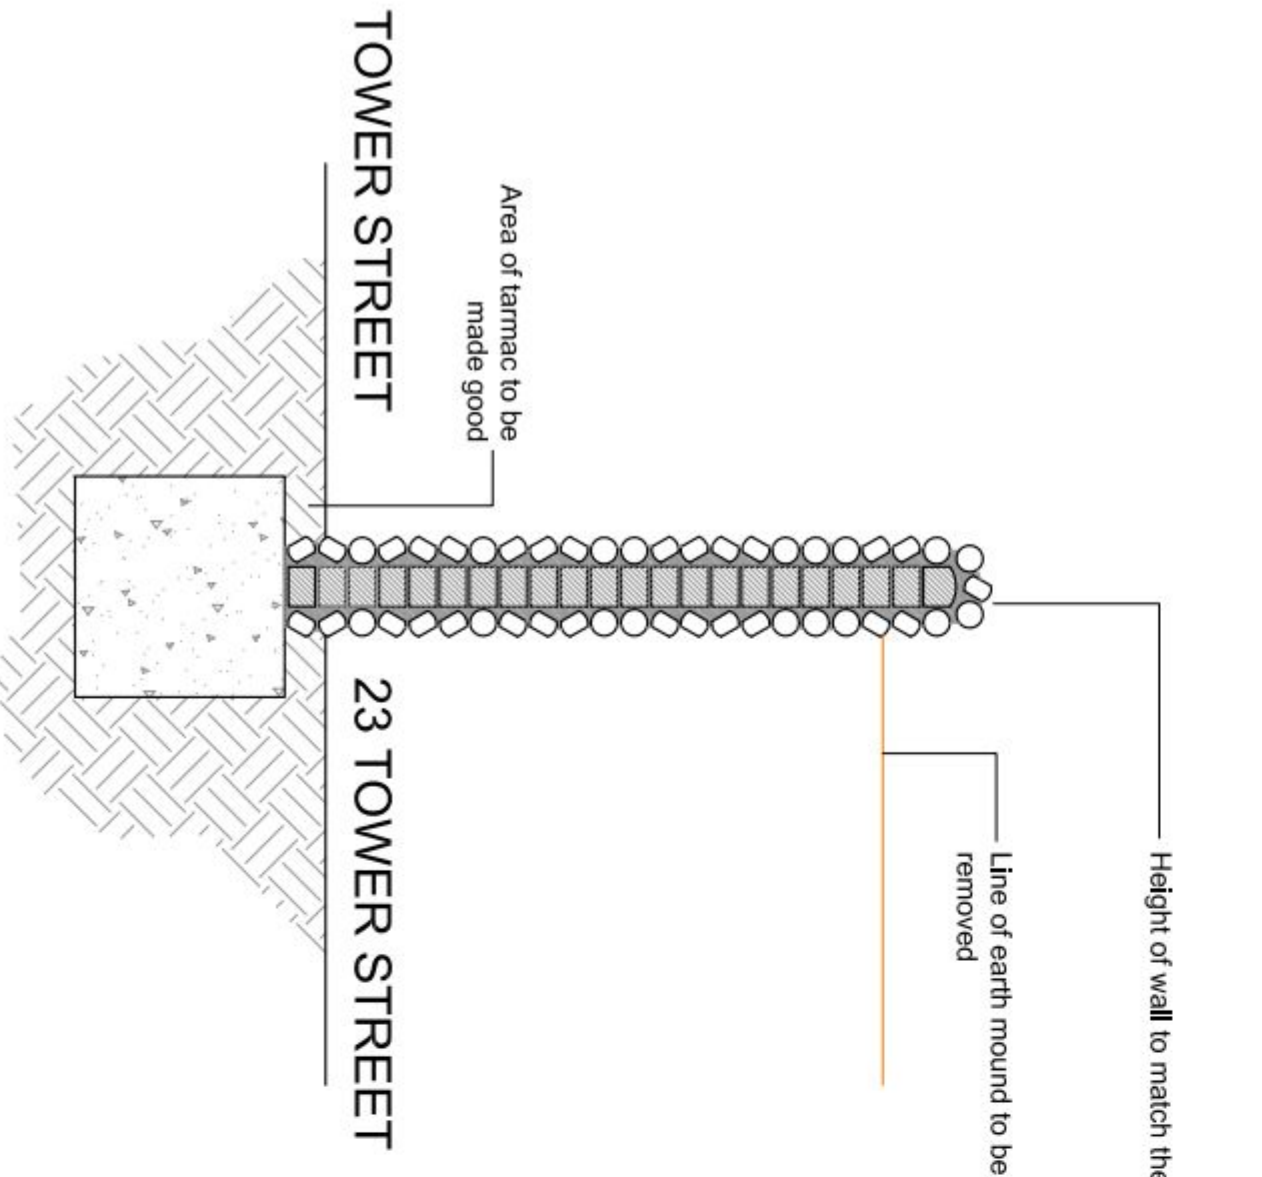

Existing Section Through Wall [AA] @ 1:20

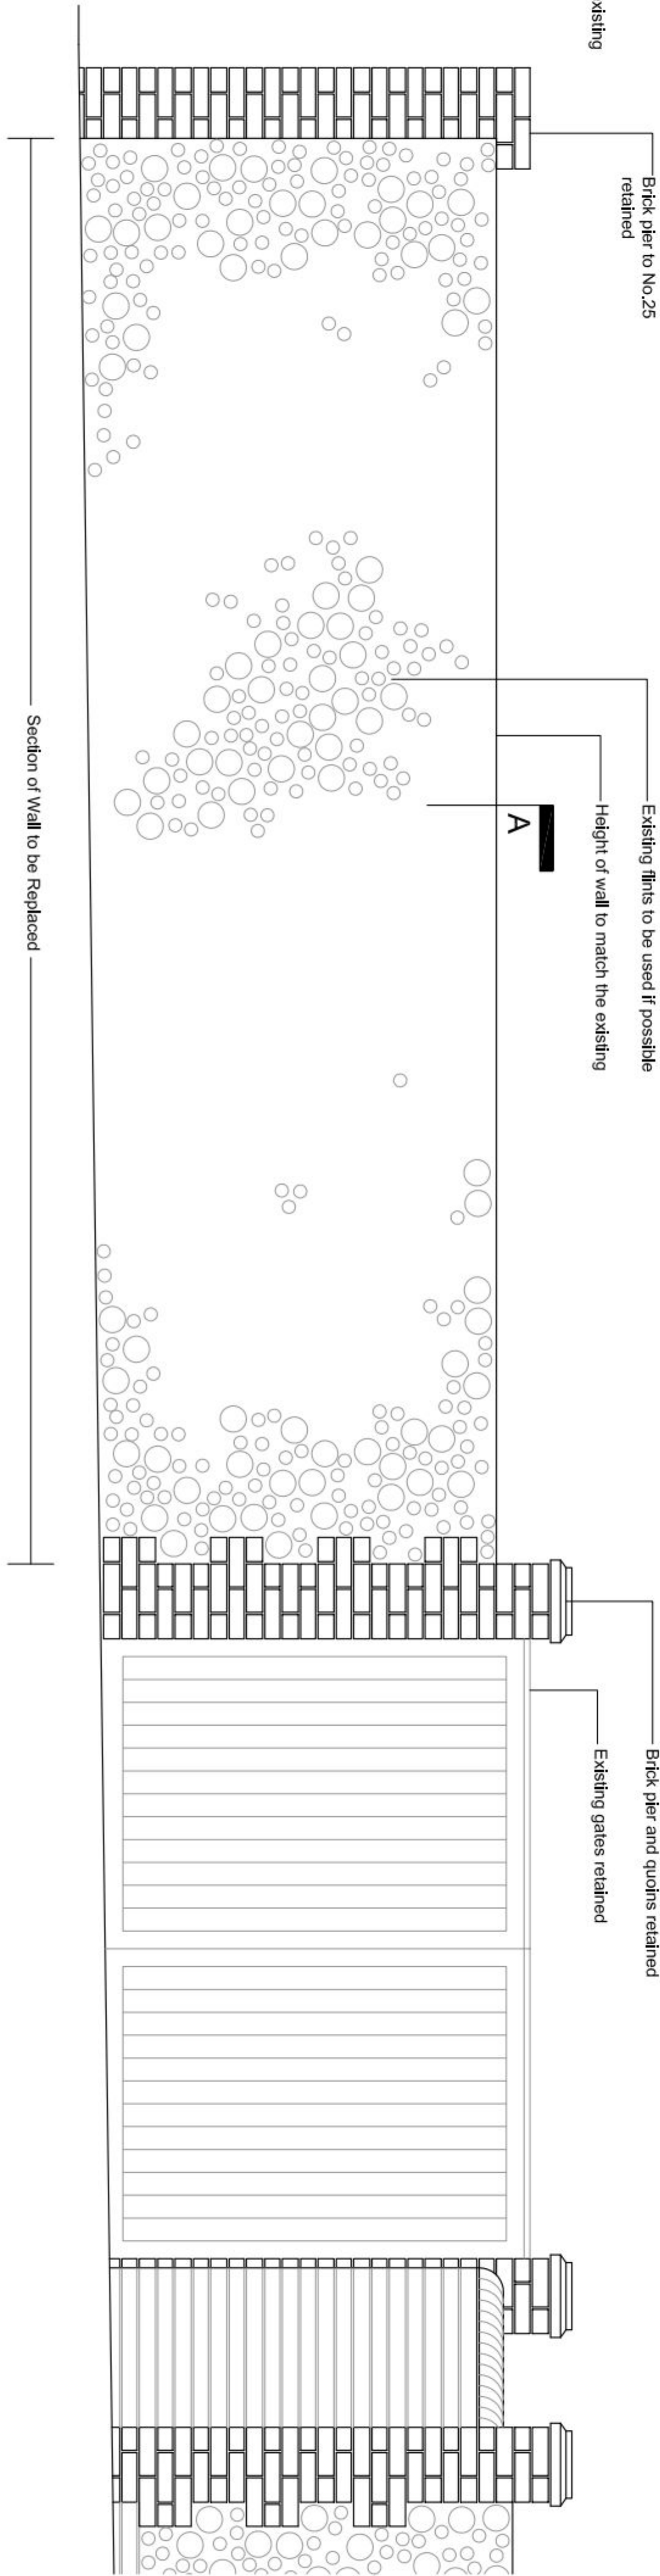

NOTES:

- Dimensions to be checked on site before commencing work.
- Measurements shall be reported to the architect immediately.
- Do not scale from these drawings except for planning purposes.
- Use figured dimensions only.
- Where applicable this drawing is to be read in conjunction with other consultants' drawings.
- All drawings to be read in conjunction with specification and all other drawings including structural engineer and mechanical and electrical drawings / specification

| REV | DATE | AMENDMENT | DRAWN |
|-----|------|-----------|-------|
|     |      |           |       |
|     |      |           |       |
|     |      |           |       |

**hd**  
architects  
www.hdarchitects.co.uk mail@hdarchitects.co.uk  
Hejyer Davies Architects Ltd  
1 The Old Flour Mill,  
Emsworth, PO10 7BT  
01243 370 715

CLIENT

PROJECT  
23 Tower Street  
Emsworth

DRAWING  
Flint Wall  
SCALE  
as noted @A1

DATE Feb 2015 DRAWN TD/TW  
DRAWING NUMBER REVISION  
14169-05