



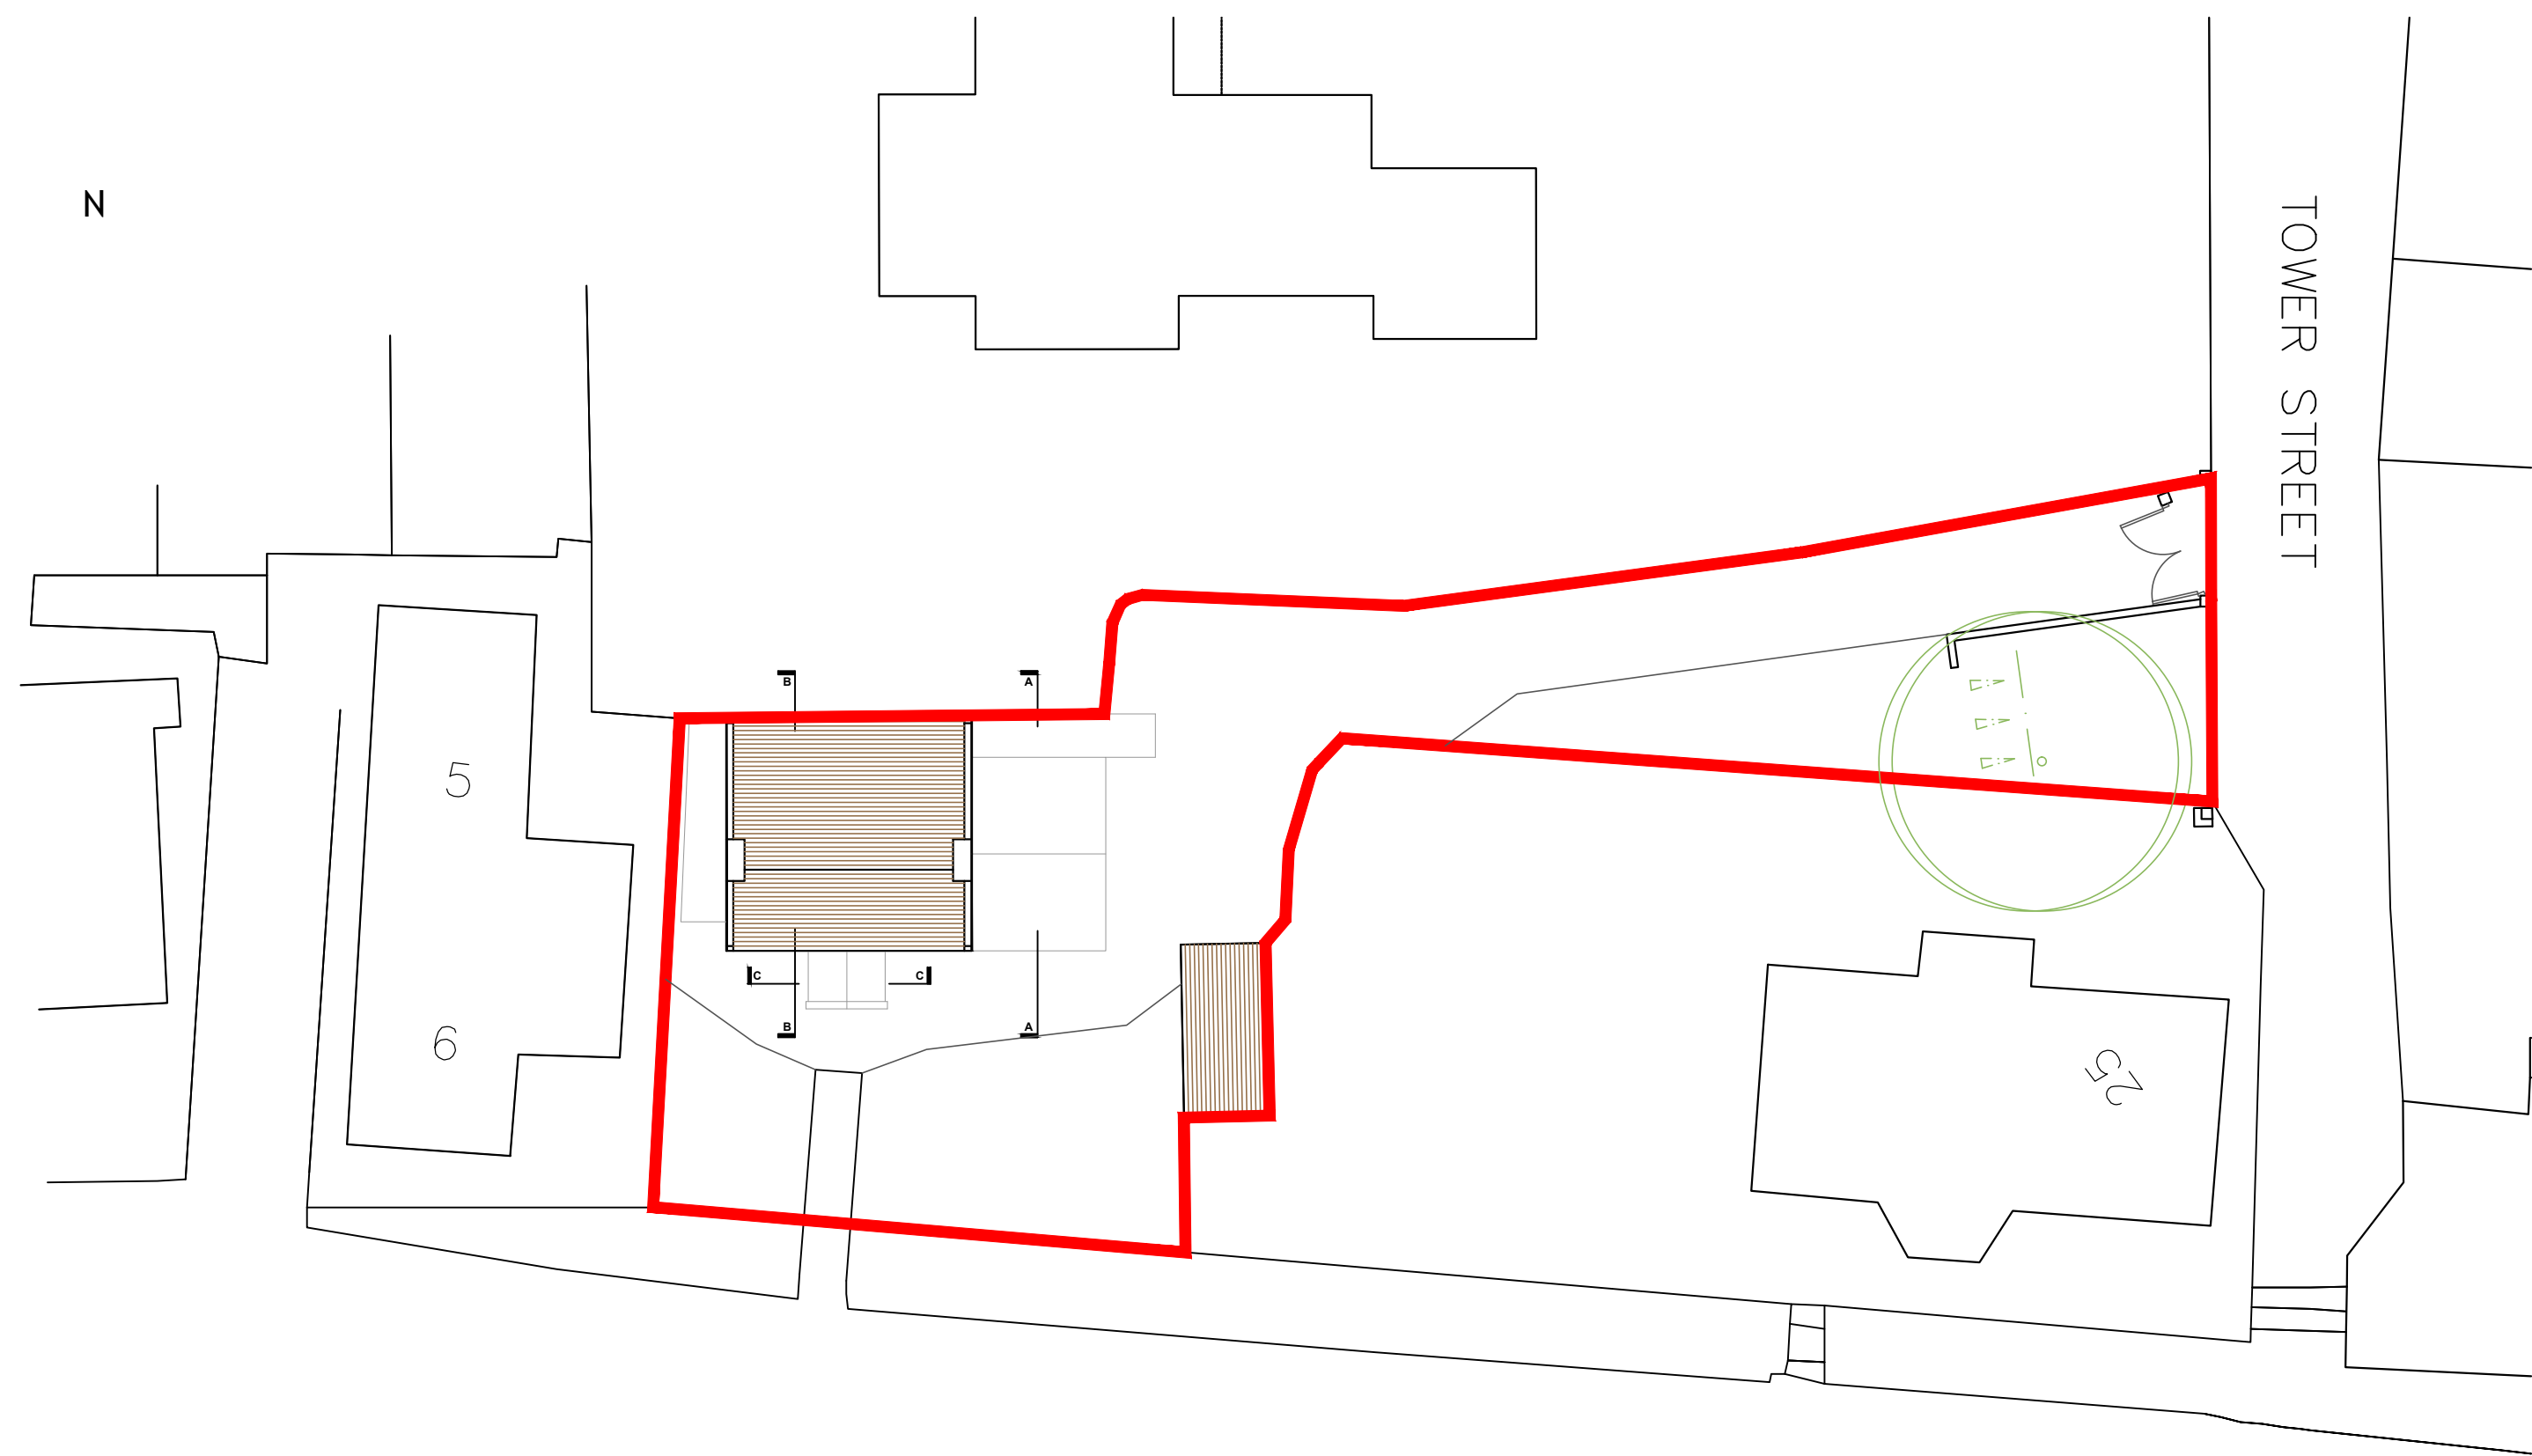

Site Location Plan @ 1:200

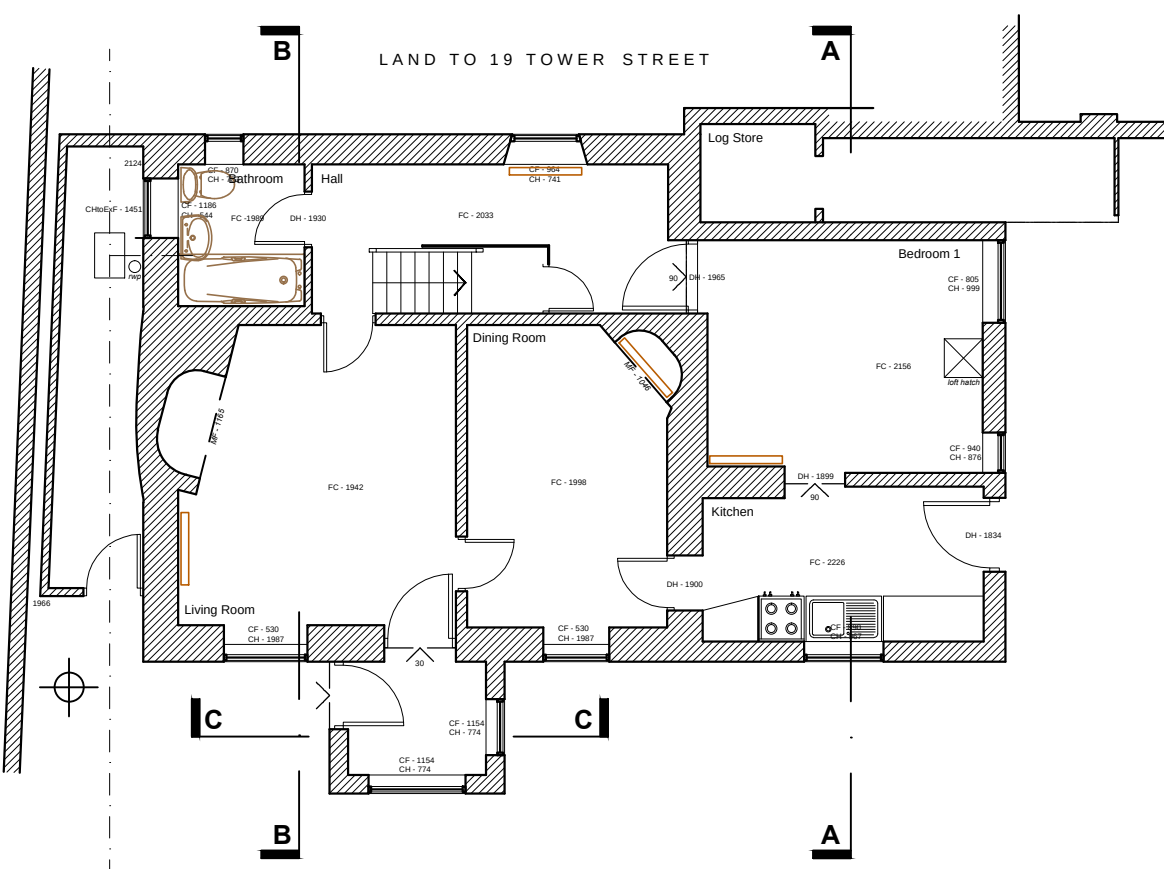

Existing Ground Floor Plan @ 1:100




Existing South Elevation @ 1:100




Existing East Elevation @ 1:100



Existing Section AA @ 1:100

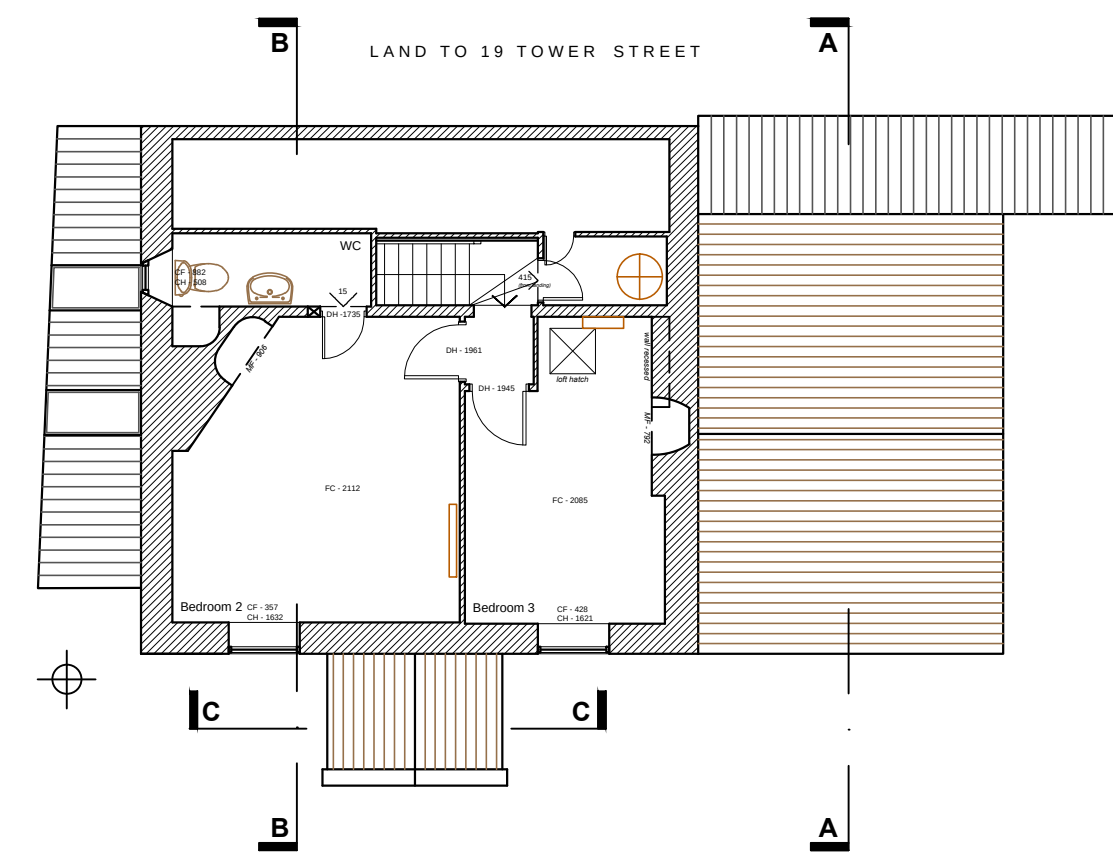


Existing First Floor Plan @ 1:100

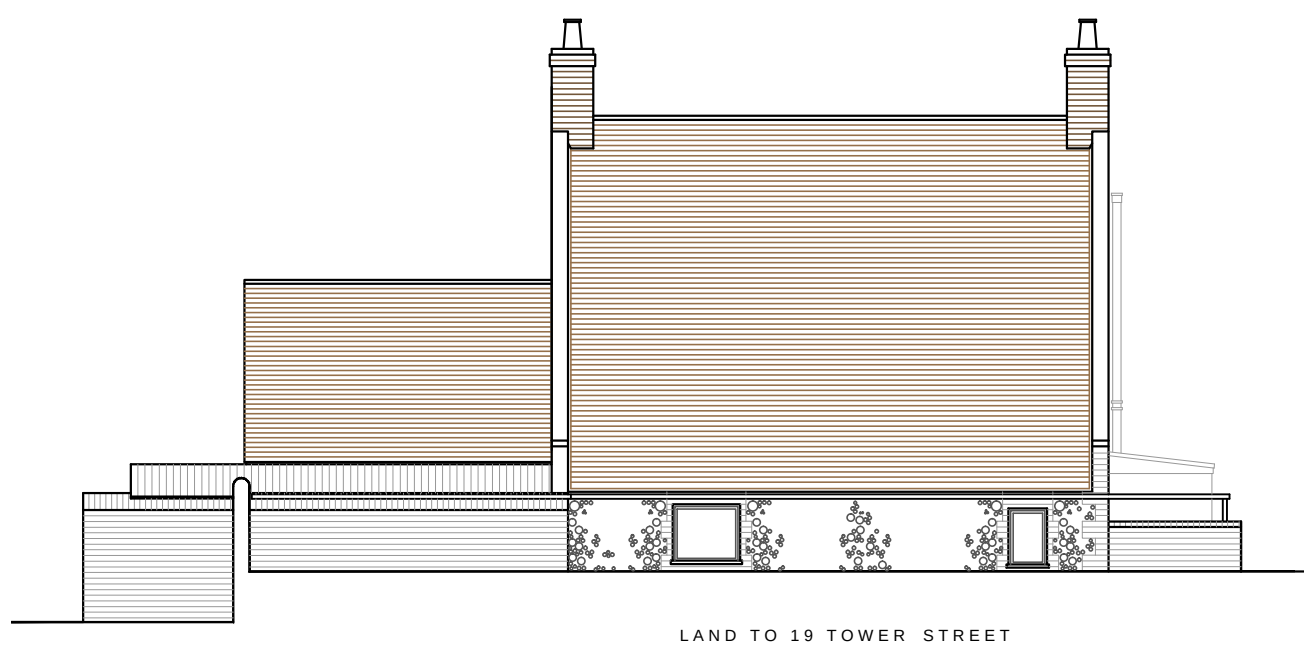


Existing North Elevation @ 1:100




Existing West Elevation @ 1:100

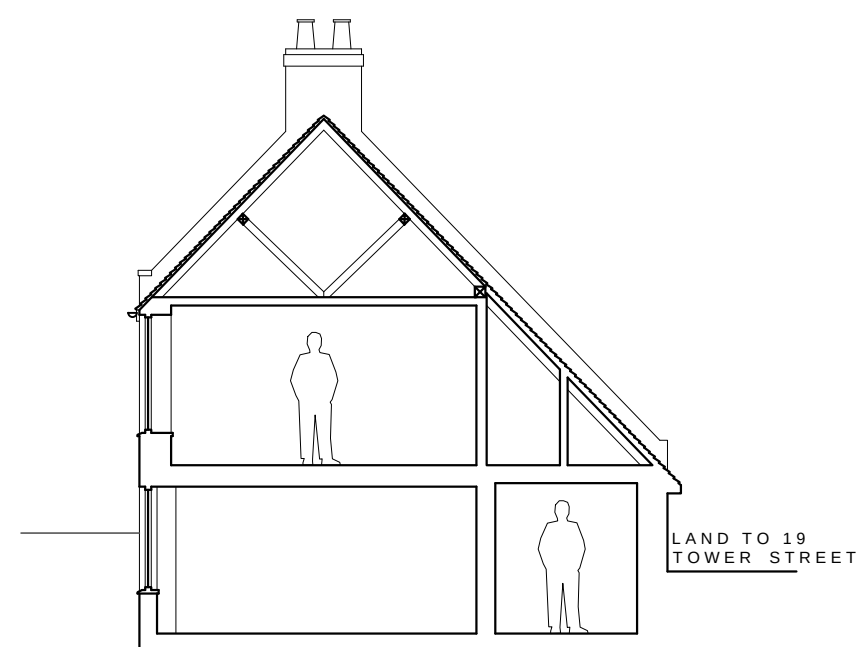


Existing Section BB @ 1:100

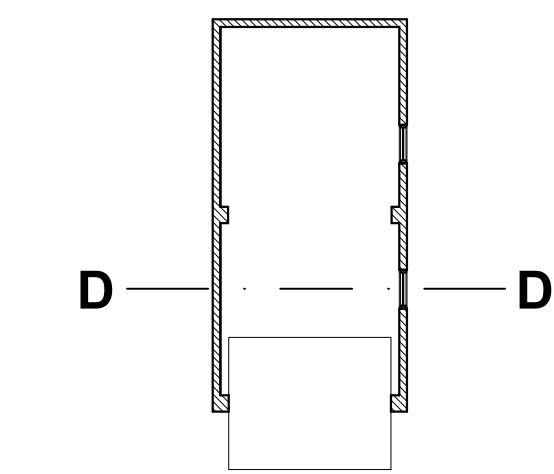


Existing Garage Plan @ 1:100

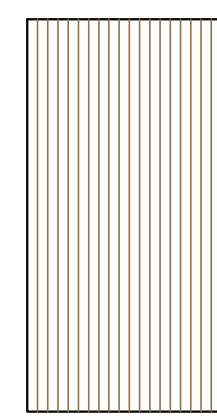




Garage Roof Plan @ 1:100

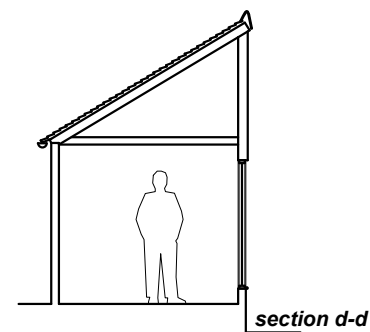

Existing Garage Section @ 1:100

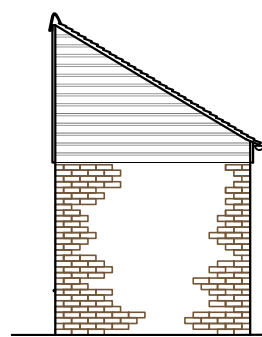

Existing Garage Elevations @ 1:100

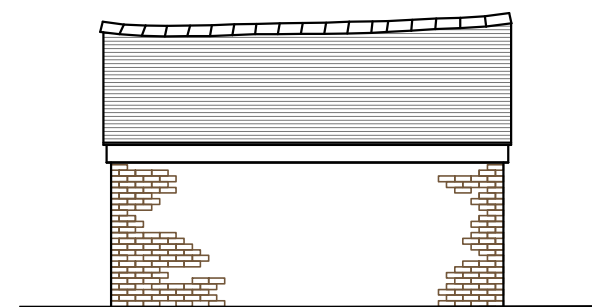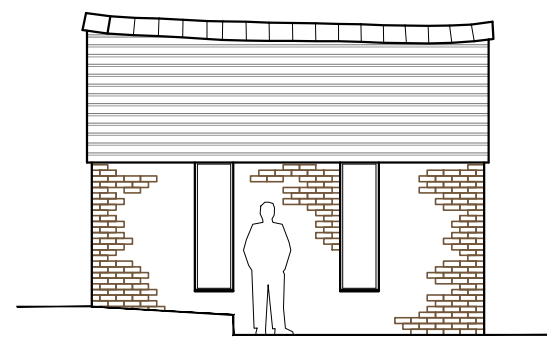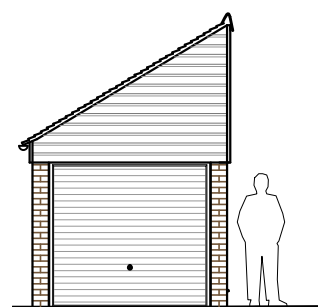

NOTES:
Dimensions to be checked on site before commencing work.
Any discrepancies shall be reported to the architect immediately.
Do not scale from these drawings except for planning purposes.
Use figured dimensions only.
Where applicable this drawing is to be read in conjunction with other consultants' drawings.
All drawings to be read in conjunction with specification and all other drawings including structural engineer and mechanical and electrical drawings / specification

REV	DATE	AMENDMENT	DRAWN

hd
architects
www.hdarchitects.co.uk mail@hdarchitects.co.uk
Helyer Davies Architects Ltd
1 The Old Flour Mill,
Emsworth, PO10 7BT
01243 370 715

CLIENT

PROJECT
23 Tower Street
Emsworth

DRAWING
Existing Drawings

SCALE
as noted @A1

DATE Feb 2015	DRAWN TD/TW
DRAWING NUMBER 14169-01	REVISION