




Existing West Elevation

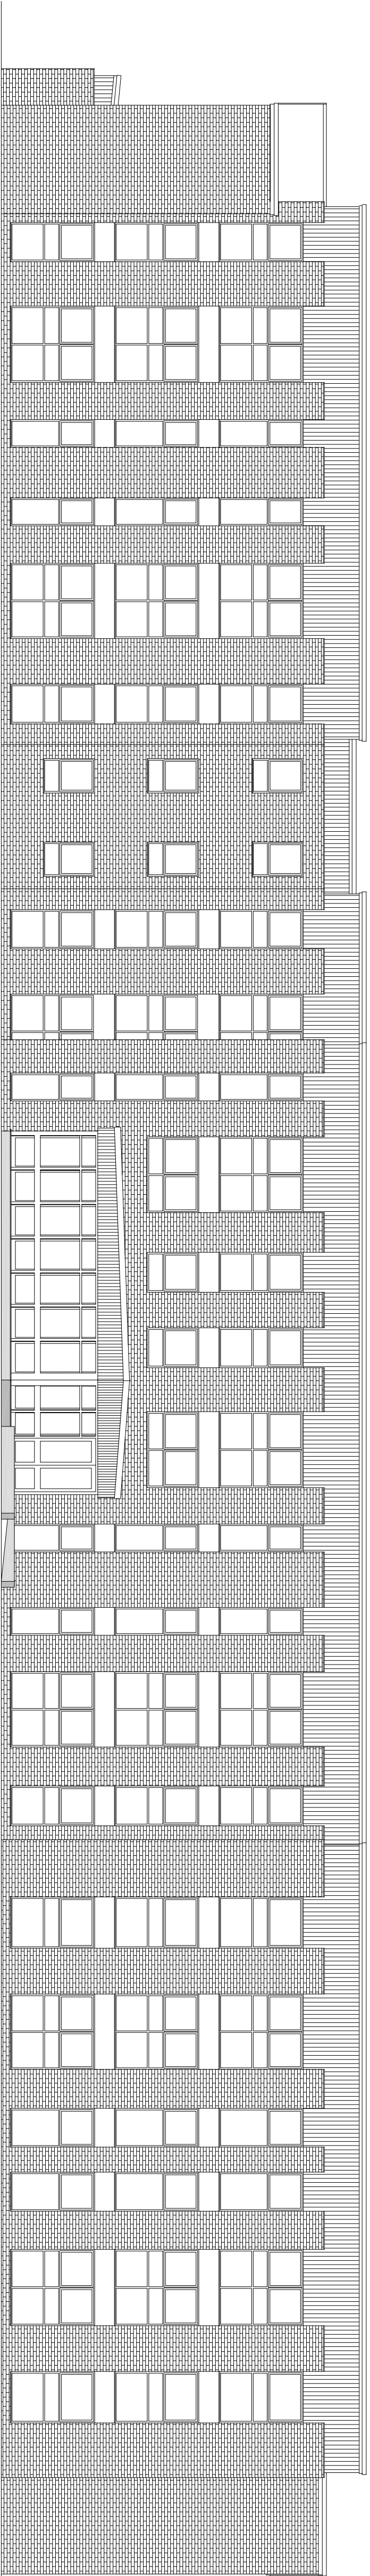

Proposed West Elevation

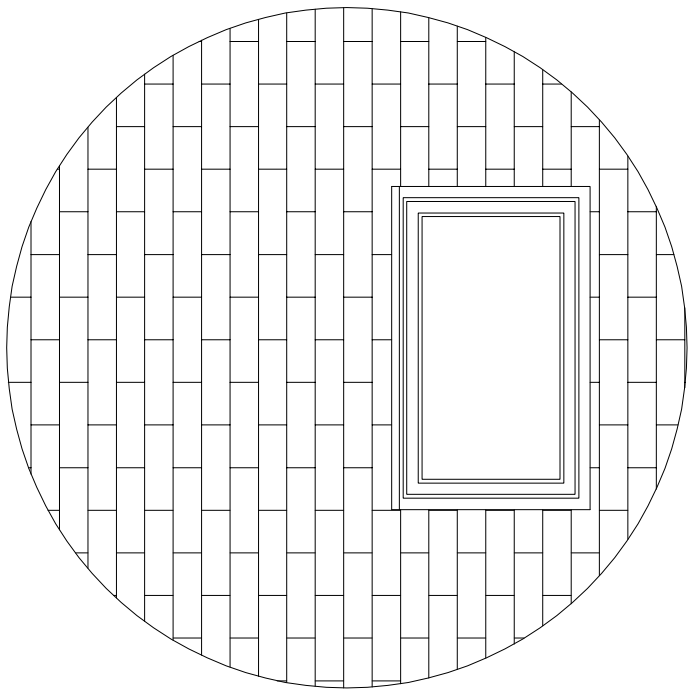

Existing Windows

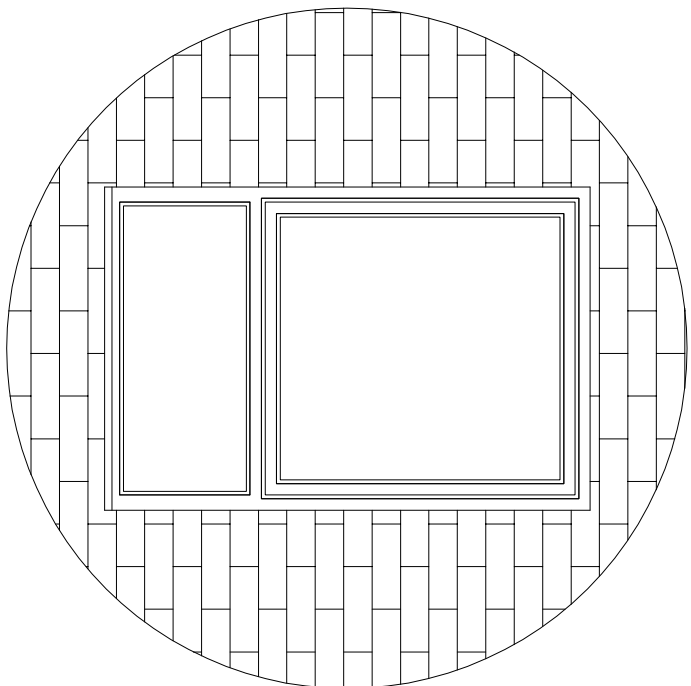

Proposed Windows

NOTES:

- 6 Nr. existing high level uPVC windows to be changed to a standard height matching style uPVC window, using Low E double glazed units, with a maximum height of 1.2m and a maximum width of 1.2m.
- Shower and bath rooms to be removed from revised layout.
- See Plan Nr. PTL1850/10 for the Mobility Scooter Store details.

Proj. Number: 1850/10		Issued By: Date:	
DATE: May 2014		PROJECT: ALTERATION AND REFURBISHMENT PROJECT AT ST. CLARE'S COURT, LEIGH PARK, HAVANT HAMPSHIRE PO9 4LP	
SCALE: 1:100 (20' @ A1)		DRAWN BY: ST	
CHECKED:		CLIENT: Portsmouth City Council	
PARKER TORRENTON		TITLE: PROPOSED AND EXISTING WEST ELEVATION	
COPYRIGHT: Parker Torington Limited. No use or copying of this document is permitted without the written consent of Parker Torington Limited. Other than for the purpose of copying for contract documentation and by the user.		Parker Torington Limited, Churchill Square, Portsmouth, Hampshire, PO1 1JY. Tel: 023 2042 3719 Fax: 023 2050 4686 Email: info@parker-torington.co.uk	
PLANNING			