



PHYSICAL SCALE IN METERS @ 1:100


NOTES:
This drawing has been produced solely for PLANNING/DESIGN.
Do not Scale from this Drawing except for planning purposes.
Any drainage shown is presumed and to be checked on site
before commencement of works.
This drawing is the copyright of MF Designs Ltd.

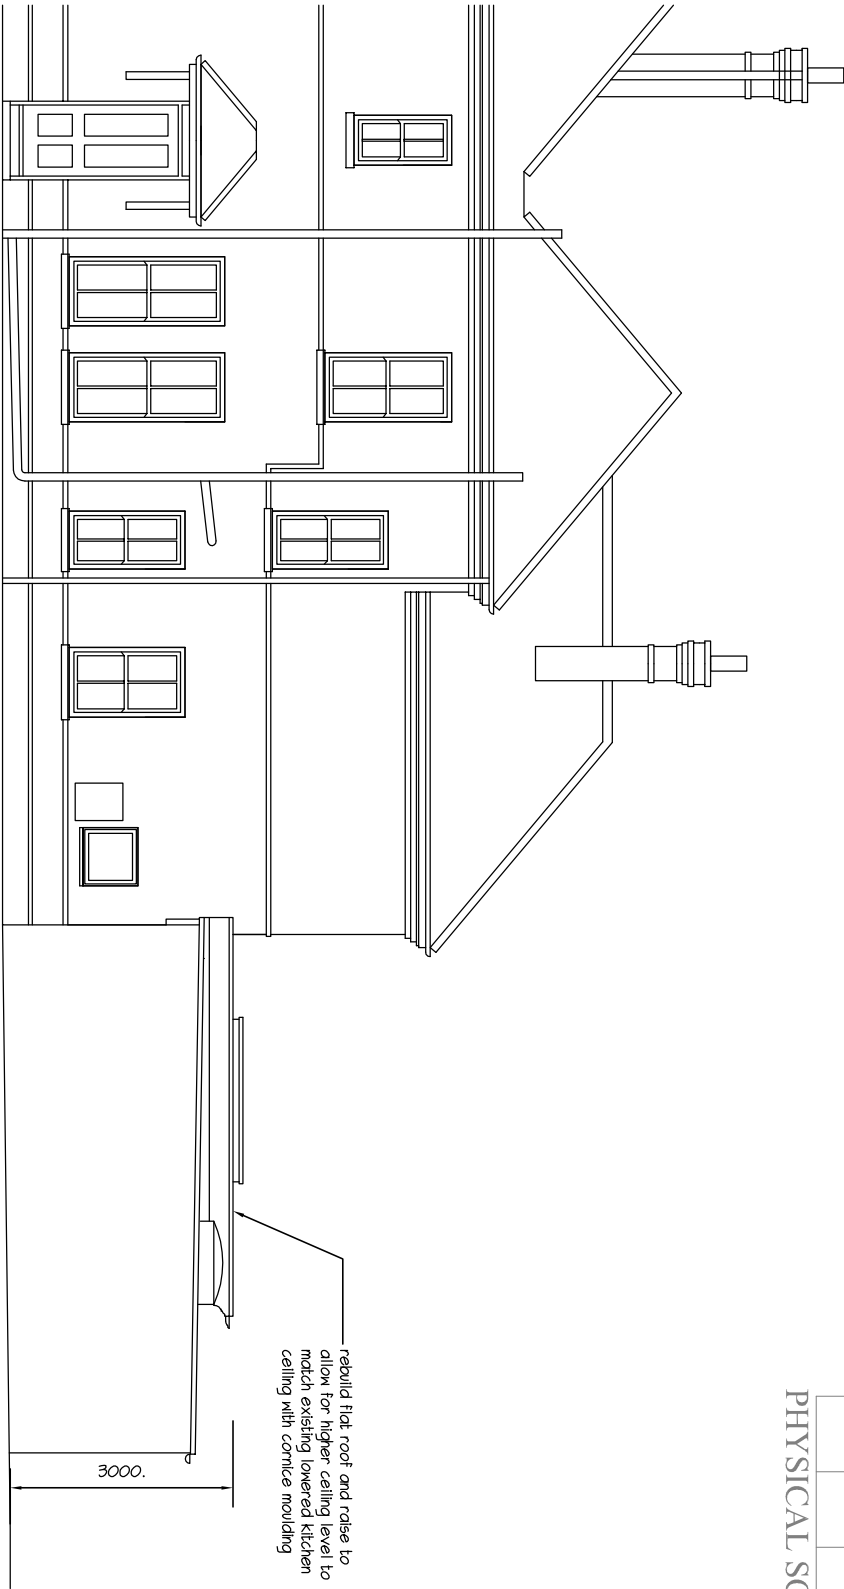


Proposed East

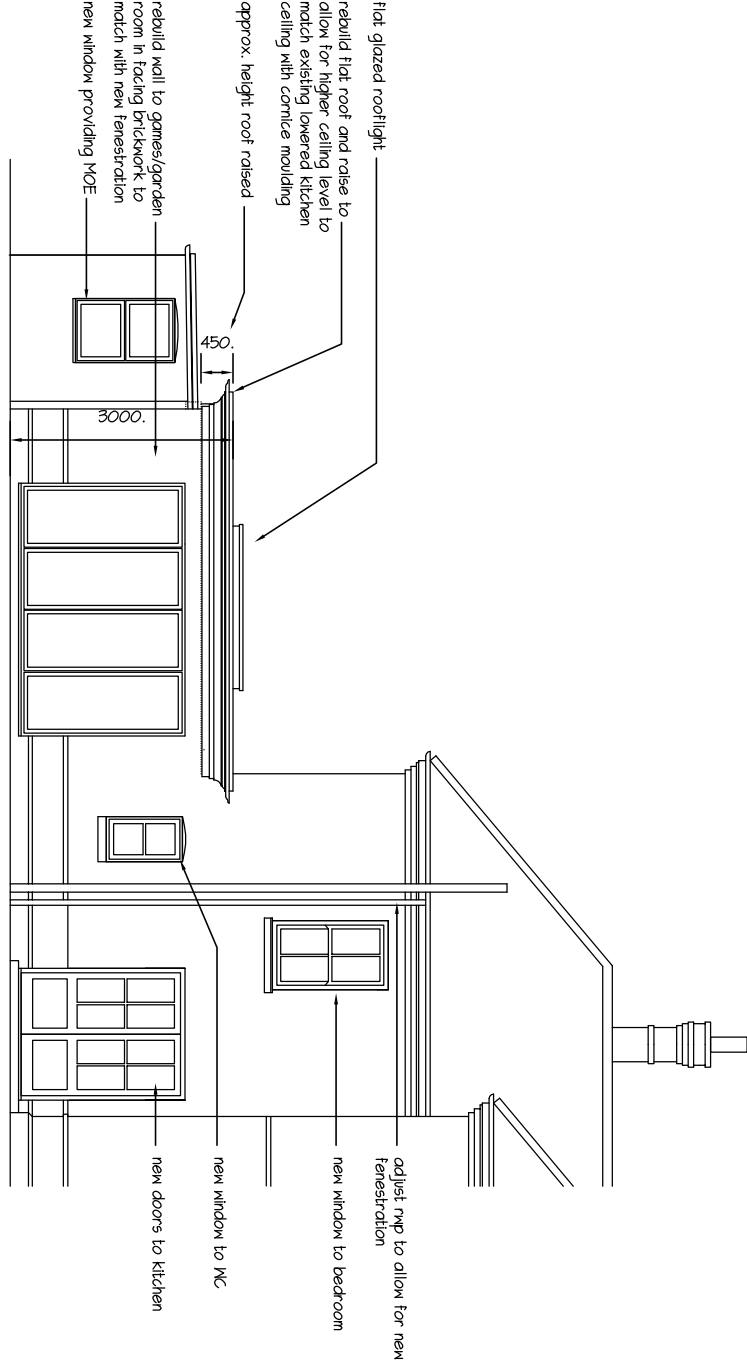

Proposed West

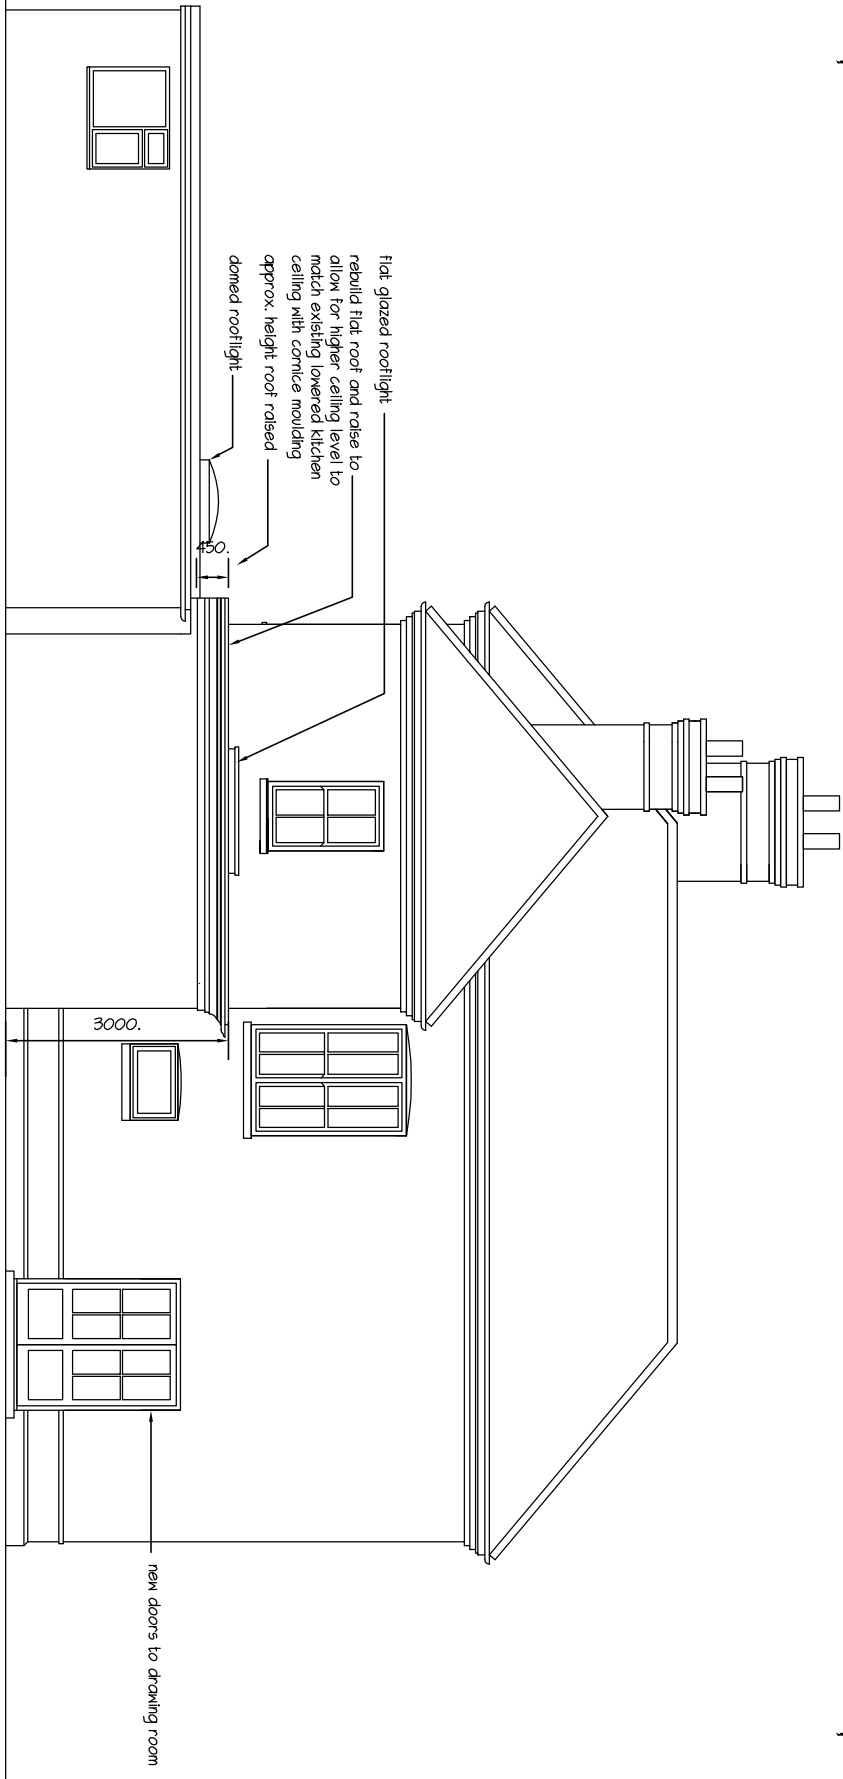

Proposed North

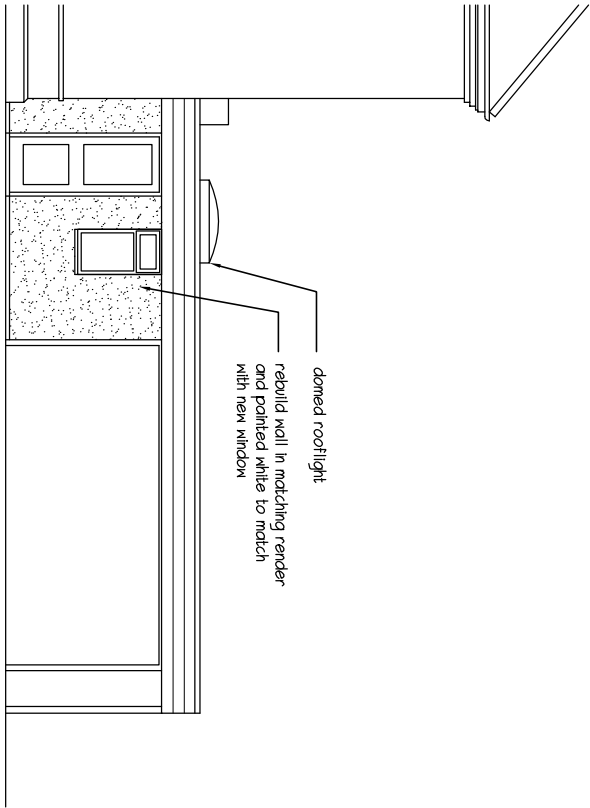

Proposed South

RAISED FLAT ROOF & REVISED FENESTRATION

14 Third Avenue, Denvilles, Havant. PO9 2QS

mf designs ltd

Chartered Architects



A: 19/11/2015 - existing garage window to north elevation

52 King Street • Emsworth • Hampshire • PO10 7AZ
Director: Martin Farrer RIBA • Co Registration No.4507379
Date: Oct 2015
Scale: 1:100

Job No: 3136
Drg No: P_02 A
Tel: 01243 377766
Email: admin@mfdesigns.org.uk