



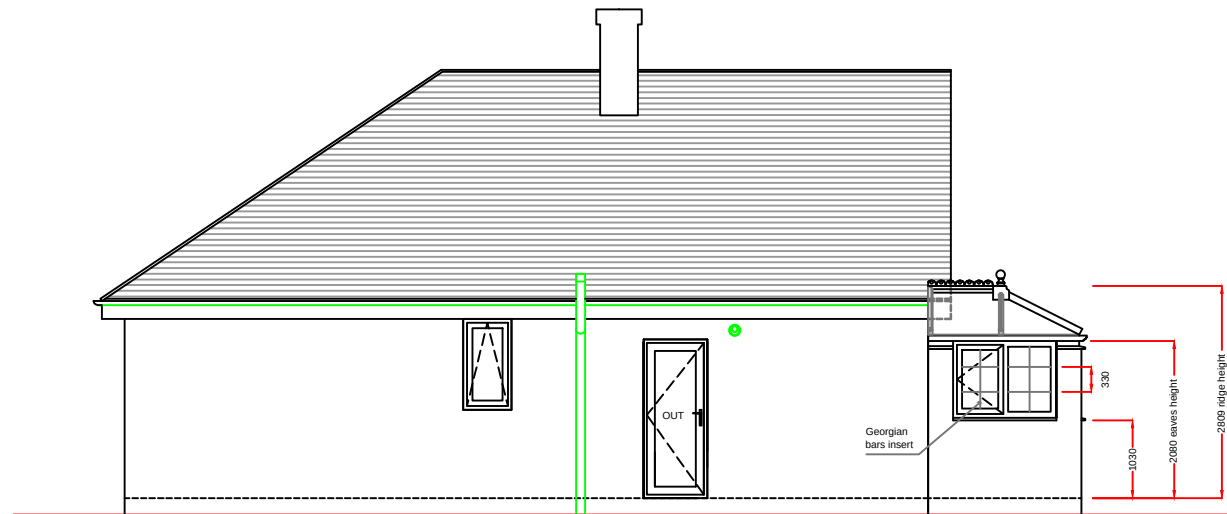

LEFT SIDE ELEVATION

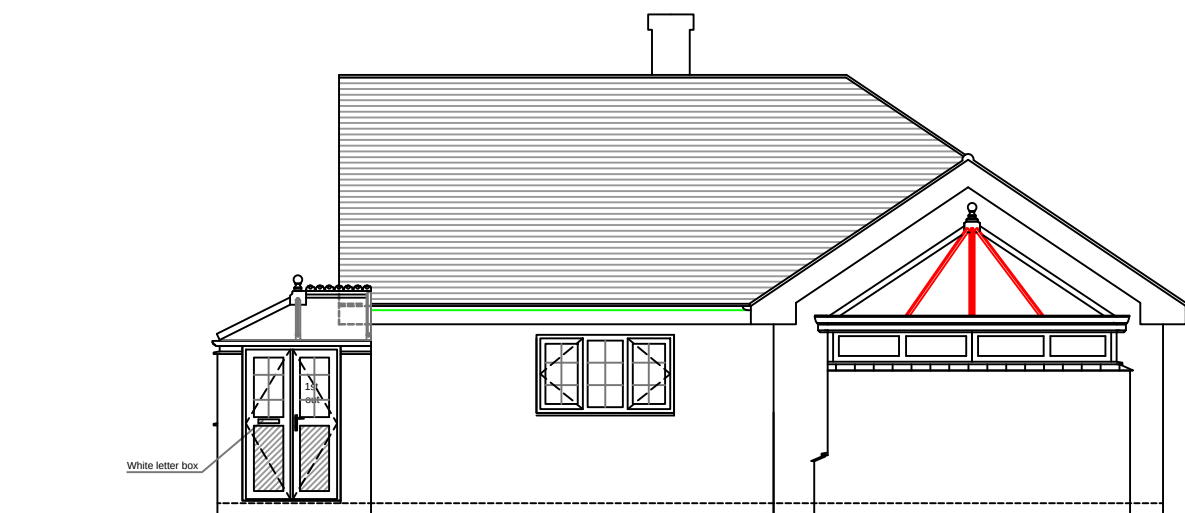

FRONT ELEVATION



RIGHT SIDE ELEVATION


 PVC-u Solid Panel

Notes:
Any drawings or plans depicted make no allowance for the provision of any tie bars within the roof of the proposed conservatory. This can only be determined once the roof is put into manufacture.

Knockthrough and new physical barrier by Anglian

This drawing is the copyright of Anglian Home Improvements and must not be re-issued, loaned or copied without their consent.
All dimensions are in millimetres (mm) unless noted otherwise.
Do not use for base laying purposes

Produced on A3 paper

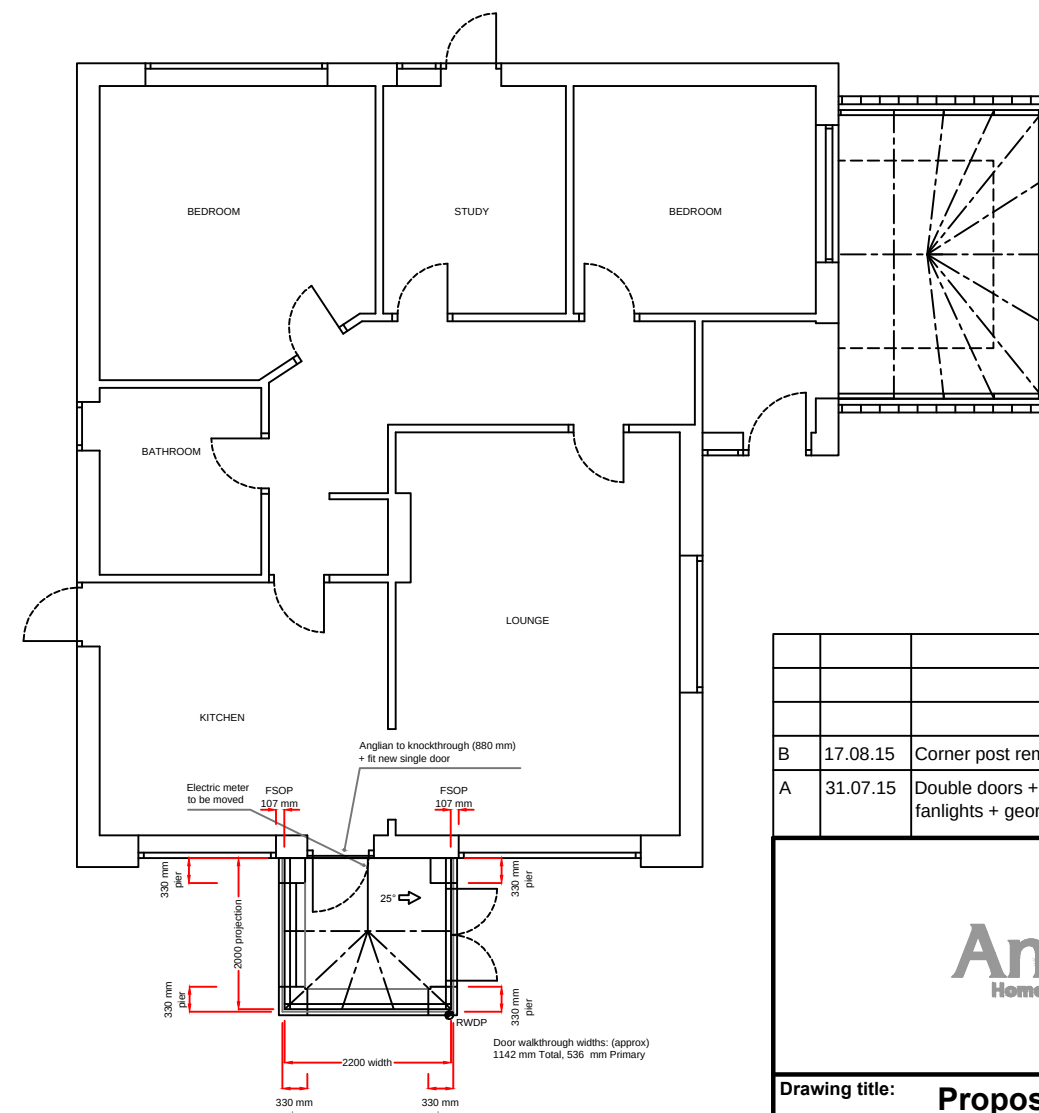

PLAN

B	17.08.15	Corner post removed and replaced by brick pier on RHS	FMN
A	31.07.15	Double doors + 3 side hung + brick piers + georgian bars added, fanlights + georgian arches removed	FMN



Telephone: 0845 437 3600
Facsimile: 01603 480101

Drawing title: Proposed Plan and Elevations			
Contract No. : 099/84070 B Page 2 of 2			
Proposed: PVCu WHITE KNIGHT CONSERVATORY At: 18 ST. THOMAS AVENUE HAYLING ISLAND HAMPSHIRE PO11 0EX			
For : MR. & MRS. McCULLAGH			
Drawers initials: FMN	Scale : 1:100	Date: 29.01.2015	

4 3 2 1 0 1:50 Scale Bar 1:100 0 1 2 3 4 5 6 7 8 9 10