





SOUTH ELEVATION

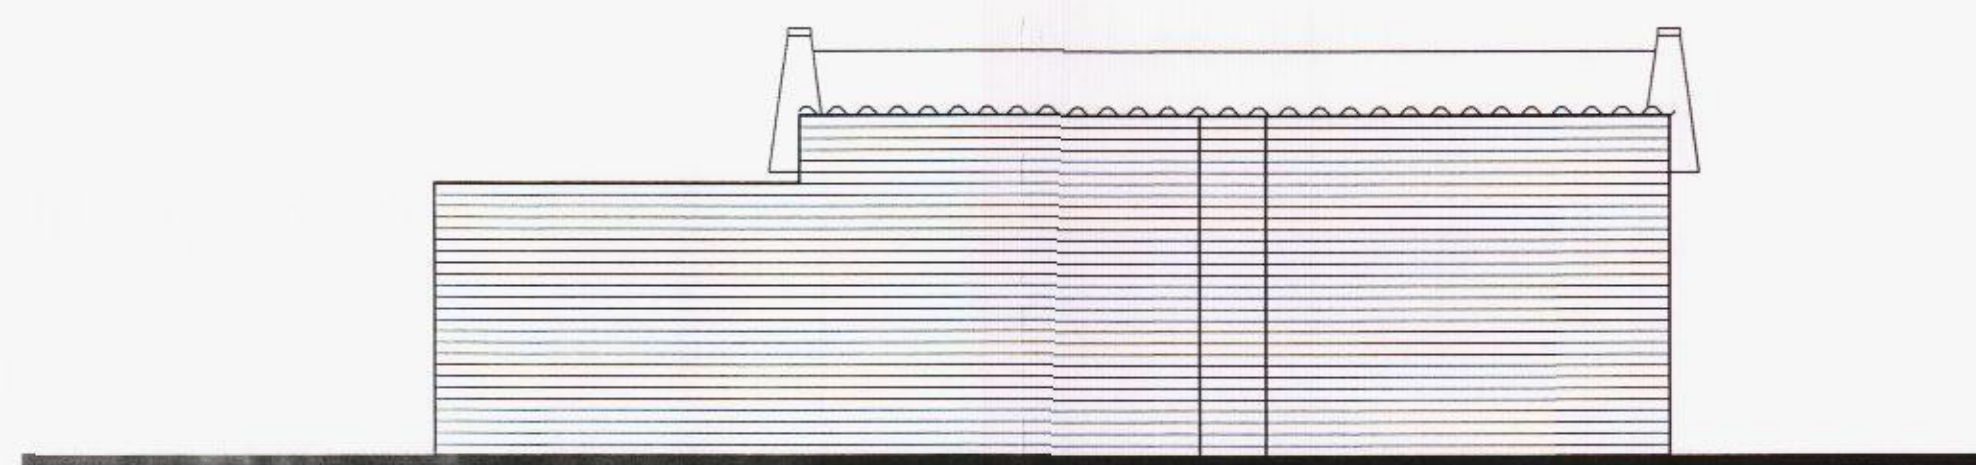


NORTH ELEVATION




GARAGE EAST ELEVATION

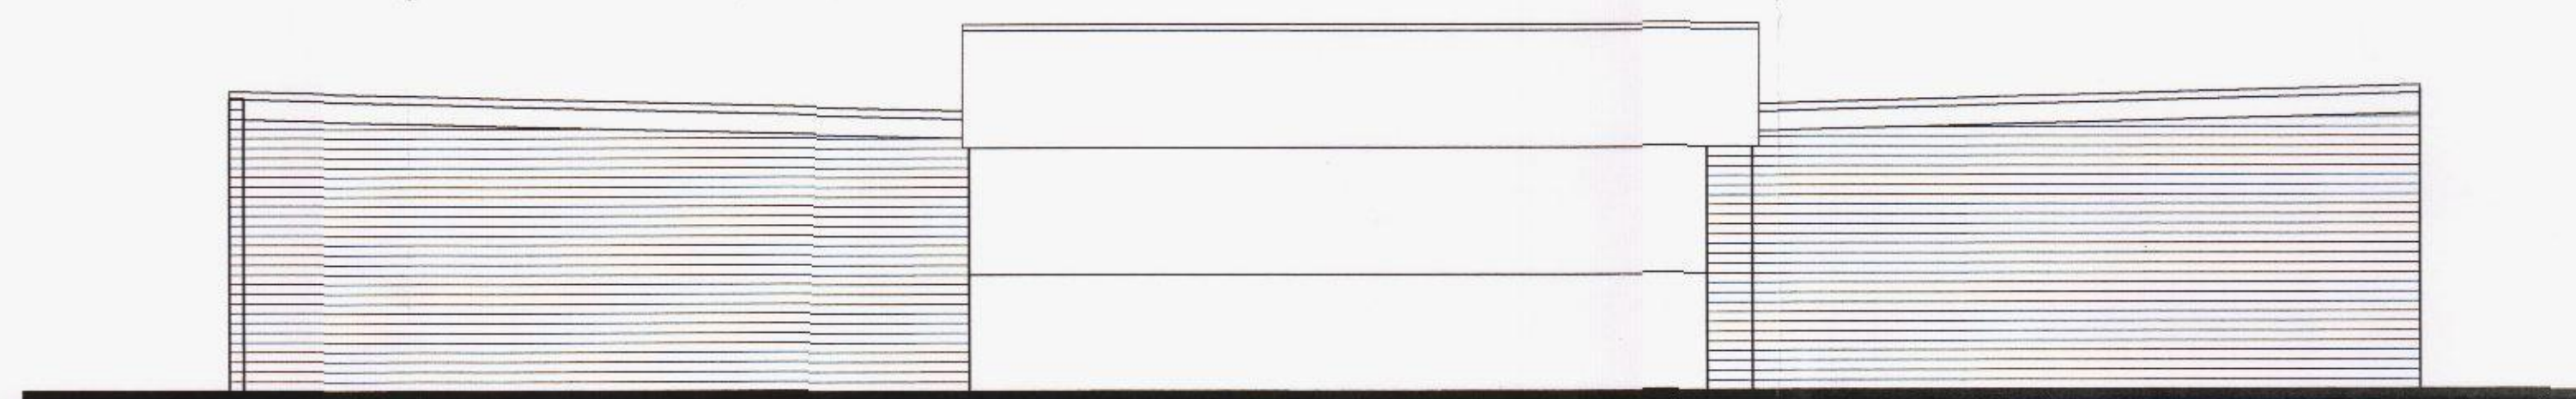

GARAGE NORTH ELEVATION

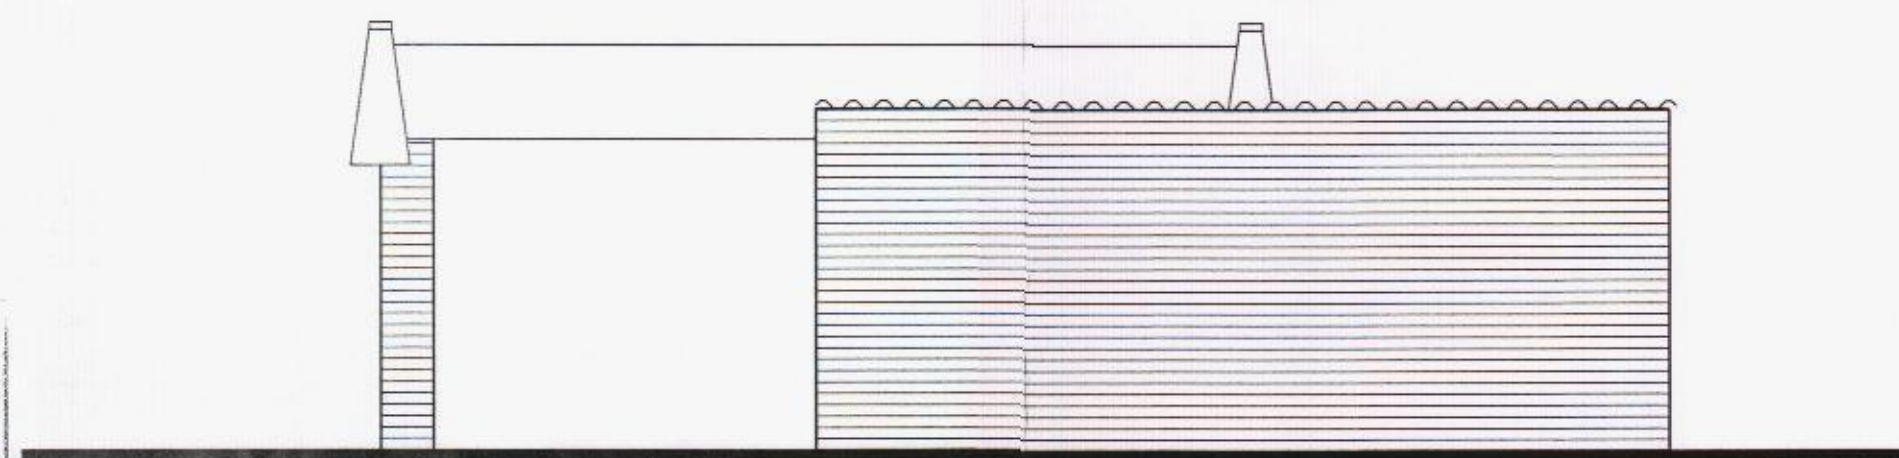

GARAGE WEST ELEVATION

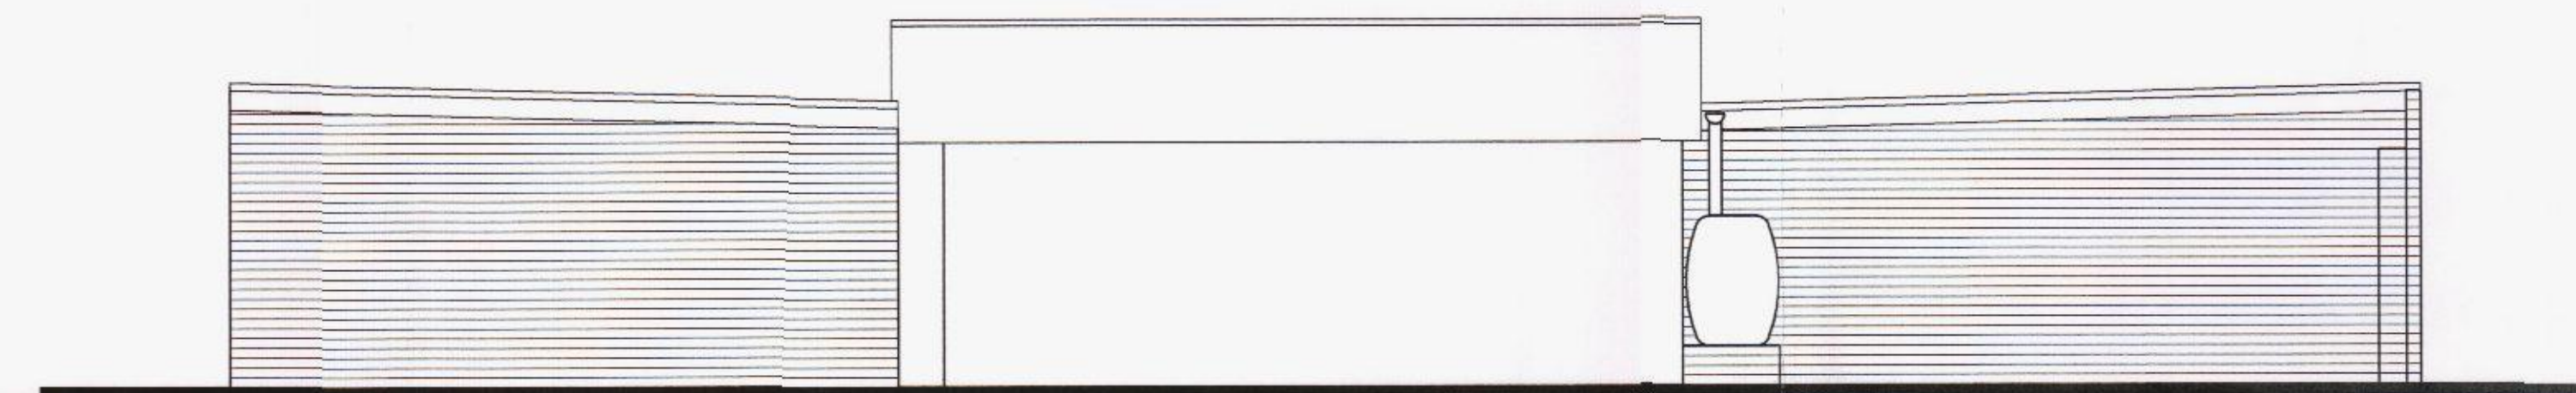


GARAGE SOUTH ELEVATION



notes: Planning Application APP/15/00388

revisions: A | 29.08.2012 | CE | INFORMATION

revisions:

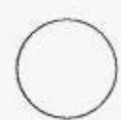

NOTE: The contractor is responsible for checking all site dimensions and levels. These should be checked prior to the ordering of any components and before the commencement of the works. All discrepancies should be brought to the attention of the Contract Administrator.

The Manor Trust, Bedhampton
Measured Survey
The Manor House, Old Bedhampton
drawing information title: SOUTH, NORTH AND GARAGE ELEVATIONS

status: INFORMATION
date: AUGUST 2012
scale: 1:50 A1
drawn: JG
chk'd: JS

pwparchitects
PWP Architects Ltd 61 South Street, Havant, Hampshire PO9 1SZ
t: 02392 482494 f: 02392 481152
e: design@pwp-architects.com
w: www.pwp-architects.com

job: 4953 dwg: 1009 rev: A