



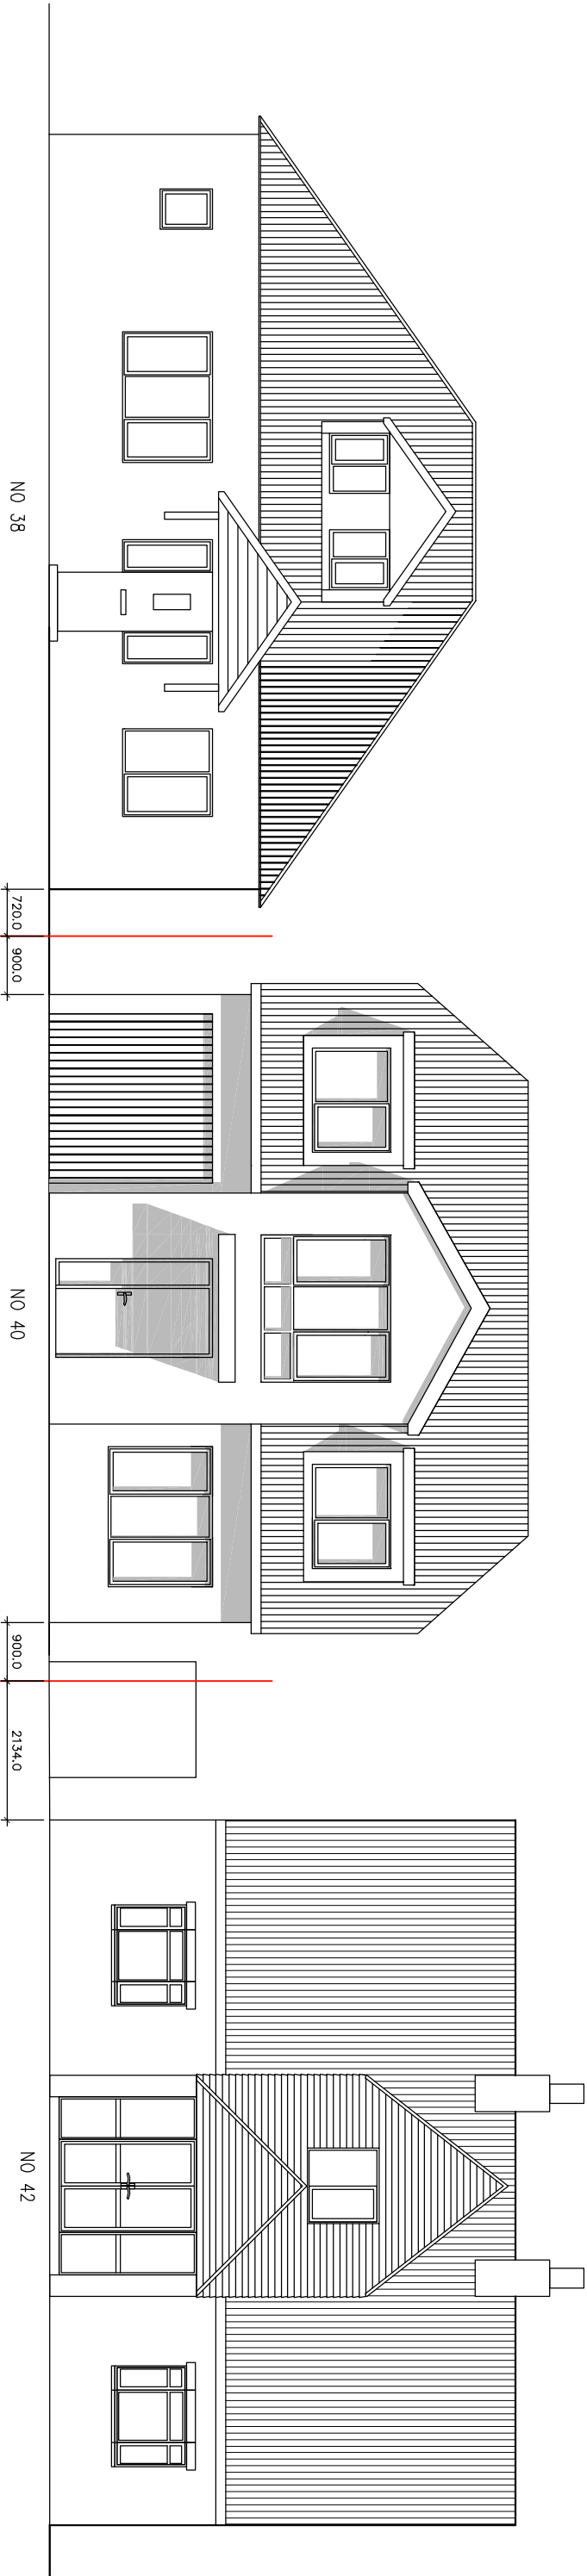

FRONT STREET SCENE ELEVATION

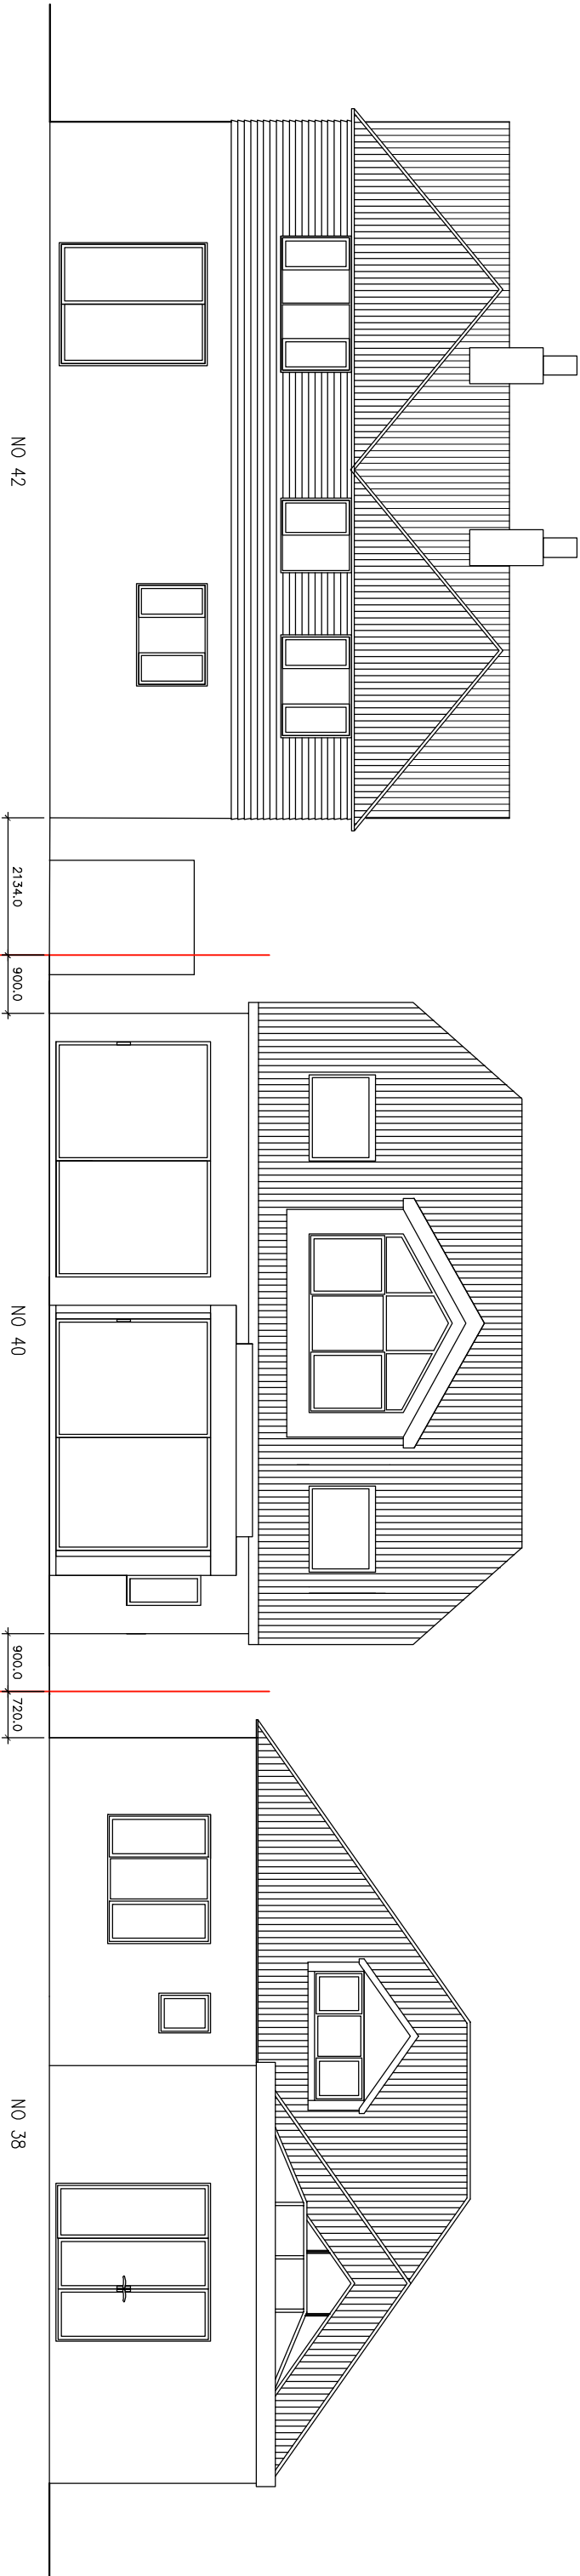

REAR CONTEXT ELEVATION

Notes

ALL DETAILS TO BE CHECKED AND APPROVED BY SPECIALIST CONTRACTOR AND INSTALLED IN STRICT ACCORDANCE WITH MANUFACTURERS DESIGN AND SPECIFICATION

Notes/revisions:

Rev	
A	Amendments to rear elevation
B	North east dormer replaced with Velux roof window
C	South east dormer replaced with Velux roof window

Date	Dwn
12.03.2015	JS
27.04.2015	JS
30.04.2015	JS

Chkd

PLANNING ISSUE

Date:	Feb 2015	Client:	Mr J. Adams
Drawn:	RS	Project:	40 Beach Road, Emsworth
Check:		Title:	Proposed Elevations In Context
Scale:	1: 100 @A3	Dwgno:	14-347 D09
		Revision:	C

