



NOTE : THIS DRAWING IS NOT A SPECIFICATION OF WORK AND IS ONLY FOR THE PURPOSE OF GAINING TOWN PLANNING AND BUILDING REGULATION APPROVALS. ALL DETAILS/DIMENSIONS MUST BE CHECKED ON SITE BEFORE COMMENCEMENT OF WORK BY CONTRACTOR

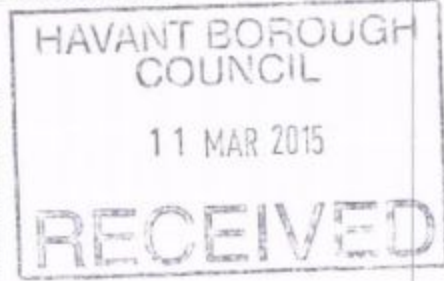

PROPOSED FRONT ELEVATION (North)

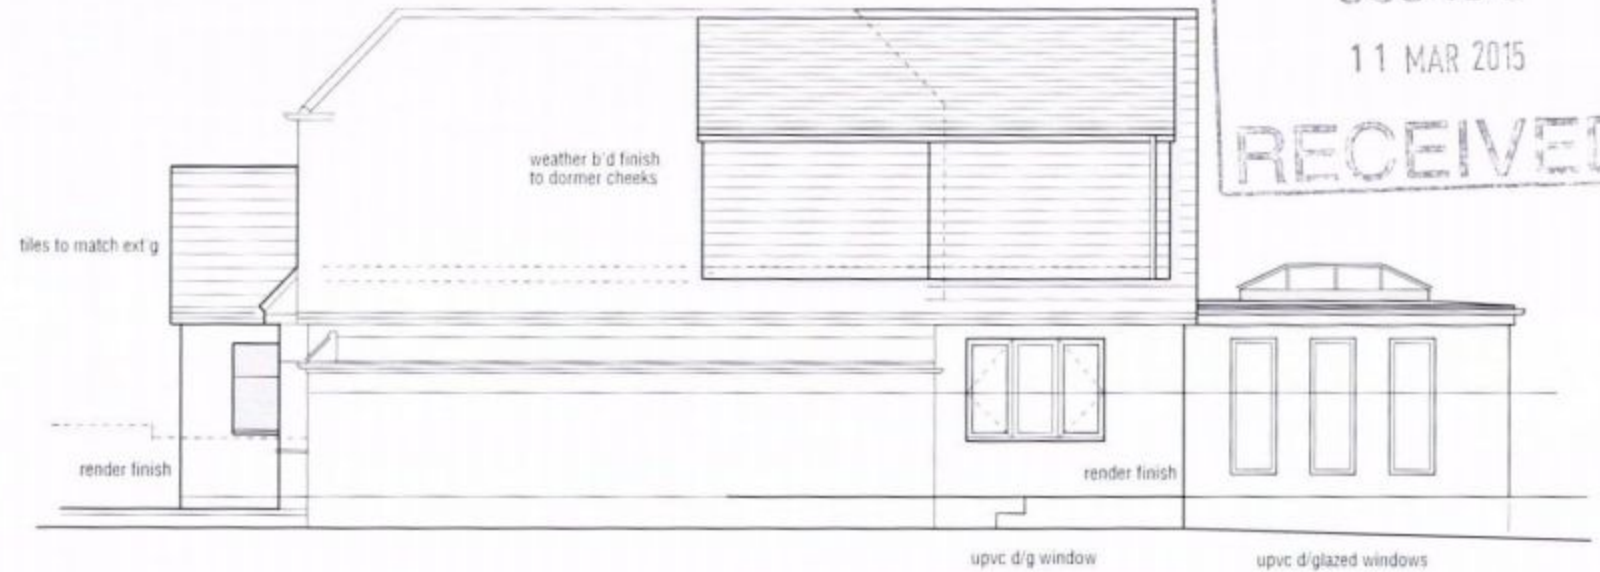

PROPOSED SIDE ELEVATION (West)


SUPERSEDED



PROPOSED SIDE ELEVATION (East)



PROPOSED REAR ELEVATION (South)

 

Scale 1 : 100

Prop. Single Storey Front and Rear Extension,
Pitched Roof Side Dormers, and Front Canopy Roof
For:- Mr & Mrs N. Emms
59 Rowlands Avenue, Waterlooville, Hants
Proposed Elevations
Scale 1 : 100 @ A3
Dwg. No.010215PL3