


This drawing is the copyright of Axiom Architects.

The contractor is to check all site dimensions and levels before work starts. **Do not scale** from drawings. Notify the architect of any discrepancies. This drawing must be read with and checked against all structural and other specialist drawings, specification and bills of quantities. Notify the architect of any discrepancies. The contractor is to comply with all current British Standards and Building Regulations whether or not specifically stated on these drawings.

Rev	Date	Description	By
A	27/11/14	A/C supply & extract vents indicated	PF
B	20.3.15	Amended to suit revised materials	NW

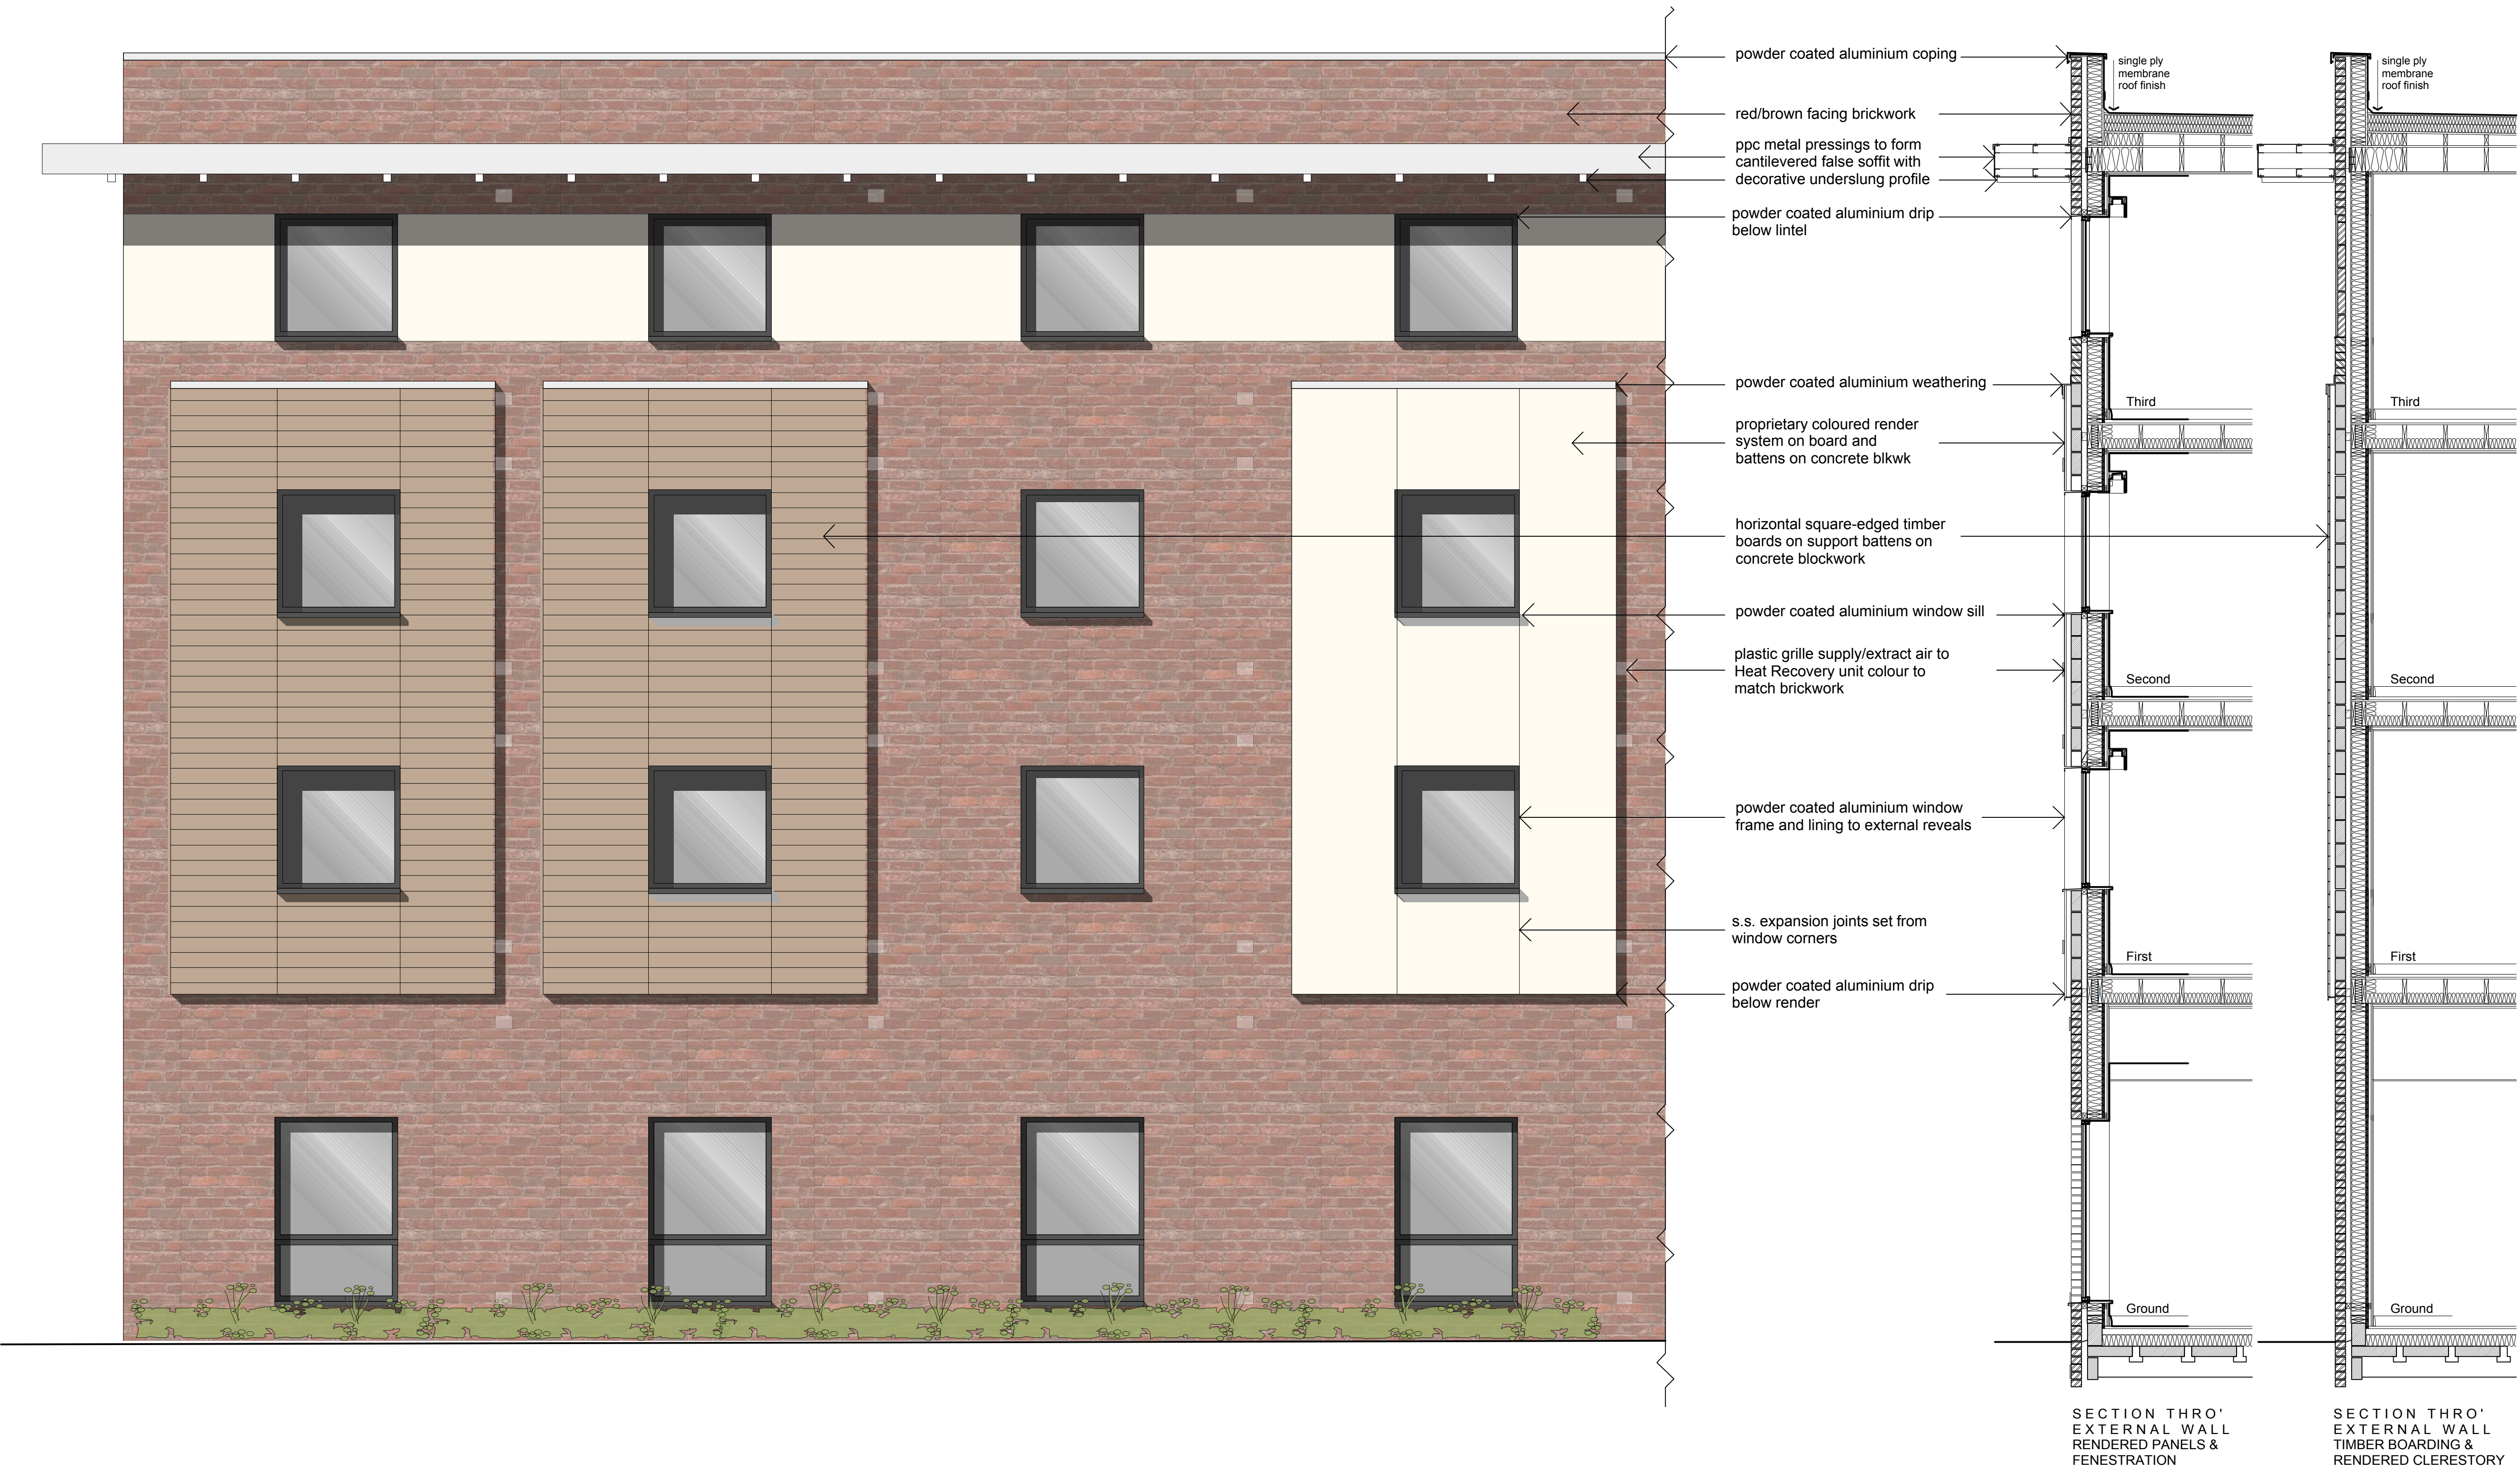

Brooklands Yard
Southover High Street
Lewes
East Sussex
BN7 1HU

Tel. 01273 479269
www.axiomarchitects.co.uk

AXIOM
ARCHITECTS

Client
WHITBREAD GROUP PLC

Project
PREMIER INN HOTEL
LANGSTONE ROAD
HAVANT, PO9 1SA

Drawing
EXTERNAL WALL SECTION
AND ELEVATIONAL STUDY

Scale	Status	Date	Drawn	Checked
1:25 @ A1	PLANNING	14.11.14	PF	

Drawing No. Revision

3654-P5 B

File Name: 3654-P5A External Wall Details v2014.vwx