




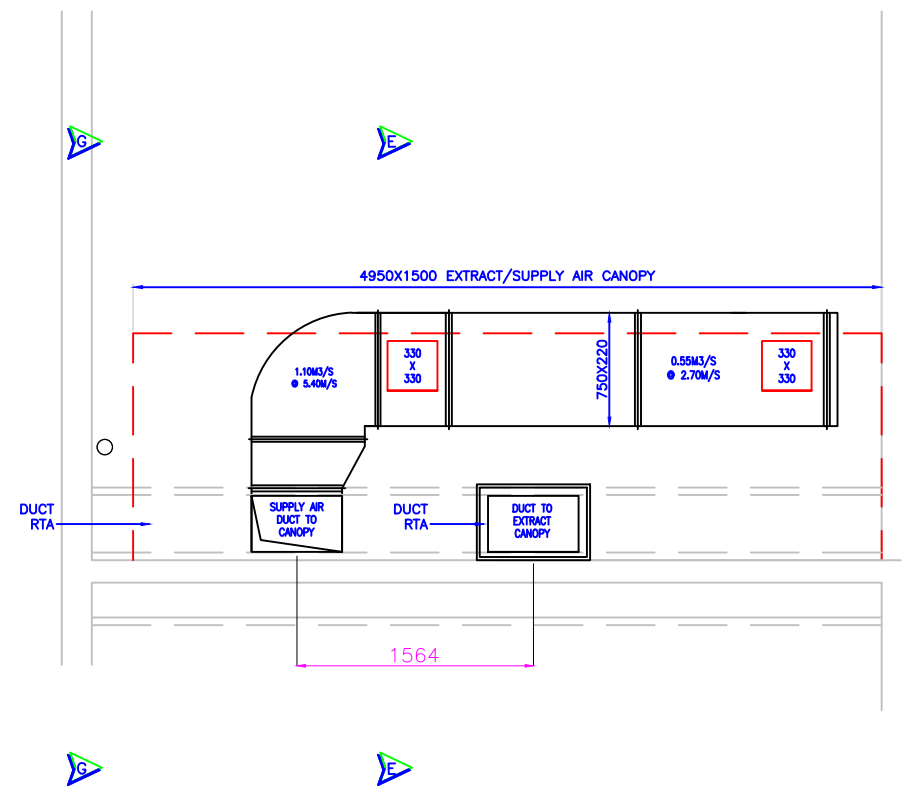


PLAN VIEW
MAIN KITCHEN CANOPY & INTERNAL DUCTWORK

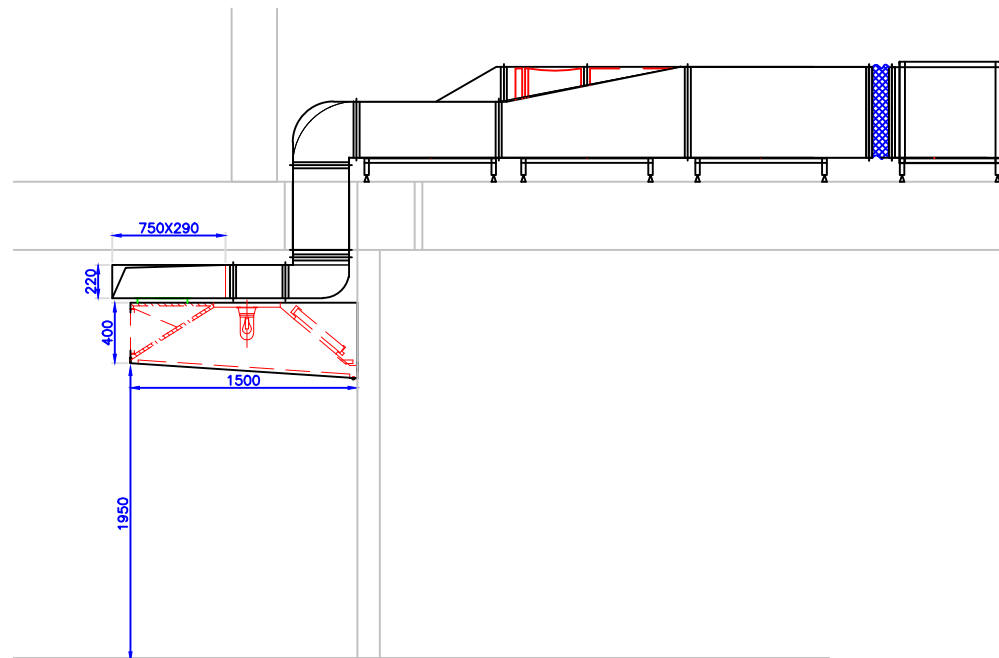


SECTION E-E SUPPLY

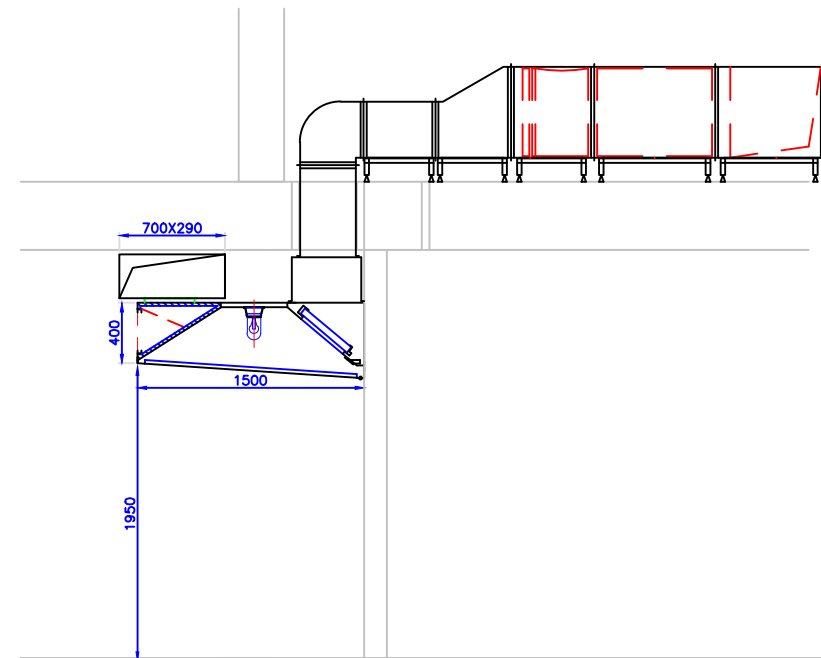


SECTION G-G EXTRACT

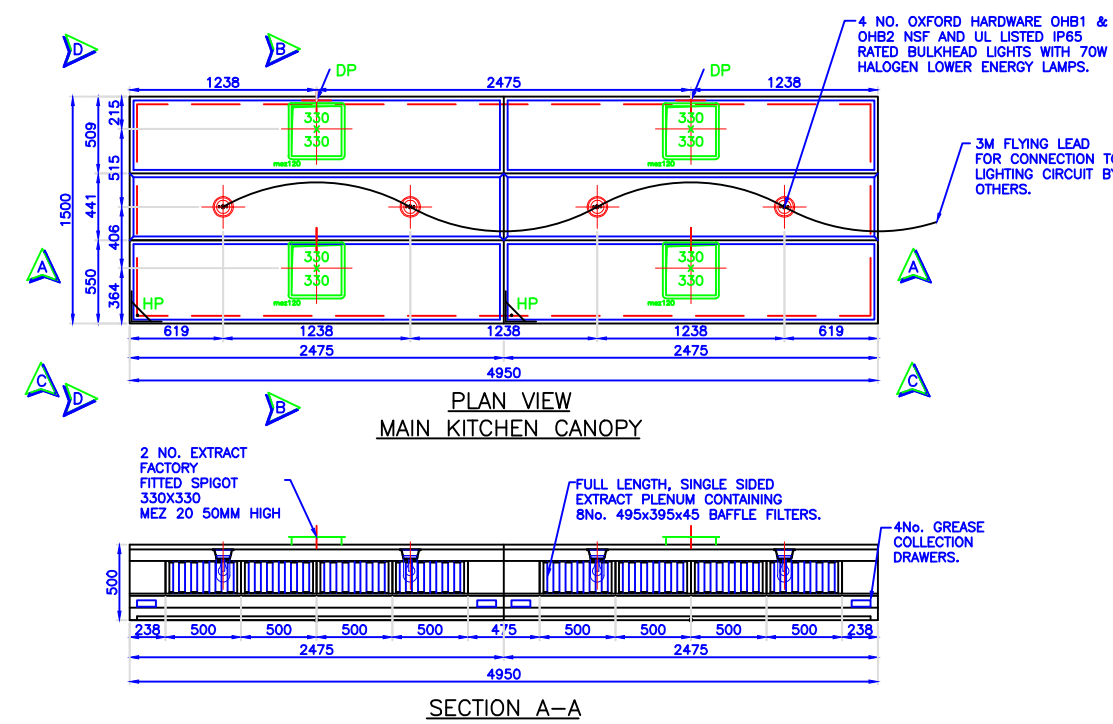


SECTION A-A

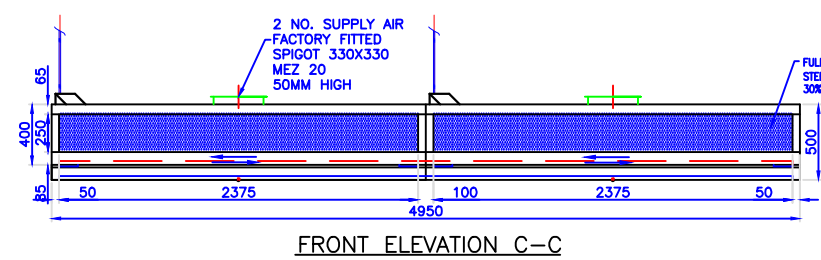


FRONT ELEVATION C-C

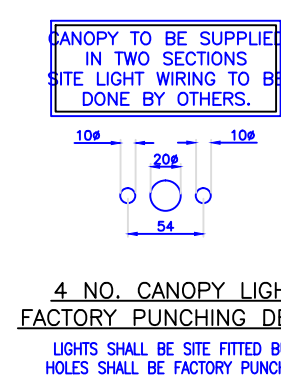


SECTION B-B

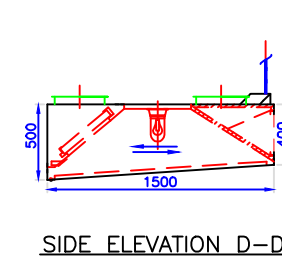

SIDE ELEVATION D-D


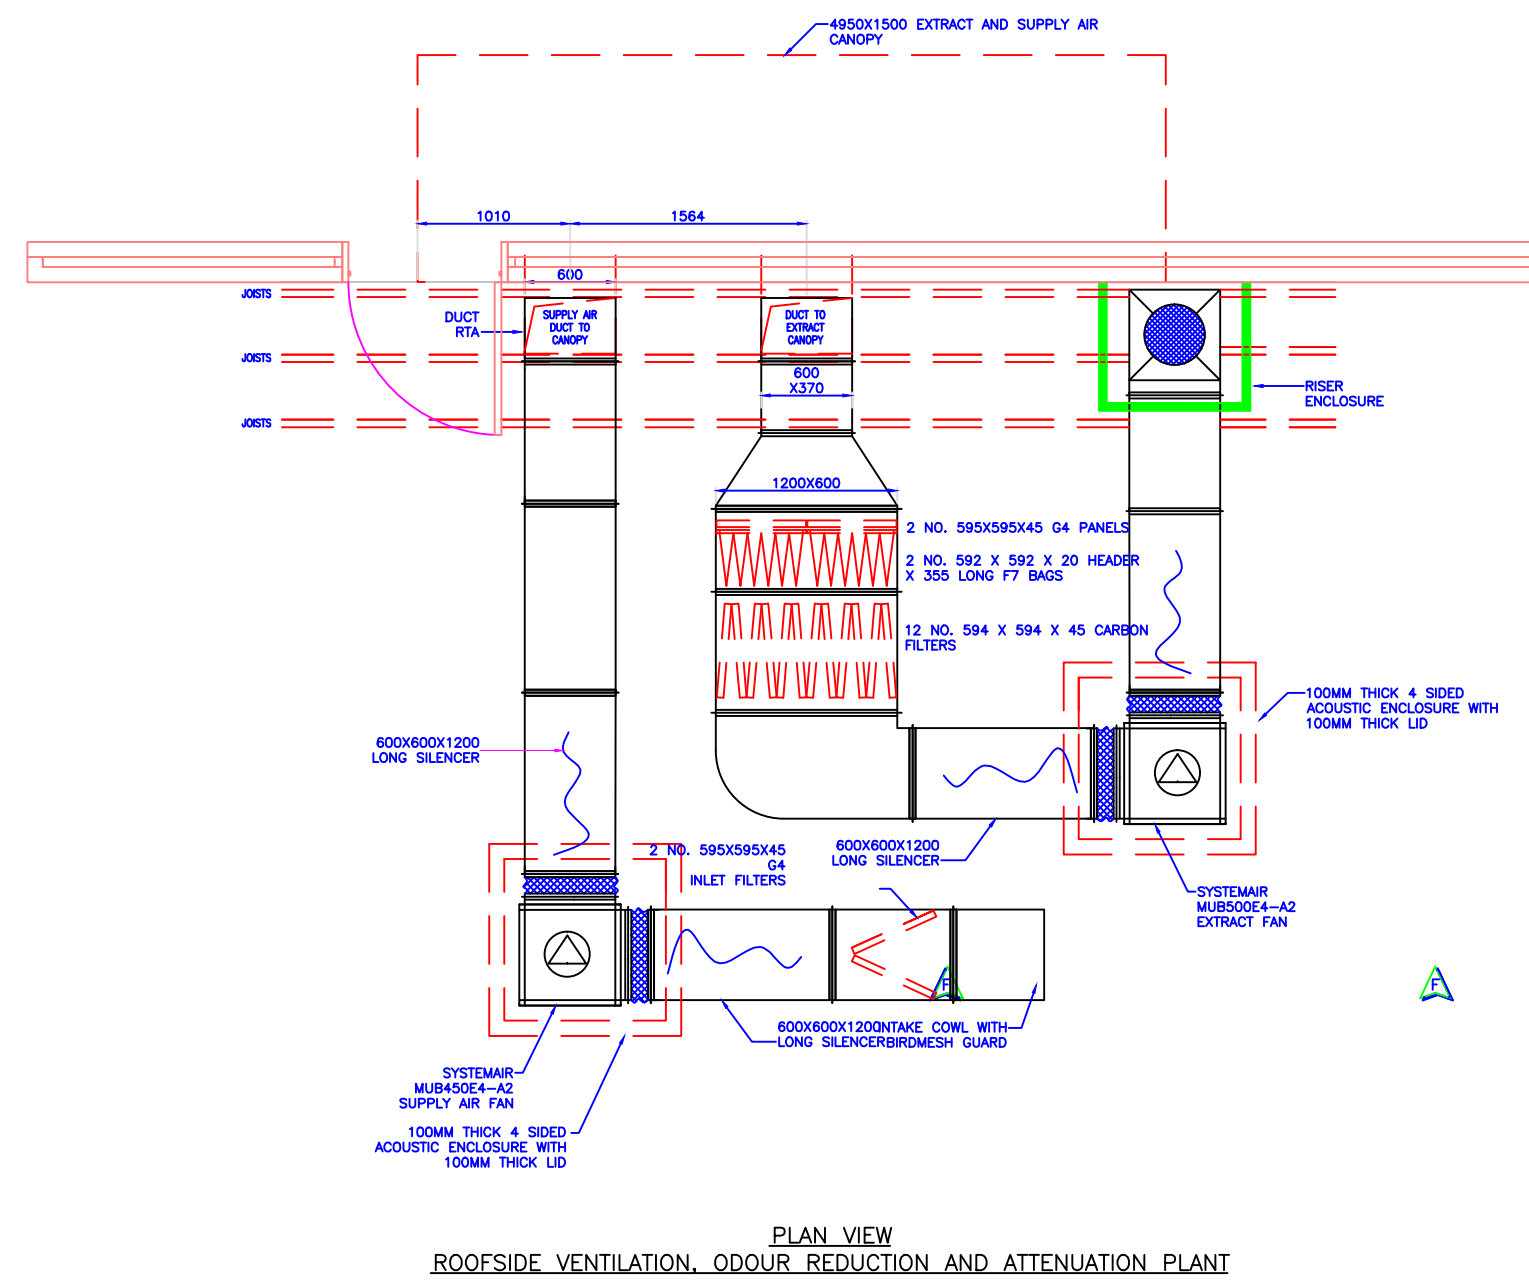


PLAN VIEW
ROOFSIDE VENTILATION, ODOUR REDUCTION AND ATTENUATION PLANT

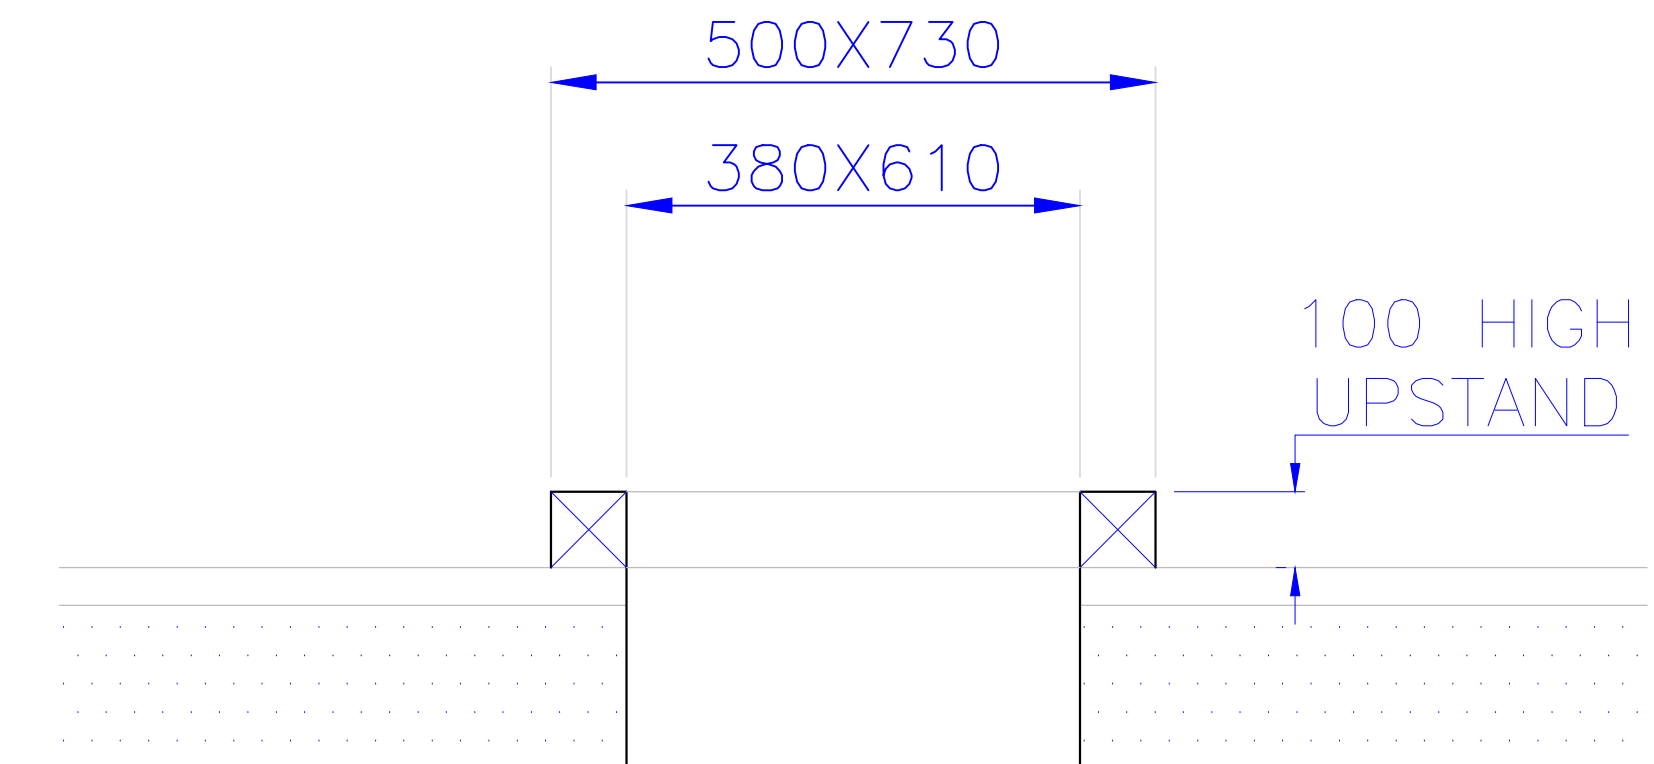

BUILDERS WORK SECTION THRU VENTILATION OPENINGS

BUILDERS UPSTAND TO BE FORMED AND WEATHERED PRIOR TO THE INSTALLATION OF THE DUCTWORK ETC.

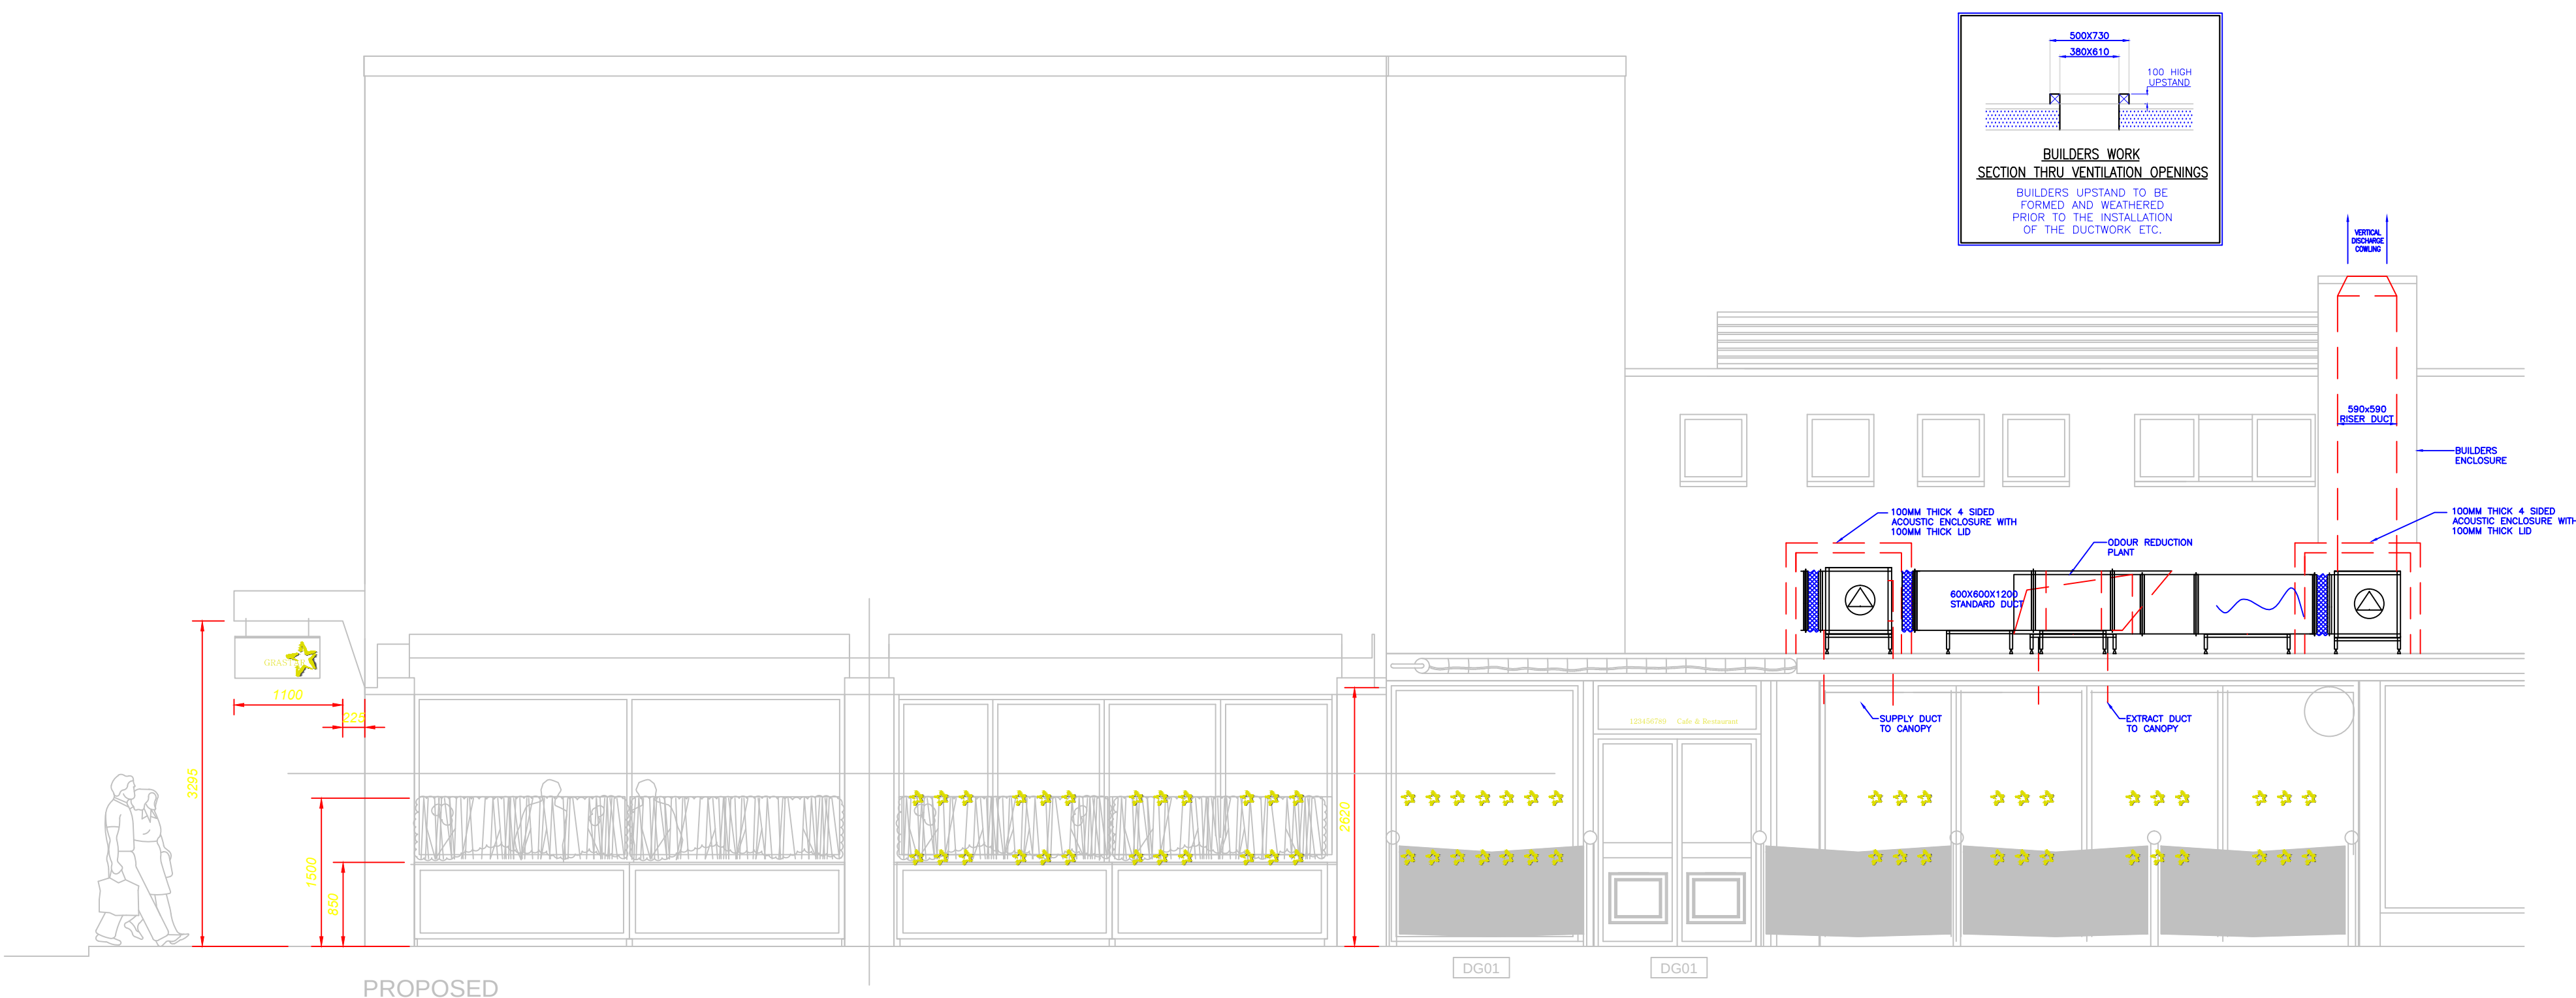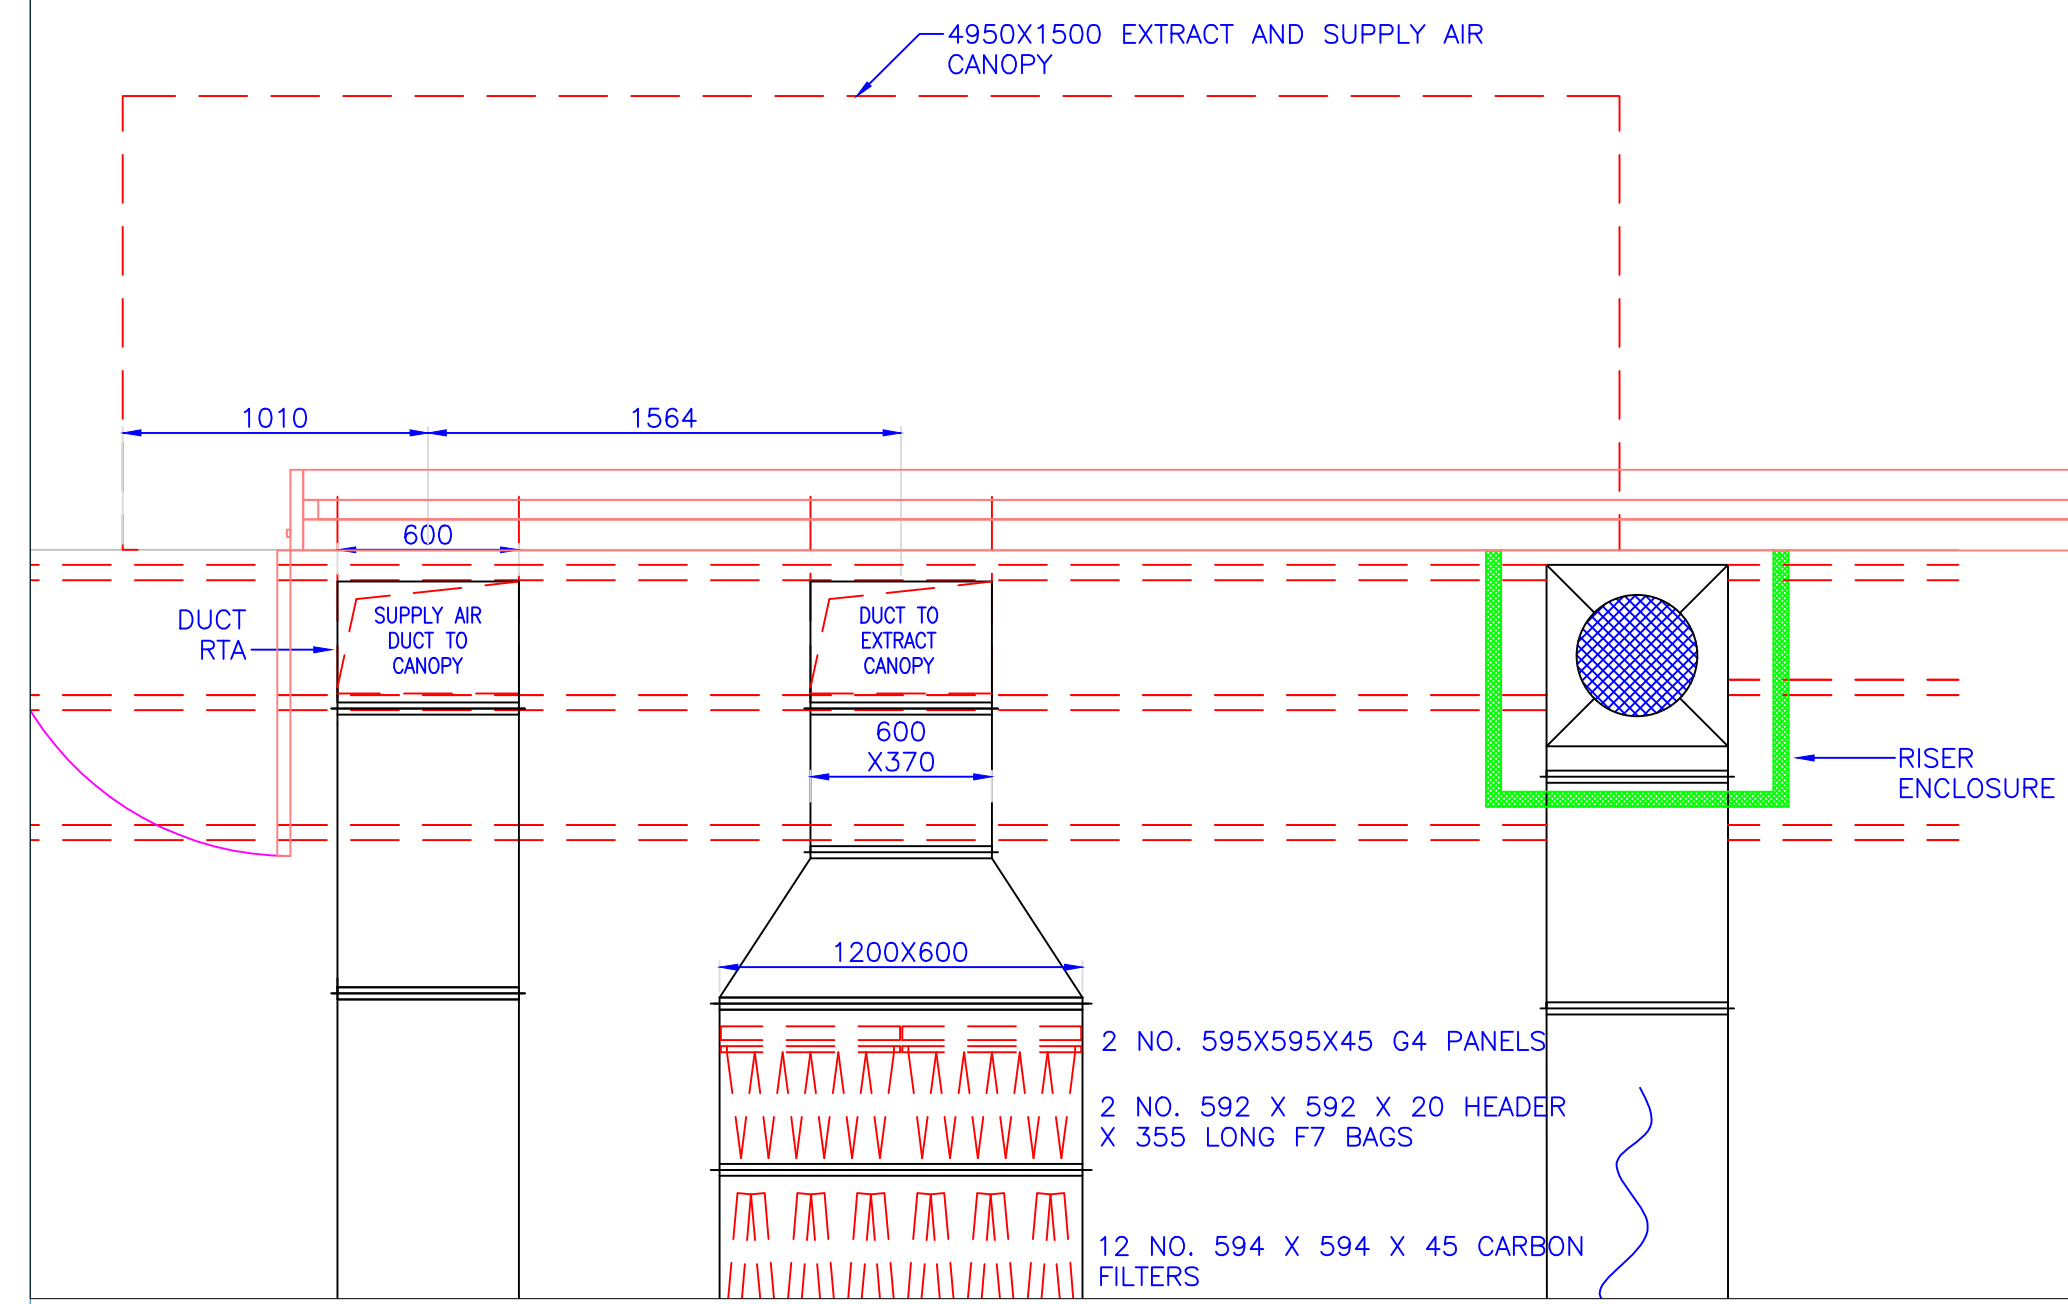

PROPOSED
SOUTH ELEVATION

Client	GRAYSTAR			
Project	HAVANT			
Title	KITCHEN EXTRACT SYSSTEM			
Drawn	CKK	Checked	Contract No.	
Date	12-11-15	Scale	1:50/1:25/1:10	Drawing No.

Revisions

A	INPUT AIR OUTLET RELOCATED	16-11-15