



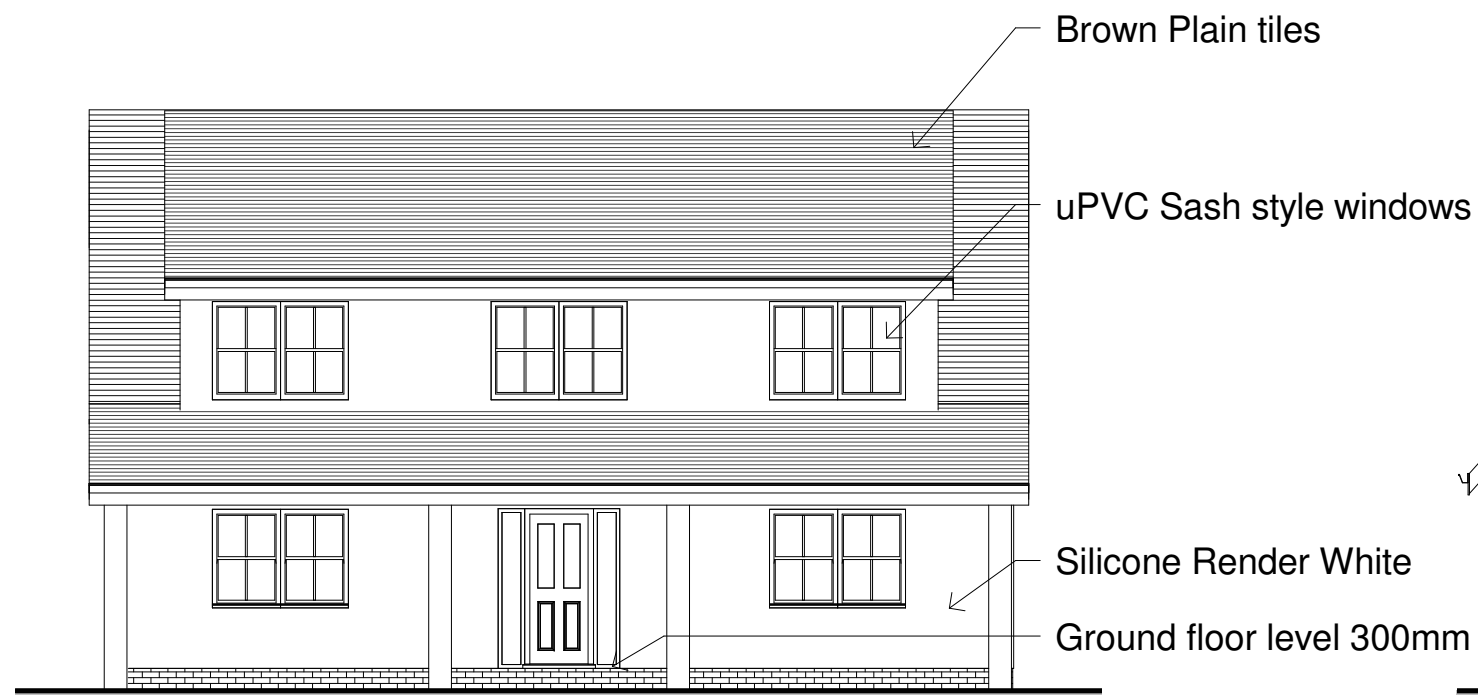

Proposed South Elevation

1 : 100

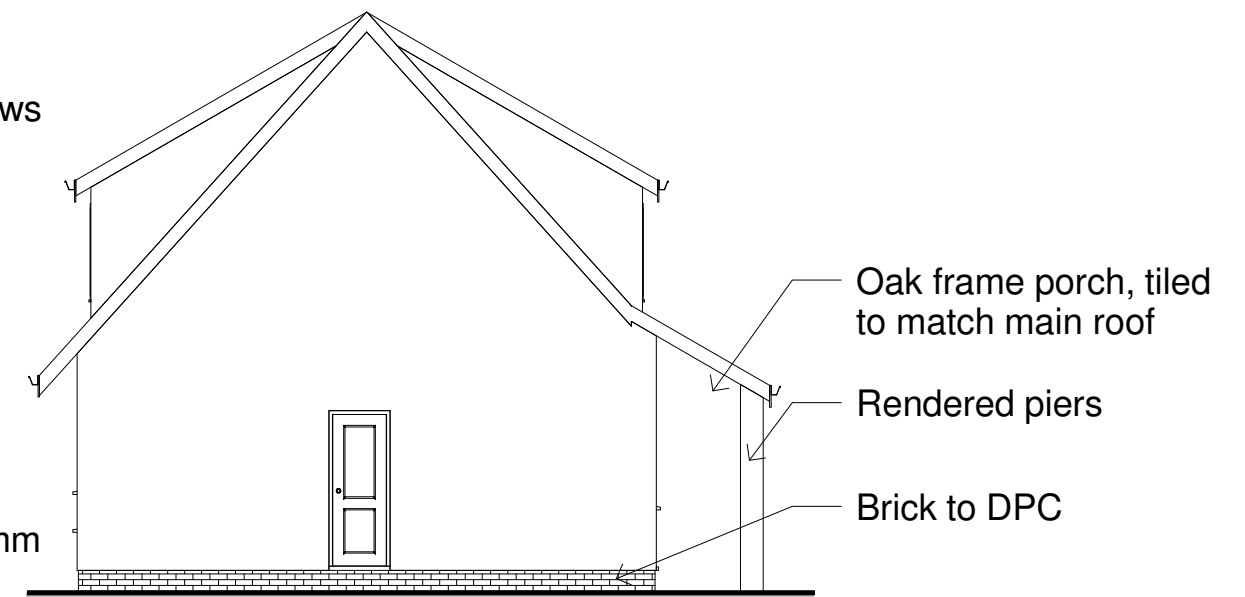


Proposed West Elevation

1 : 100




Proposed North Elevation


1 : 100

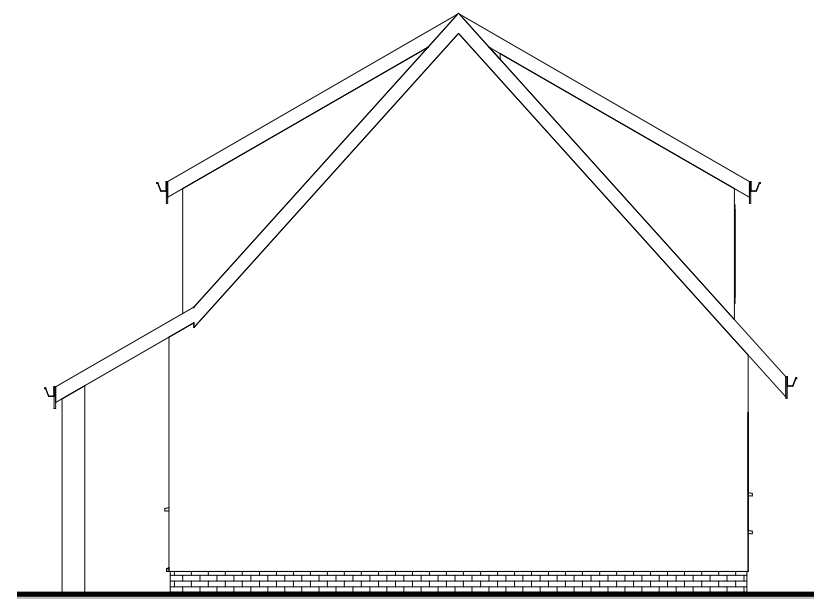

Proposed East Elevation


1 : 100

 

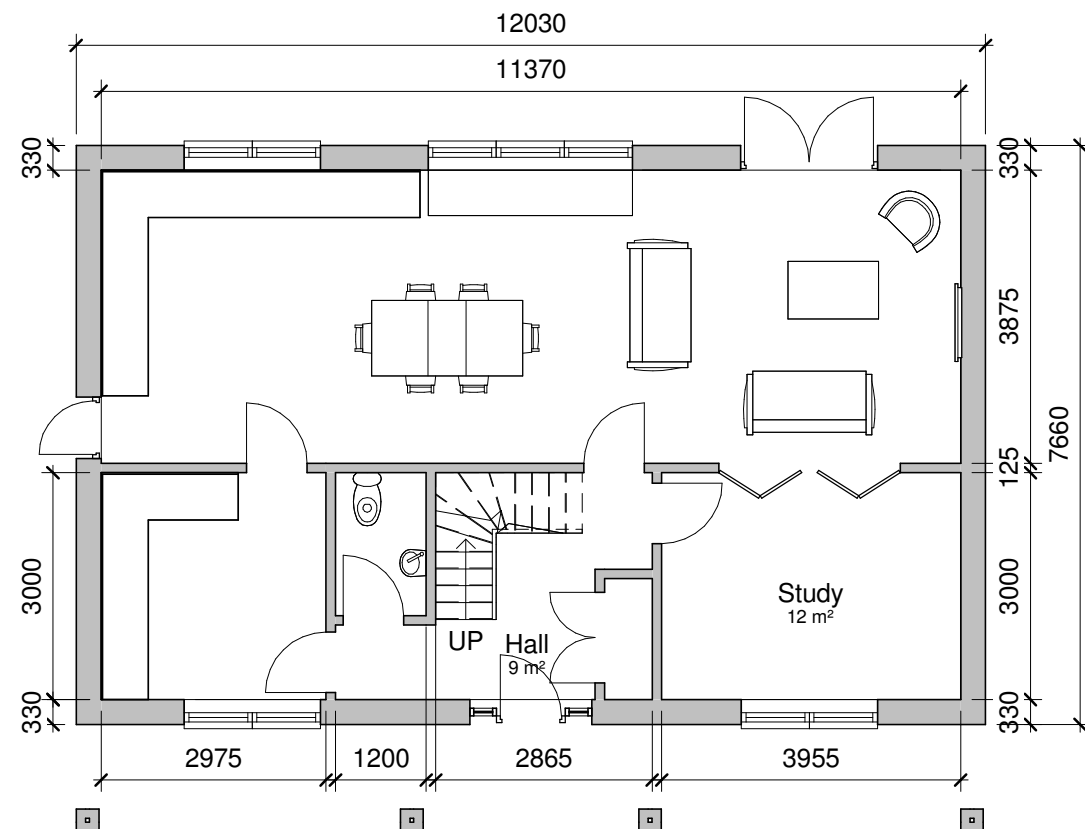

Proposed Ground Floor

1 : 100

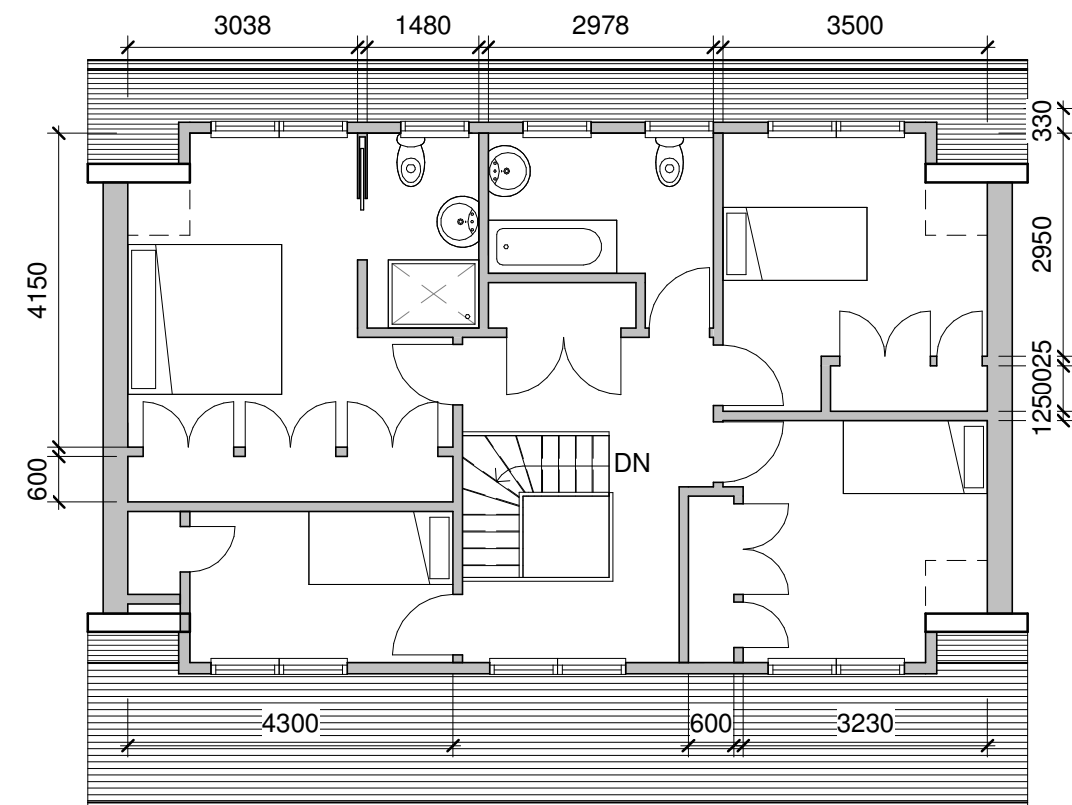

Proposed First Floor

1 : 100



Tel: 0800 6127 664
www.yourhomeplans.co.uk

These drawings are for approval purposes. Materials and products should not be ordered based on dimensions of drawings as errors may occur along existing building lines. All measurements are to be checked on site.


Mr & Mrs Farmer
53 Southwood Road
Hayling Island
Hampshire
PO11 9PT

Floor Plans

Project number 53SOU-14
Date 30th September 2014
Drawn by June Grinstead
Checked by Checker

A102

Scale 1 : 100

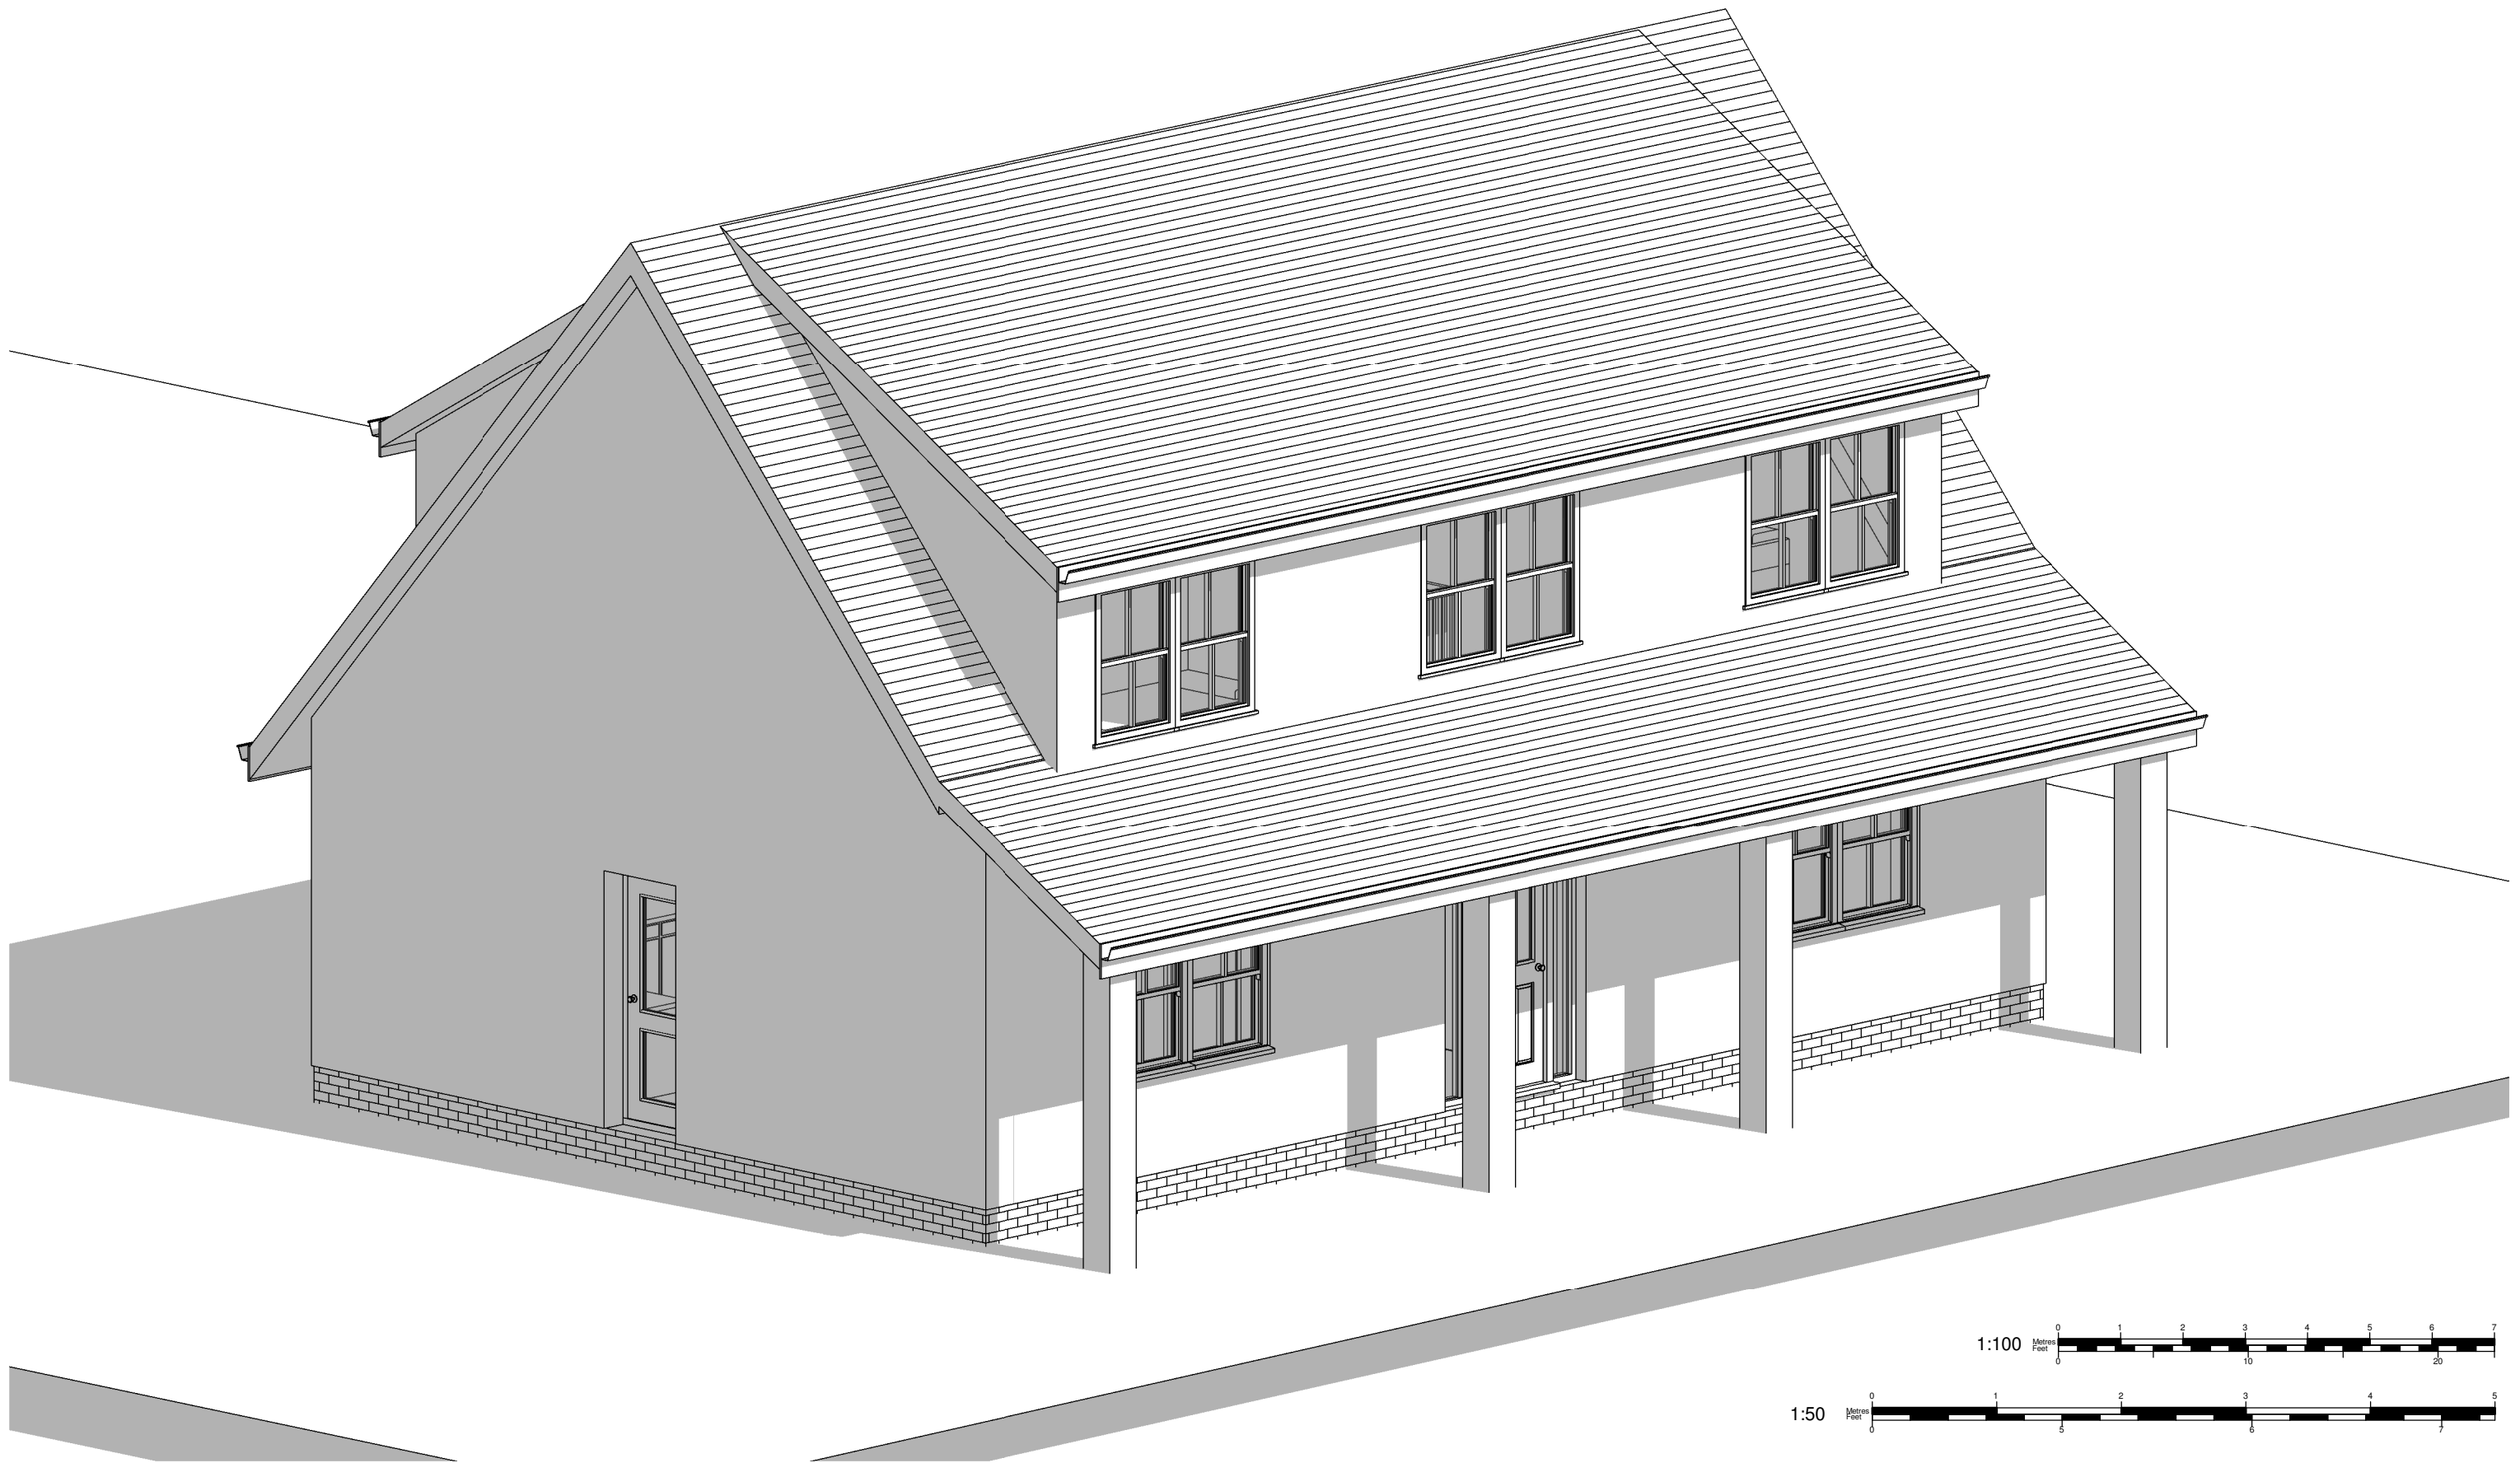

Tel: 0800 6127 664
www.yourhomeplans.co.uk

These drawings are for approval purposes. Materials and products should not be ordered based on dimensions of drawings as errors may occur along existing building lines. All measurements are to be checked on site.


Mr & Mrs Farmer
53 Southwood Road
Hayling Island
Hampshire
PO11 9PT

Exterior

Project number	53SOU-14
Date	30th September 2014
Drawn by	June Grinstead
Checked by	Checker


A103

Scale

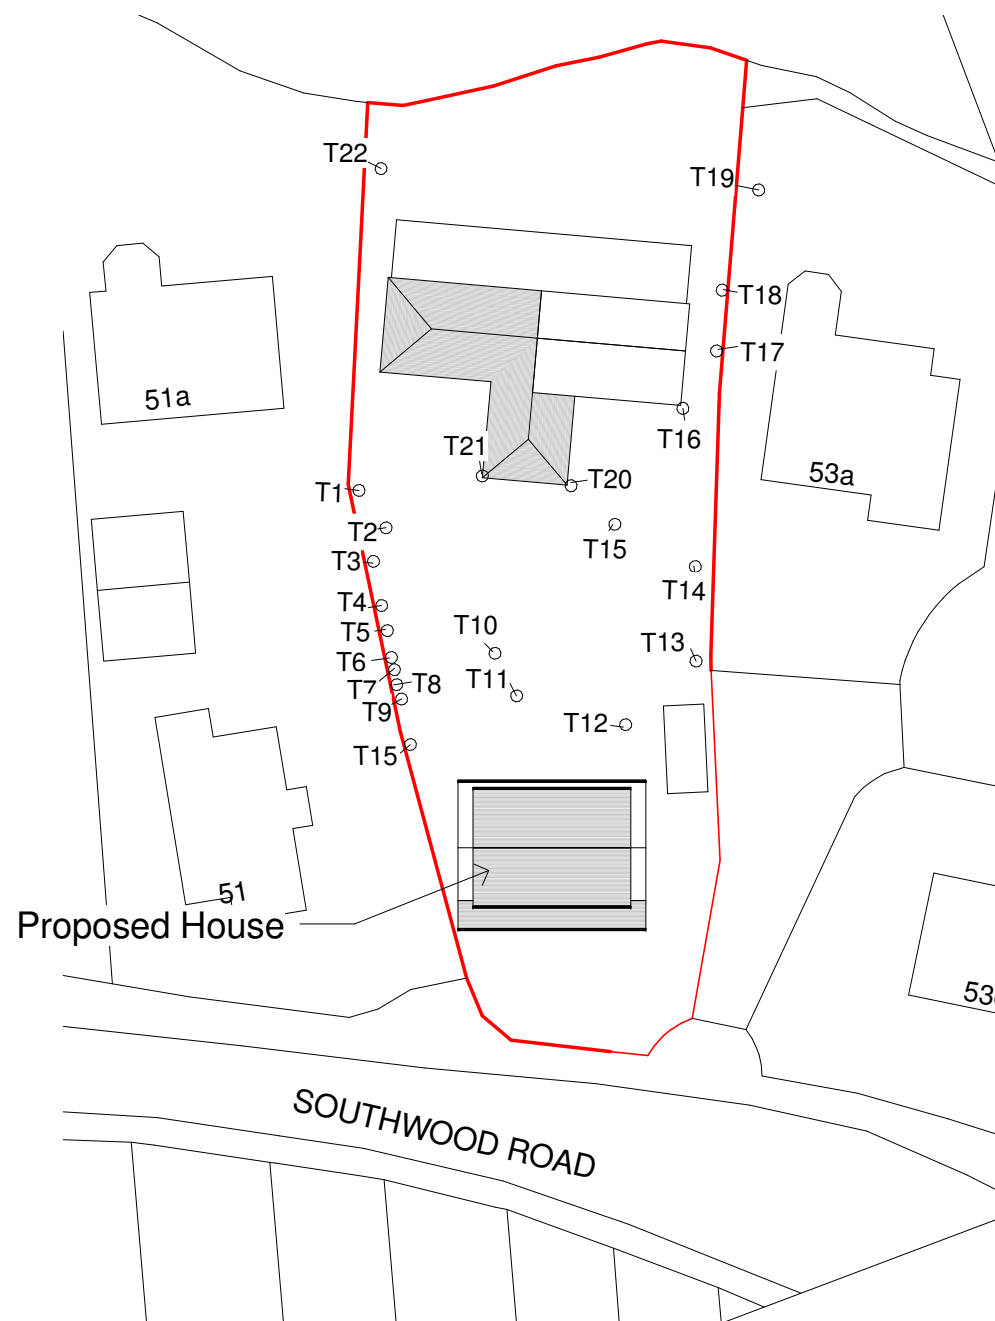

Tree Positions and Assumed Species

- T1 - Oak
- T2 - Silver Birch
- T3 - Hawthorn
- T4 - Beech
- T5 - Silver Birch
- T7 - Silver Birch
- T8 - Silver Birch
- T9 - Cluster Small Silver Birch
- T10 - Silver Birch
- T11 - Willow
- T12 - Yew
- T13 - Unidentified
- T14 - Unidentified
- T15 - Beech and Fruit Trees
- T16 - Palm
- T17 - Pine
- T18 - Pine
- T19 - Pine
- T20 - Unidentified
- T21 - Palm
- T22 - Oak

 

Your Home Plans

Tel: 0800 6127 664
www.yourhomeplans.co.uk

These drawings are for approval purposes. Materials and products should not be ordered based on dimensions of drawings as errors may occur along existing building lines. All measurements are to be checked on site.




Mr & Mrs Farmer
53 Southwood Road
Hayling Island
Hampshire
PO11 9PT

Tree Plan

Project number 53SOU-14
Date 30th September 2014
Drawn by June Grinstead
Checked by Checker

A104

Scale 1 : 500

  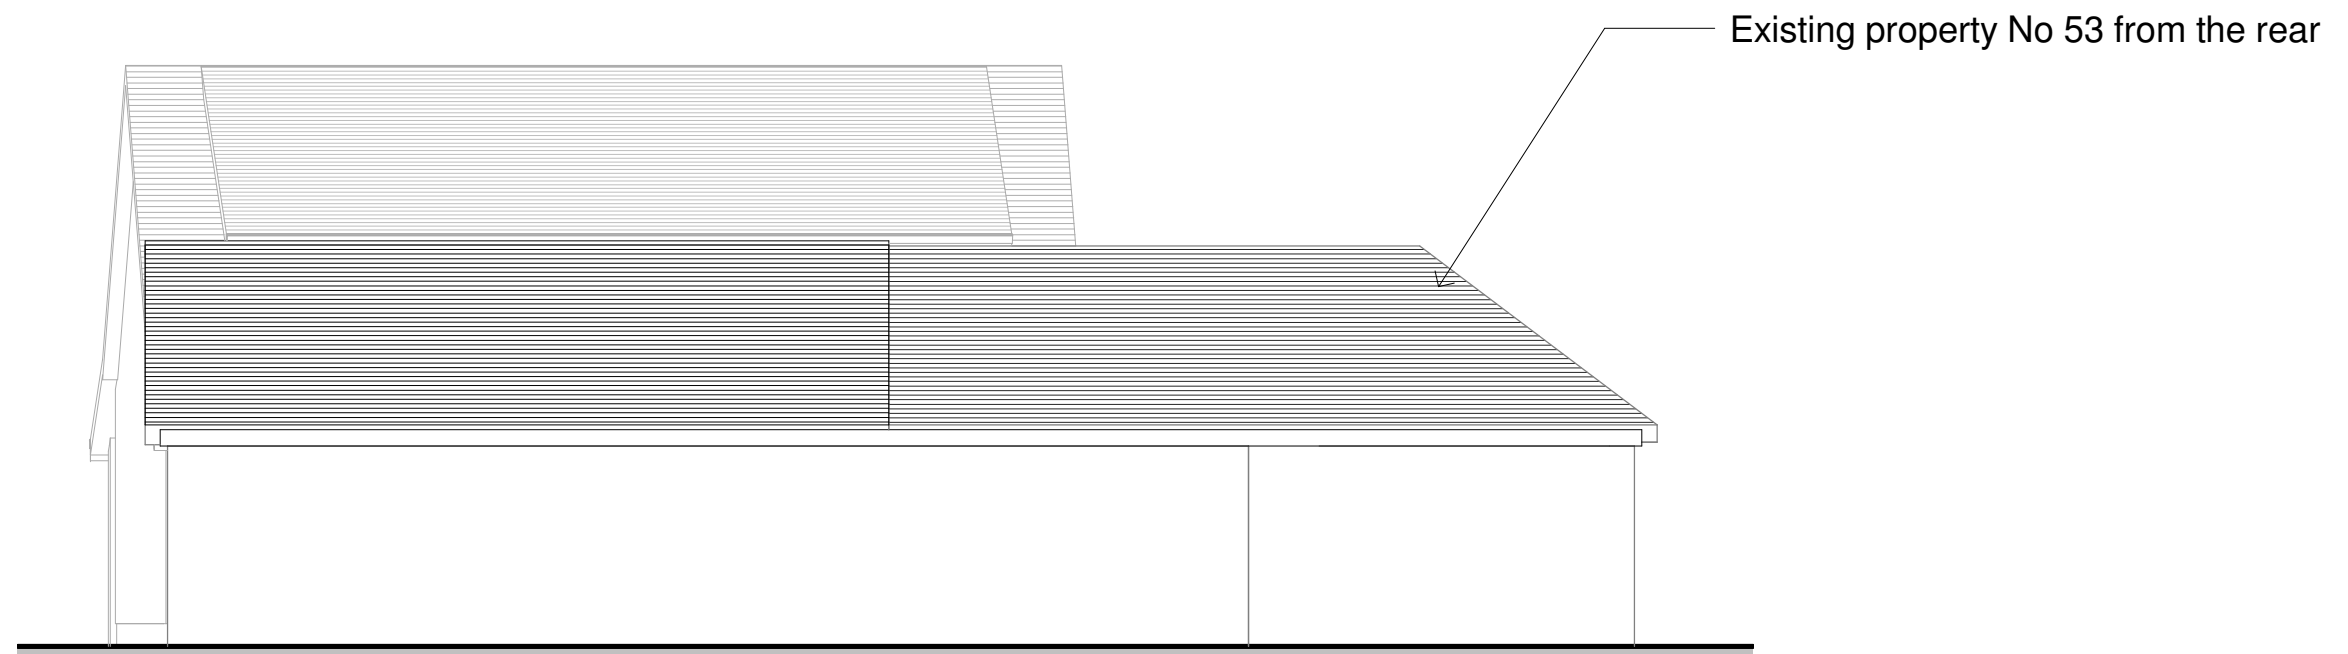


Tel: 0800 6127 664
www.yourhomeplans.co.uk

These drawings are for approval purposes. Materials and products should not be ordered based on dimensions of drawings as errors may occur along existing building lines. All measurements are to be checked on site.

Mr & Mrs Farmer
53 Southwood Road
Hayling Island
Hampshire
PO11 9PT

Views with Existing

Project number	53SOU-14	A105
Date	30th September 2014	
Drawn by	Author	
Checked by	Checker	Scale
		1 : 100

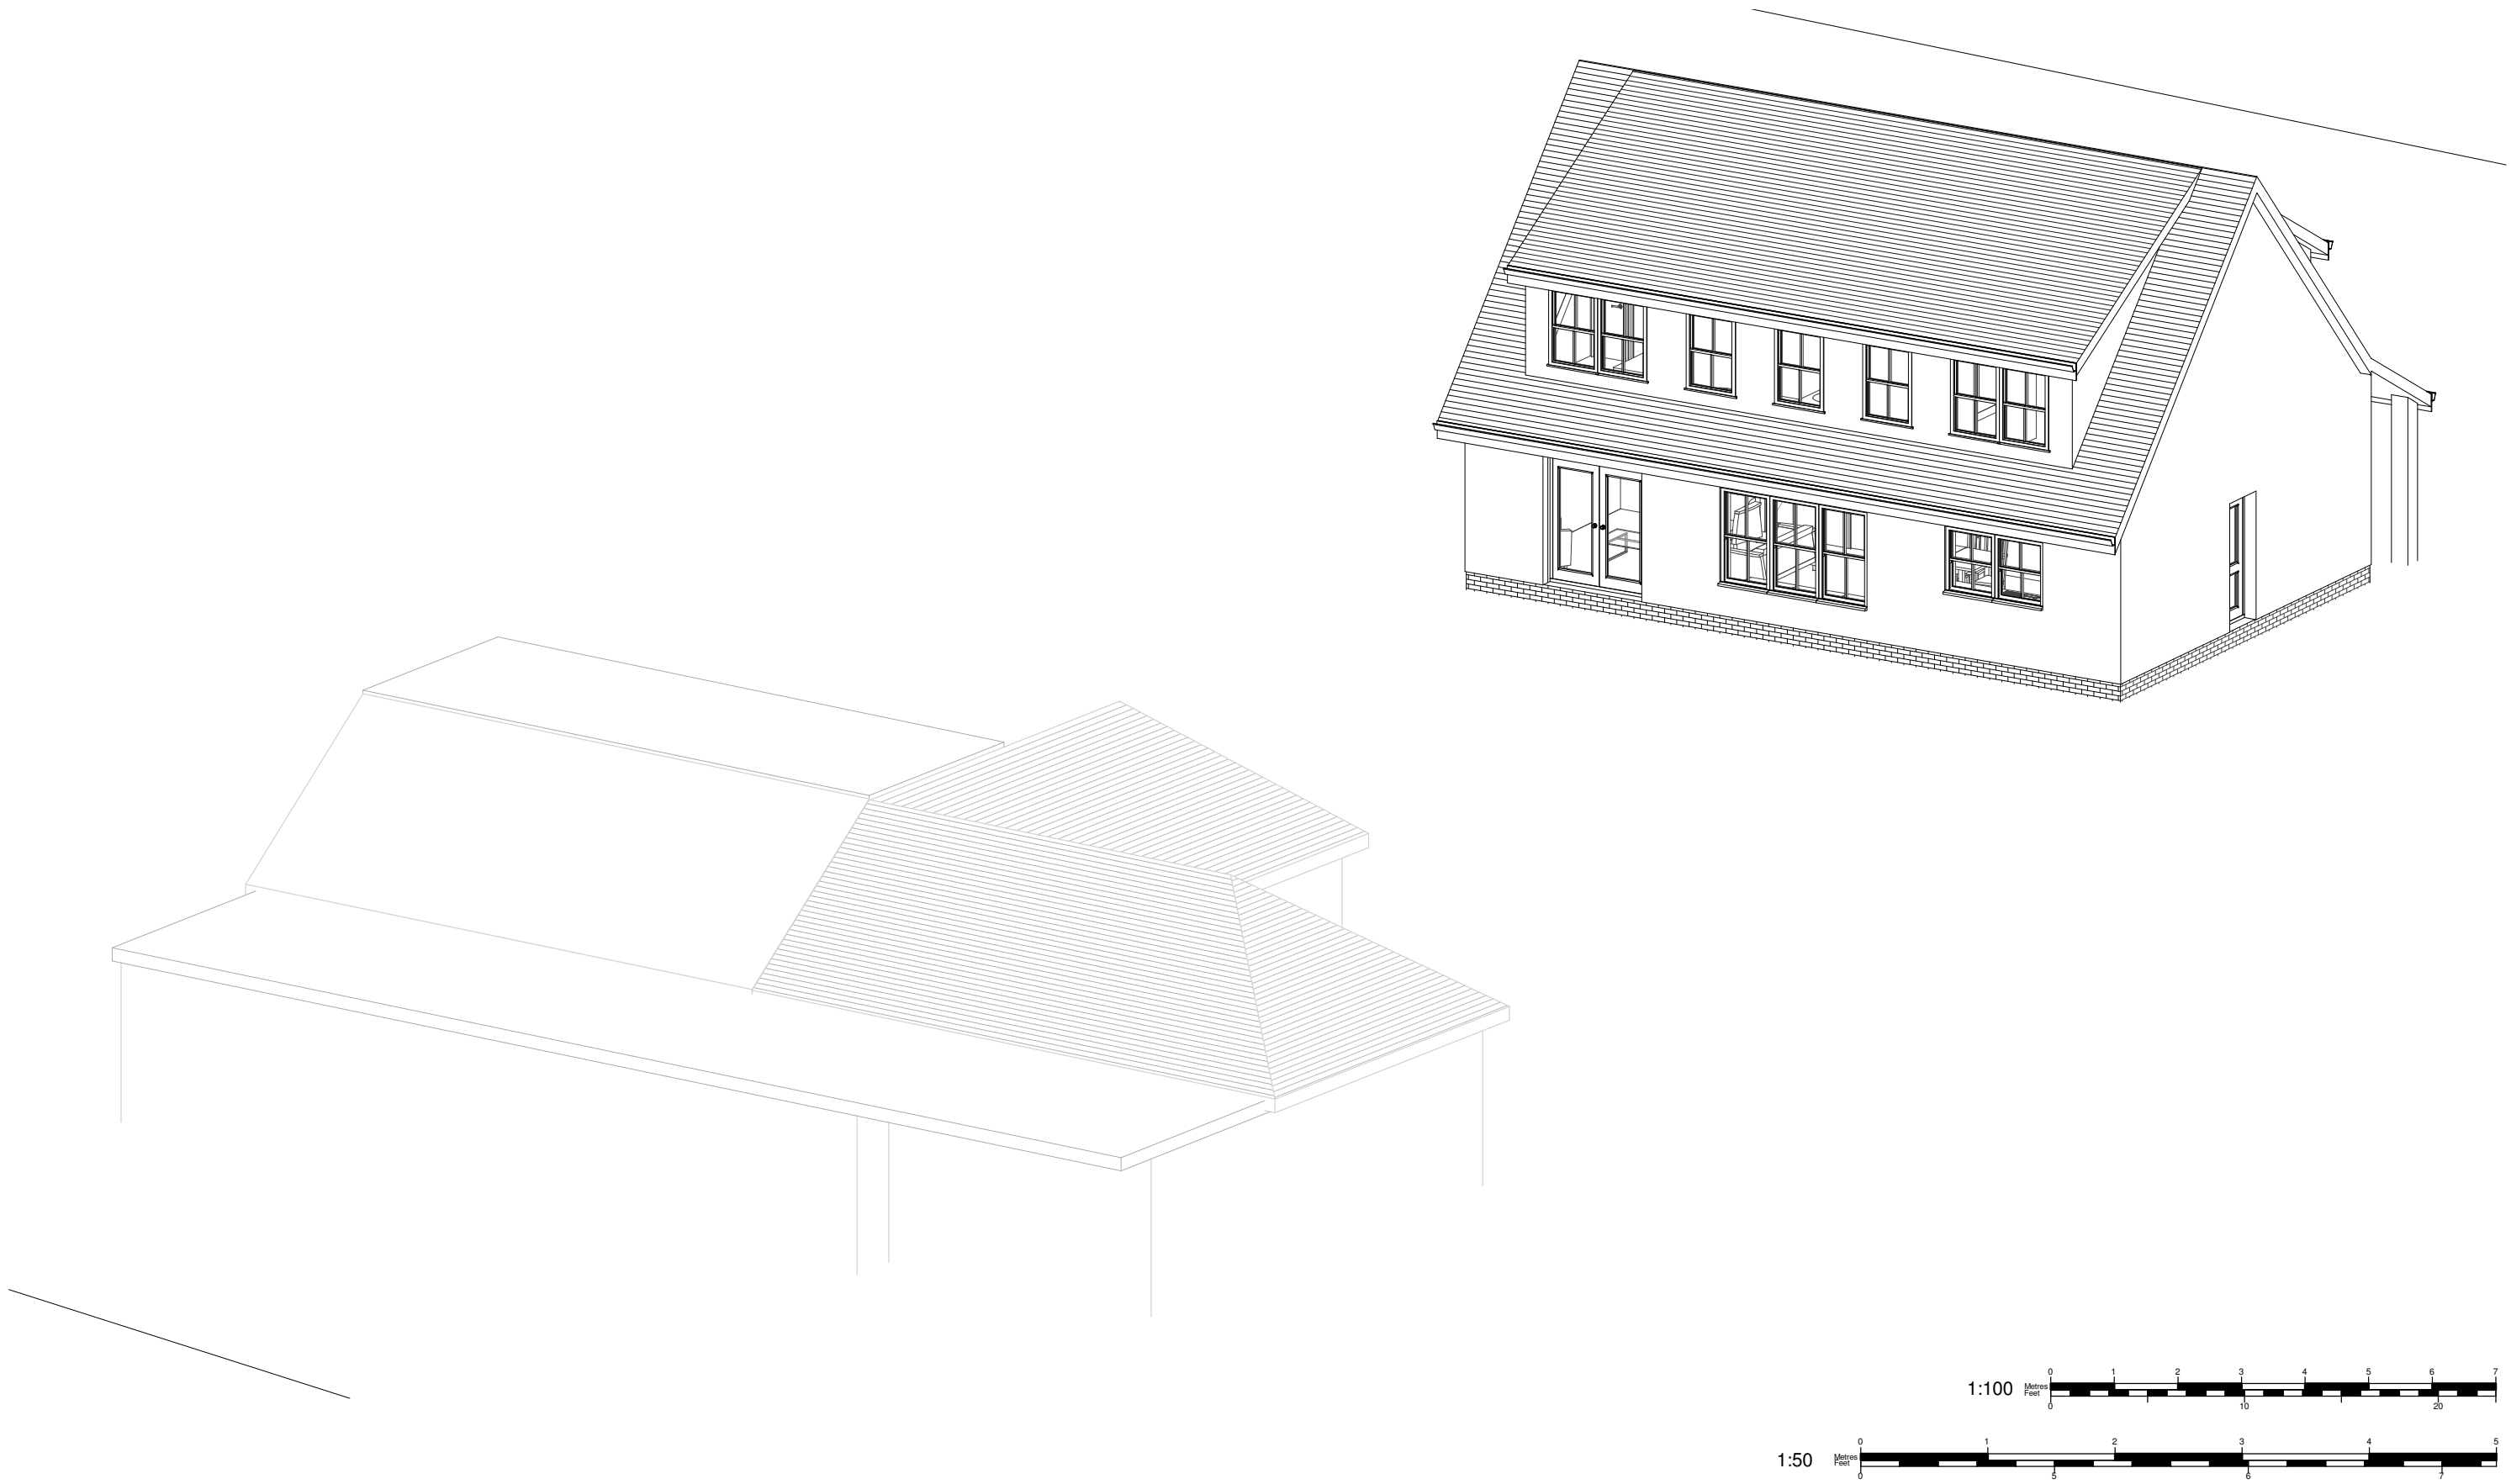

Your Home Plans

Tel: 0800 6127 664
www.yourhomeplans.co.uk

These drawings are for approval purposes. Materials and products should not be ordered based on dimensions of drawings as errors may occur along existing building lines. All measurements are to be checked on site.


Mr & Mrs Farmer
53 Southwood Road
Hayling Island
Hampshire
PO11 9PT

Perspective

Project number	53SOU-14
Date	30th September 2014
Drawn by	Author
Checked by	Checker

A106

Scale

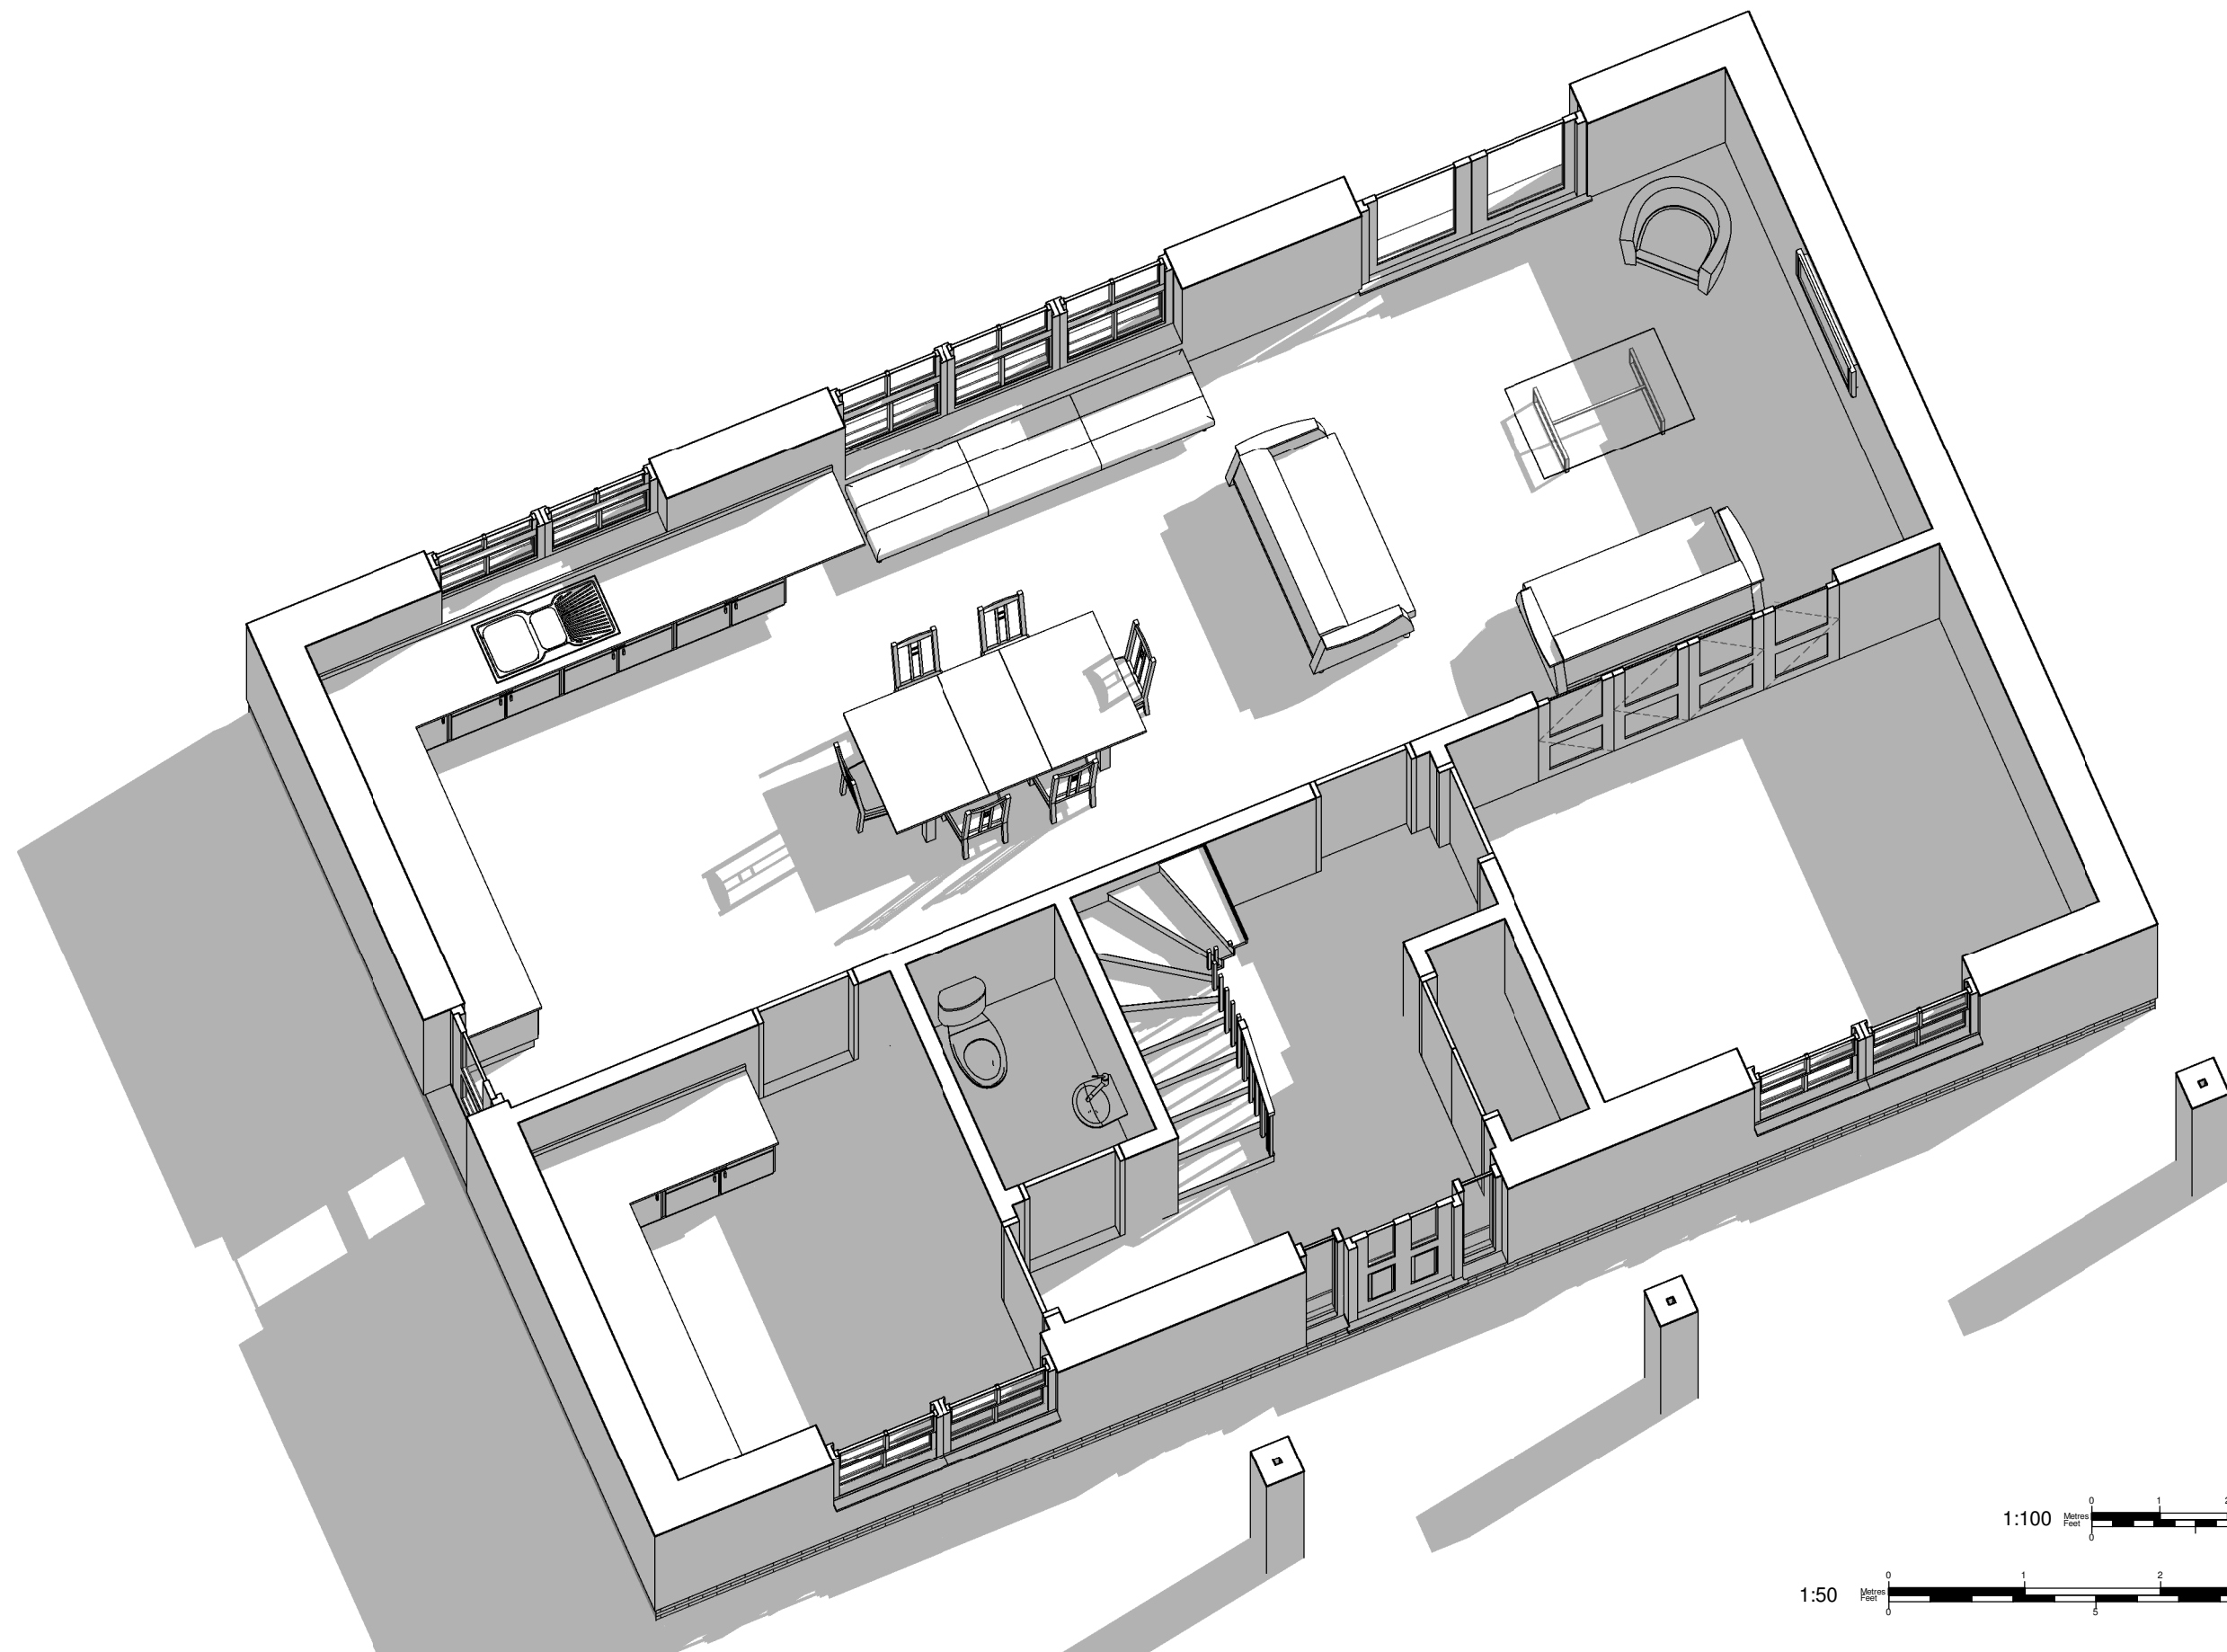

1:100 Metres 0 1 2 3 4 5 6 7 Feet 0 10 20

1:50 Metres 0 1 2 3 4 5 Feet 0 5 10 15 20



Your Home Plans

Tel: 0800 6127 664
www.yourhomeplans.co.uk

These drawings are for approval purposes. Materials and products should not be ordered based on dimensions of drawings as errors may occur along existing building lines. All measurements are to be checked on site.



Mr & Mrs Farmer
53 Southwood Road
Hayling Island
Hampshire
PO11 9PT

Ground Floor Interior

Project number 53SOU-14
Date 30th September 2014
Drawn by June Grinstead
Checked by Checker

A107

Scale

 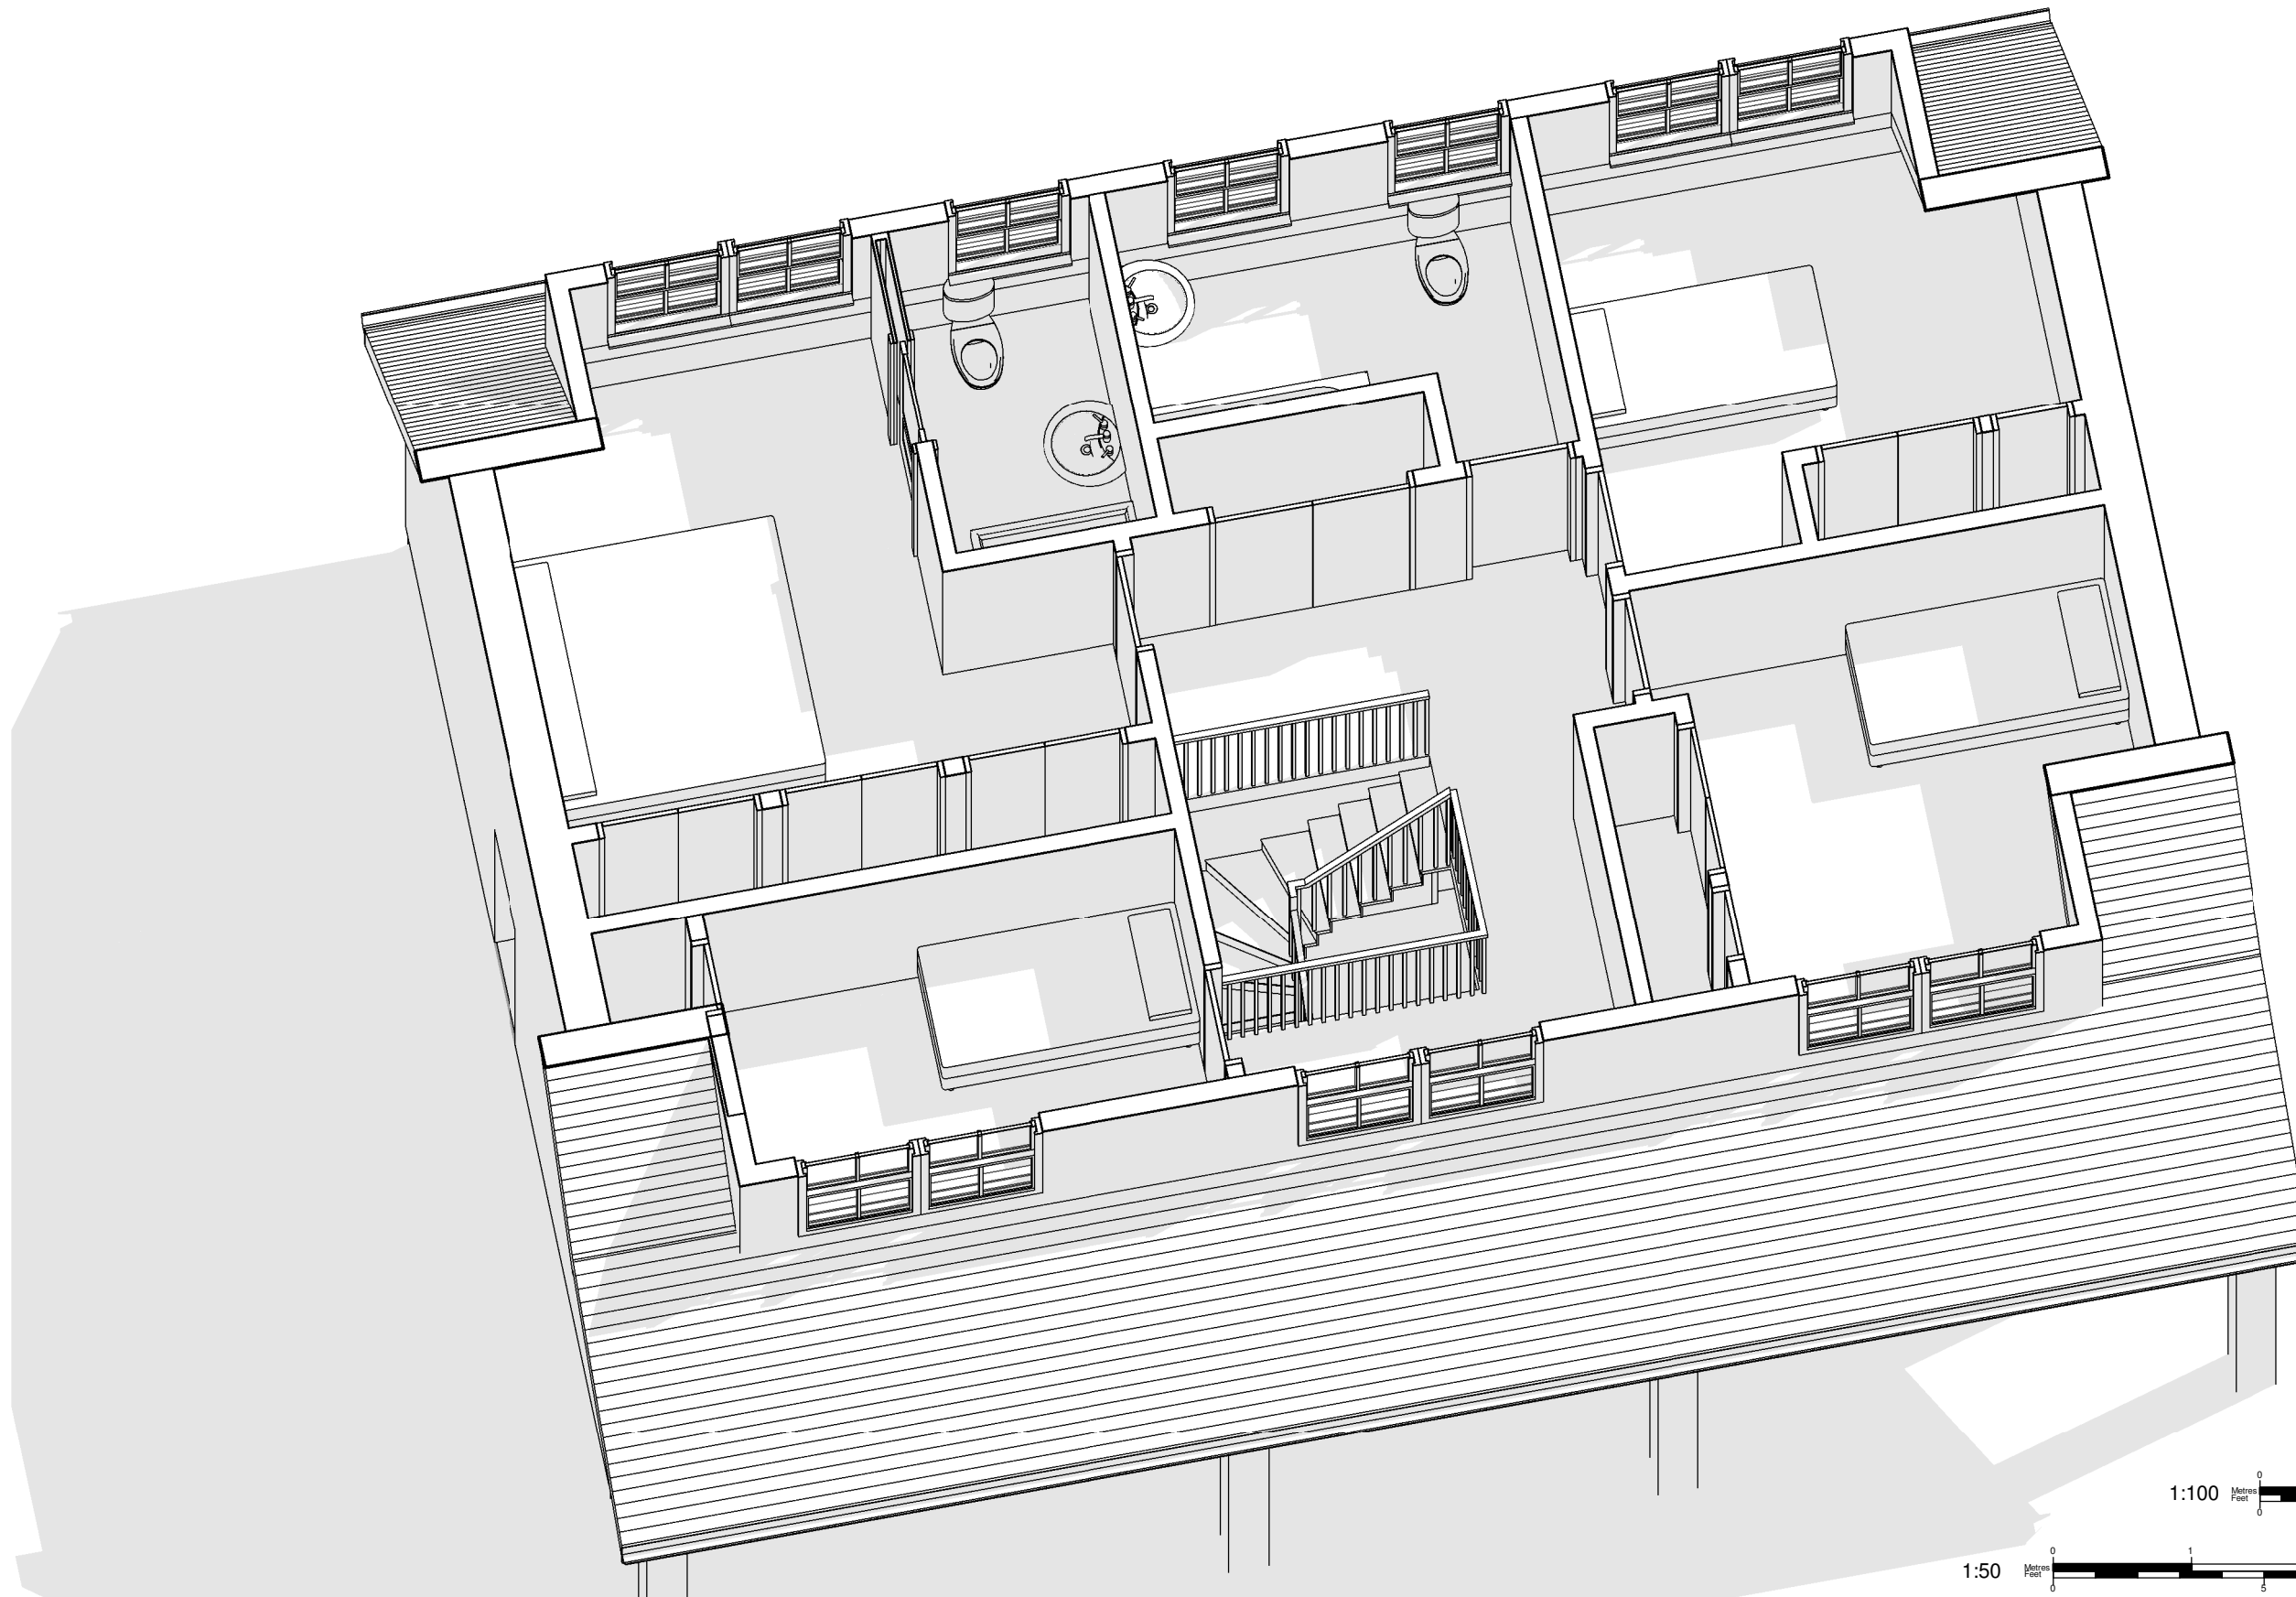

Your Home Plans

Tel: 0800 6127 664
www.yourhomeplans.co.uk

These drawings are for approval purposes. Materials and products should not be ordered based on dimensions of drawings as errors may occur along existing building lines. All measurements are to be checked on site.

Mr & Mrs Farmer
53 Southwood Road
Hayling Island
Hampshire
PO11 9PT

First Floor Interior

Project number	53SOU-14
Date	30th September 2014
Drawn by	June Grinstead
Checked by	Checker

A108

Scale