


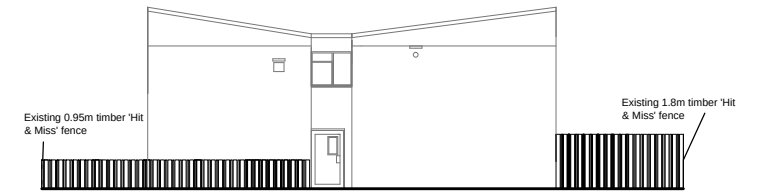


Existing West Elevation 8-31 Thrush Walk




Proposed West Elevation 8-31 Thrush Walk




Existing North Elevation 8-31 Thrush Walk

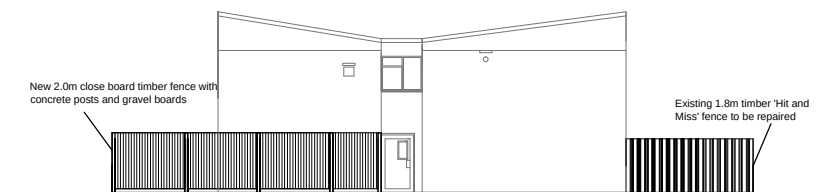


Proposed North Elevation 8-31 Thrush Walk

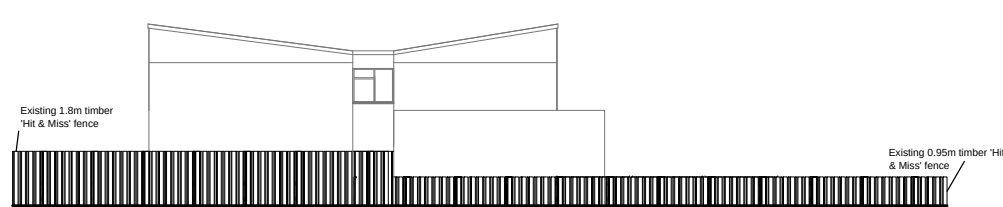


Existing South Elevation 8-31 Thrush Walk

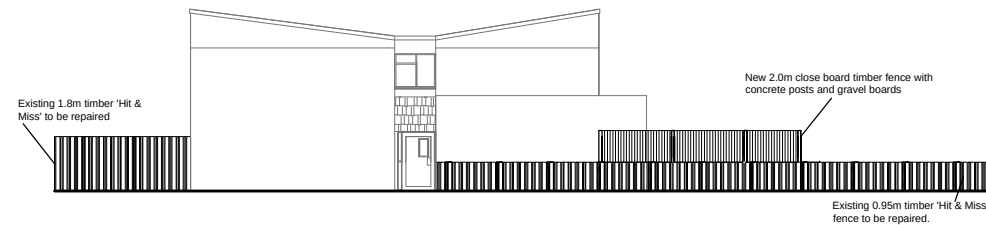

Proposed South Elevation 8-31 Thrush Walk

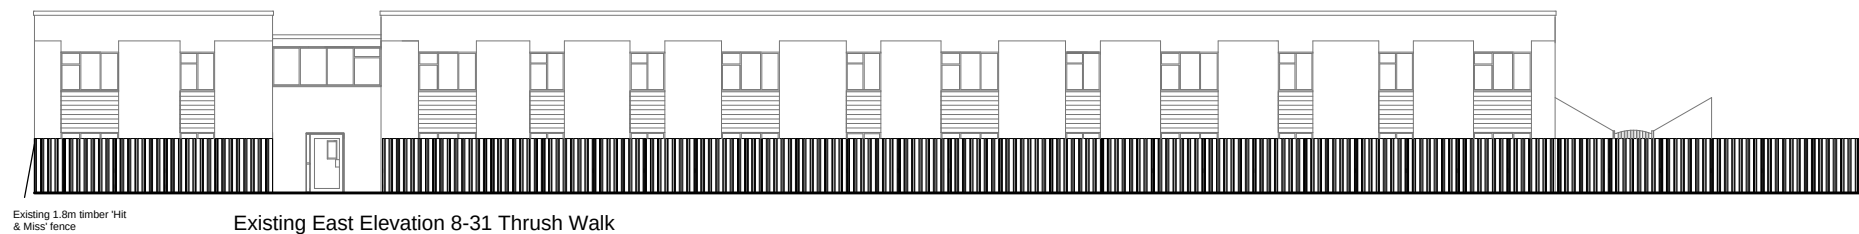

Existing East Elevation 8-31 Thrush Walk

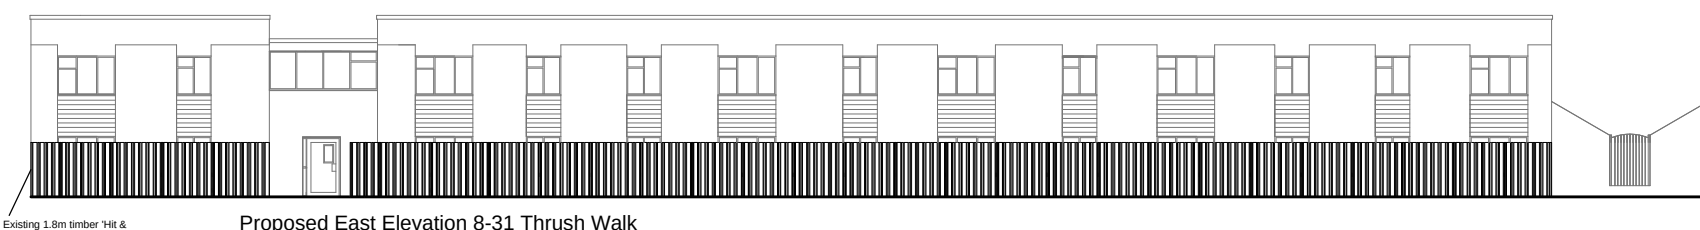

Proposed East Elevation 8-31 Thrush Walk

Planned Maintenance



PROJECT TITLE:
Thrush Walk Fencing
Wecock Farm

DRAWING TITLE:
Existing and Proposed Elevations
8-31 Thrush Walk

OCTOBER-2014 Drawn by: AA
DWG No: TW.004

Date: 29/10/2014

A3 - SCALE @ 1:250

OS Licence No.: 100019671

REVISIONS: