



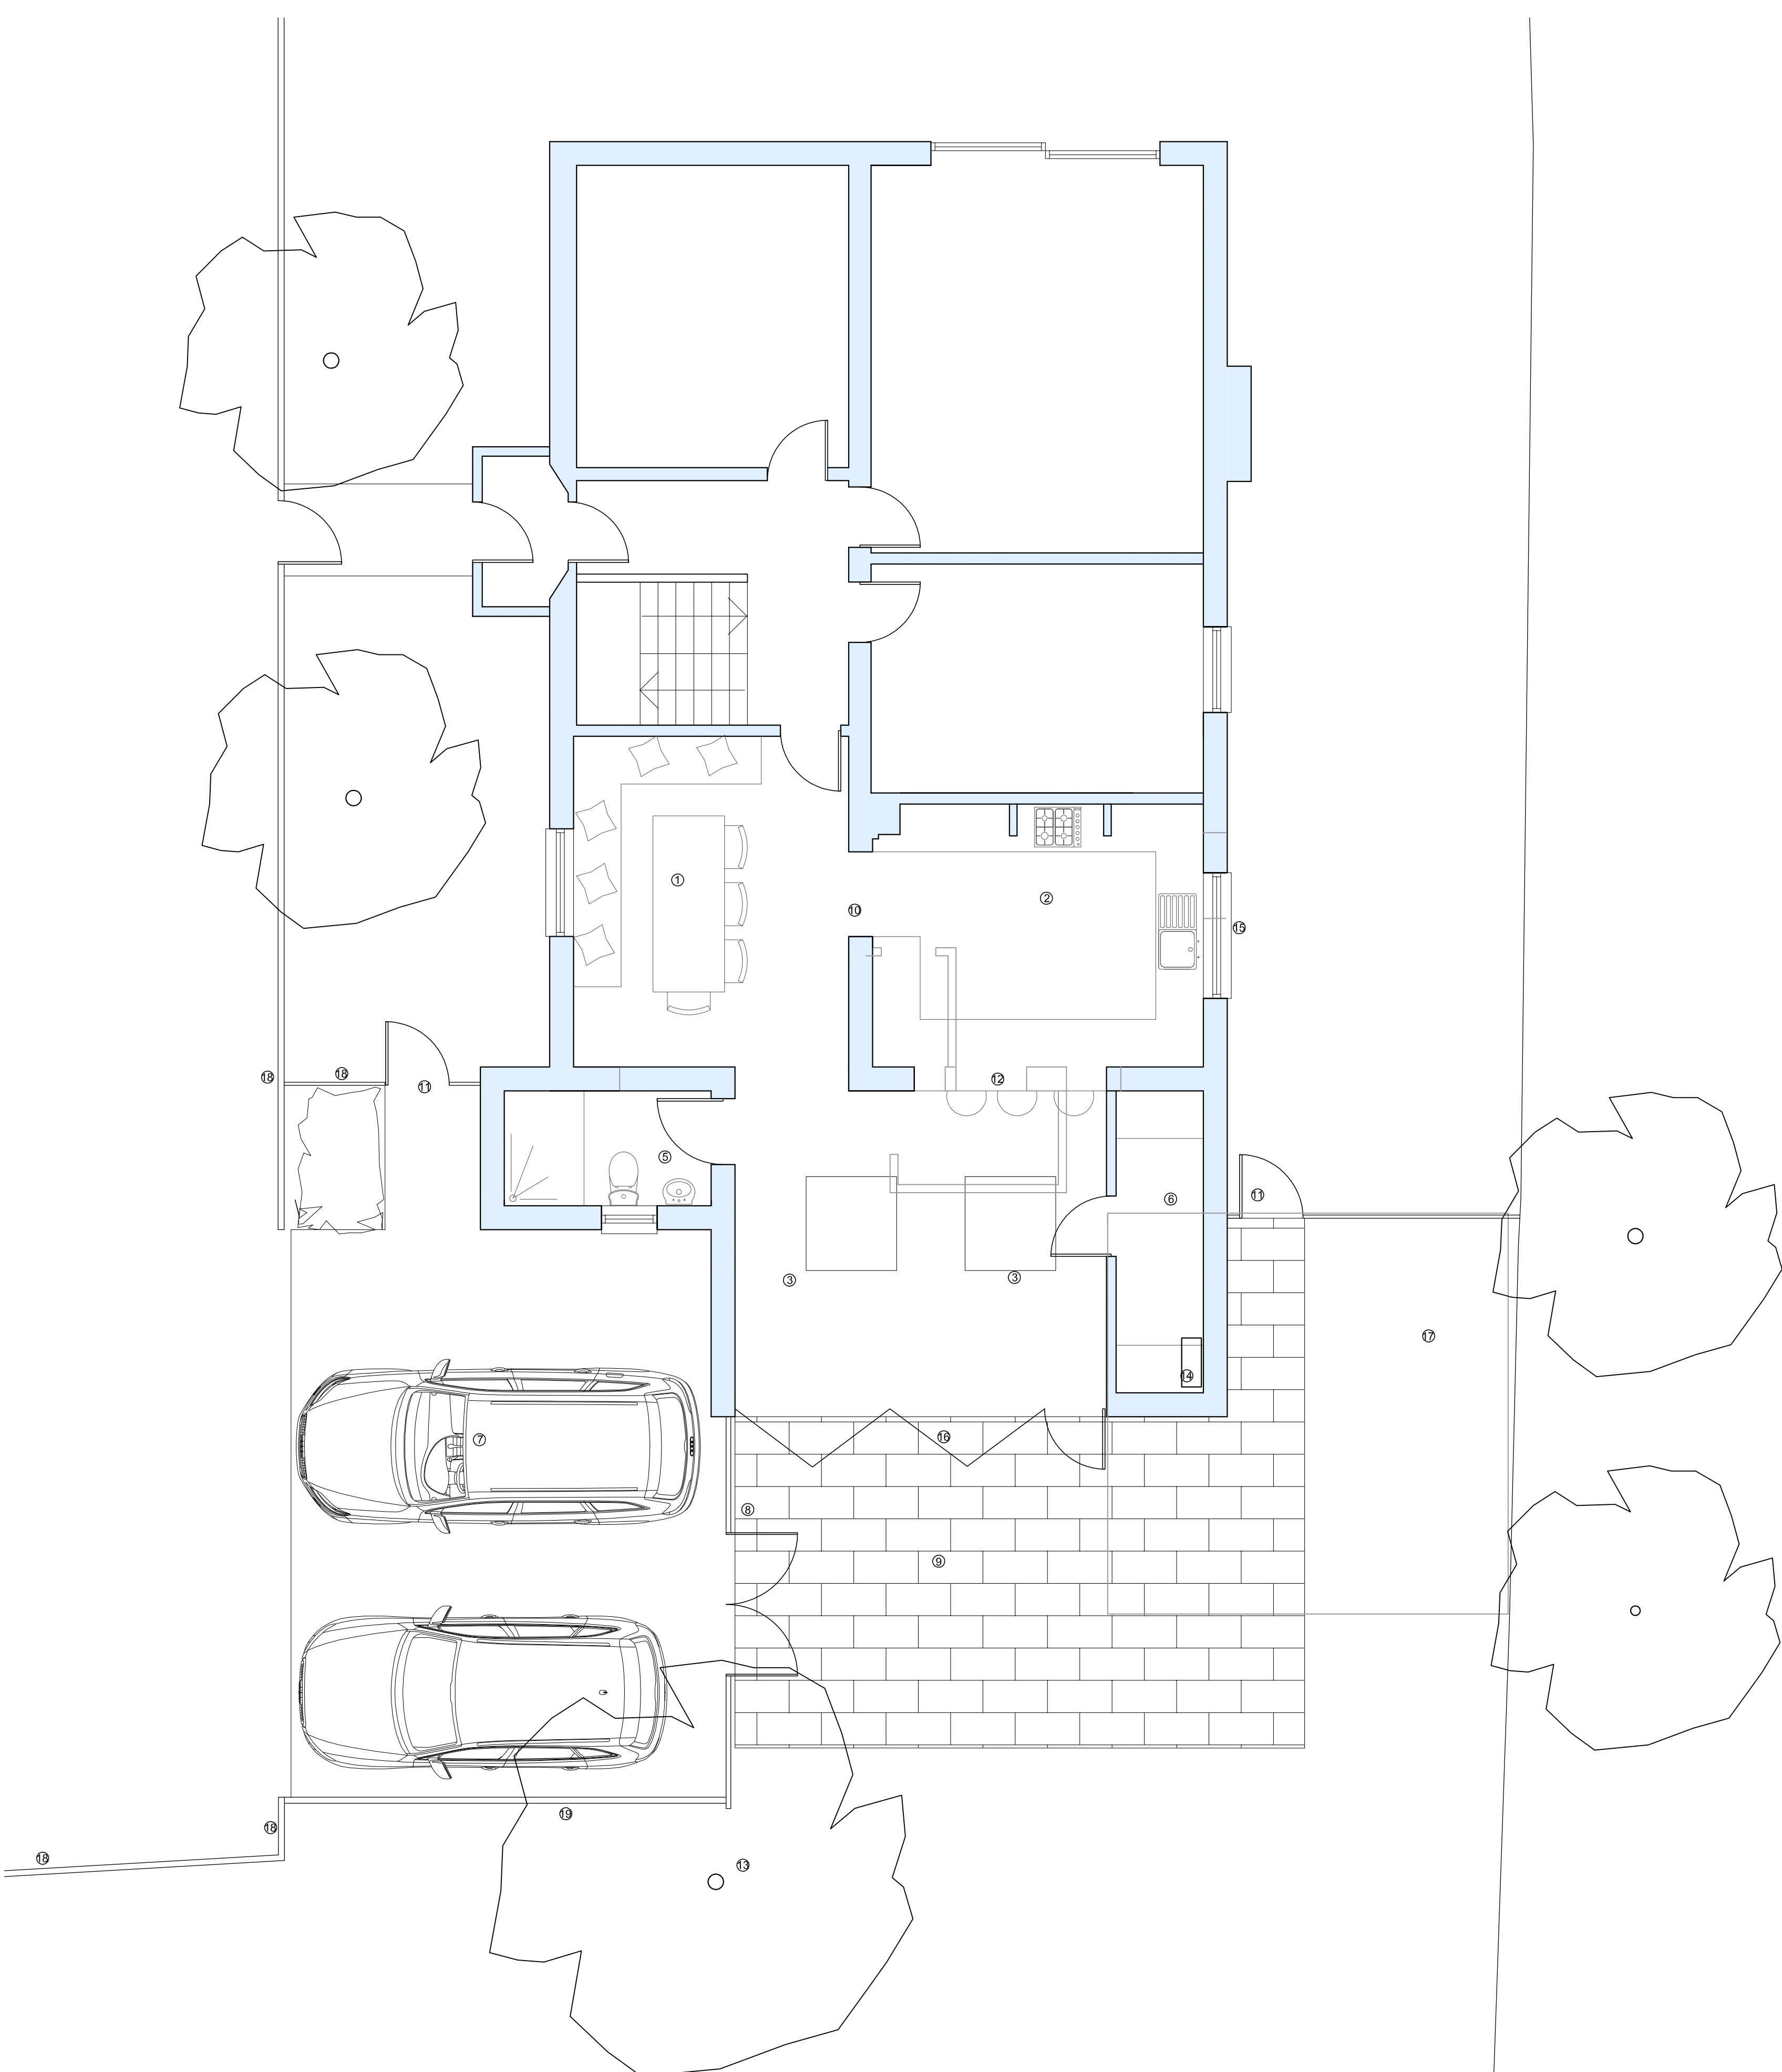

Ground Floor Plan
1:50

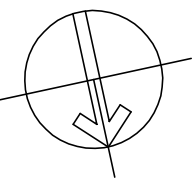

- Key:**
- ① Existing dining room
 - ② Existing kitchen - worktops extended
 - ③ Roof windows
 - ④ New day room
 - ⑤ WC and shower room
 - ⑥ Utility room
 - ⑦ Off road parking
 - ⑧ 1.8m high garden fence with gate
 - ⑨ Gate
 - ⑩ Arch way 'squared' up
 - ⑪ gate relocated
 - ⑫ open countertop
 - ⑬ monkey puzzle tree retained
 - ⑭ new boiler
 - ⑮ New window
 - ⑯ Bi fold doors
 - ⑰ hard standing
 - ⑱ existing timber fence
 - ⑲ new timber fence

Notes:

Do not scale from this drawing.
Only to be scaled for local authority purposes.
Dimensions to be checked on site.
All dimensions are in millimeters unless stated.
Report all discrepancies.

This drawing and information displayed is the confidential property of Engineering Architecture Ltd and shall not be copied or used for any purpose without the written consent of the company.

©Engineering Architecture Ltd. All Rights Reserved

**Planning
Stage**

0 Planning Issue		May14
Revisions		Date
Scale	As shown	Job No. 119
Drawing No. 119/PL02	Revision 0	
Drawing: Proposed Ground Floor Plan		
Project: 115 Havant Road Emsworth PO10 7LG		
engineering architecture First Floor Office t. 01730 352800 Exchange Buildings e. mail@engarc.co.uk Petersfield w. www.engarc.co.uk GU32 3JU		