

NOTES:


Dimensions to be checked on site before commencing work. Any discrepancies shall be reported to the architect immediately.

Do not scale from these drawings except for planning purposes.

Use figured dimensions only.

Where applicable this drawing is to be read in conjunction with other consultants' drawings.

All drawings to be read in conjunction with specification and all other drawings including structural engineer and mechanical and electrical drawings / specification

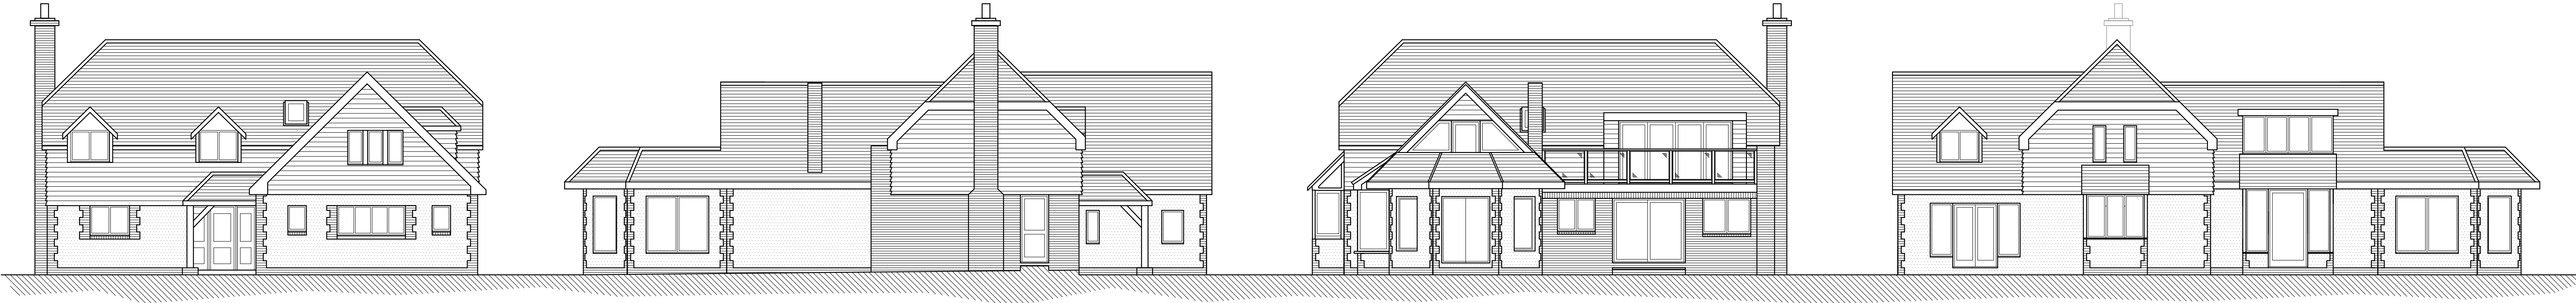


North Elevation - Existing @ 1:100 (A1)


East Elevation - Existing @ 1:100 (A1)

South Elevation - Existing @ 1:100 (A1)

West Elevation - Existing @ 1:100 (A1)

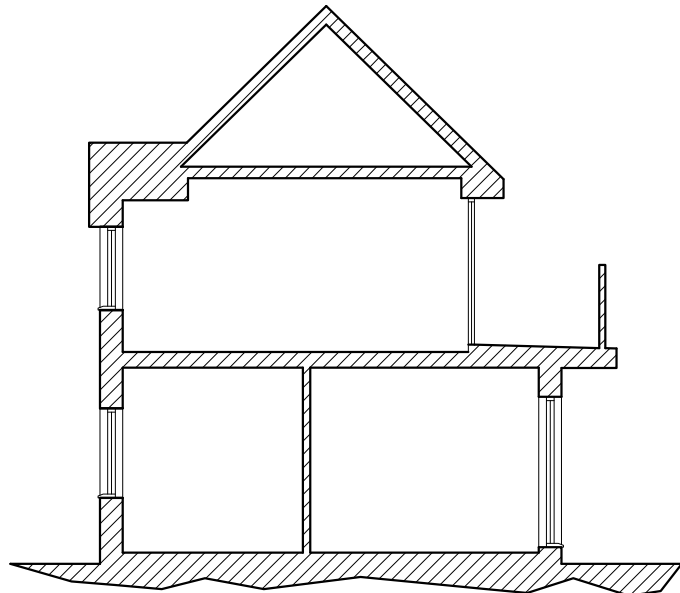

Section A-A - Existing @ 1:100 (A1)

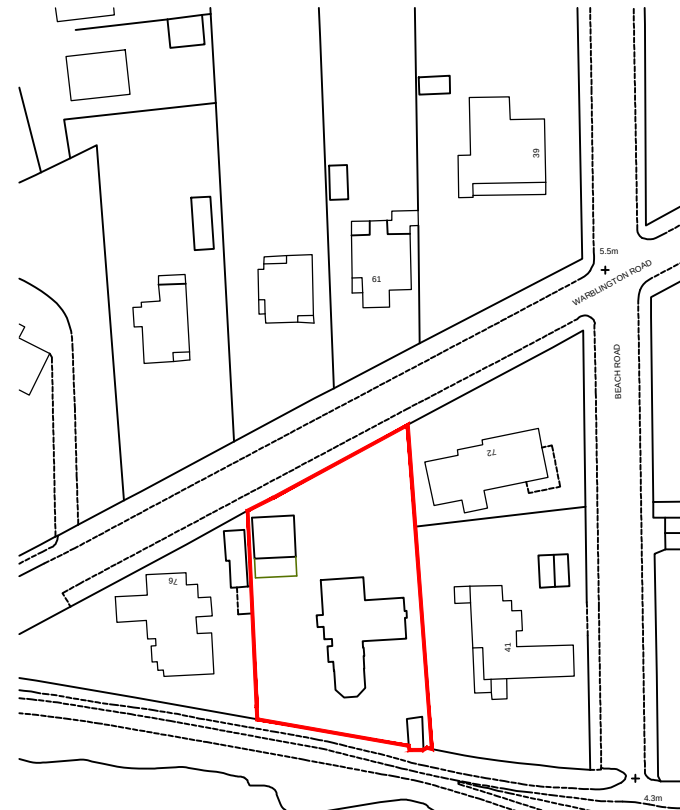

Site Location Plan @ 1:1250 (A1)

Ordnance Survey (c) Crown Copyright 2013. All rights reserved. Licence number 100020449

REV	DATE	AMENDMENT	DRAWN



Helyer Davies Architects Ltd
1 The Old Flour Mill,
Emsworth, PO10 7BT
01243 370 715
www.hdarchitects.co.uk mail@hdarchitects.co.uk

CLIENT

Mrs P Gratton

PROJECT

74 Warblington Road
Emsworth
Hampshire
PO10 7HH

DRAWING

Site Block Plan, Location Plan,
Existing Plans and Elevations.

SCALE

as noted @ A1

DATE

February 2014

DRAWN



SR

DRAWING NUMBER


13104/01

REVISION


A

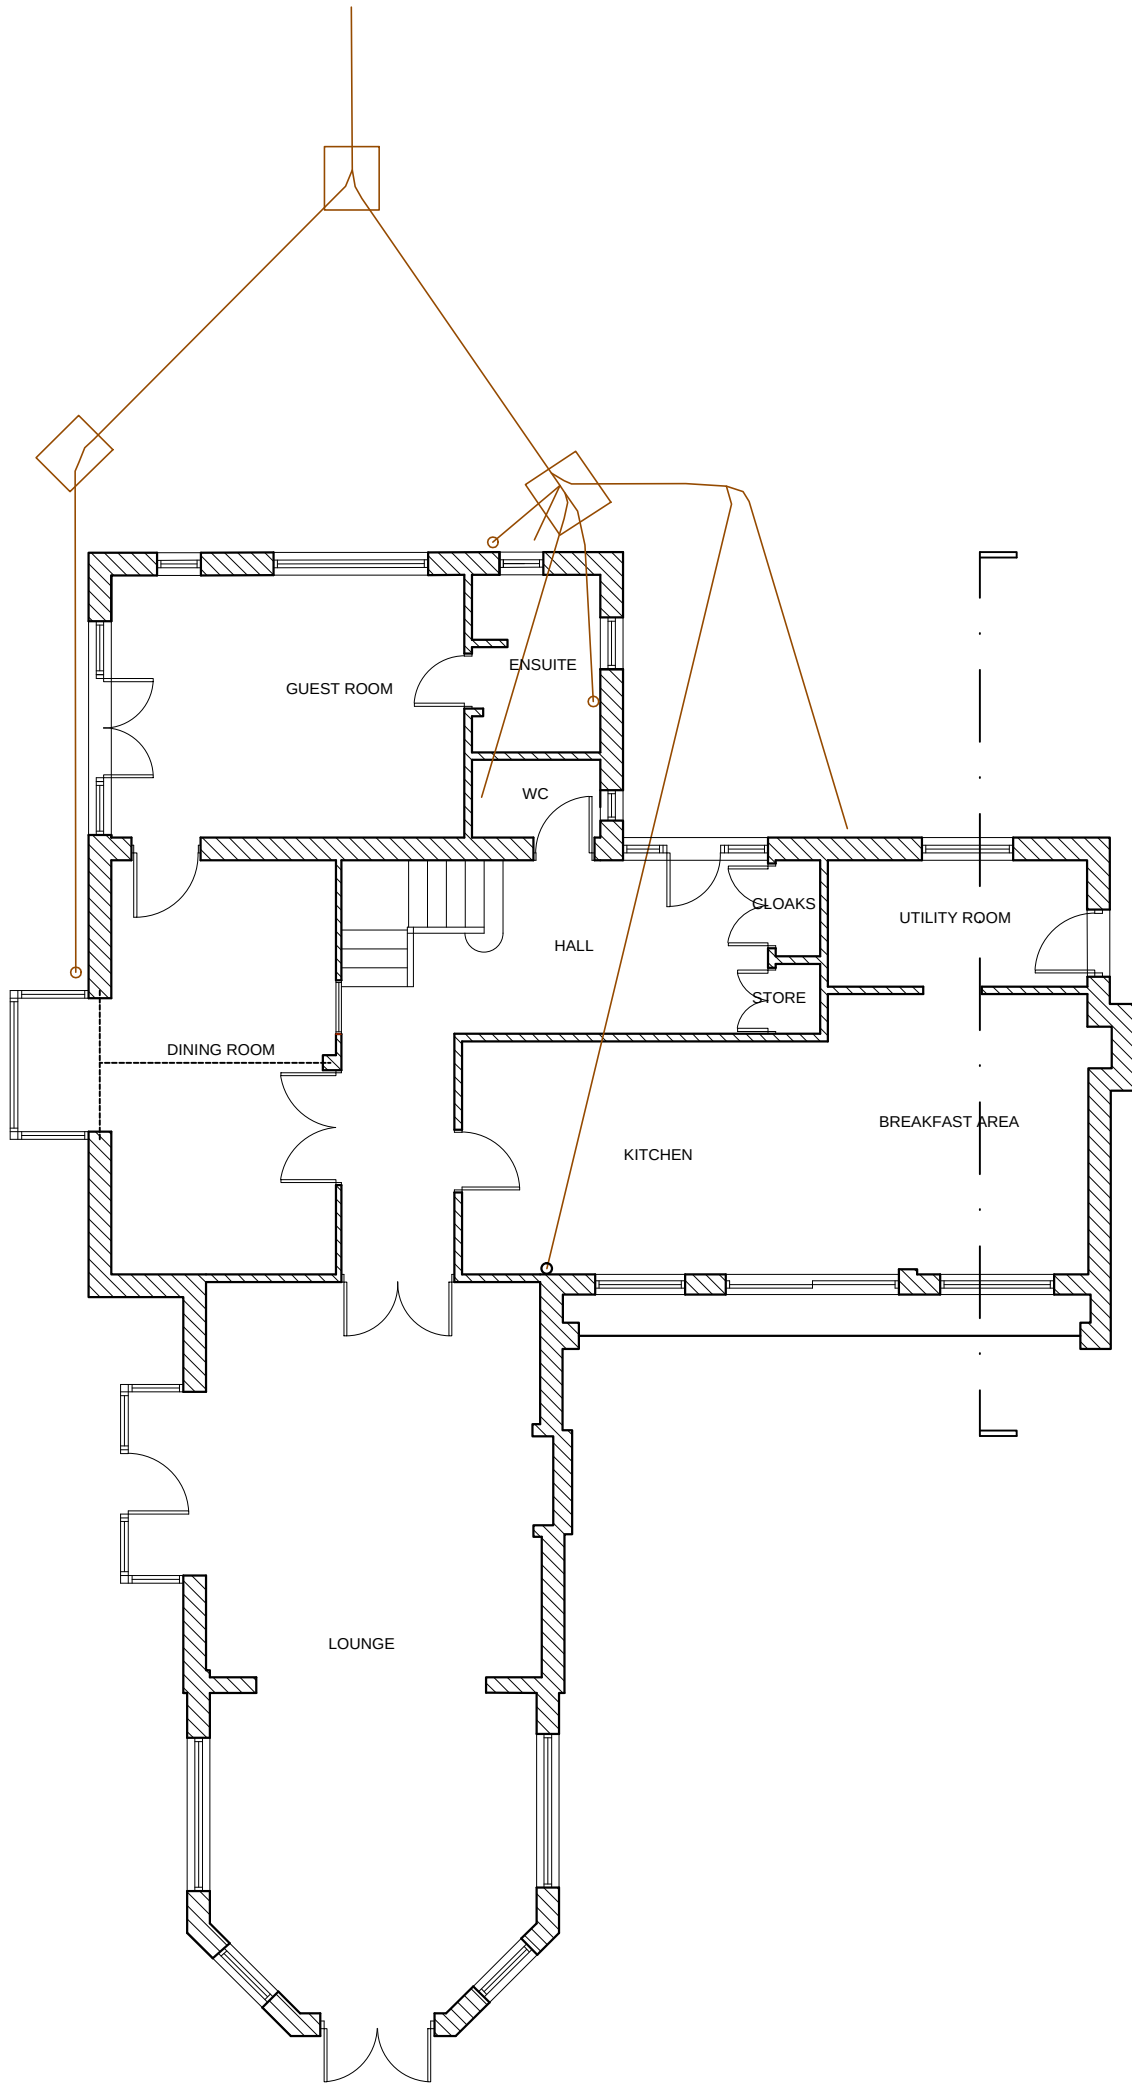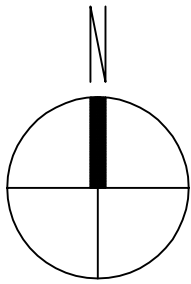

Ground Floor Plan - Existing @ 1:100 (A1)

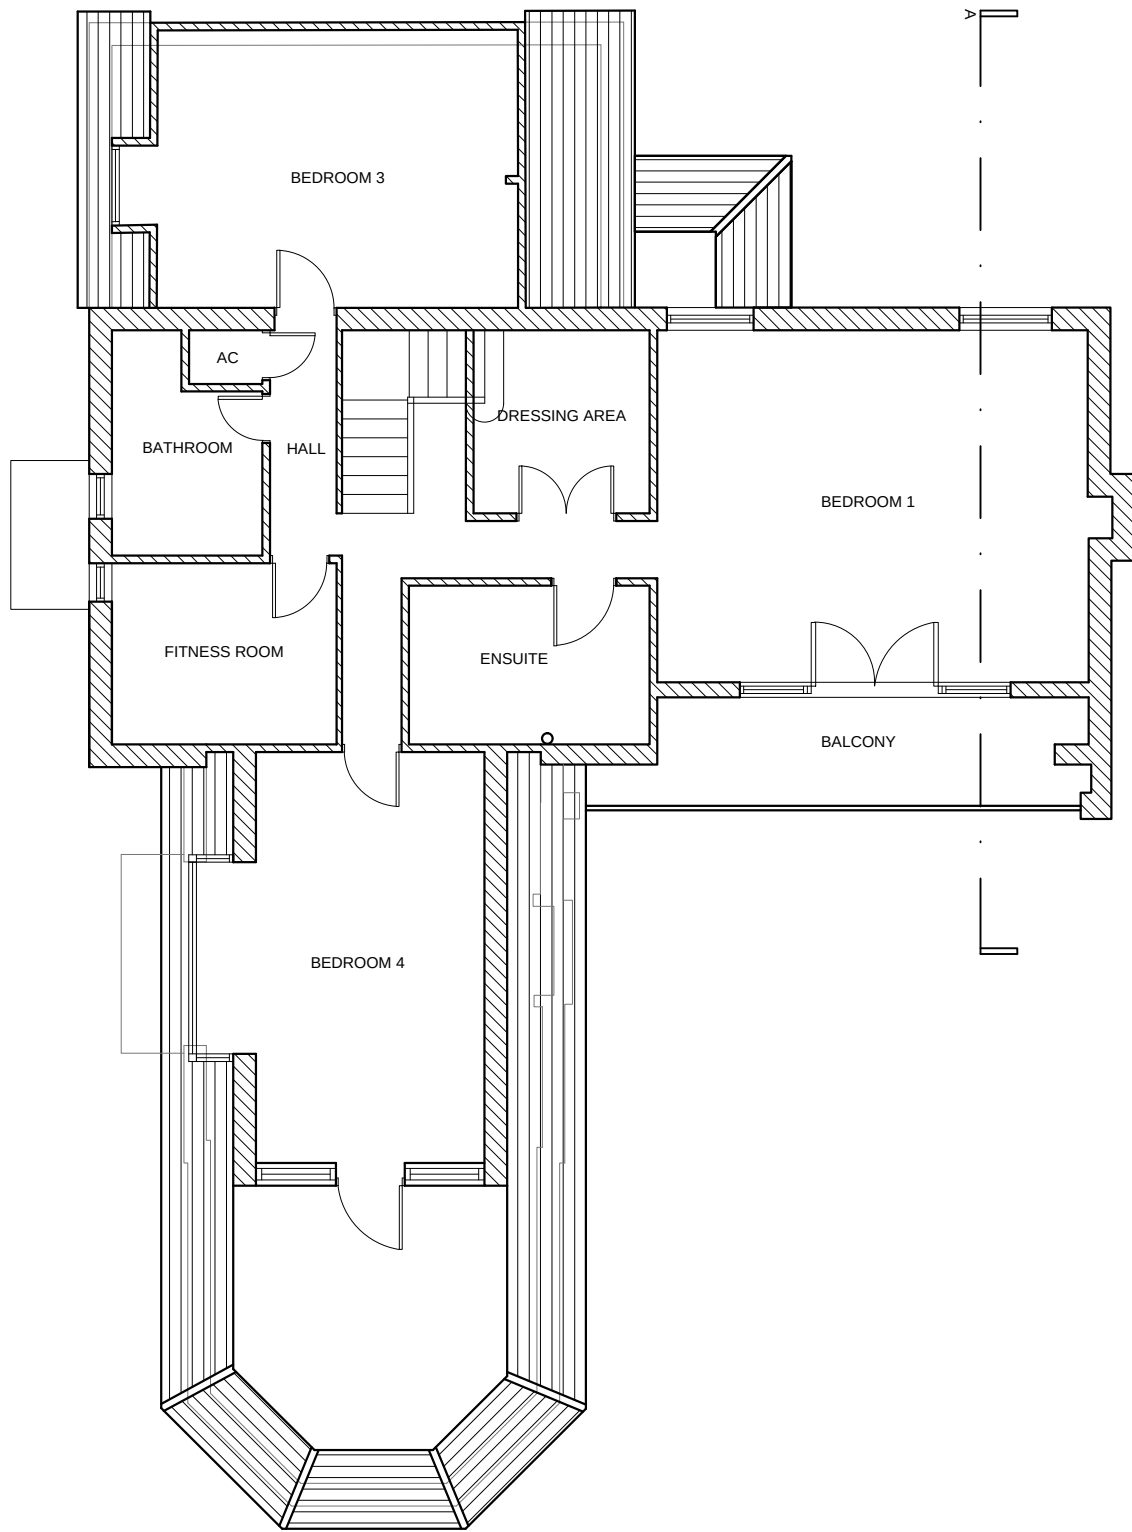

First Floor Plan - Existing @ 1:100 (A1)

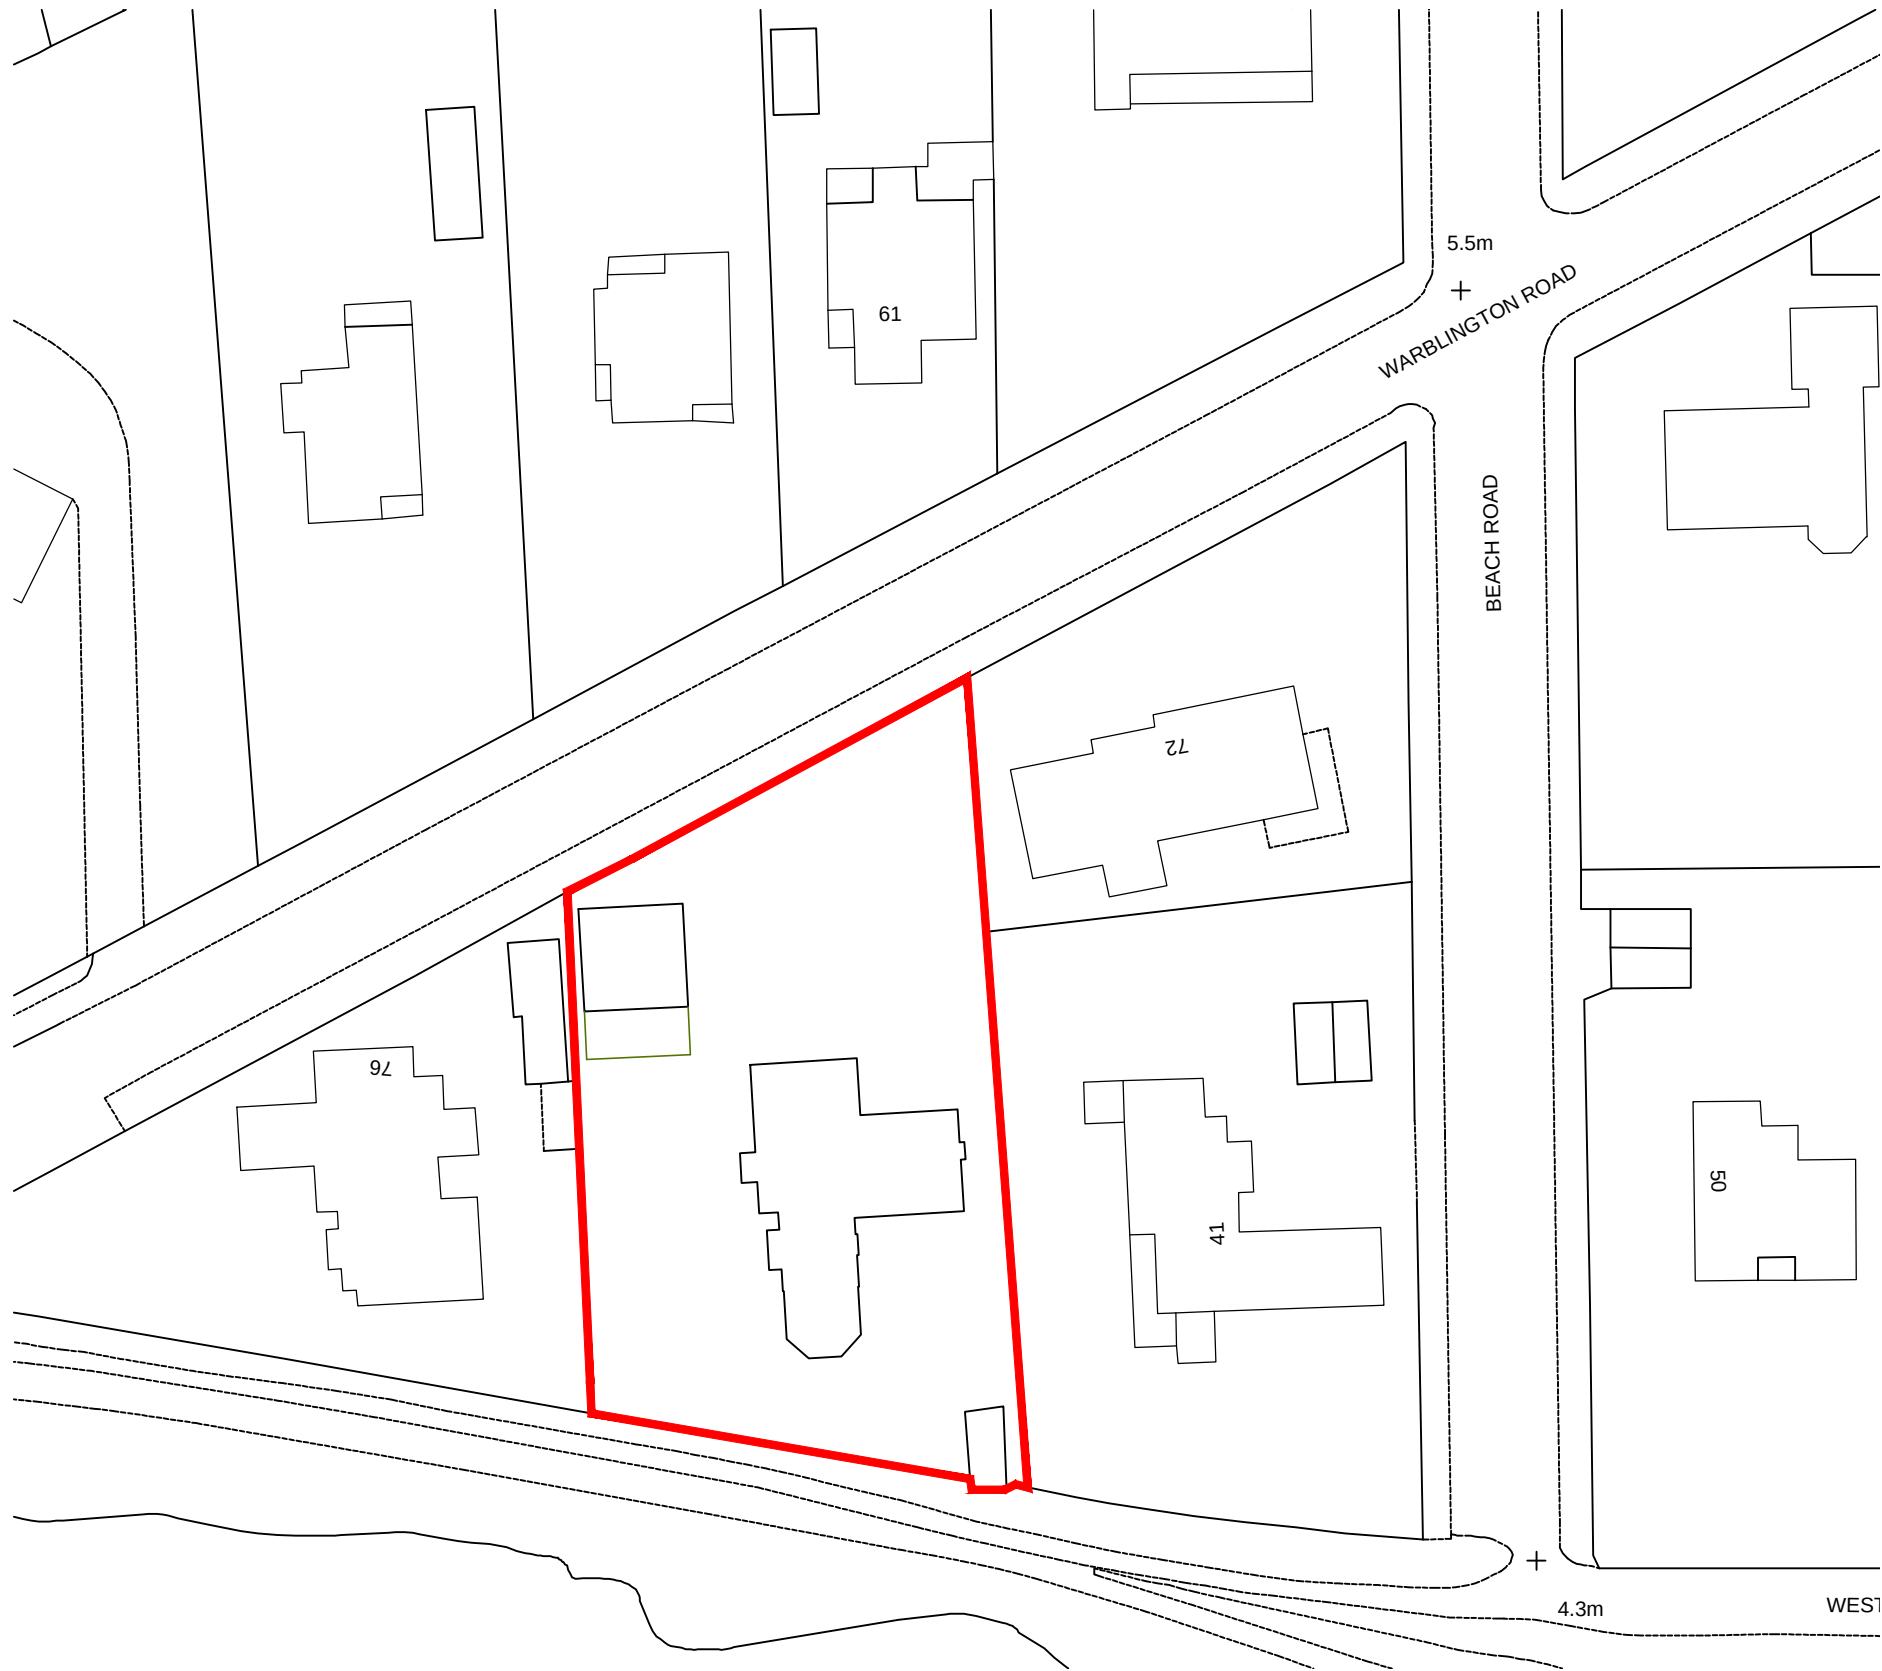

Site Block Plan @ 1:500 (A1)

Ordnance Survey (c) Crown Copyright 2013. All rights reserved. Licence number 100020449