

0m 1m 2m 3m 4m 5m

VISUAL SCALE 1:100 @ A3

SKYLIGHT TO EN-SUITE BATHROOM.
CILL OVER 1700MM FROM FFL


CLEAN WHITE RENDER ON A
DARK GREY CLAY BRICK PLINTH

DARK GREY CLAY BRICK
ROUND CORNER DETAIL

ROAD LEVEL

ROAD LEVEL

51640

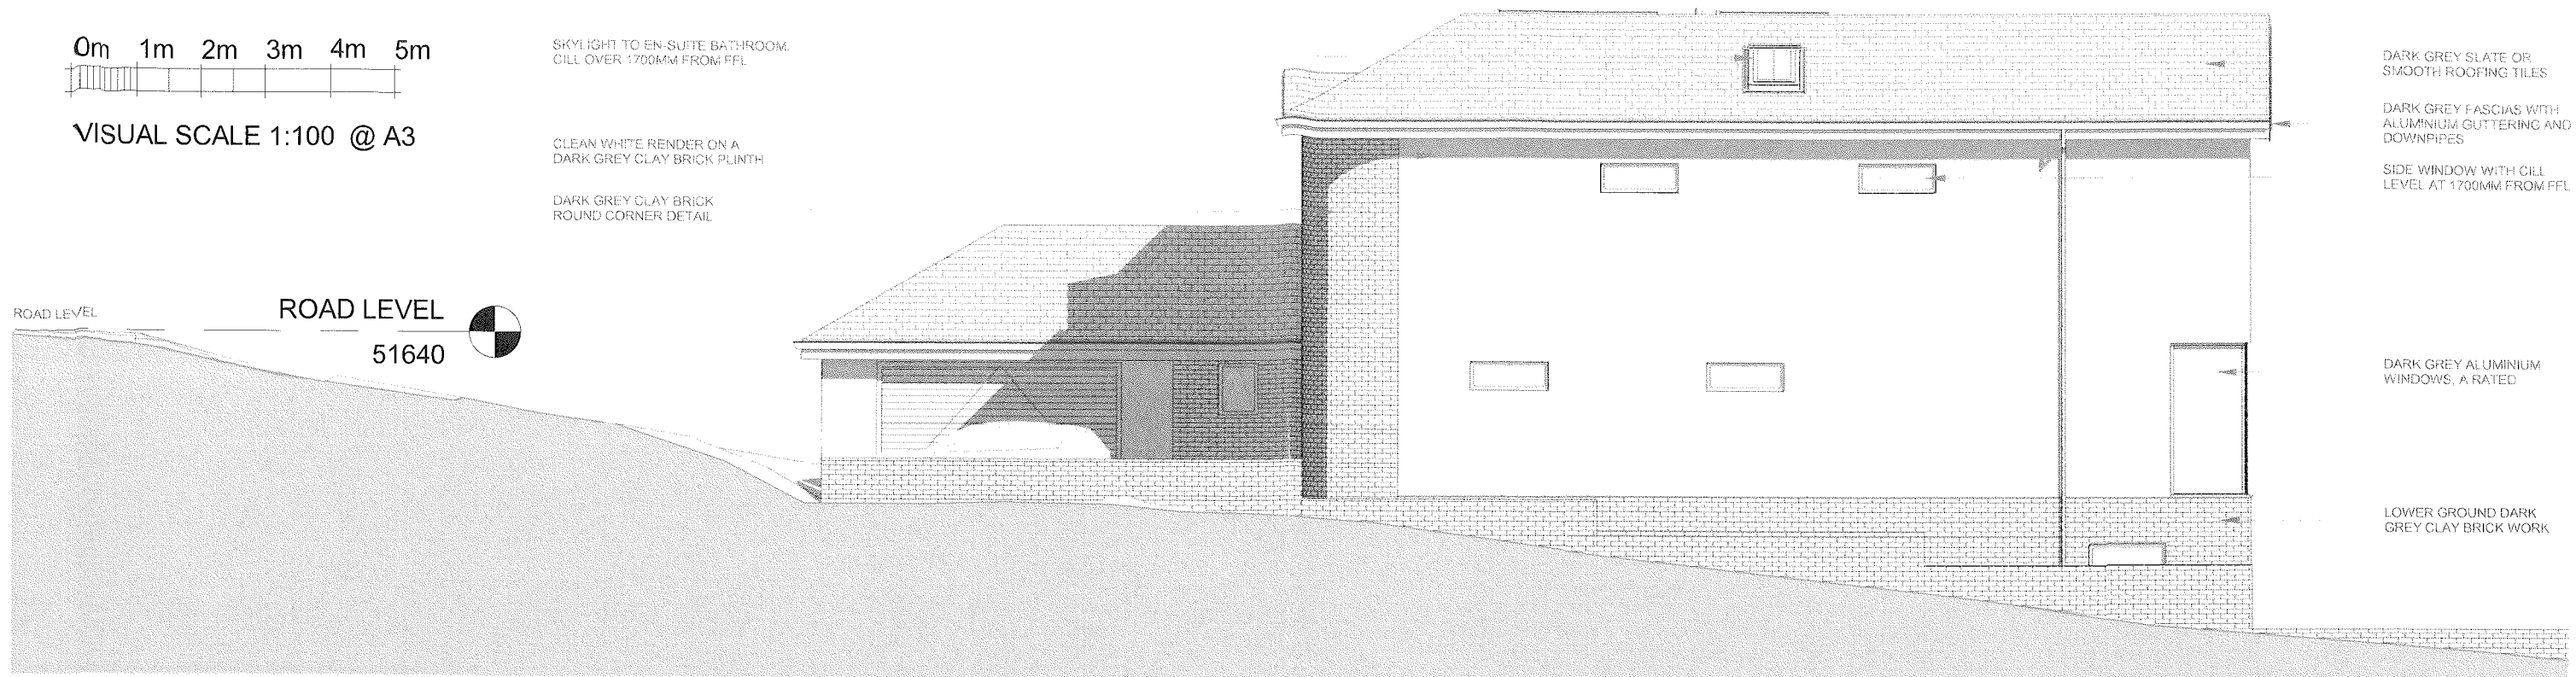

DARK GREY SLATE OR
SMOOTH ROOFING TILES

DARK GREY FASCIAS WITH
ALUMINIUM GUTTERING AND
DOWNPIPES

SIDE WINDOW WITH CILL
LEVEL AT 1700MM FROM FFL

DARK GREY ALUMINIUM
WINDOWS, A RATED

LOWER GROUND DARK
GREY CLAY BRICK WORK

WEST ELEVATION

1 : 100

DARK GREY SLATE OR
SMOOTH ROOFING TILES

DARK GREY FASCIAS WITH
ALUMINIUM GUTTERING AND
DOWNPIPES

SIDE WINDOW WITH CILL
LEVEL AT 1700MM FROM FFL

DARK GREY ALUMINIUM
WINDOWS, A RATED


LOWER GROUND DARK
GREY CLAY BRICK WORK

SKYLIGHT TO DRESSING ROOM.
CILL OVER 1700MM FROM FFL

SIDE WINDOW WITH CILL
LEVEL AT 1700MM FROM FFL


DARK GREY SLATE OR
SMOOTH ROOFING TILES

DARK GREY CLAY
BRICK DETAIL

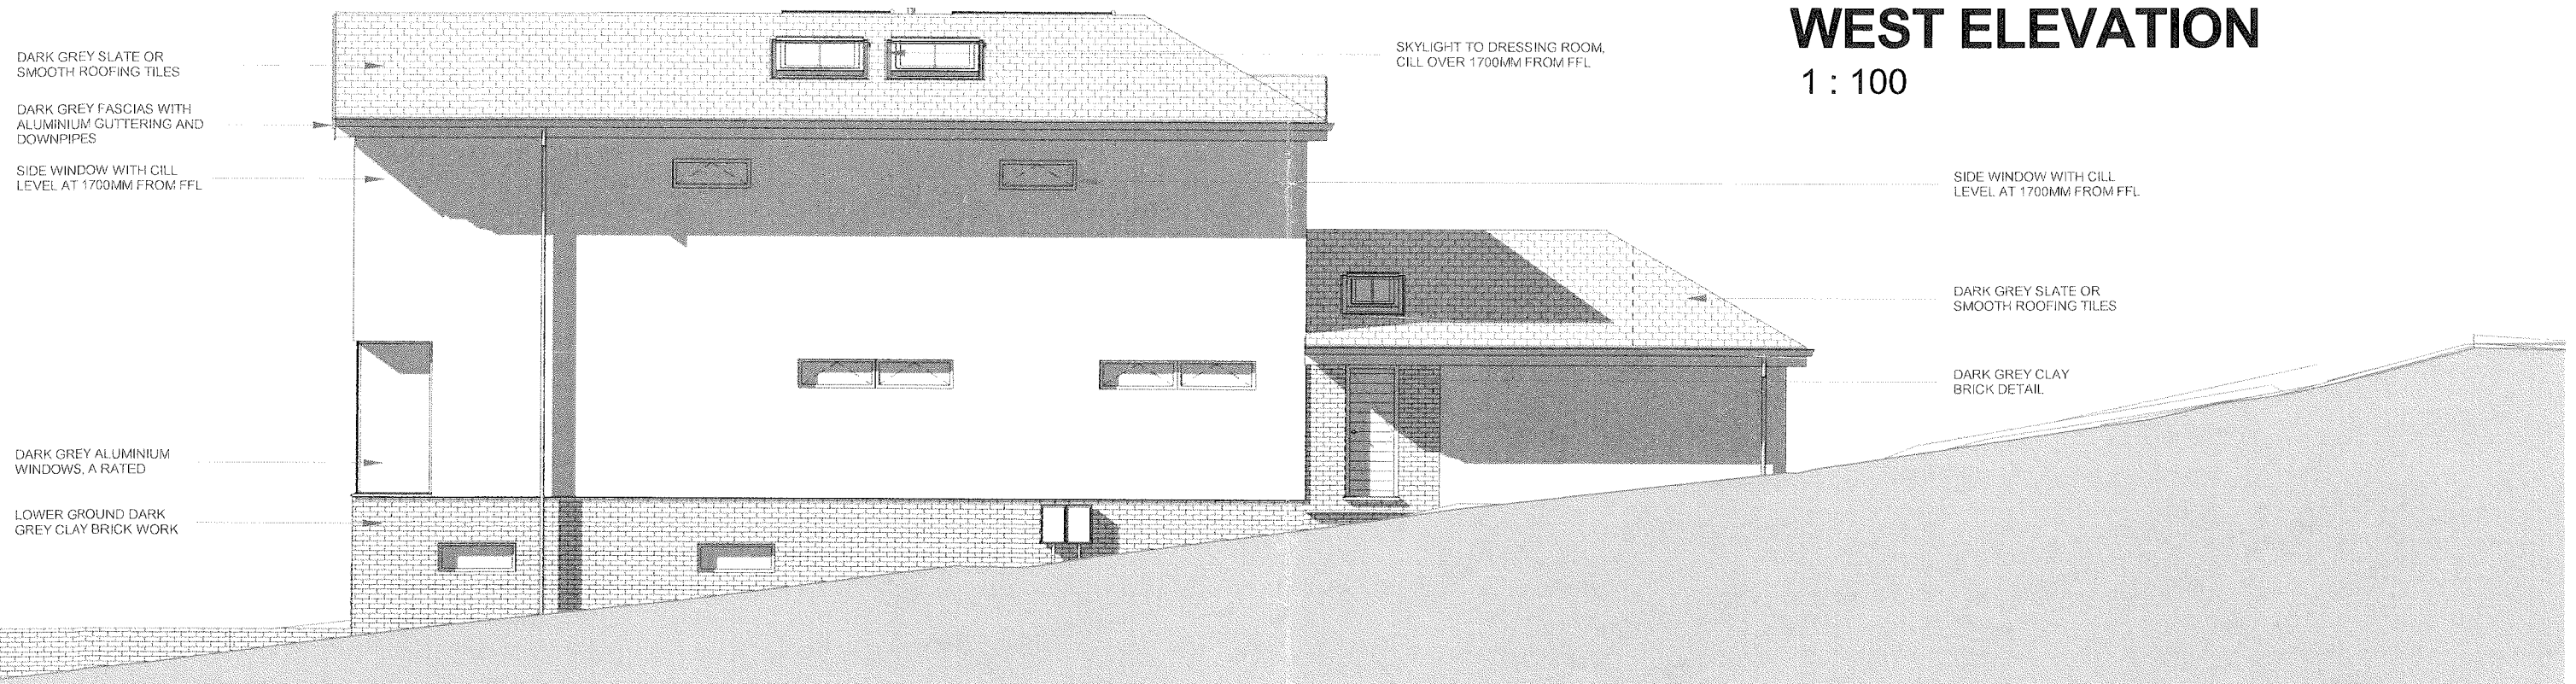

EAST ELEVATION

1 : 100

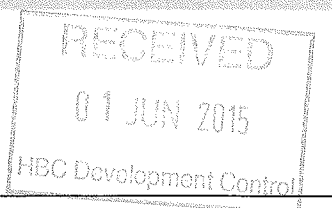

The Planning Service
Office, 135 North Lane
Clanfield, Waterlooville
Hampshire PO8 0RL

T: 023 92 597364
F: 0845 519 1103
E: info@theplanningservice.co.uk

All dimensions to be checked on site and not to be scaled from drawings.
The contractor to ensure the works are inspected and completed to the satisfaction of the Local Authority.
These drawings have been produced for planning approval purposes only and should not be used for any other purpose. Compliance with building regulations is not to be assumed.
© These plans remain the copyright of the Planning Service and must not be copied or reproduced in any way without written permission, with the exception of Local Authorities for planning purposes.

Jian Zhong Deng
45a Portsdown Hill Road
Havant PO93JU

PROPOSED SIDE ELEVATIONS

Project number	155.1 v1.9	P003
Date	08/04/2015	
Drawn by	JJ	
Status	Planning	Scale 100% @ A3
		1 : 100