




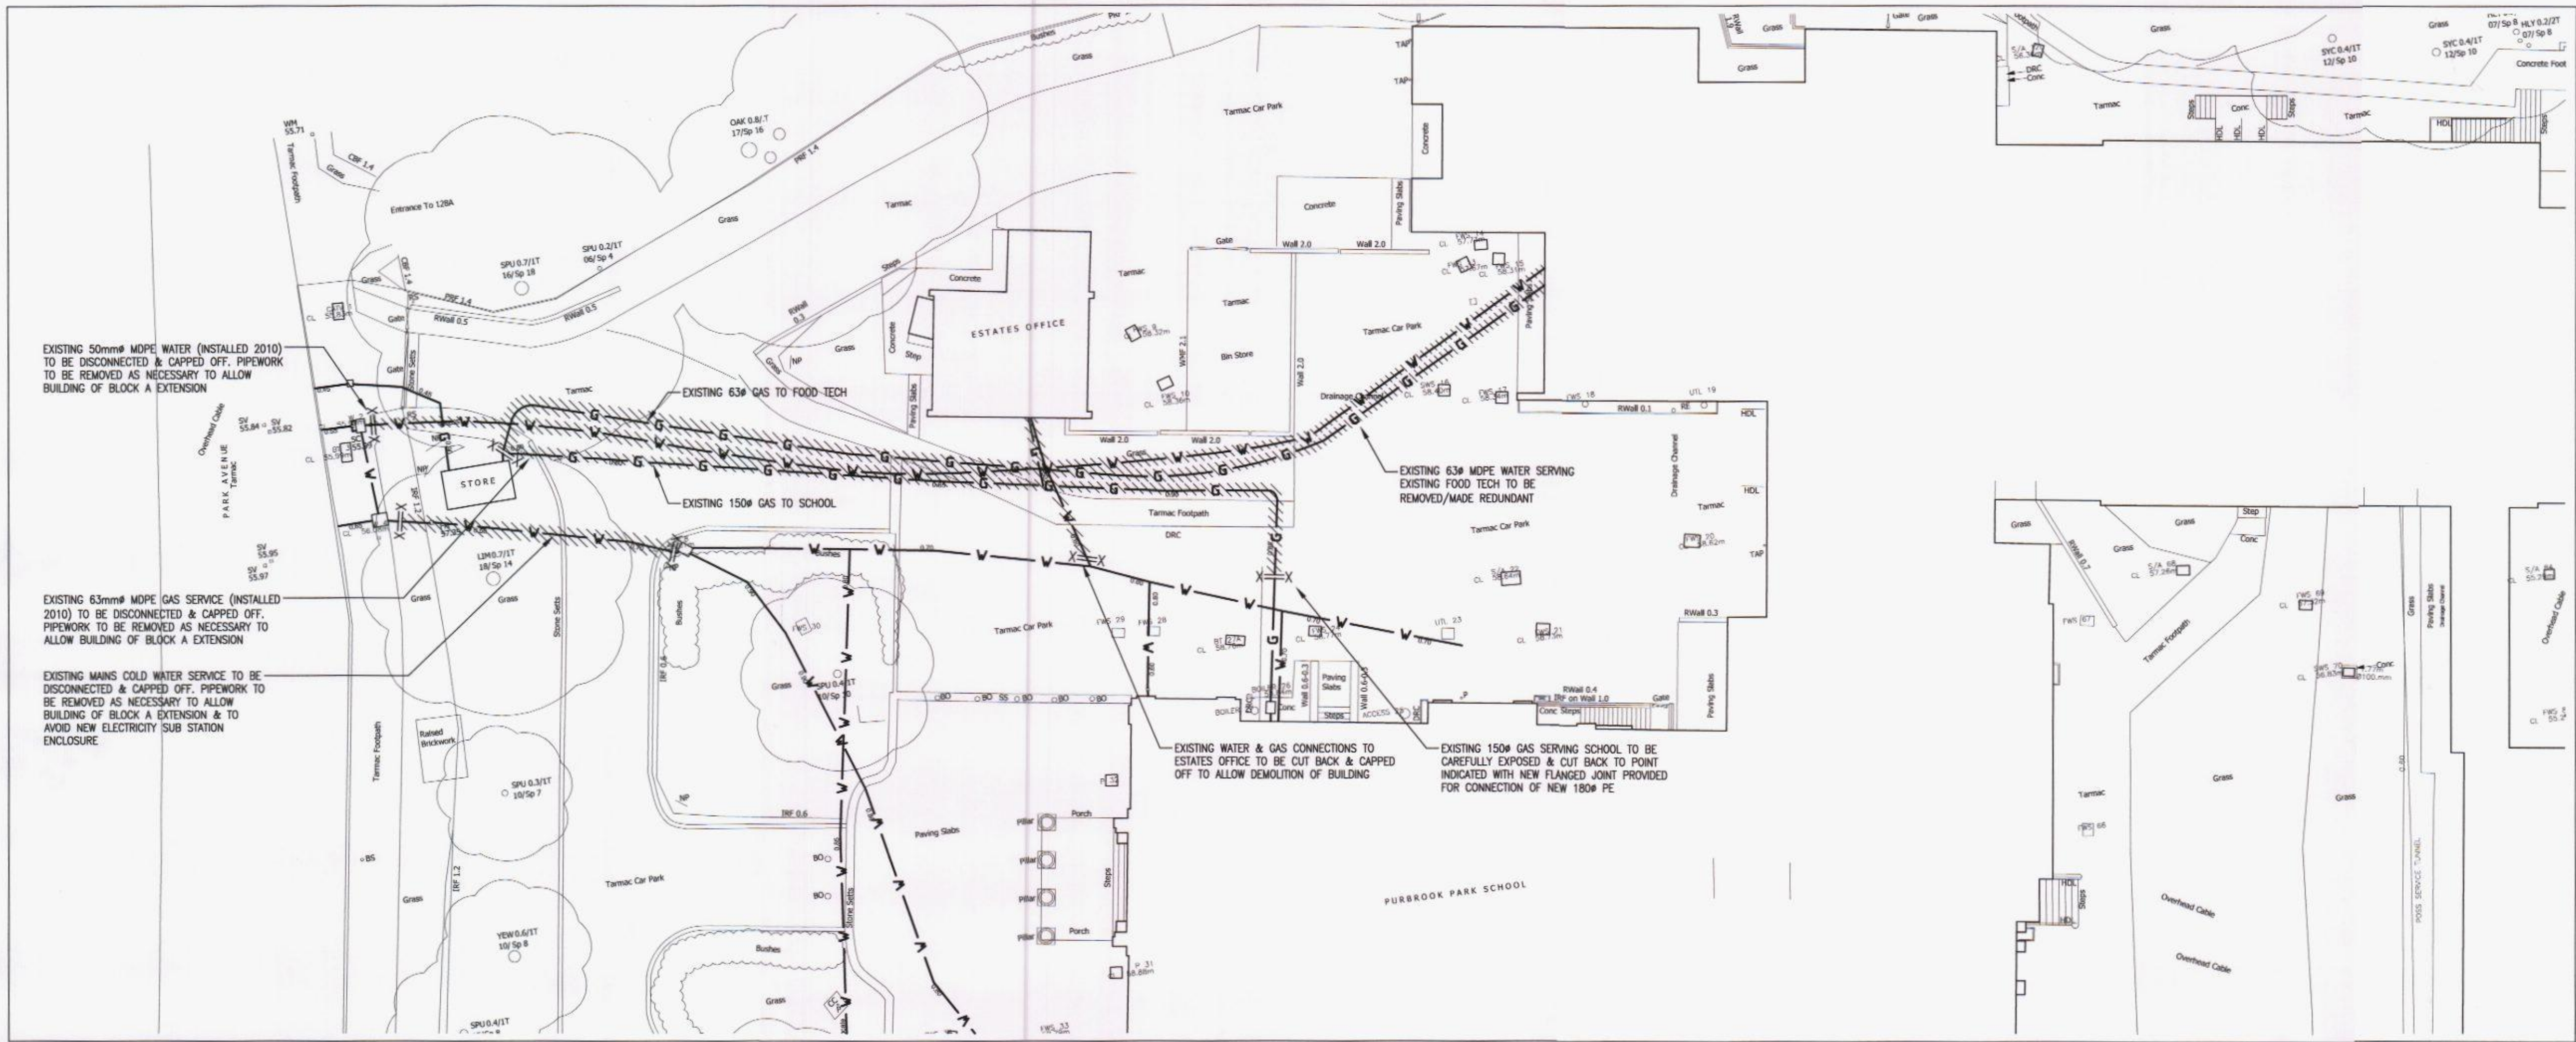

EXISTING UNDERGROUND SITE SERVICES ENABLING WORKS
(SCALE 1:200)

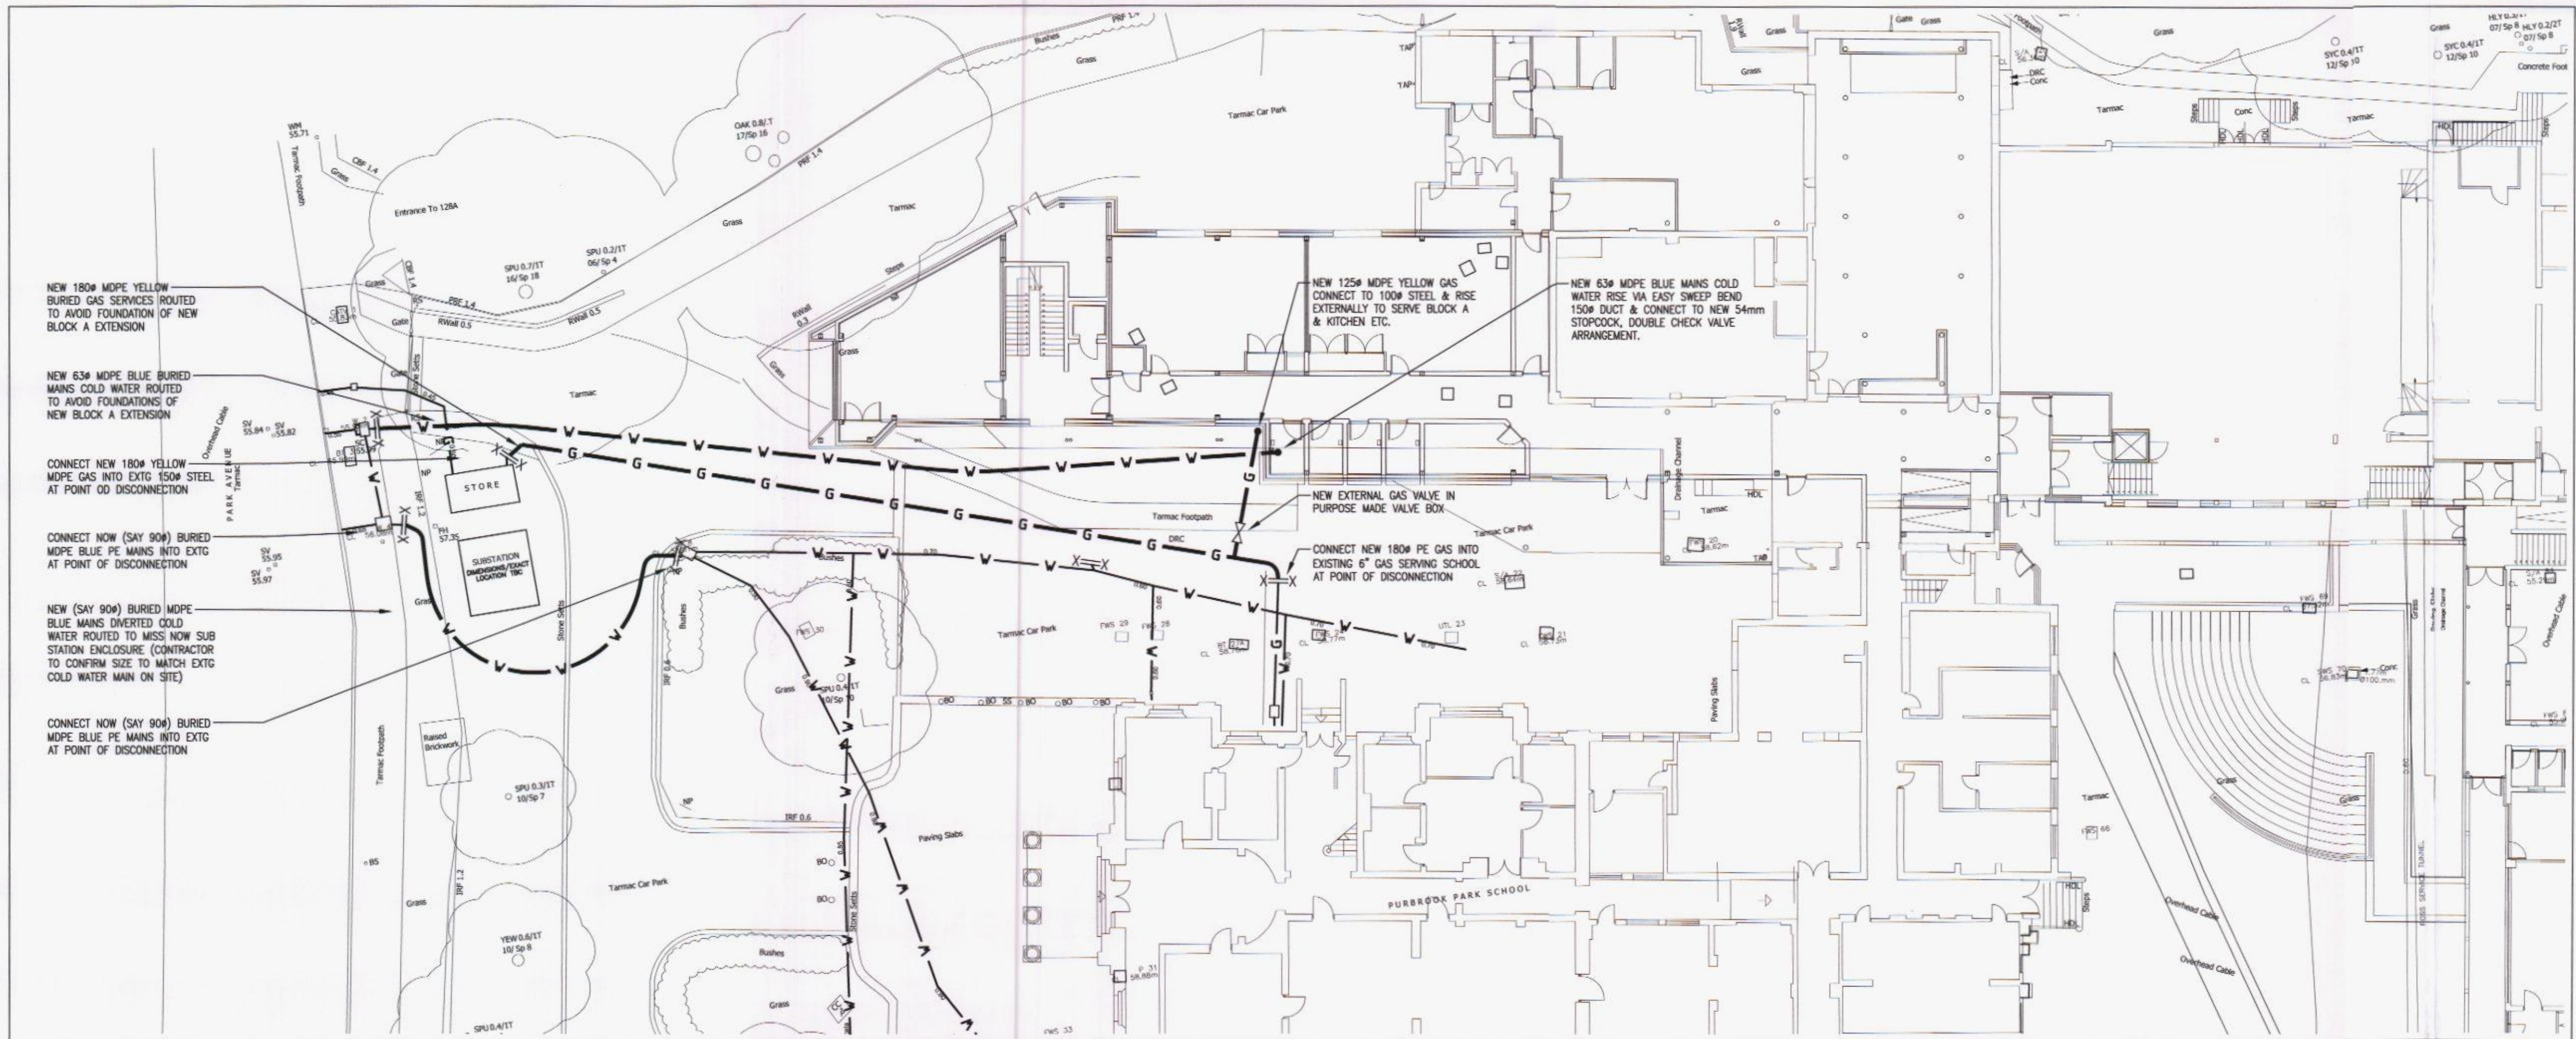

PROPOSED UNDERGROUND SITE SERVICES ENABLING WORKS
(SCALE 1:200)

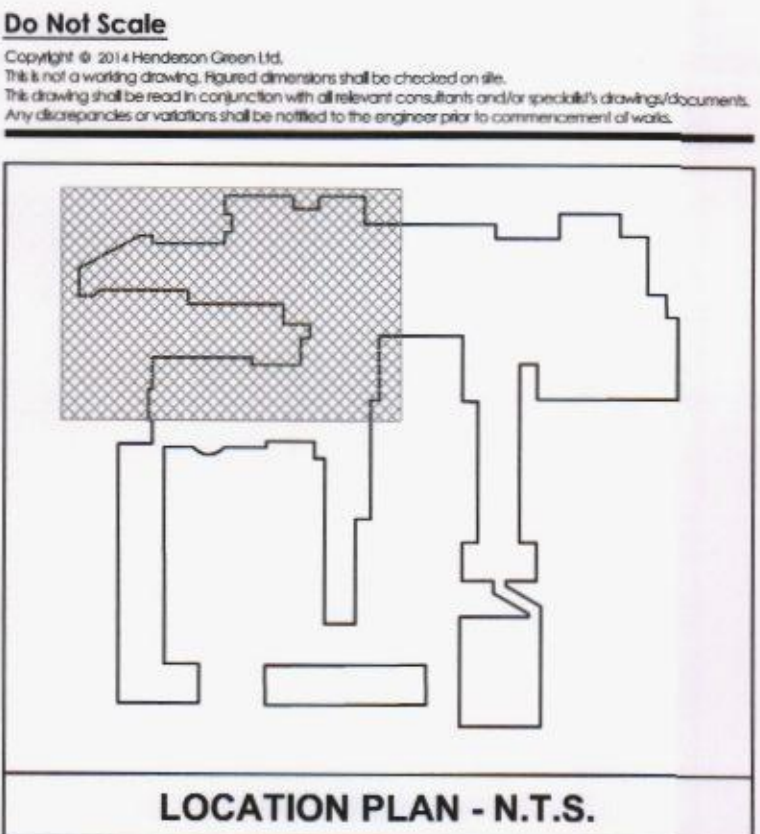

Do Not Scale
Copyright © 2014 Henderson Green Ltd.
This is a working drawing. All dimensions shall be checked on site.
The drawing shall be read in conjunction with all relevant specifications and/or specialist drawing documents.
Any discrepancies or variations shall be referred to the engineer prior to commencement of works.

KEY
X = X POINT OF DISCONNECTION
--- EXISTING BURIED WATER TO BE REMOVED/MADE REDUNDANT
--- EXISTING BURIED GAS TO BE REMOVED/MADE REDUNDANT
--- EXISTING BURIED WATER
--- EXISTING BURIED GAS
--- NEW BURIED WATER
--- NEW BURIED GAS

NOTE
EXISTING UNDERGROUND SERVICES ARE SHOWN INDICATIVE BASED ON RECORD DRAWING AND UNDERGROUND SERVICES GPR SURVEY. THE EXACT POSITIONS OF THE SERVICES IS TO BE DETERMINED ON SITE BY HAND DUG SLIT TRENCHES.



Issue Date OCT'14 CAD JPG ENG KAP
DESCRIPTION
T1 TENDER ISSUE

hendersongreen
Consult > Consider > Deliver

Henderson Green Limited
t: +44 (0)23 8022 5900 e: headoffice@hgce.co.uk
www.hendersongreen.co.uk
Jersey Southampton Guernsey

Client
PURBROOK PARK SCHOOL WATERLOOVILLE

Project
PURBROOK PARK SCHOOL REDEVELOPMENT

Title
**BLOCK A EXTENSION - SITE PLAN
PRELIMINARY EXTERNAL MECHANICAL
SERVICES MODIFICATIONS**

Originator CAD/ENG. Original Date Scale @ A1
JPG/KAP SEP'14 1:200
Job No. Drawing No. Issue
J2140115 M3(XT)351 T1

RESIDUAL RISKS
1. CONTRACTOR TO ALLOW FOR HAND EXCAVATION OF ALL EXISTING BURIED SERVICES WHICH ARE INDICATED TO BE MODIFIED ON THIS DRAWING.