



NOTES

GENERAL NOTES


1. THIS DRAWING IS TO BE READ IN CONJUNCTION WITH THE OTHER RELEVANT CONSULTANTS DRAWINGS.
2. ALL FINISHES ARE TO CONFORM TO THE CURRENT BUILDING REGULATIONS.
3. REFER TO A SEPARATE DOCUMENT FOR THE DESIGNERS RISK ASSESSMENT.
4. ALL WORKS OR MATERIALS INDICATED ON THIS DRAWING ARE TO BE TO THE LATEST RELEVANT BRITISH STANDARDS AND CARRIED OUT IN ACCORDANCE WITH THE BRITISH STANDARDS CODES OF PRACTICE OR RECOGNIZED INSTITUTE OR TRADE ASSOCIATION RECOMMENDATIONS AND PUBLICATIONS.

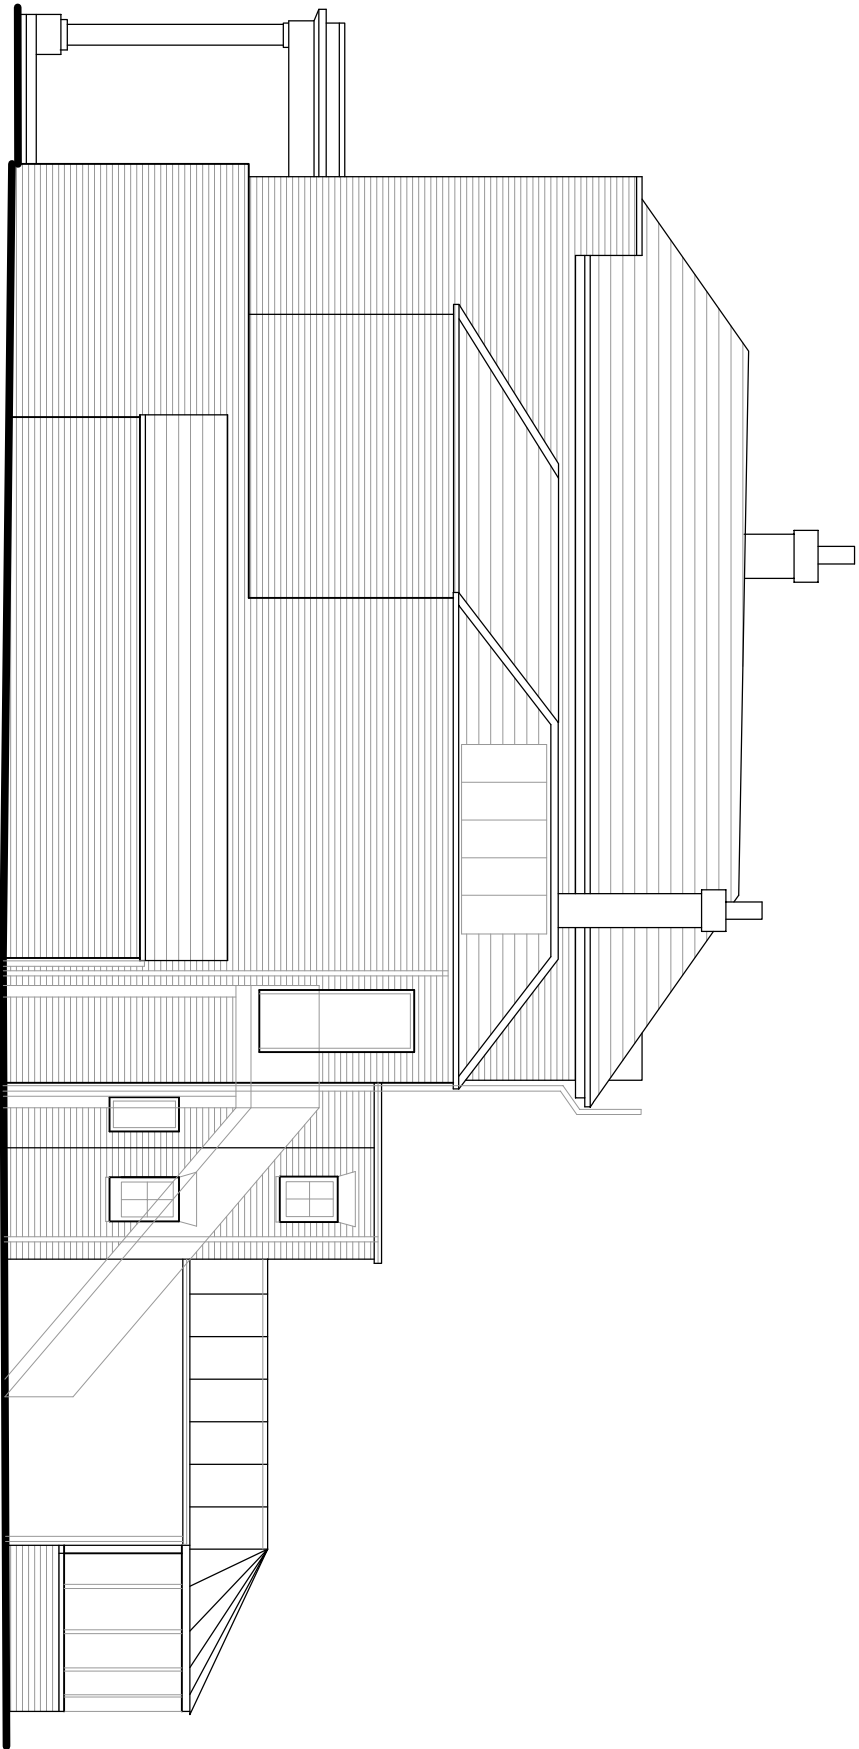


Existing North Elevation (1:100)

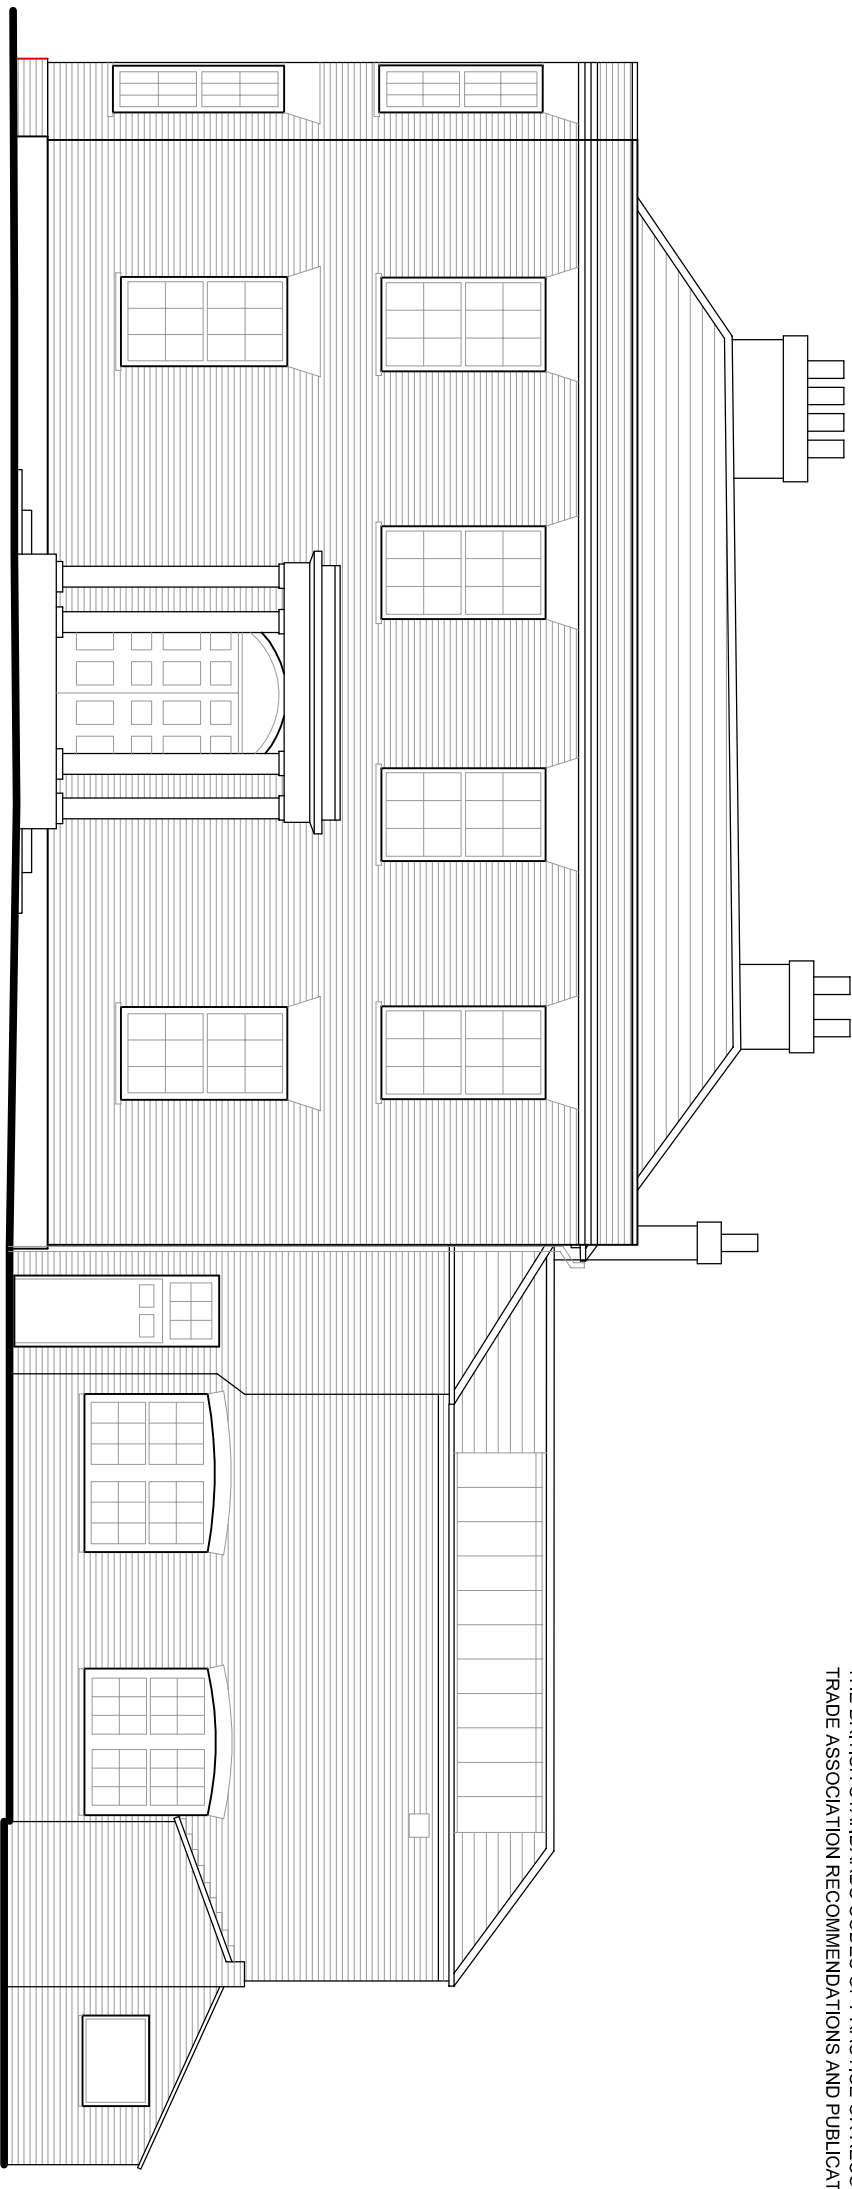

PLANNING

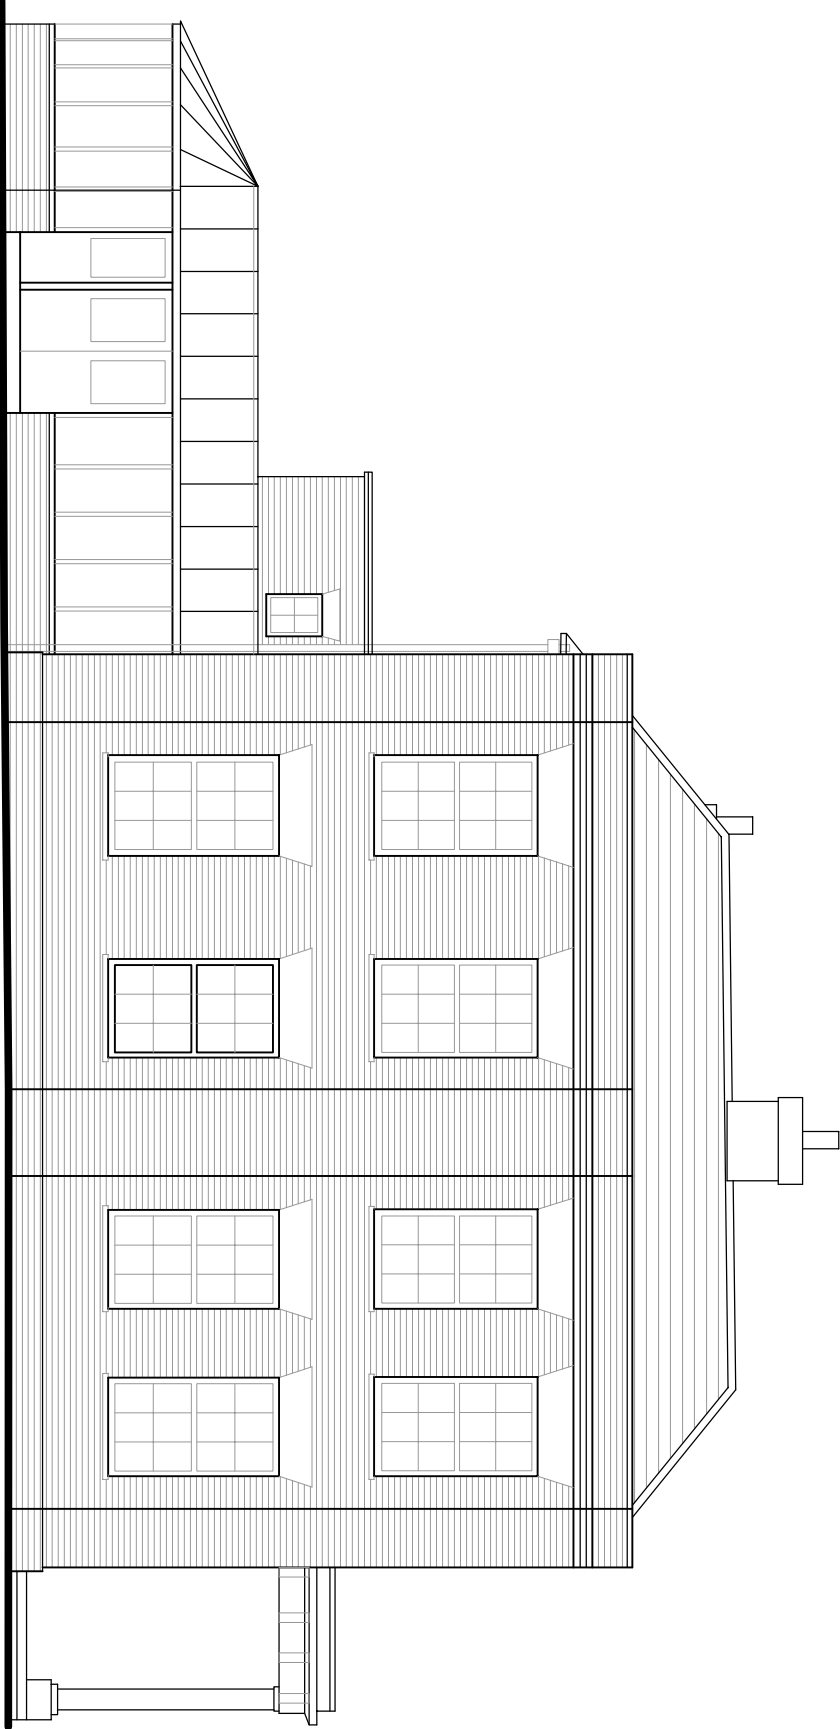


Existing South Elevation (1:100)

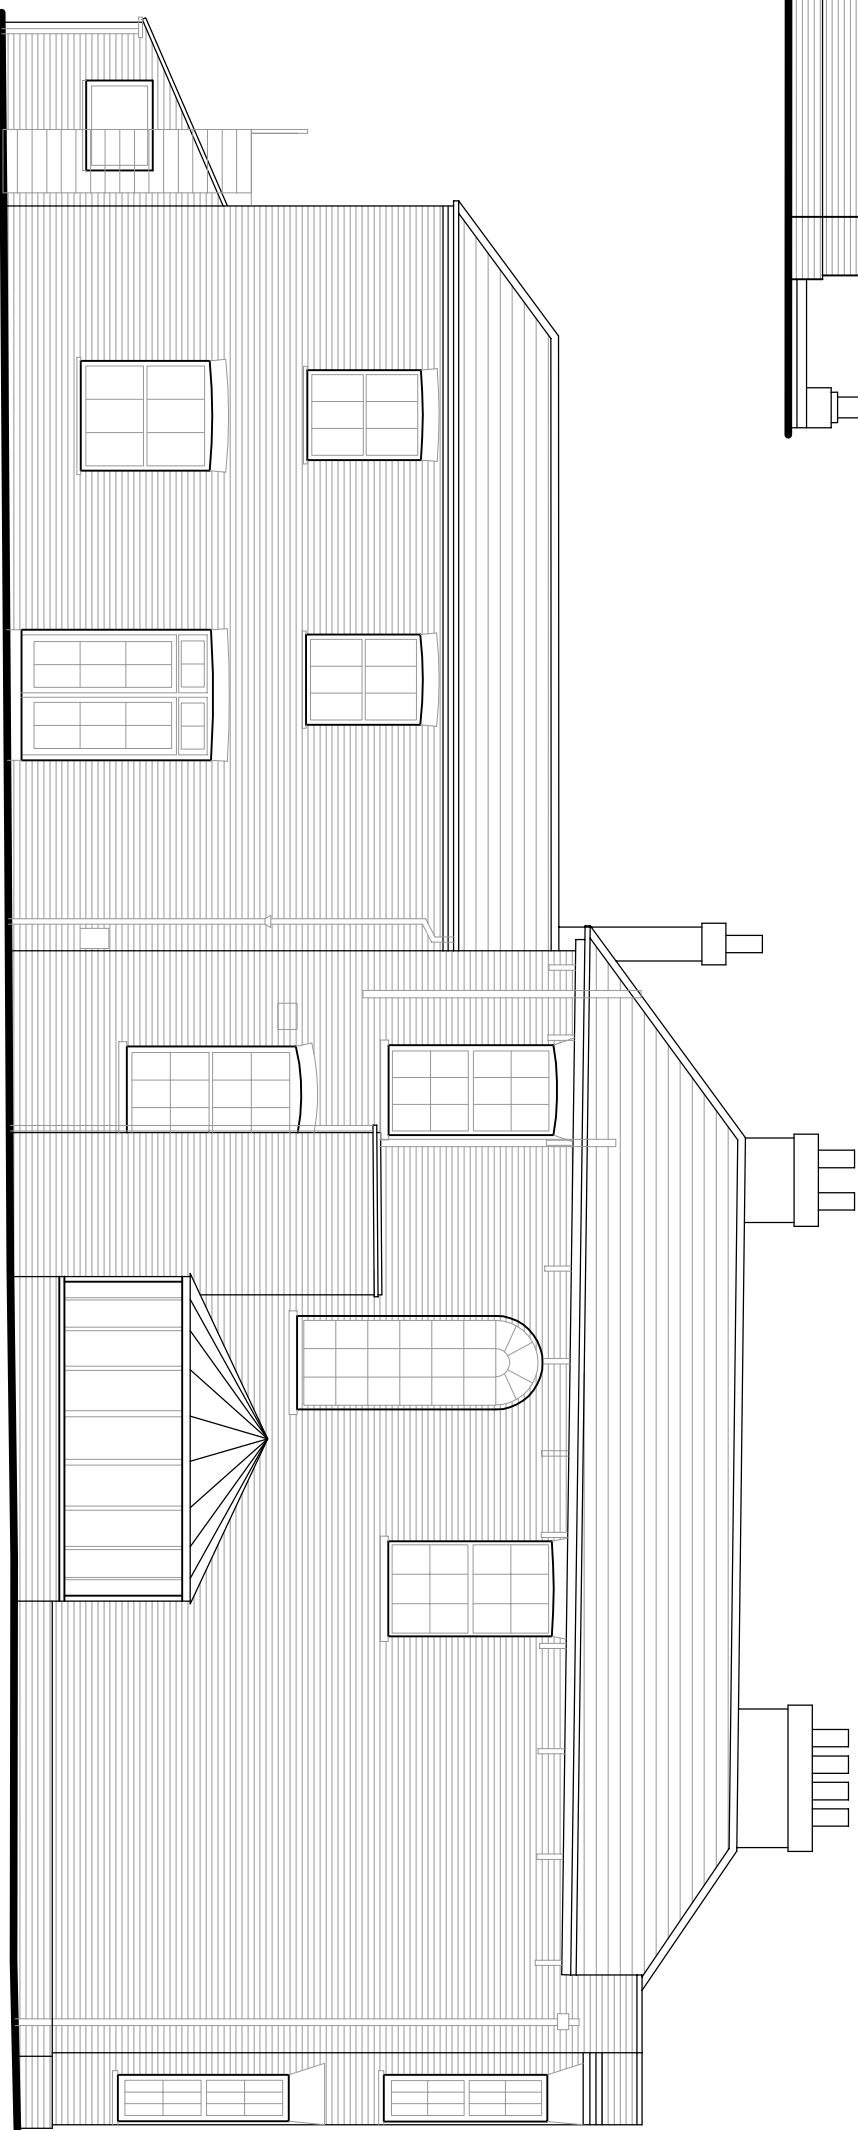

Existing West Elevation (1:100)

1:100 scale

 

Revision	Date	Description	Dwn	Chkd
----------	------	-------------	-----	------

PLC

Blankensmere House
Queens Crescent, Southsea
Portsmouth PO5 3HT
Hampshire England

Tel: (023) 927 55 333
Fax: (023) 927 55 222

E-Mail: admin@plcarchitects.com
Web: www.plcarchitects.com

Client:

THE OWEN AGENCY LTD

Project

HALL PLACE, SOUTH STREET, CONVERSION TO FORM RESIDENTIAL DWELLINGS

Drawing Tide

PROPOSED ELEVATIONS

Drawn By	Date	Checked By	Date	Approved By	Date
DB	APR'14	PP	APR'14		

Drawing No. 13.1946.104 Revision: - Scale: 1/100@A2

PLC ARCHITECTS © COPYRIGHT RESERVED 2013
NOT TO BE SCALED. DIMENSIONS TO BE CHECKED ON SITE
SCALING ONLY FOR LOCAL AUTHORITY PURPOSES