

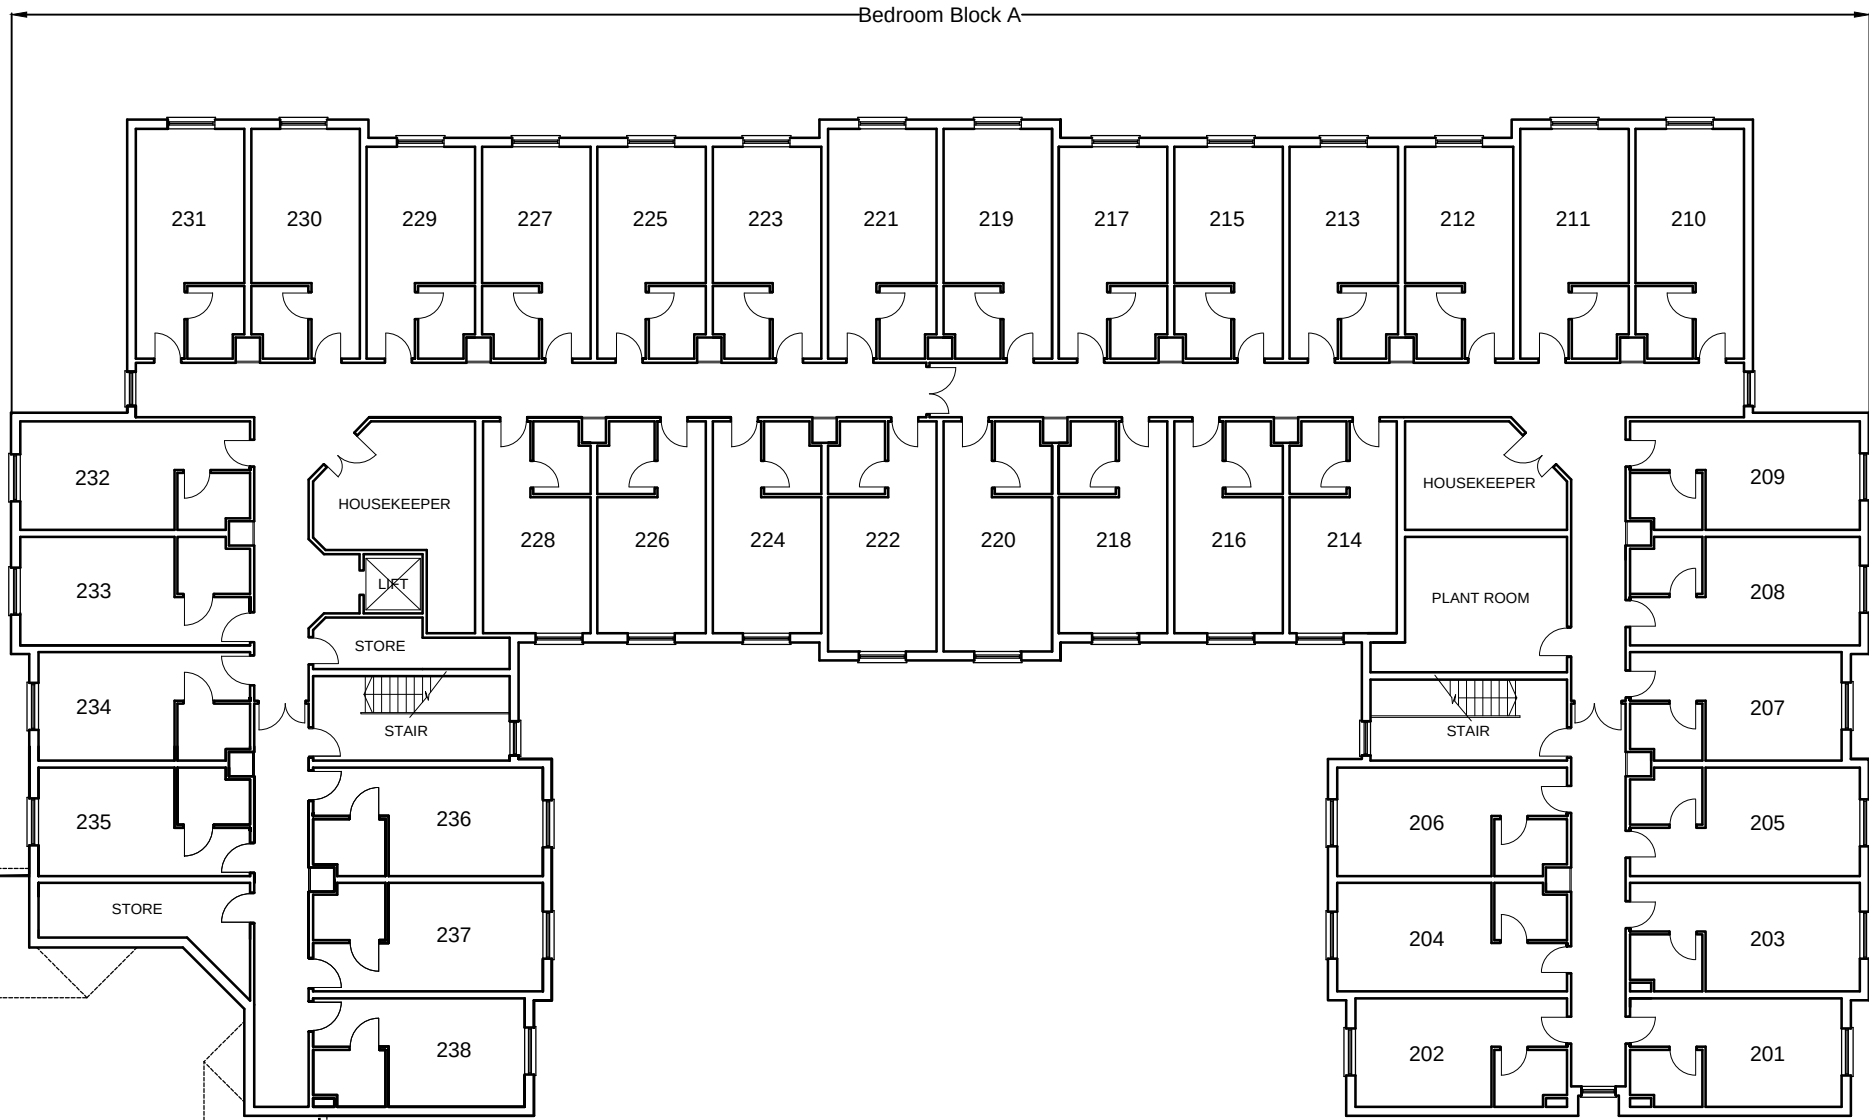


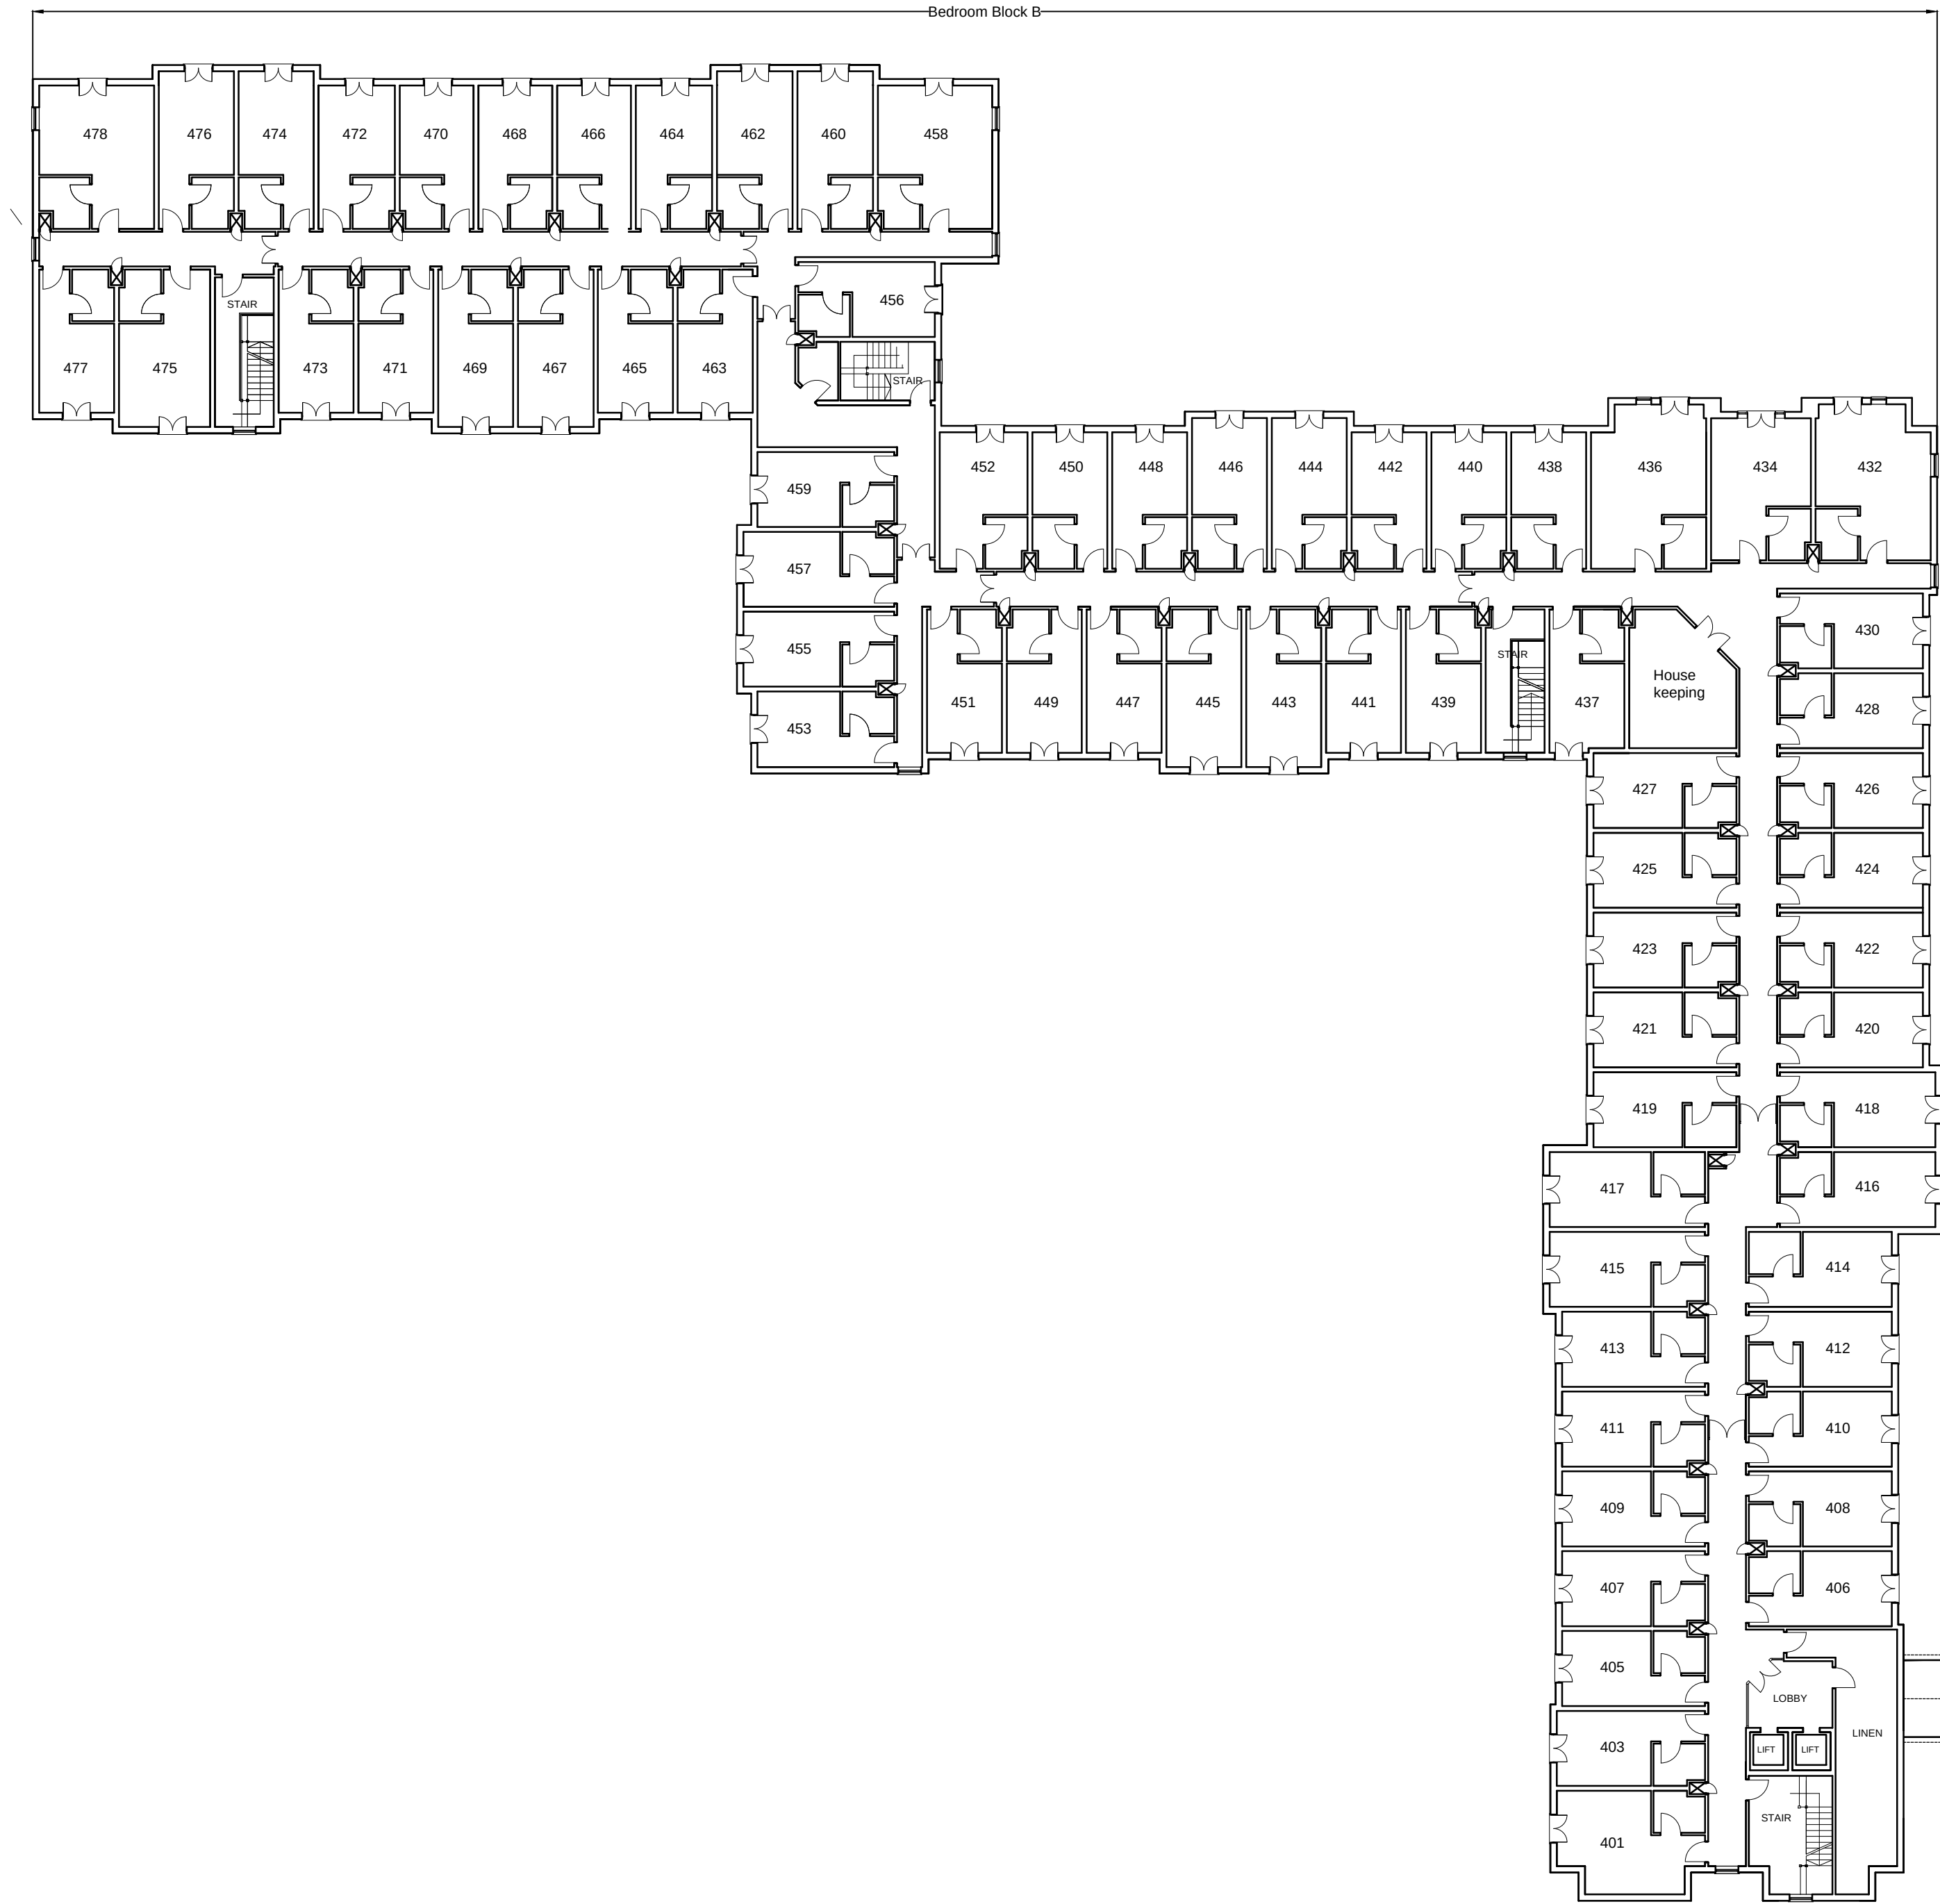

notes:

revisions:

revisions:

 

NOTE: The contractor is responsible for checking all site dimensions and levels. These should be checked prior to the ordering of any components and before the commencement of the works. All discrepancies should be brought to the attention of the Contract Administrator

Warner Leisure Hotels  
**Balcony Additions**  
Sinah Warren, Hayling Island

**drawing information** title: **Existing First Floor Plan**

status:  
date: July 15  
scale: 1:250 @ A1  
drawn: JP  
chk'd: JS

Information  
July 15  
1:250 @ A1  
JP  
JS



PWP Architects Ltd 61 South Street, Havant, Hampshire PO9 1BZ  
t: 02392 482494 f: 02392 481152  
e: design@pwp-architects.com  
w: www.pwp-architects.com

job: **5256** dwg: **1201** rev: /