



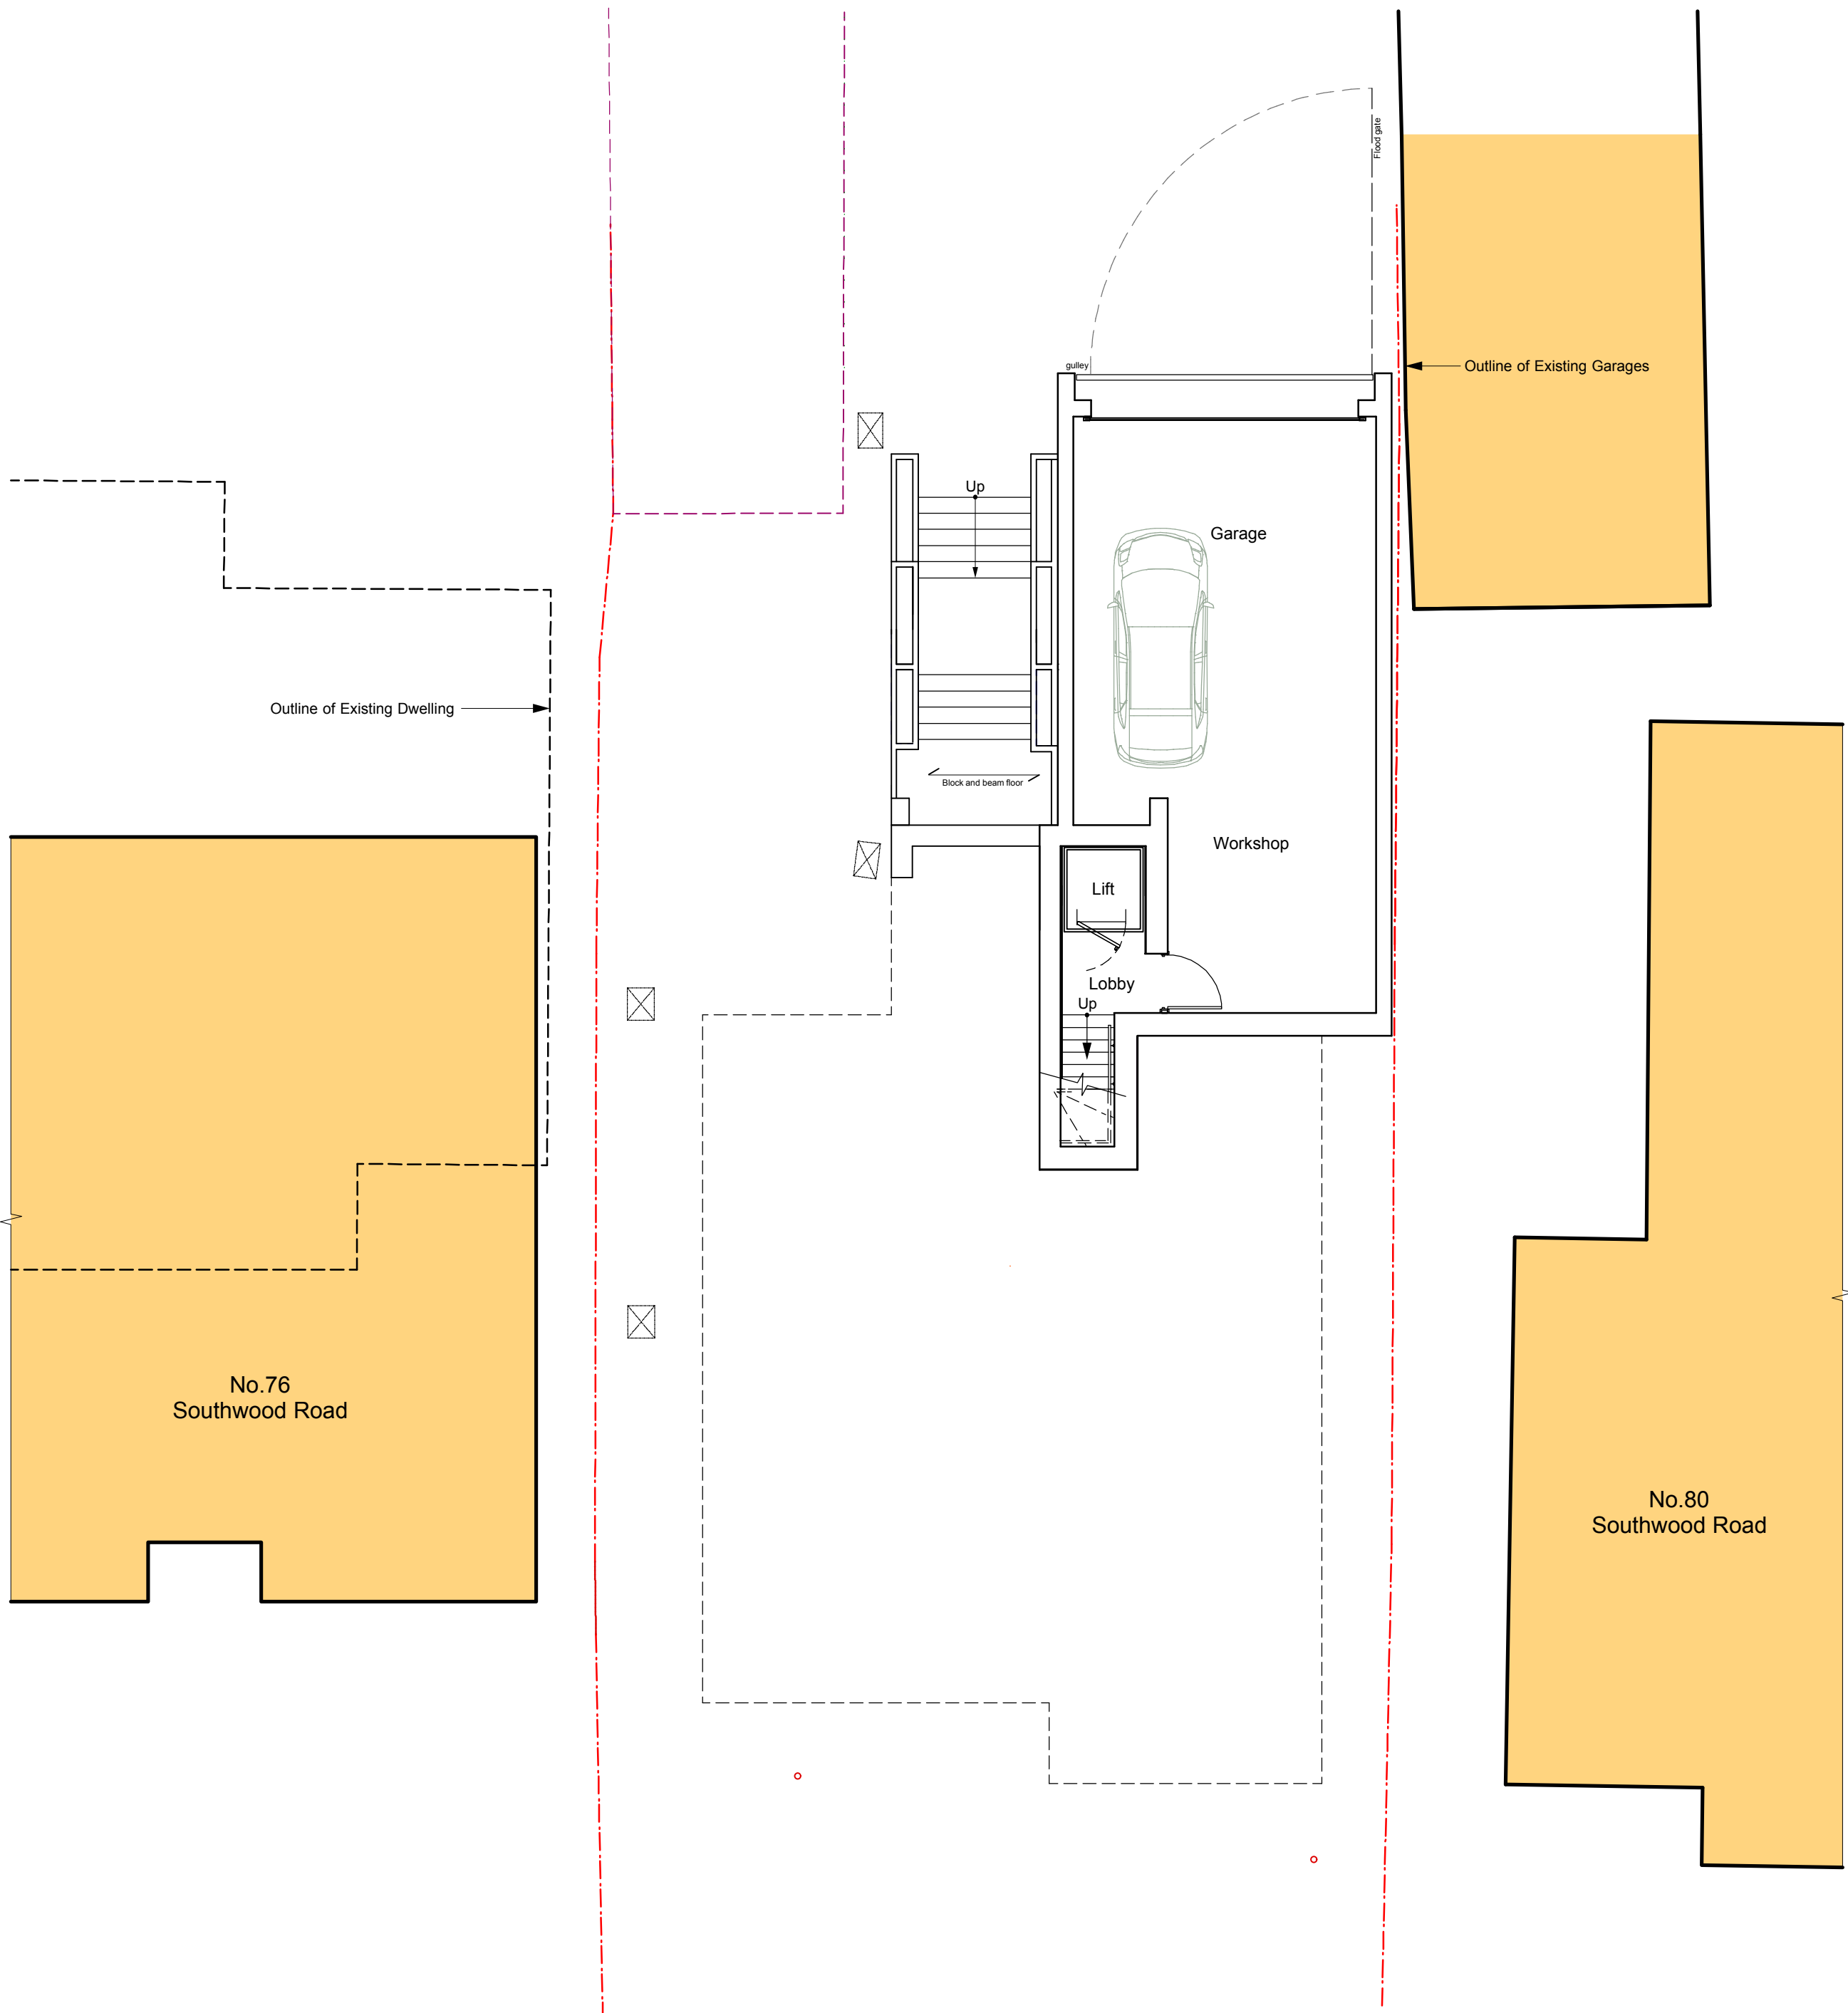

Proposed Lower Ground Floor Plan
1:100

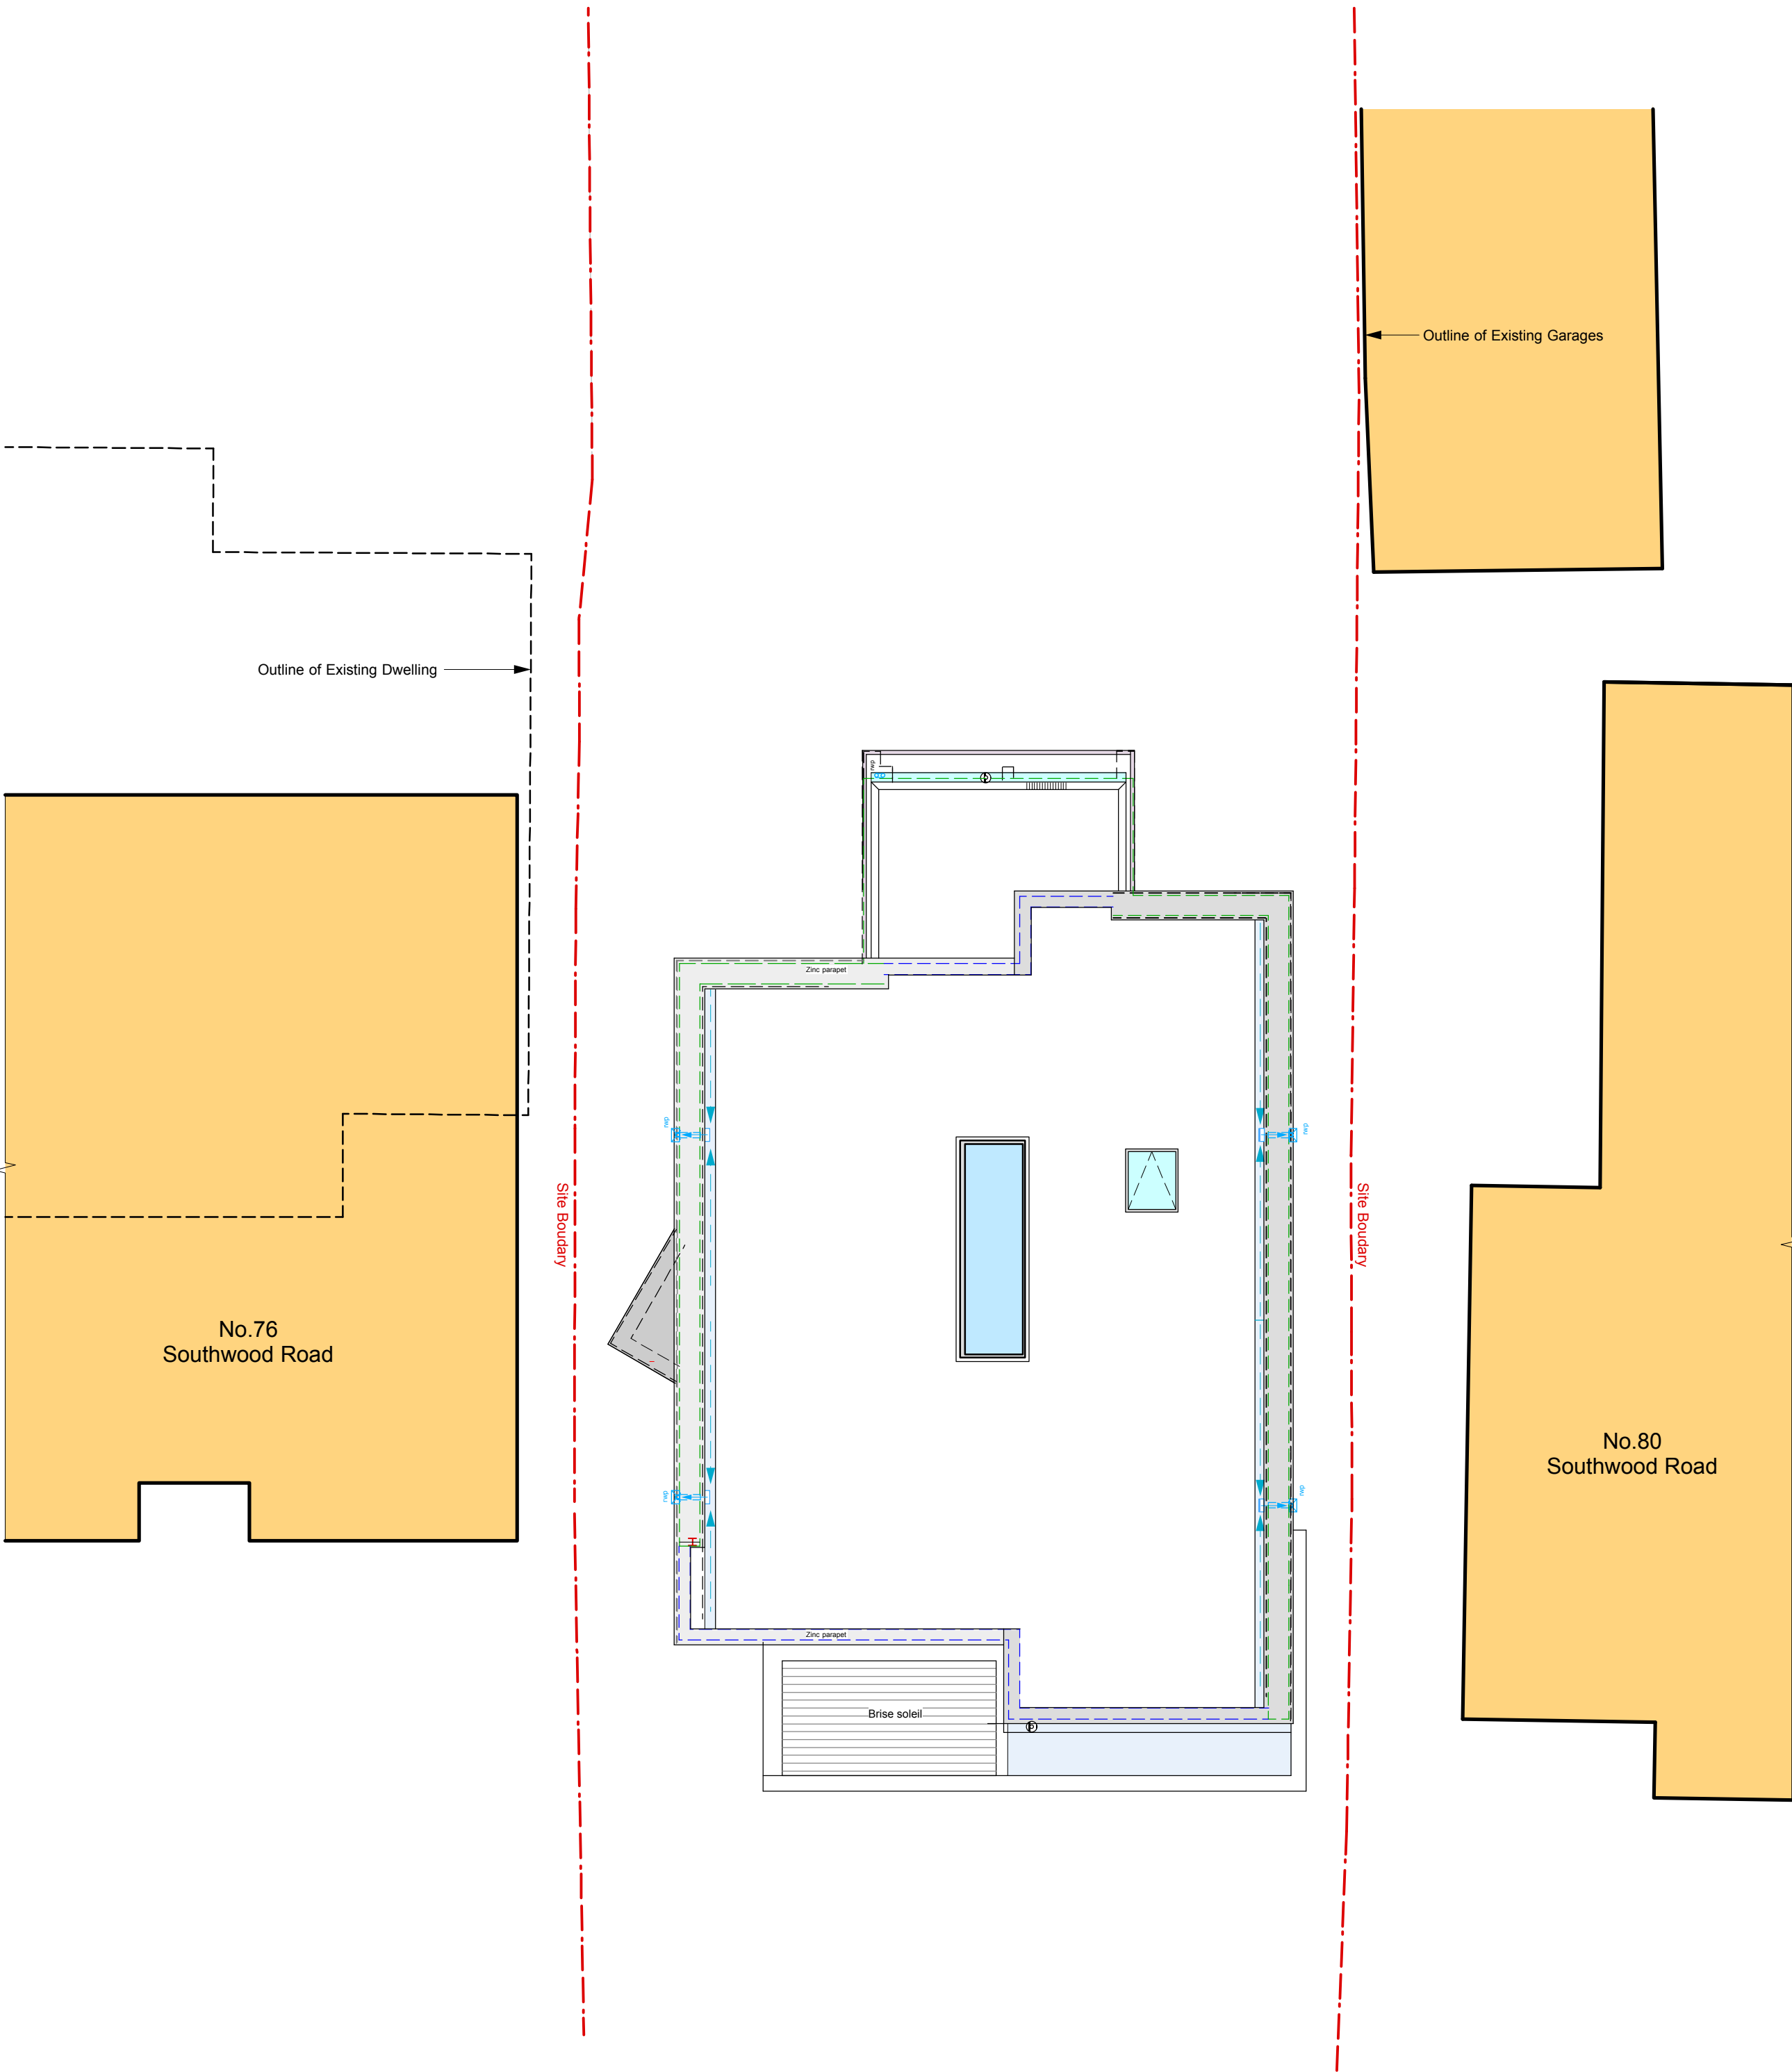

Proposed Roof Plan
1:100

Revision E. All reference to the plant room on the roof removed 20/10/2015.

Revision D. Revised following comments from Client 13/01/2015.

Revision C. Revised following Further discussion with Neighbours 05/08/2014

Revision A. Revised following Further discussion with Neighbours 11/06/2014

M T A MTA ARCHITECTS LTD The Boat House 1 Admiralty Cottages Fort Road Gosport Hampshire PO12 2AP Tel:- 023 9258 8699 Fax:- 023 925 20322 E-mail:- mtagos@aol.com Web Site:- www.mtaarchitects.co.uk		
Project Proposed Replacement Dwelling At, 78 Southwood Road Hayling Island Hampshire PO11 9QF For Mr N Bending & Mrs S Elder		
Drawing Name Proposed Lower Ground and Roof Plans		
Drawing Status Planning Drawing		
Drawn by JMT	Date April 2014	
Drawing Scale As shown @ A1 size		
Layout ID 3369/04E	Status	Revision
Also at 52 Fore Street Brixham South Devon TQ5 8DZ Tel:- 01803 851010		