



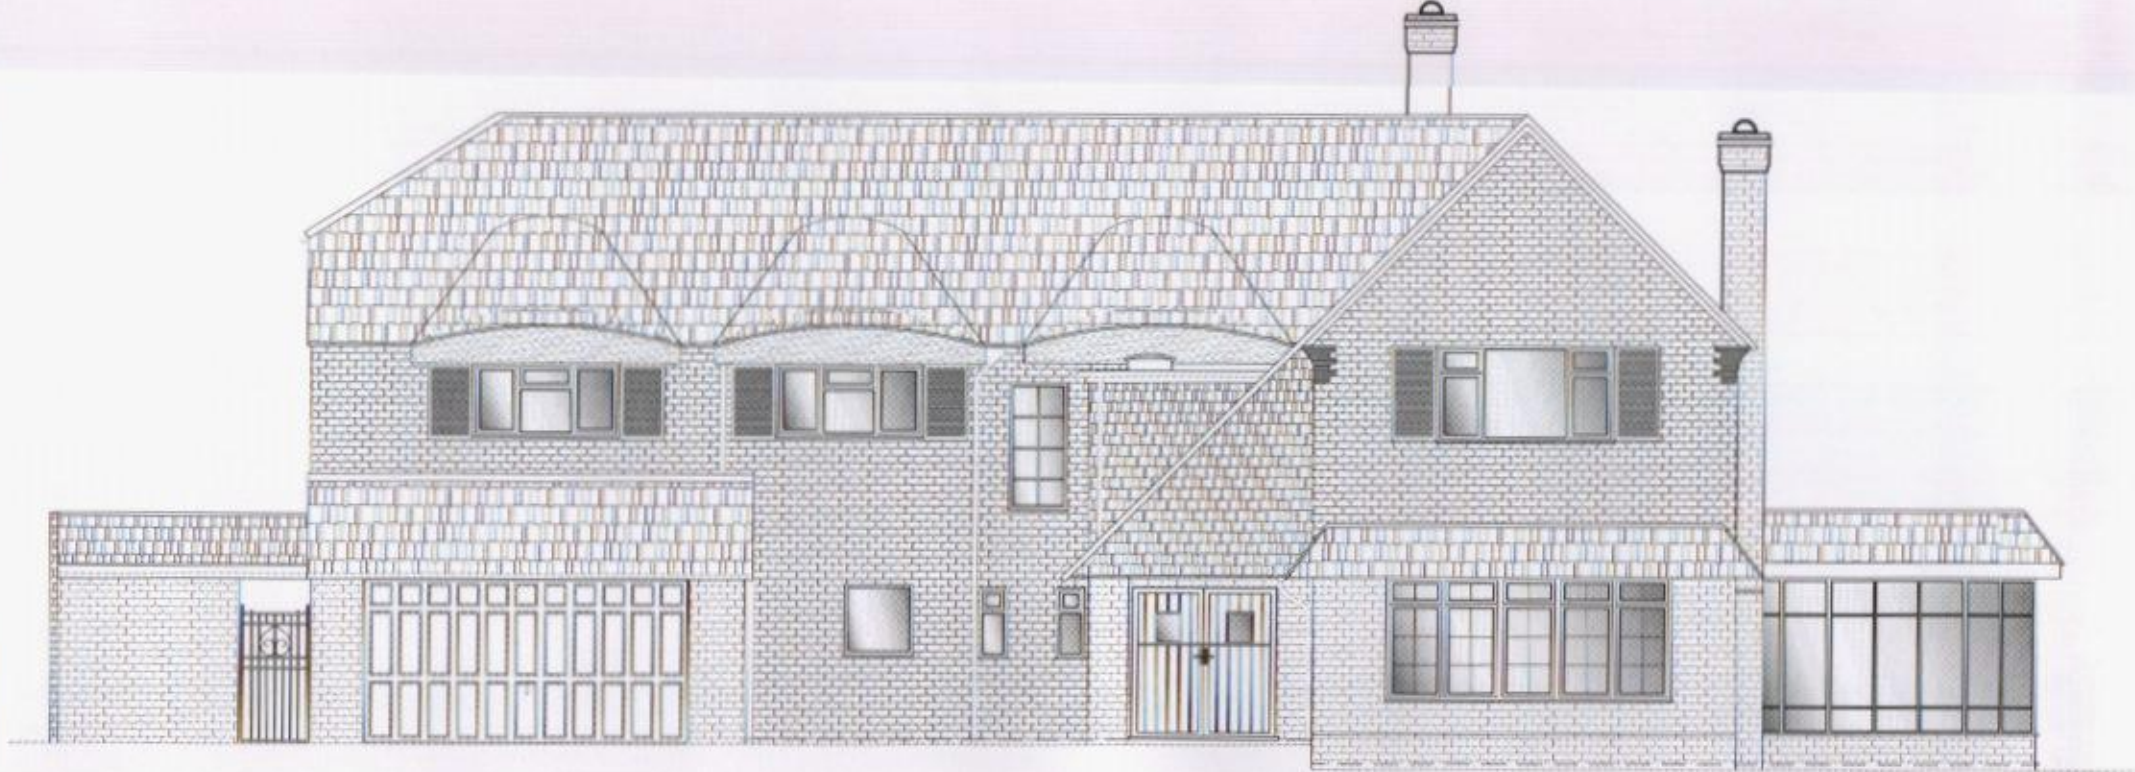


1 EXISTING FRONT ELEVATION
1:100




2 EXISTING SIDE ELEVATION
1:100

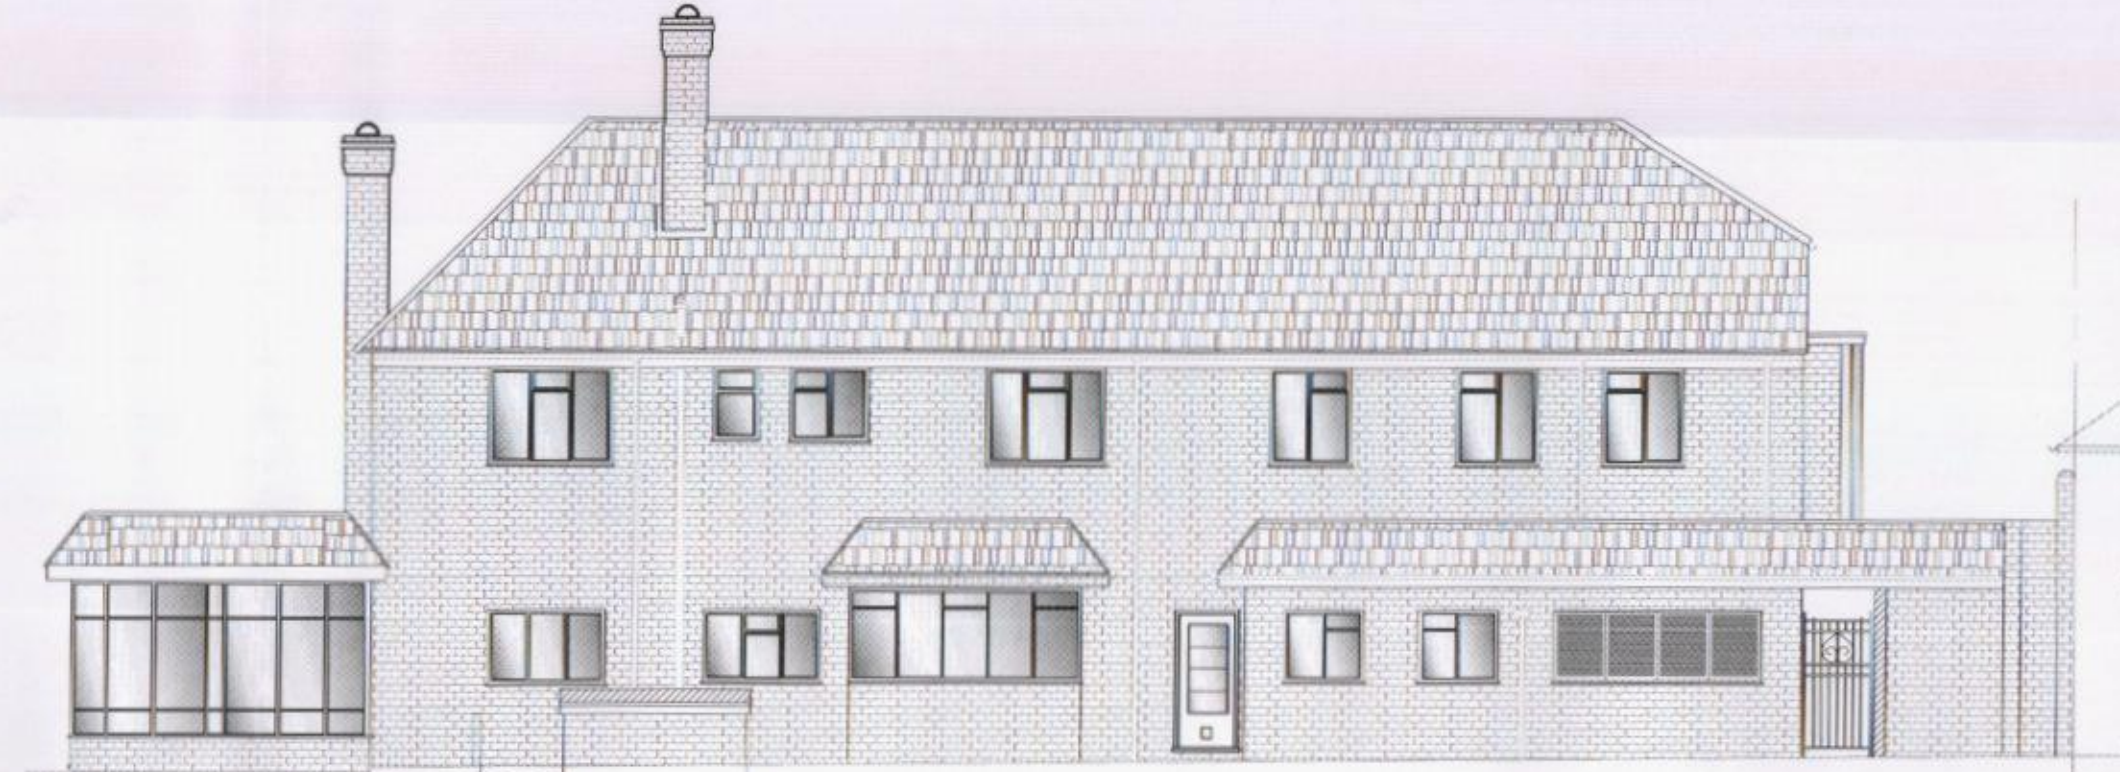

3 EXISTING REAR ELEVATION
1:100

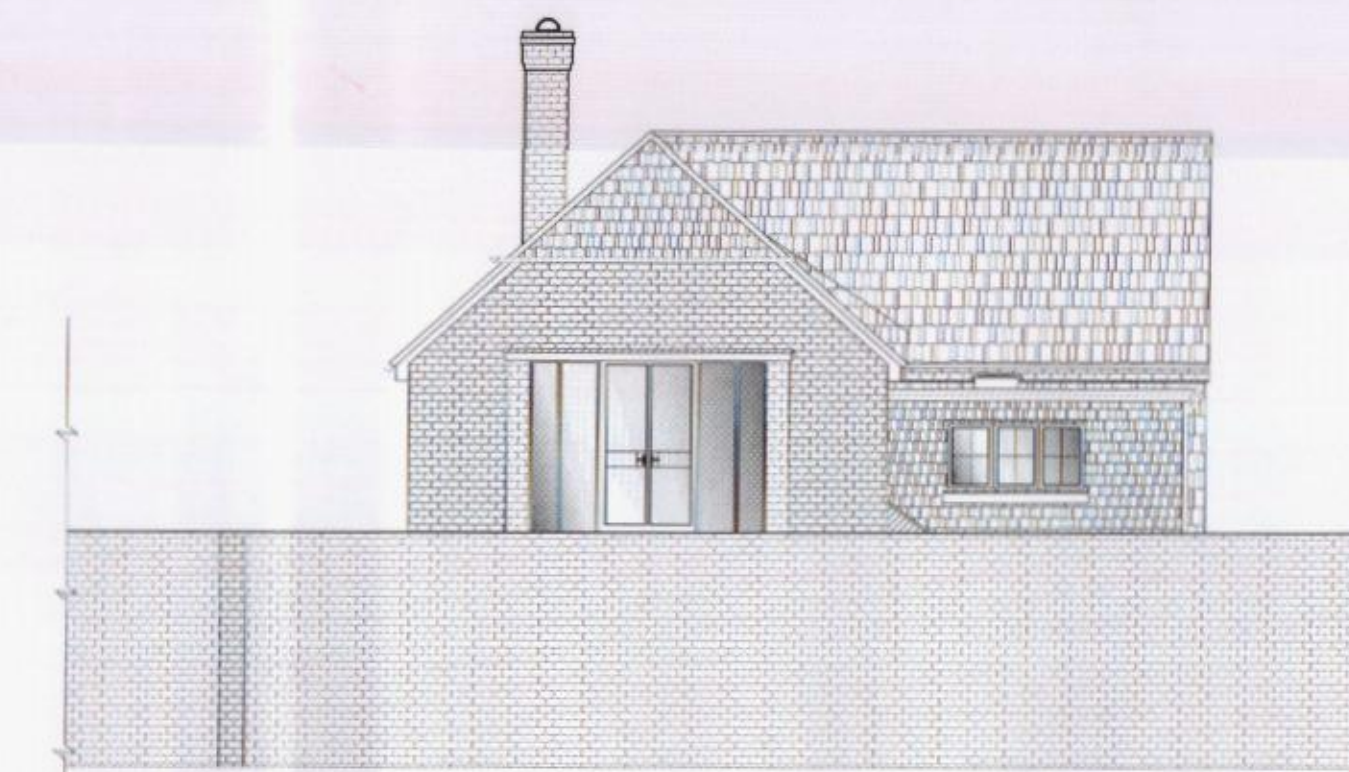

4 EXISTING SIDE ELEVATION
1:100

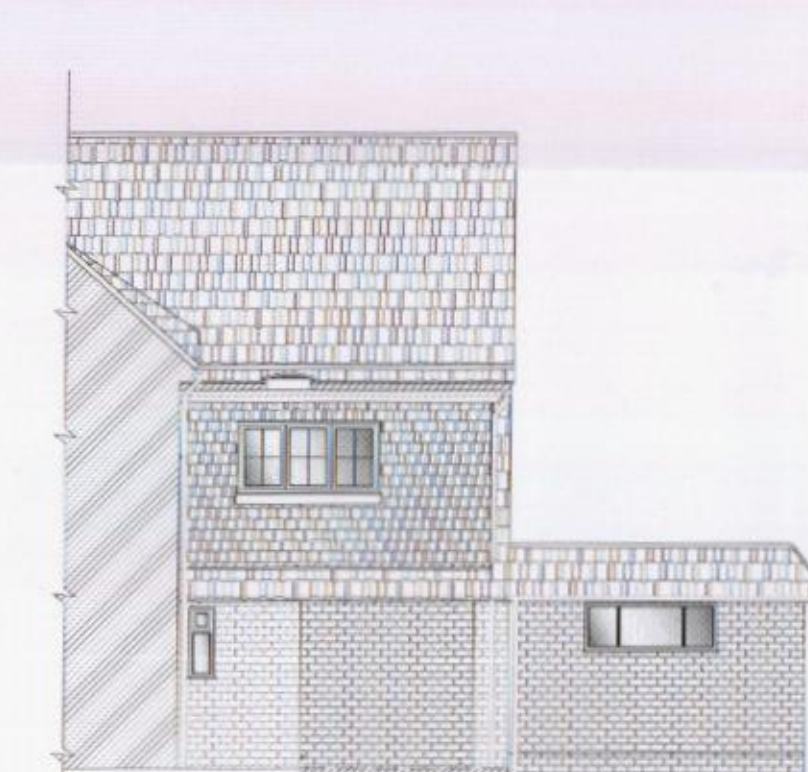

4A VIEW ON ARROW 'A'
1:100




5 PROPOSED FRONT ELEVATION
1:100




6 PROPOSED SIDE ELEVATION
1:100




7 PROPOSED REAR ELEVATION
1:100

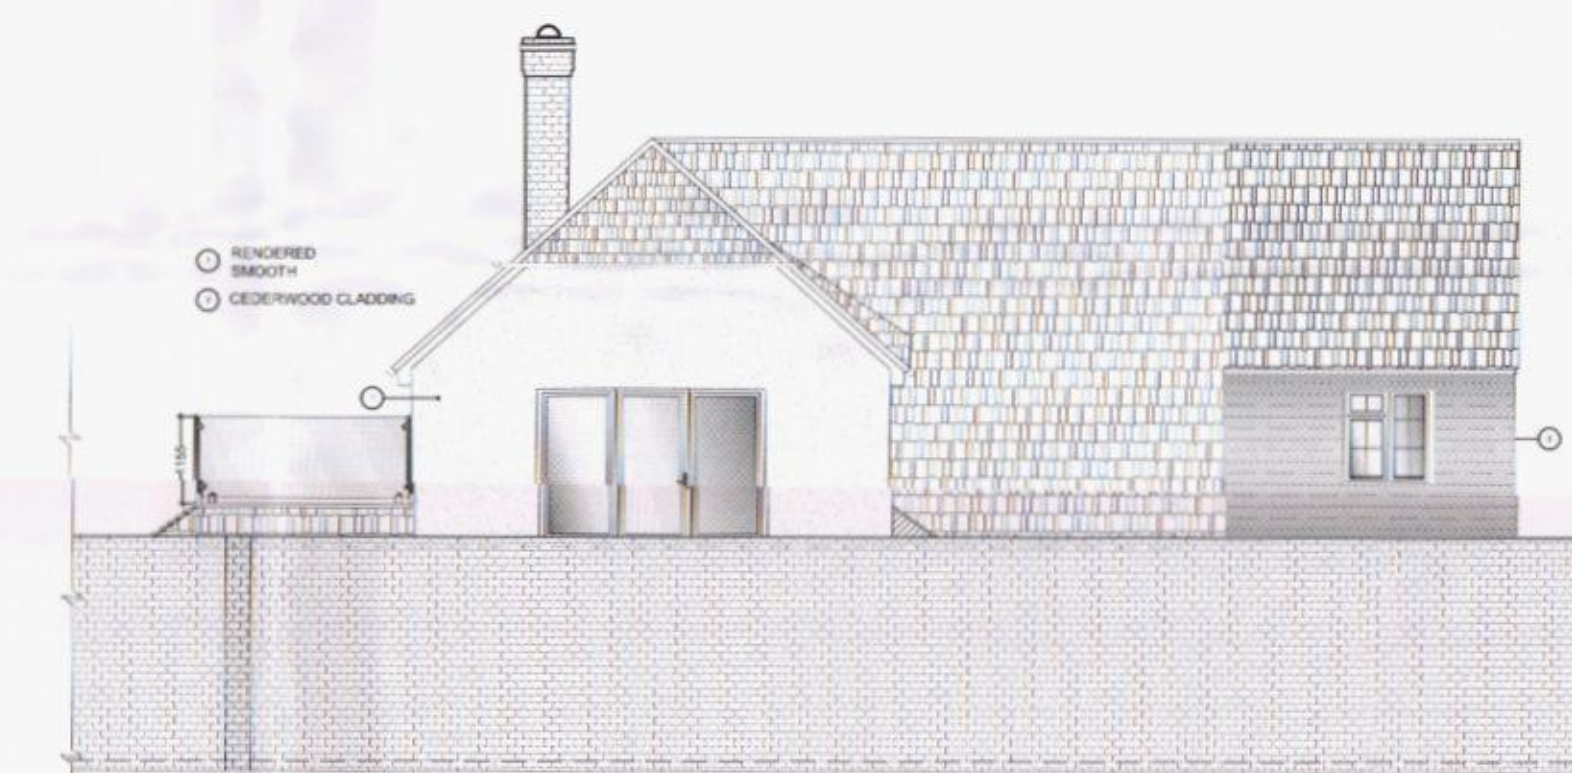


8 PROPOSED SIDE ELEVATION
1:100

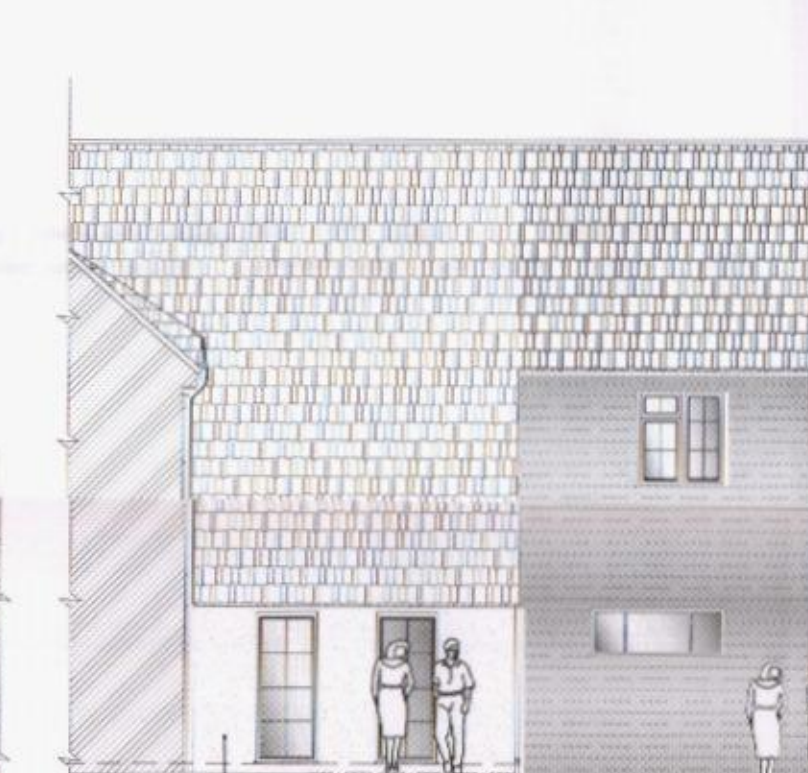


8A PROPOSED VIEW ON ARROW 'A'
1:100

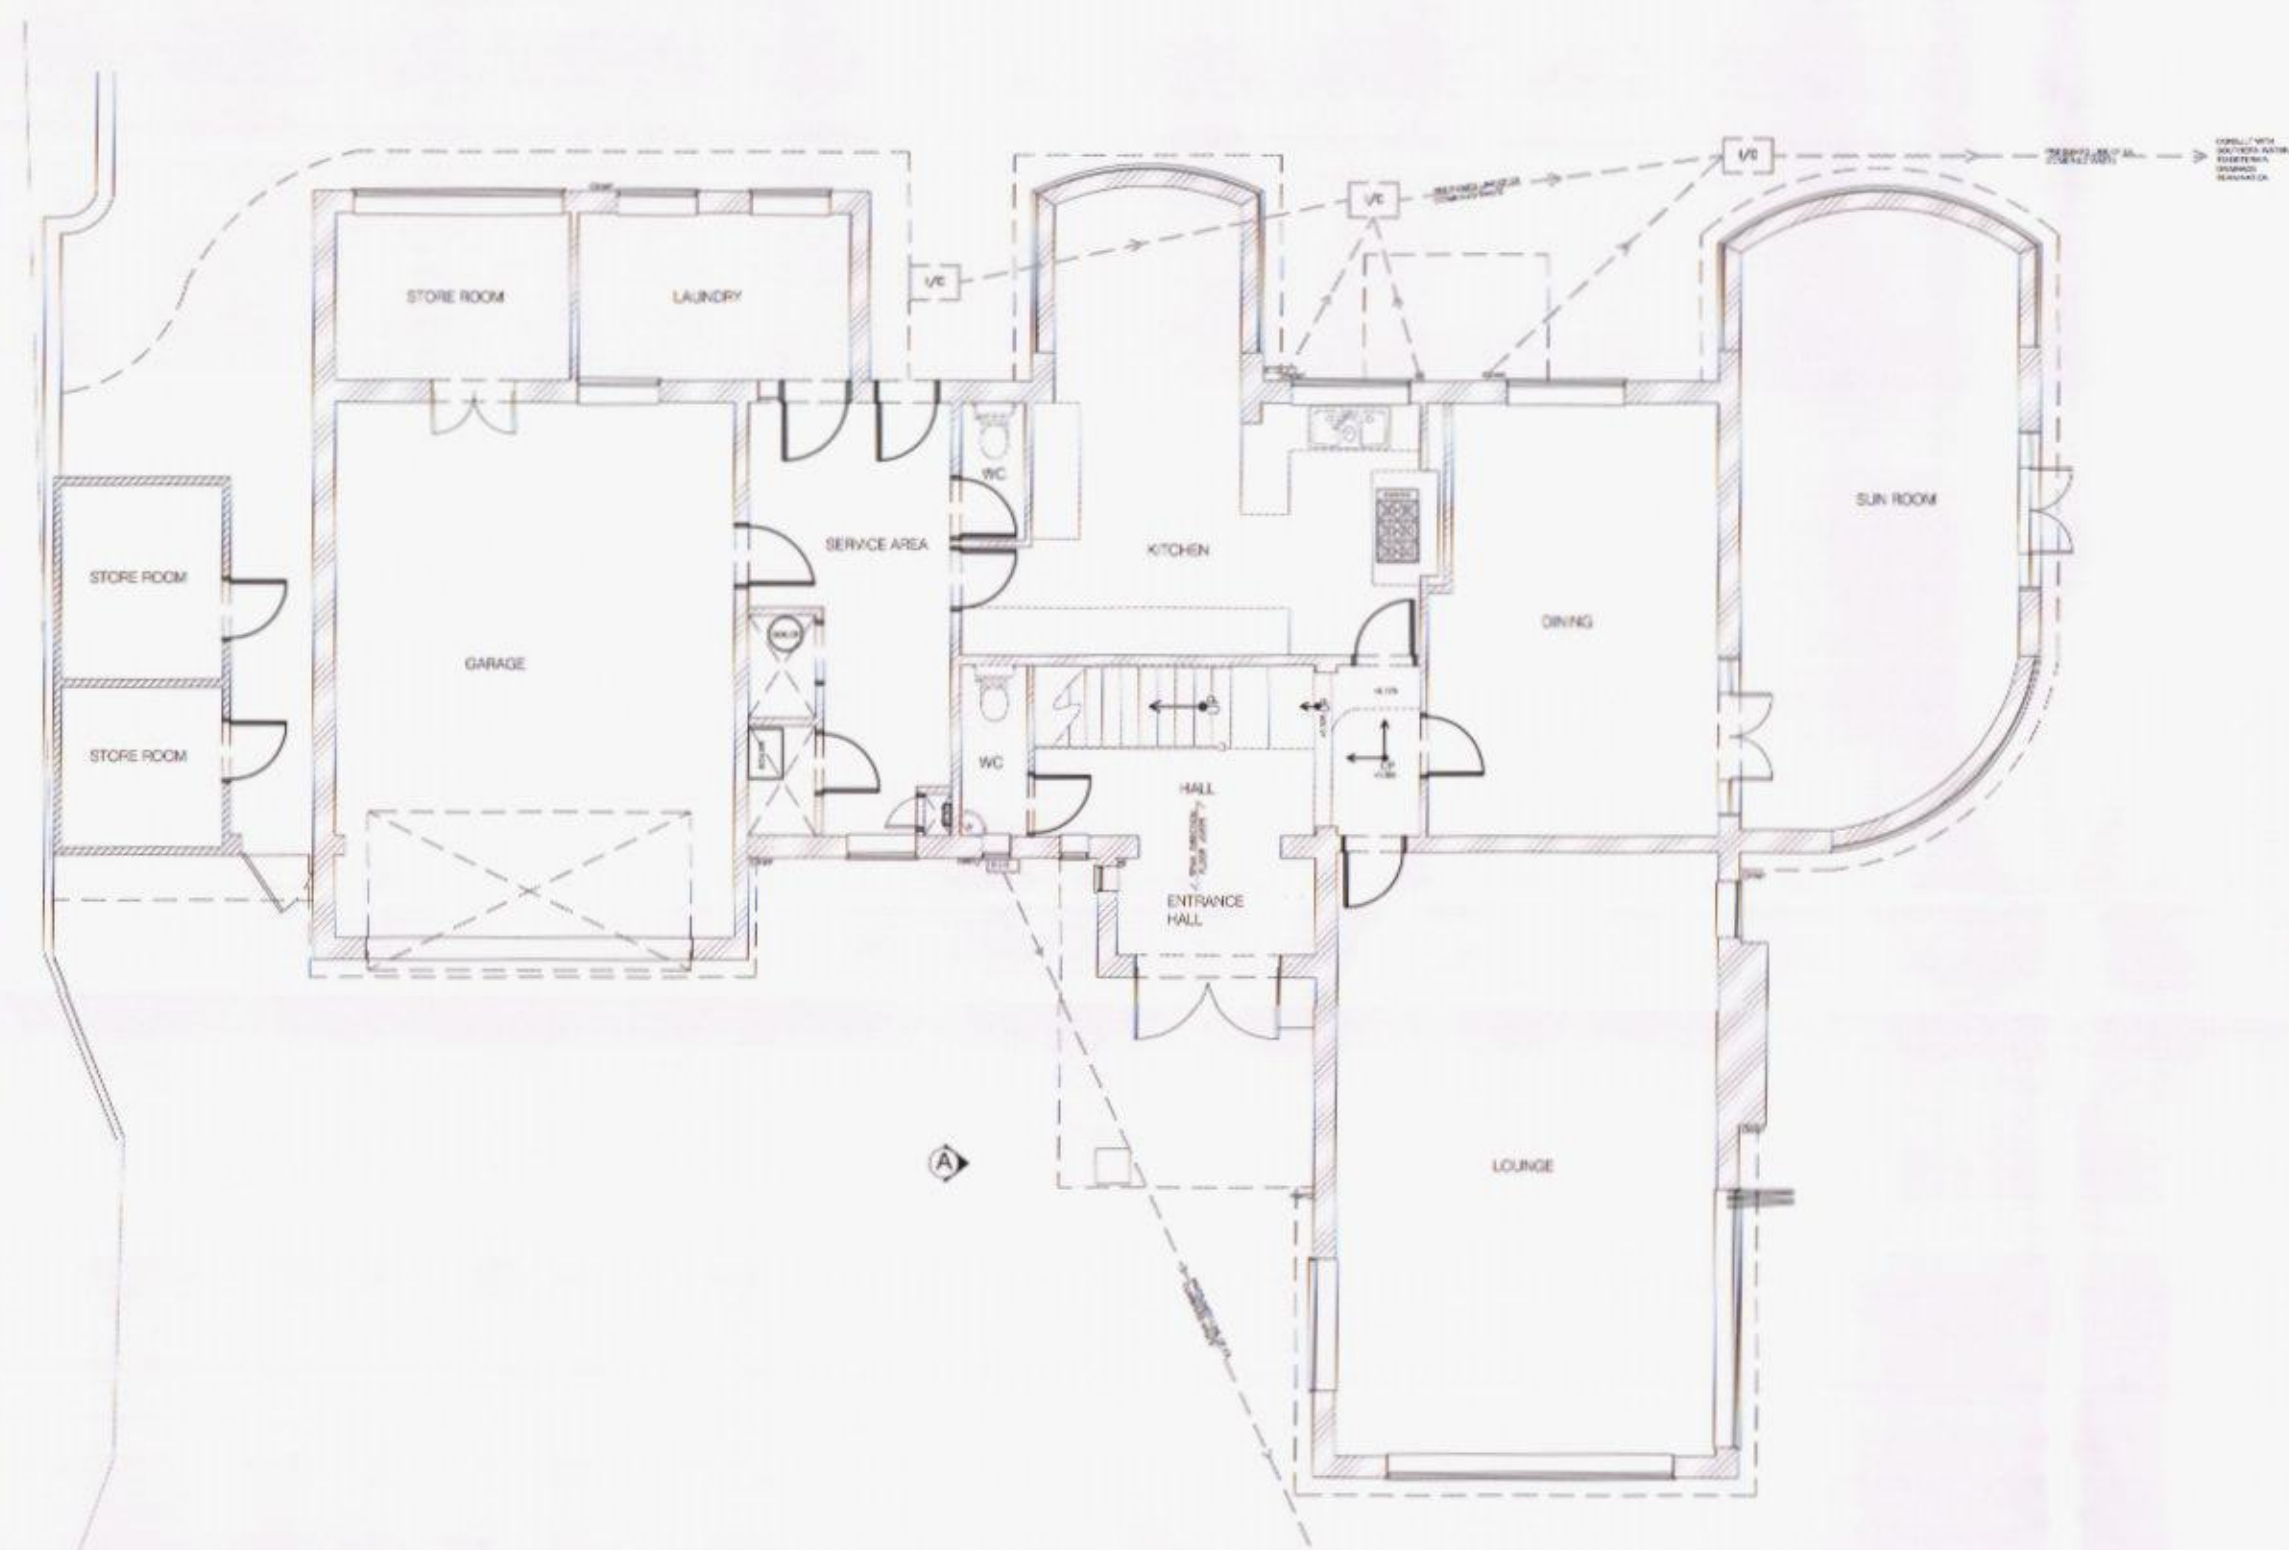

9 EXISTING GROUND FLOOR LAYOUT
1:100

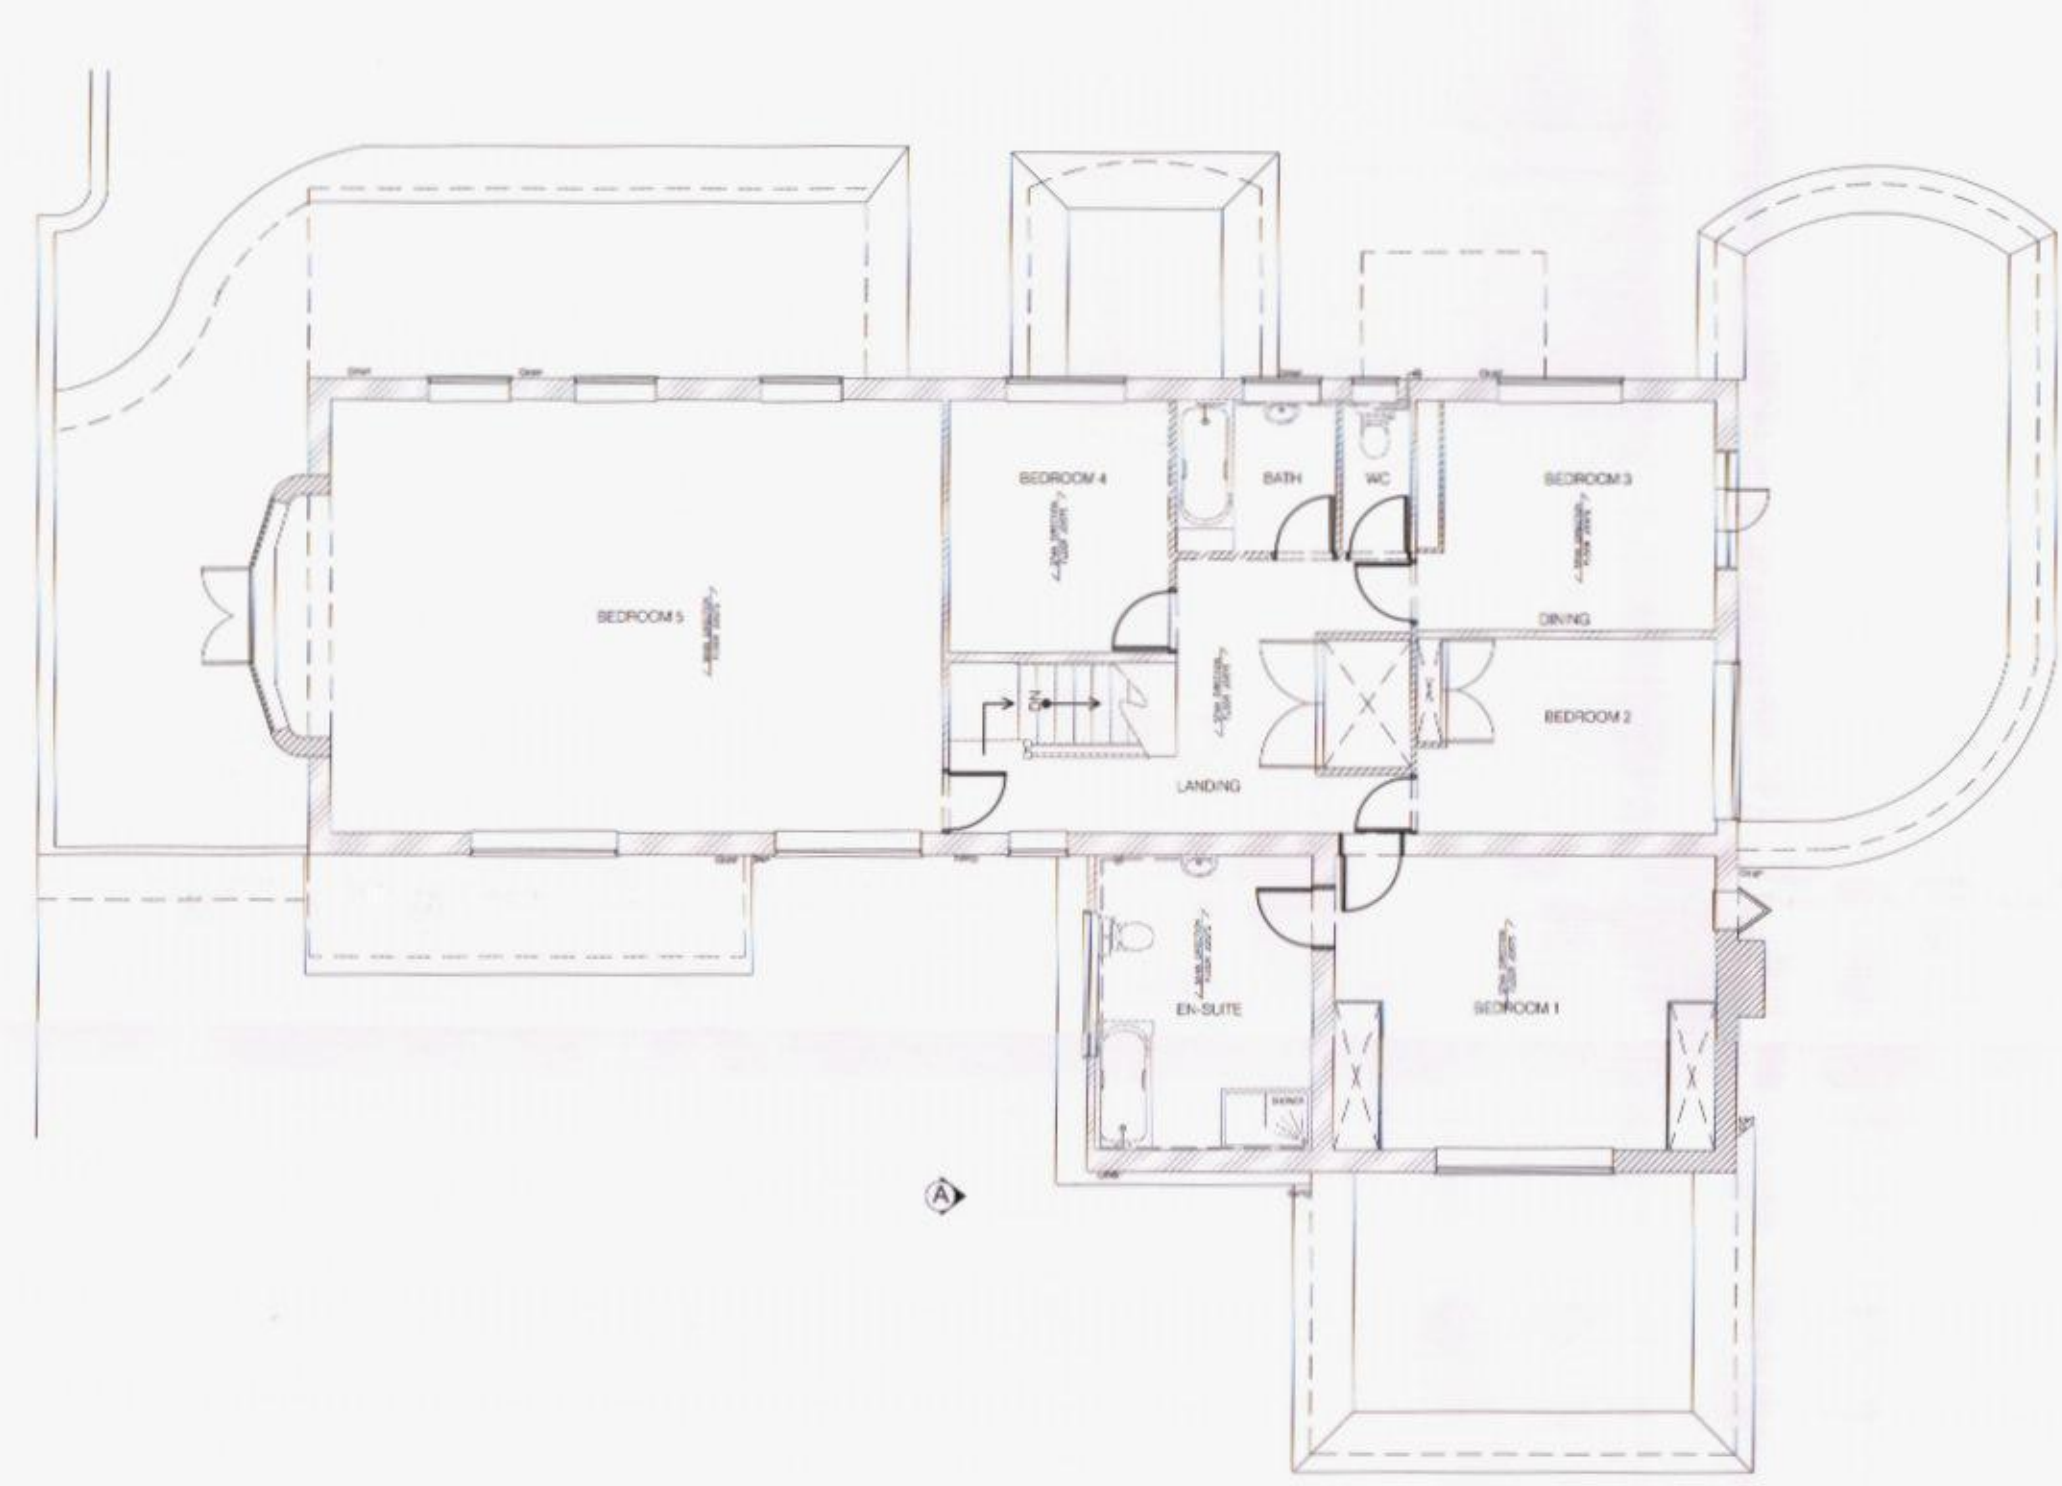


10 EXISTING FIRST FLOOR LAYOUT
1:100

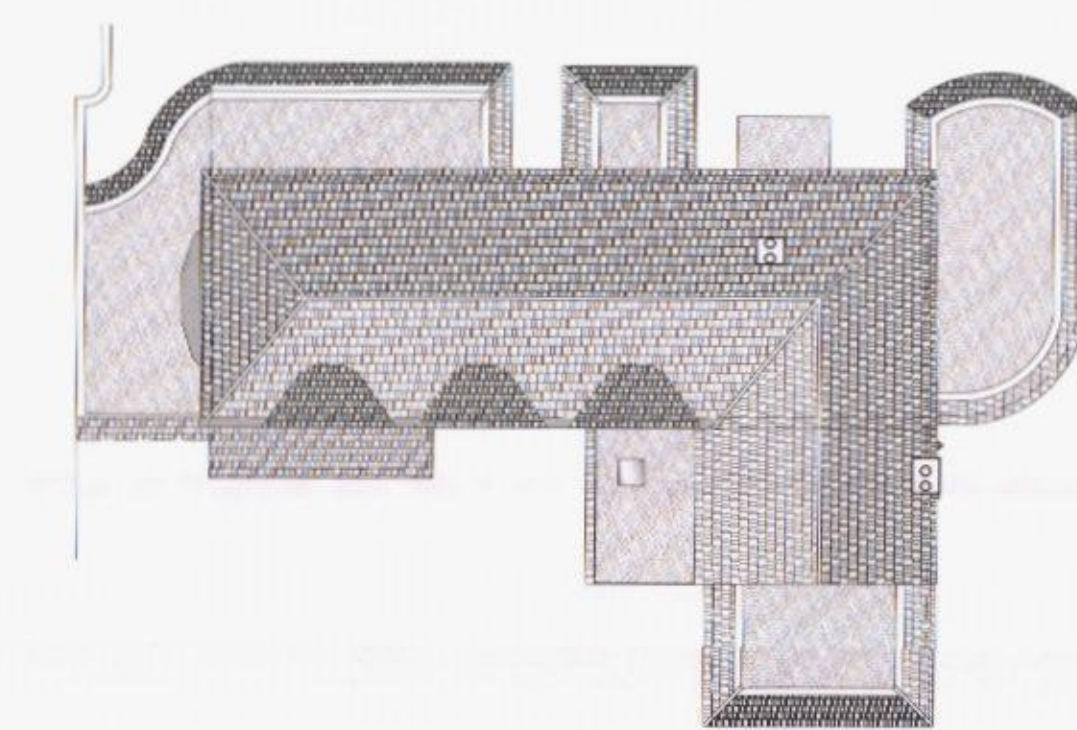


5 EXISTING ROOF LAYOUT
1:200




Produced on 04 June 2015 from the Ordnance Survey National Geographic Database and incorporating surveyed revision available at this date. Reproduction in whole or part is prohibited without the prior permission of Ordnance Survey Crown copyright 2015. Supplied by copla ltd trading as UKPlanningMaps.com a licensed Ordnance Survey partner (100054135). Data licenced for 1 year, expiring 04 June 2016. Unique plan reference: v1b/43446/60753

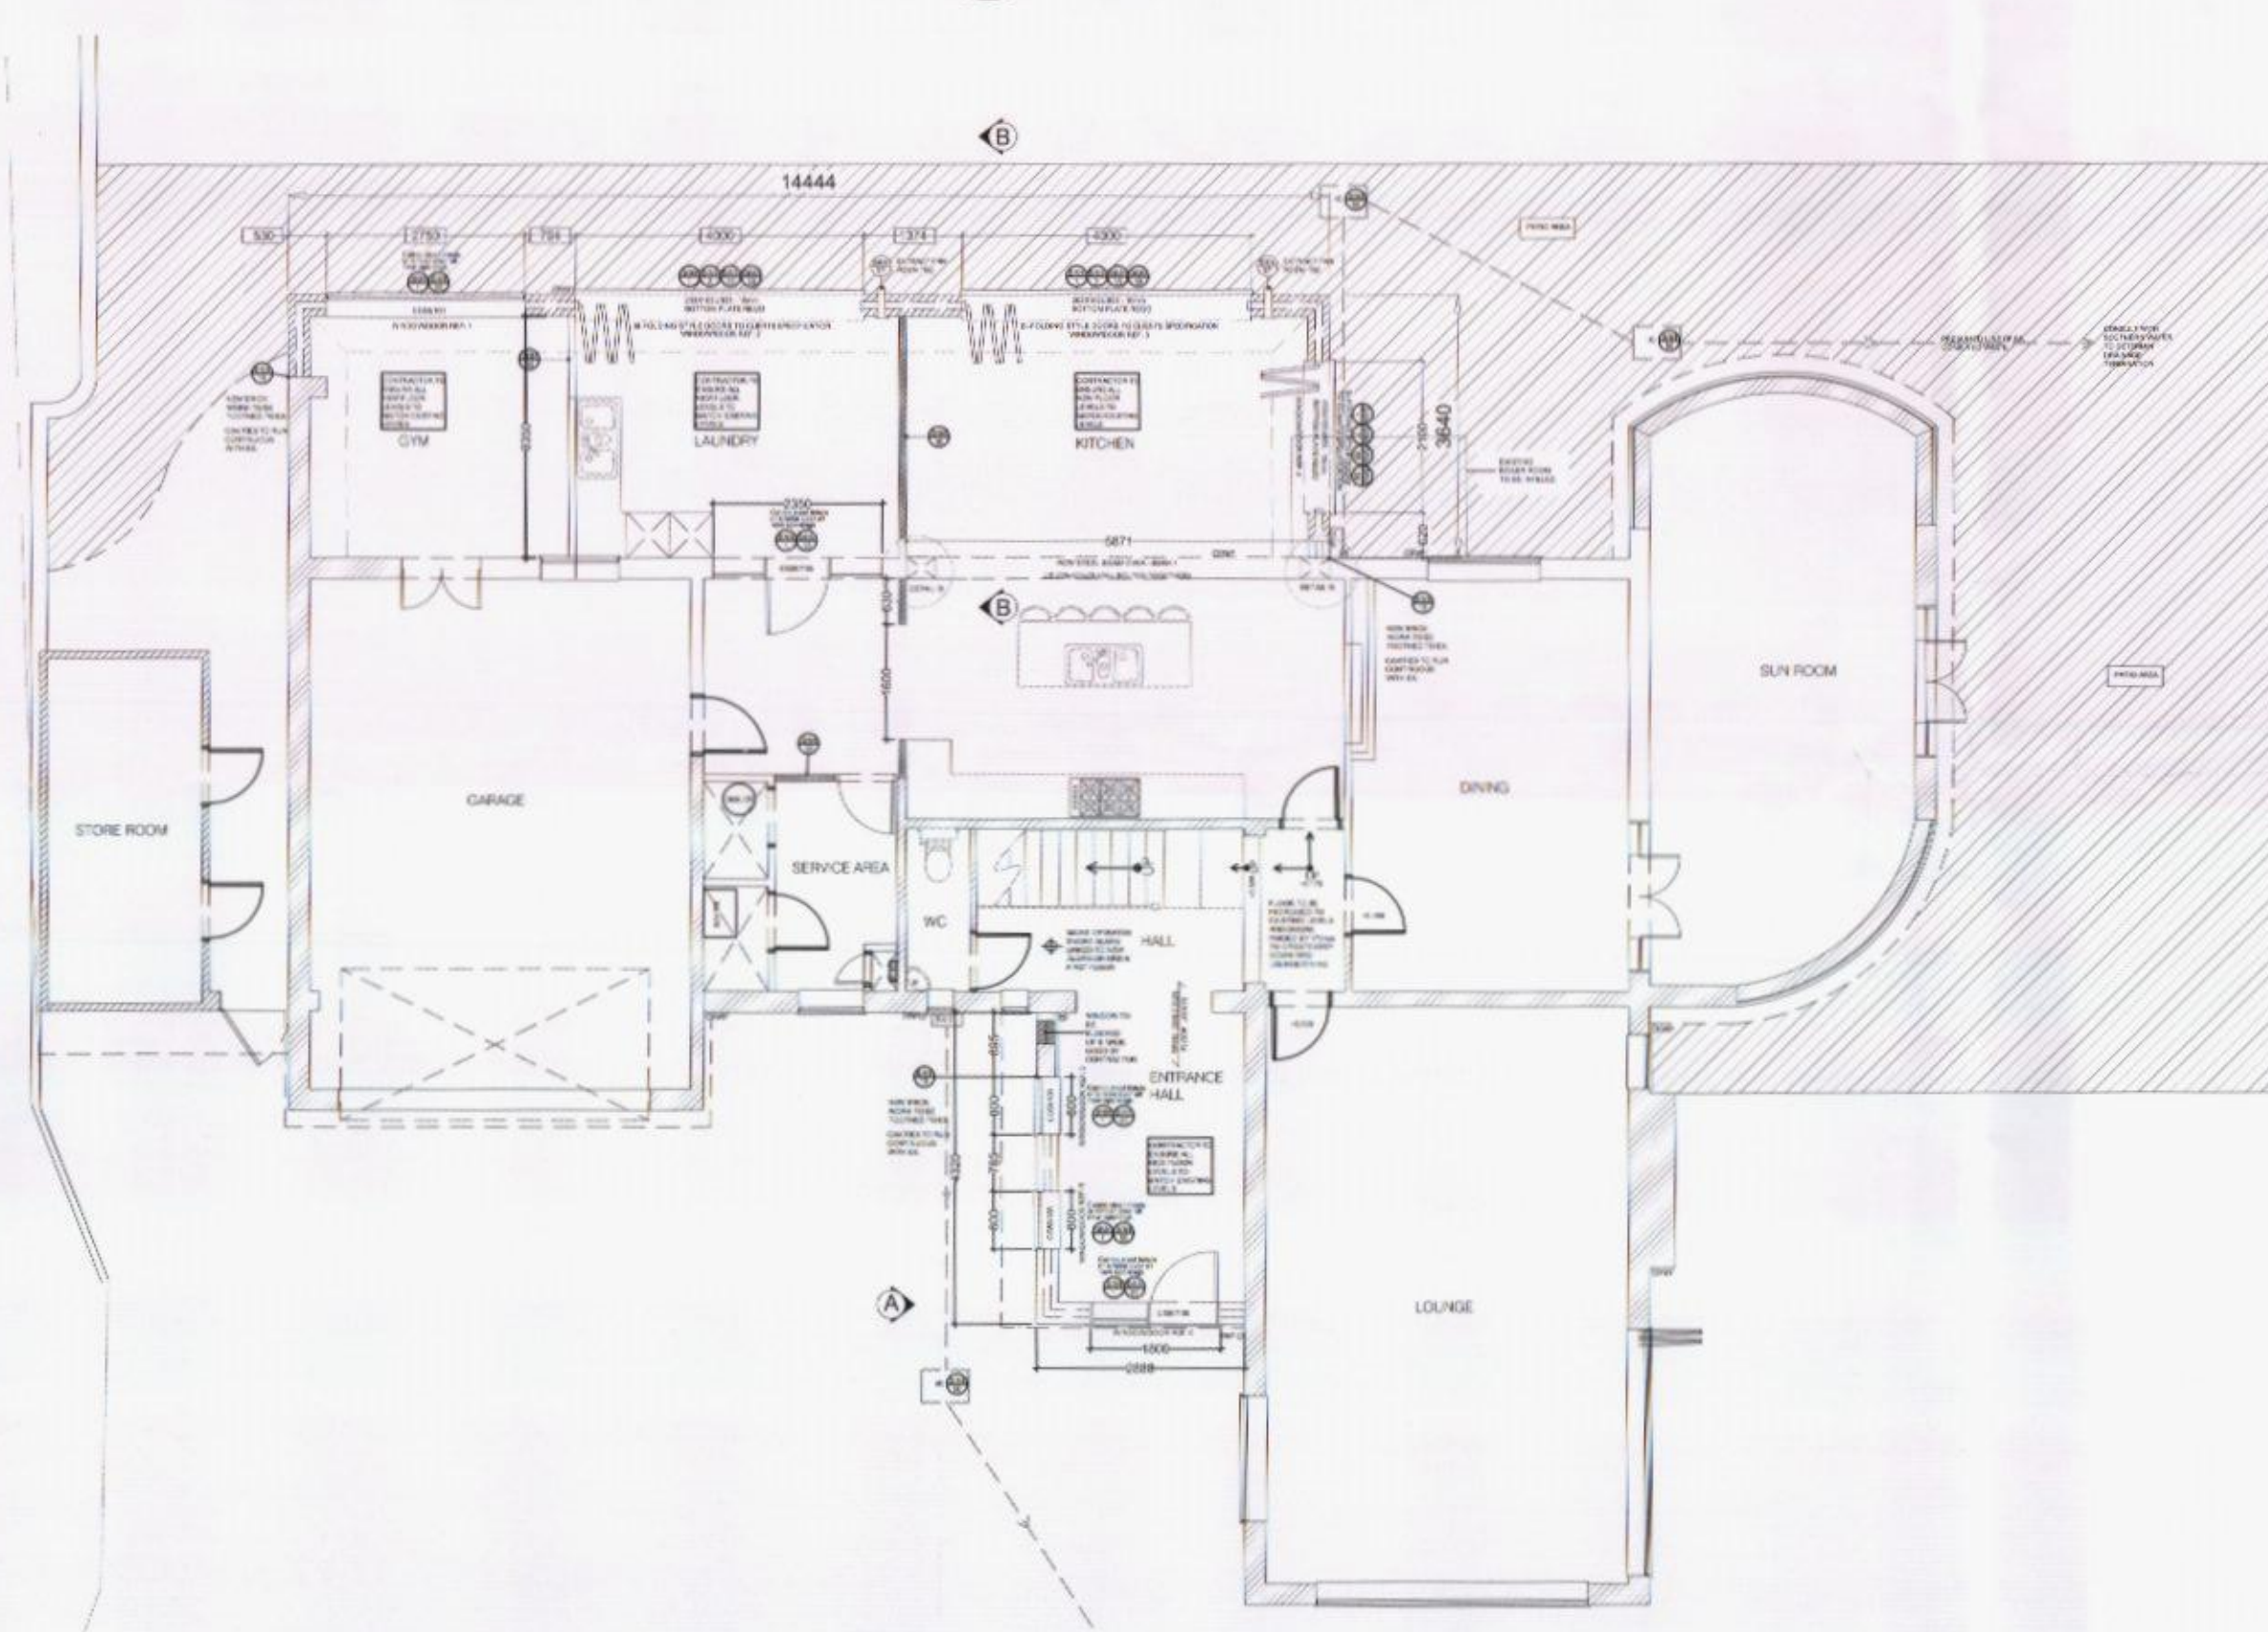

11 PROPOSED GROUND FLOOR LAYOUT
1:100

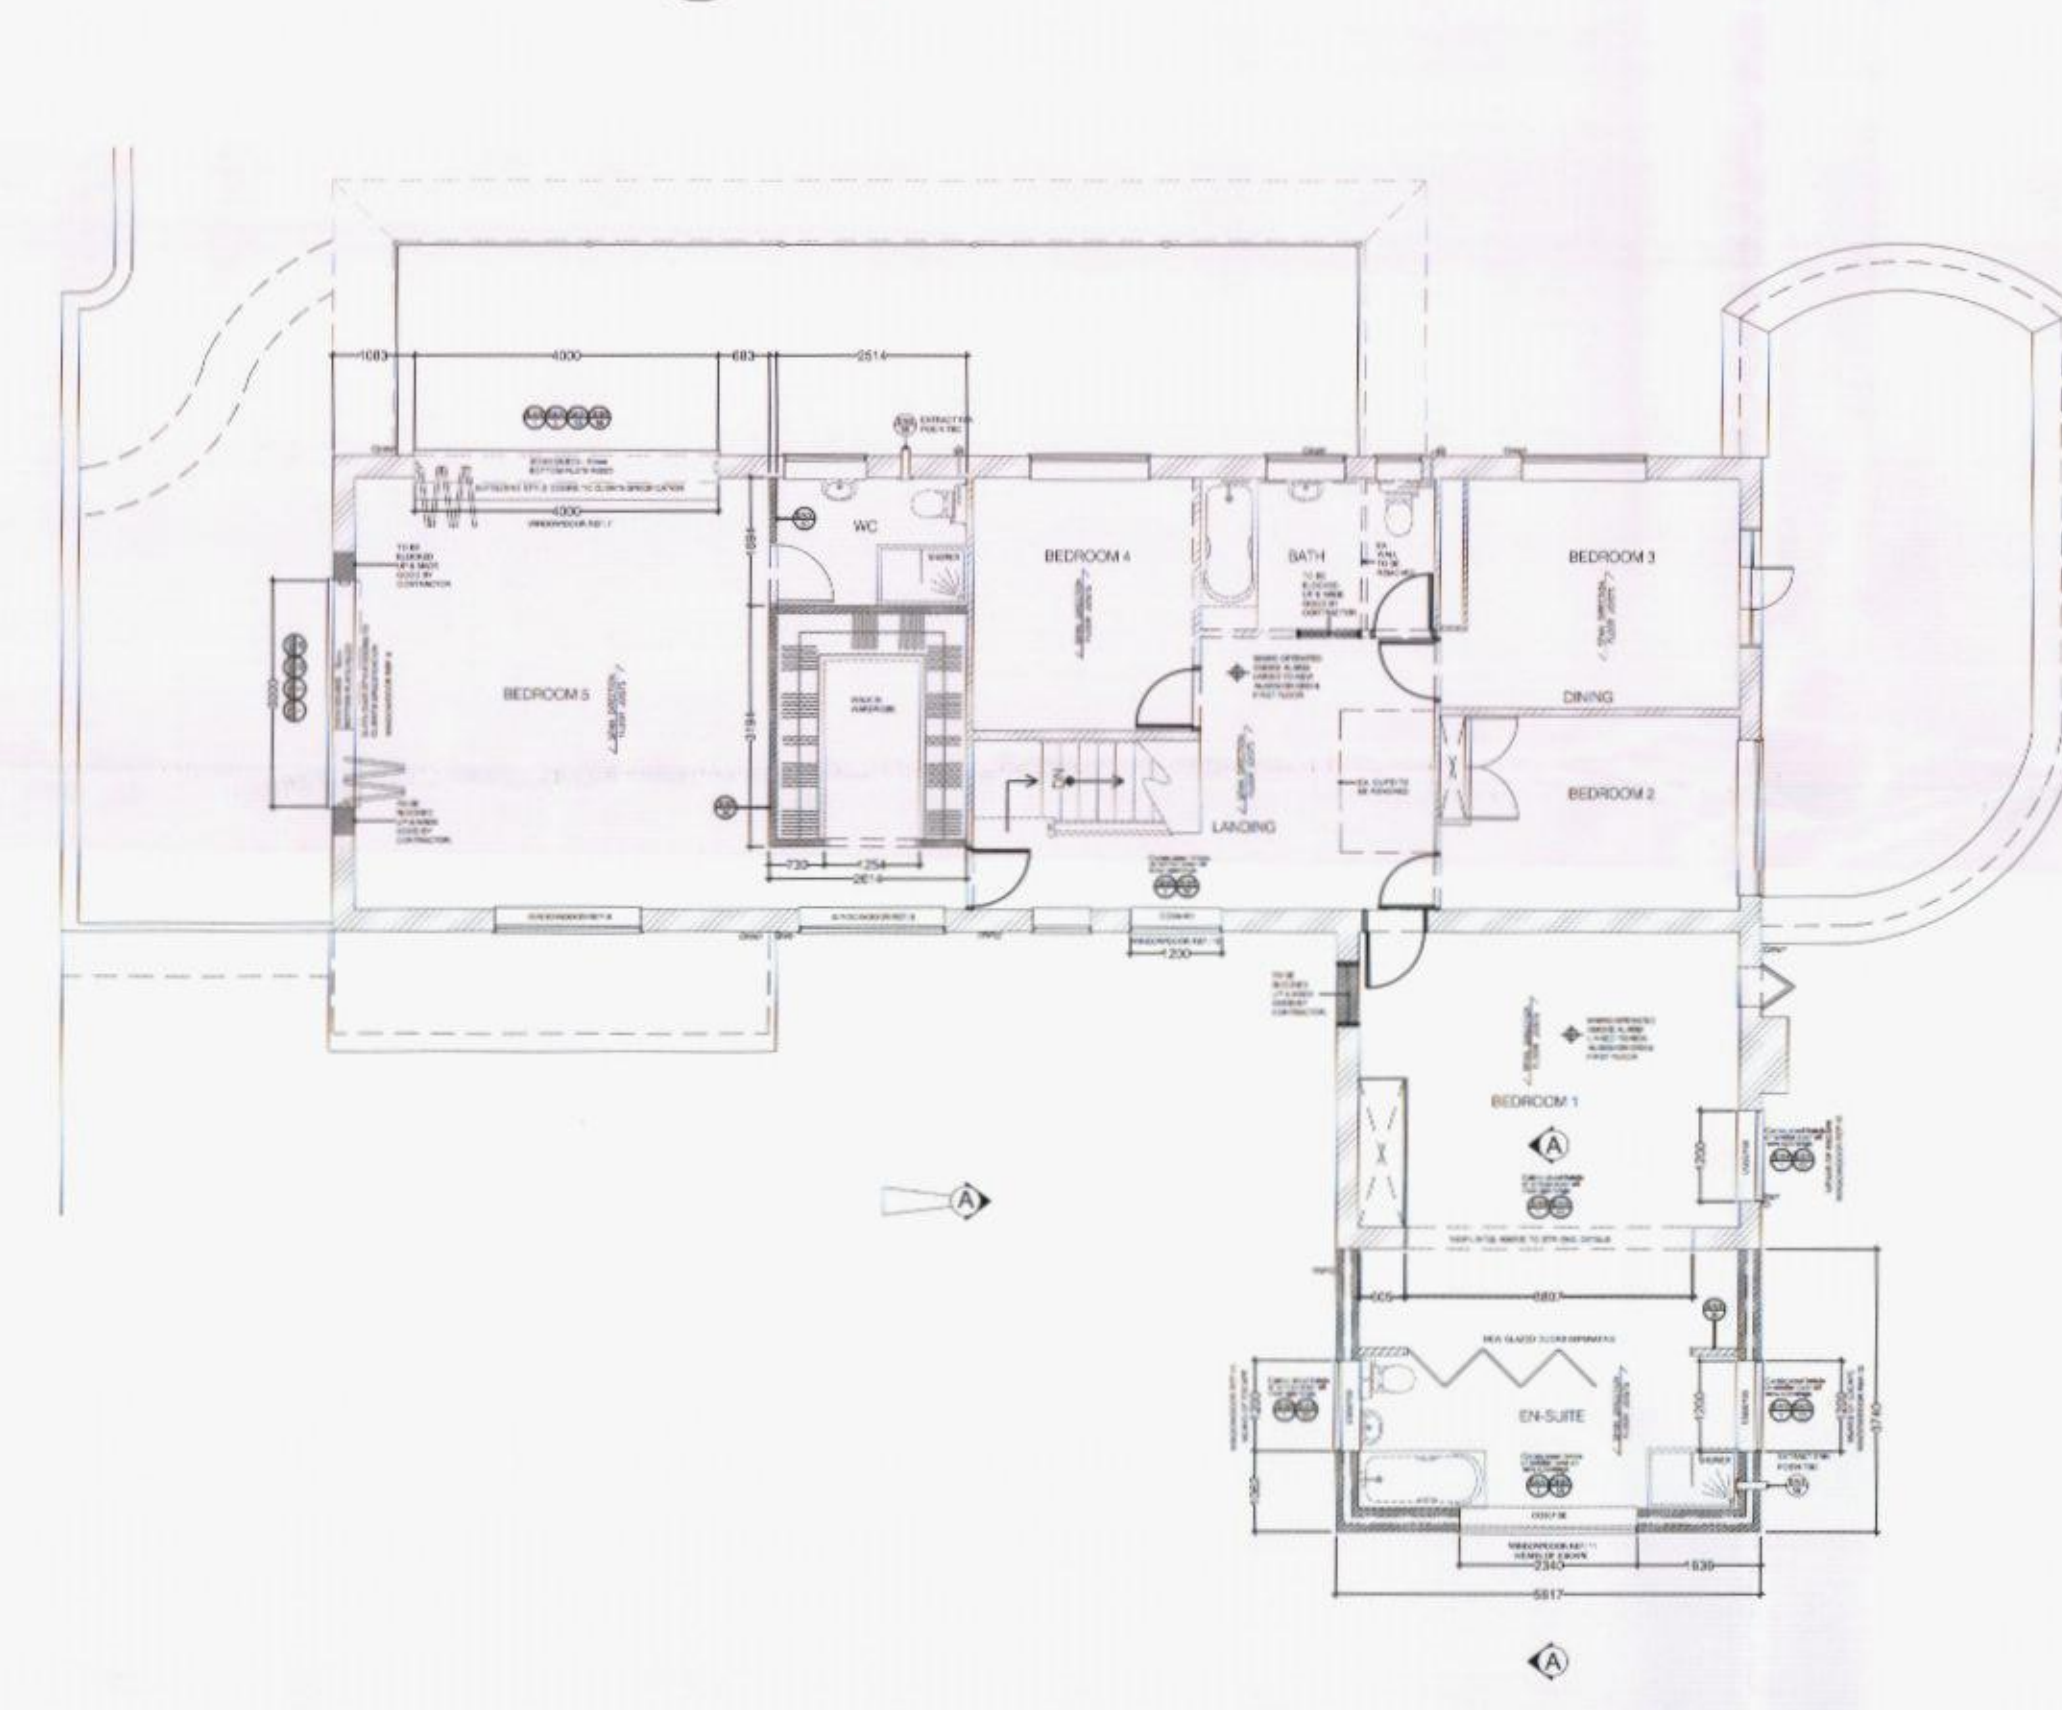

12 PROPOSED FIRST FLOOR LAYOUT
1:100

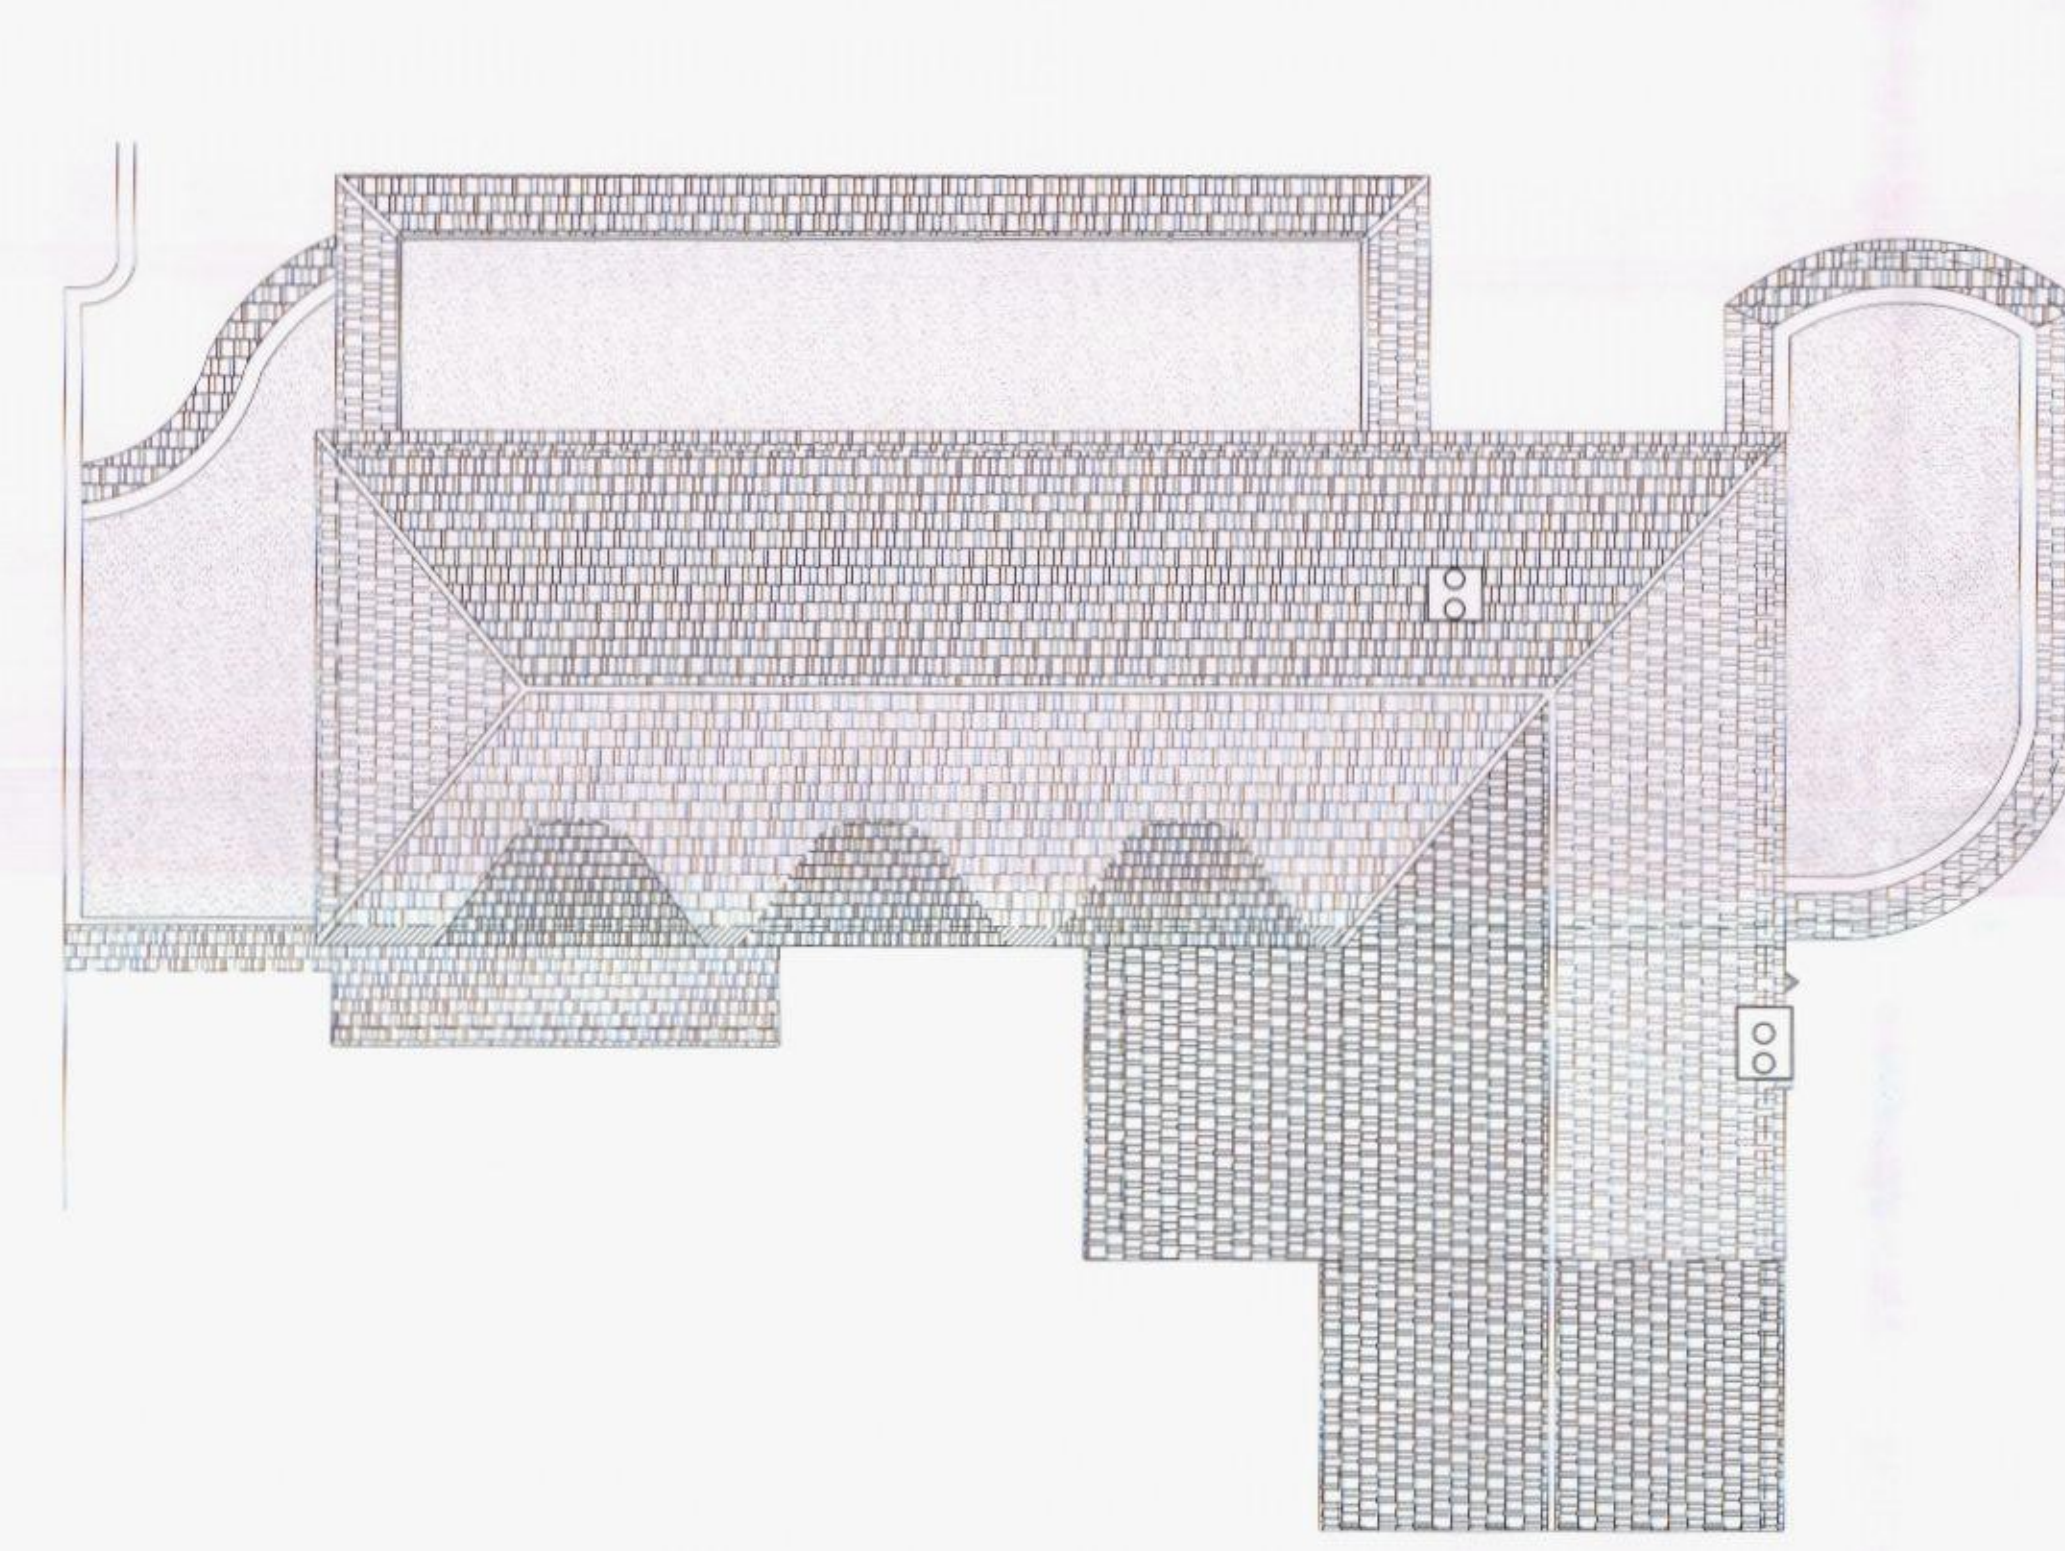

13 PROPOSED ROOF LAYOUT
1:200

NOTE:
DRAWING: KAS 01A TO BE USED IN CONJUNCTION
WITH ASSOCIATED BUILDING REGULATIONS NOTES
KAS/BRN.
DIRECTIONAL NORTH ARROW SHOWN ON BLOCK &
LOCATION PLANS.

14 BLOCK PLAN
1:500

BRN 1 DENOTES ATTACHED BUILDING REGULATION NOTES DENOTES ITEM No.	
MODIFICATIONS	
ISSUE:	
TITLE PROPOSED FIRST FLOOR EXTENSION ABOVE EXISTING EXTERNAL MATERIAL CHANGE TO PROPERTY	
CUSTOMER MR K MIAH 15 BILLETT AVENUE, WATERLOOVILLE HANTS, PO7 7SZ	
DRAWN BY: DM designs Turn your dreams into a building	
DRAWING NO: KAS 01A 1 OF 2	
SCALE: DATE: REVISION: A A0	

